



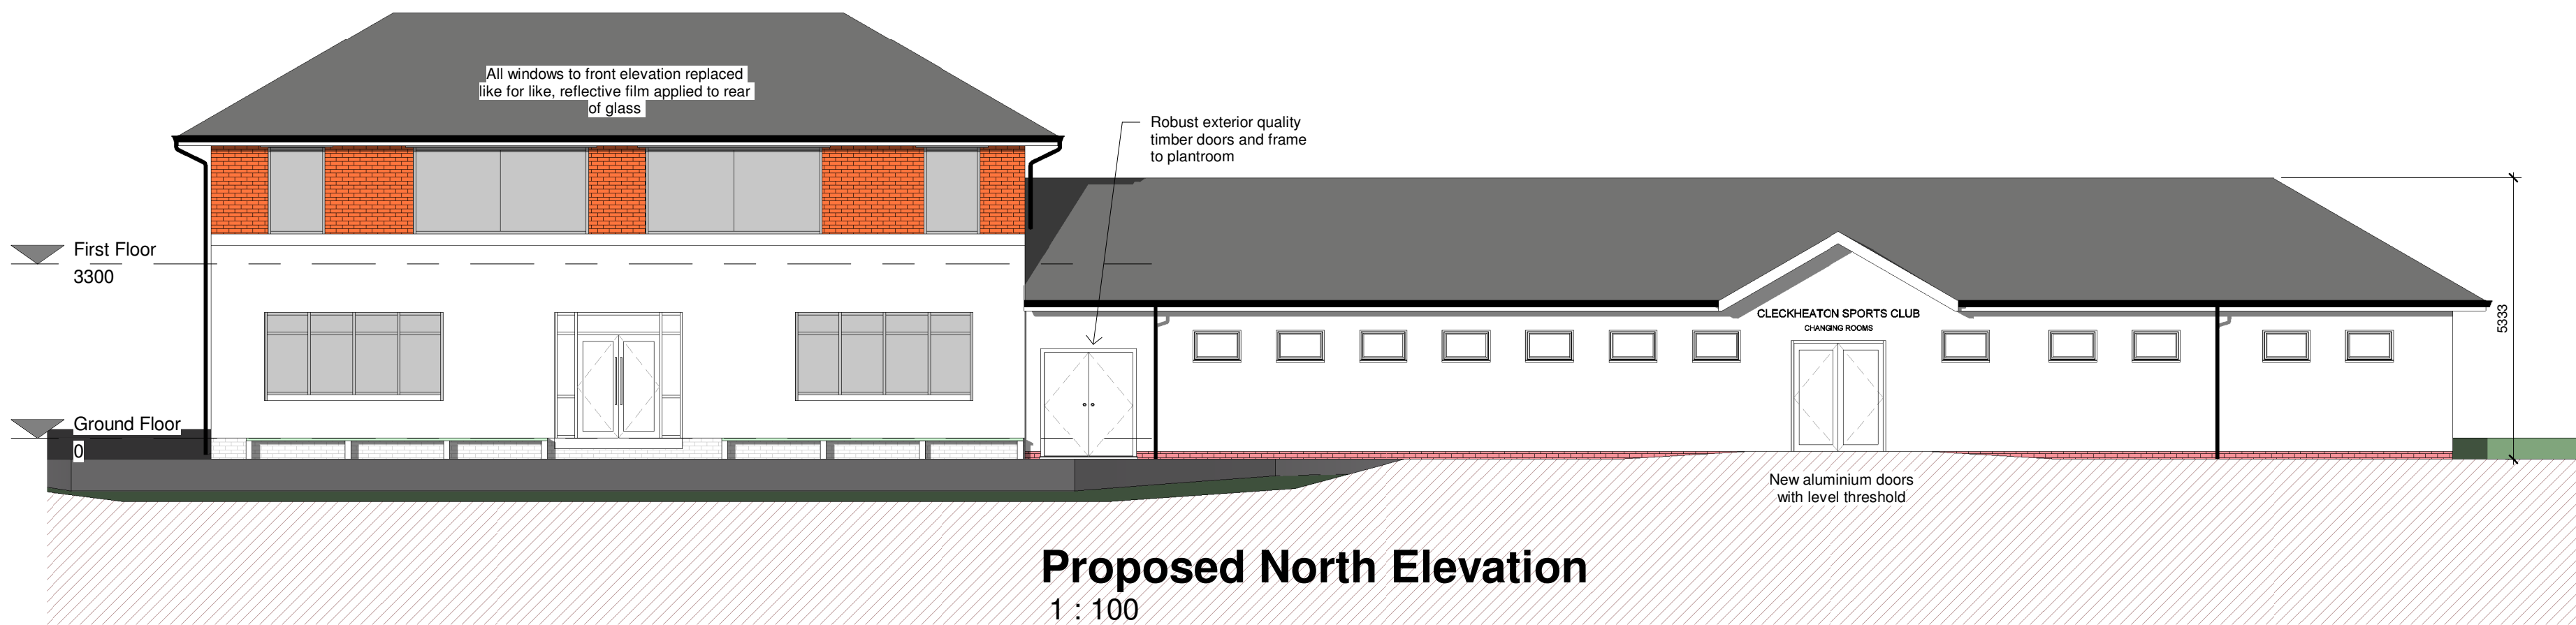

Proposed North Elevation
1 : 100



Proposed West Elevation
1 : 100

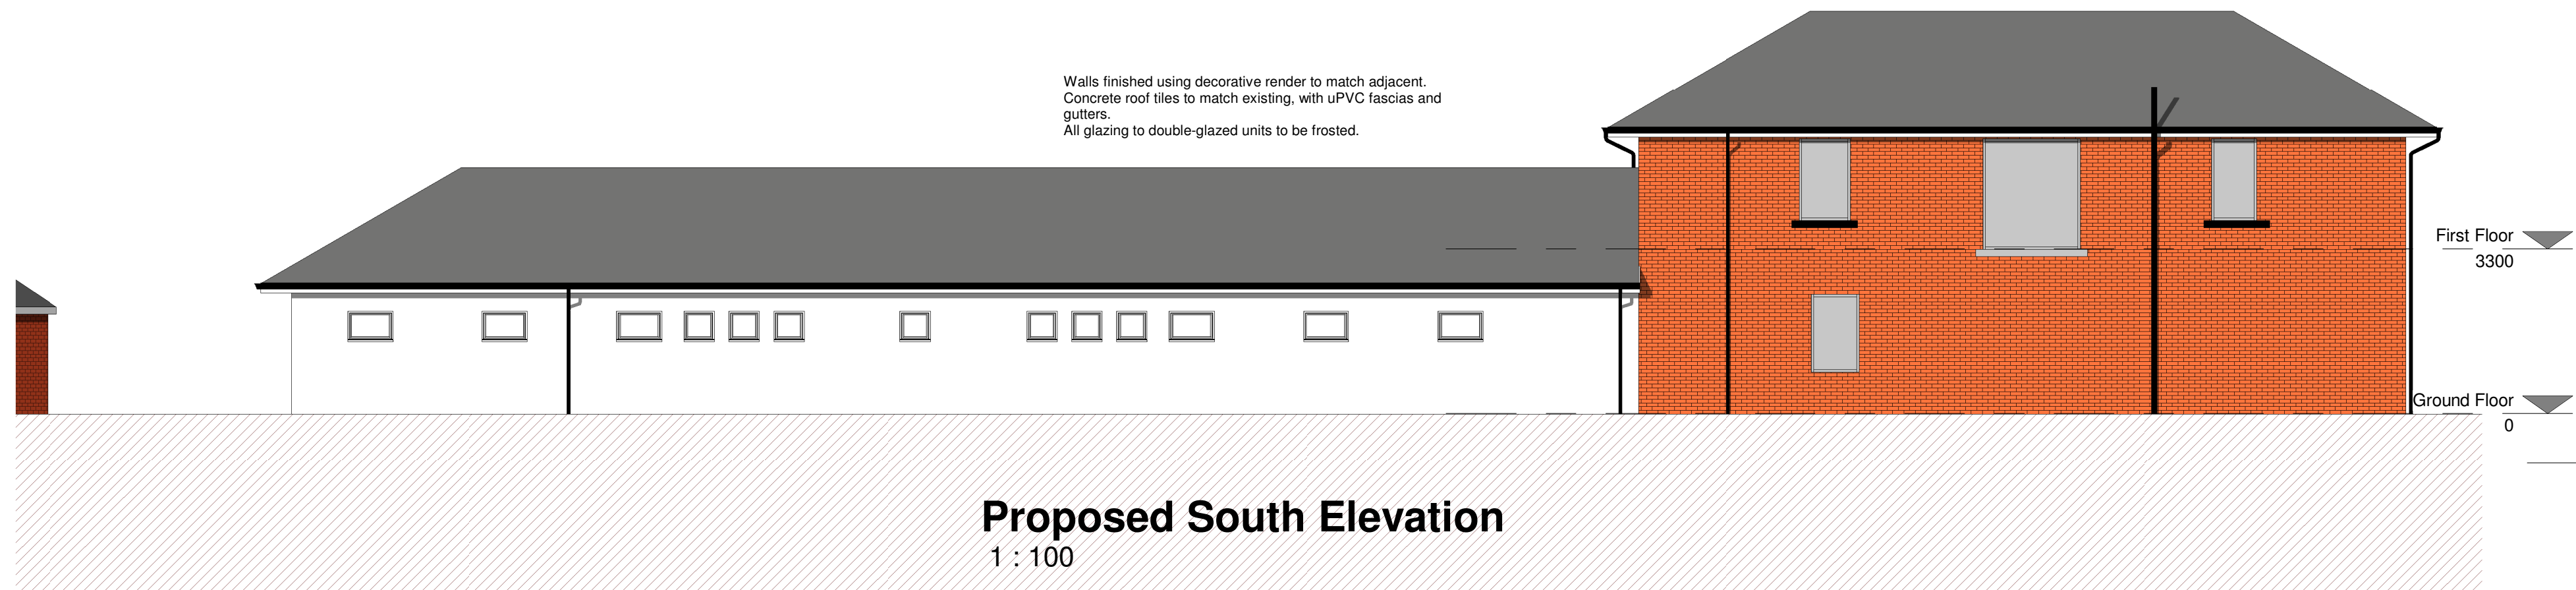

Proposed South Elevation
1 : 100



Proposed East Elevation
1 : 100



A 20/06/2024 First issue [AB]

Revision	Description	
Location		
PROPOSED CHANGING ROOMS		
CLECKHEATON SPORTS CLUB		
The Pavilion		
Moorend		
Cleckheaton		
BD19 3UD		
Title		
Proposed Elevations		
Scale	Drawing No.	Revision
1 : 100 @A1	S24482/ P05	A

hello@spokelimited.co.uk tel: 0113 335 0975



This drawing is copyright and shall not be reproduced without permission of Spoke Architectural Limited.
Do not scale from this drawing, use figured dimensions only.
It is the Contractors responsibility to check all dimensions on site.
This drawing is to be read in conjunction with all Structural Engineers drawings.
It is the Contractors responsibility to ensure compliance with Building Regulations.
This drawing is to be read in conjunction with all Spoke's relevant drawings and schedules.