


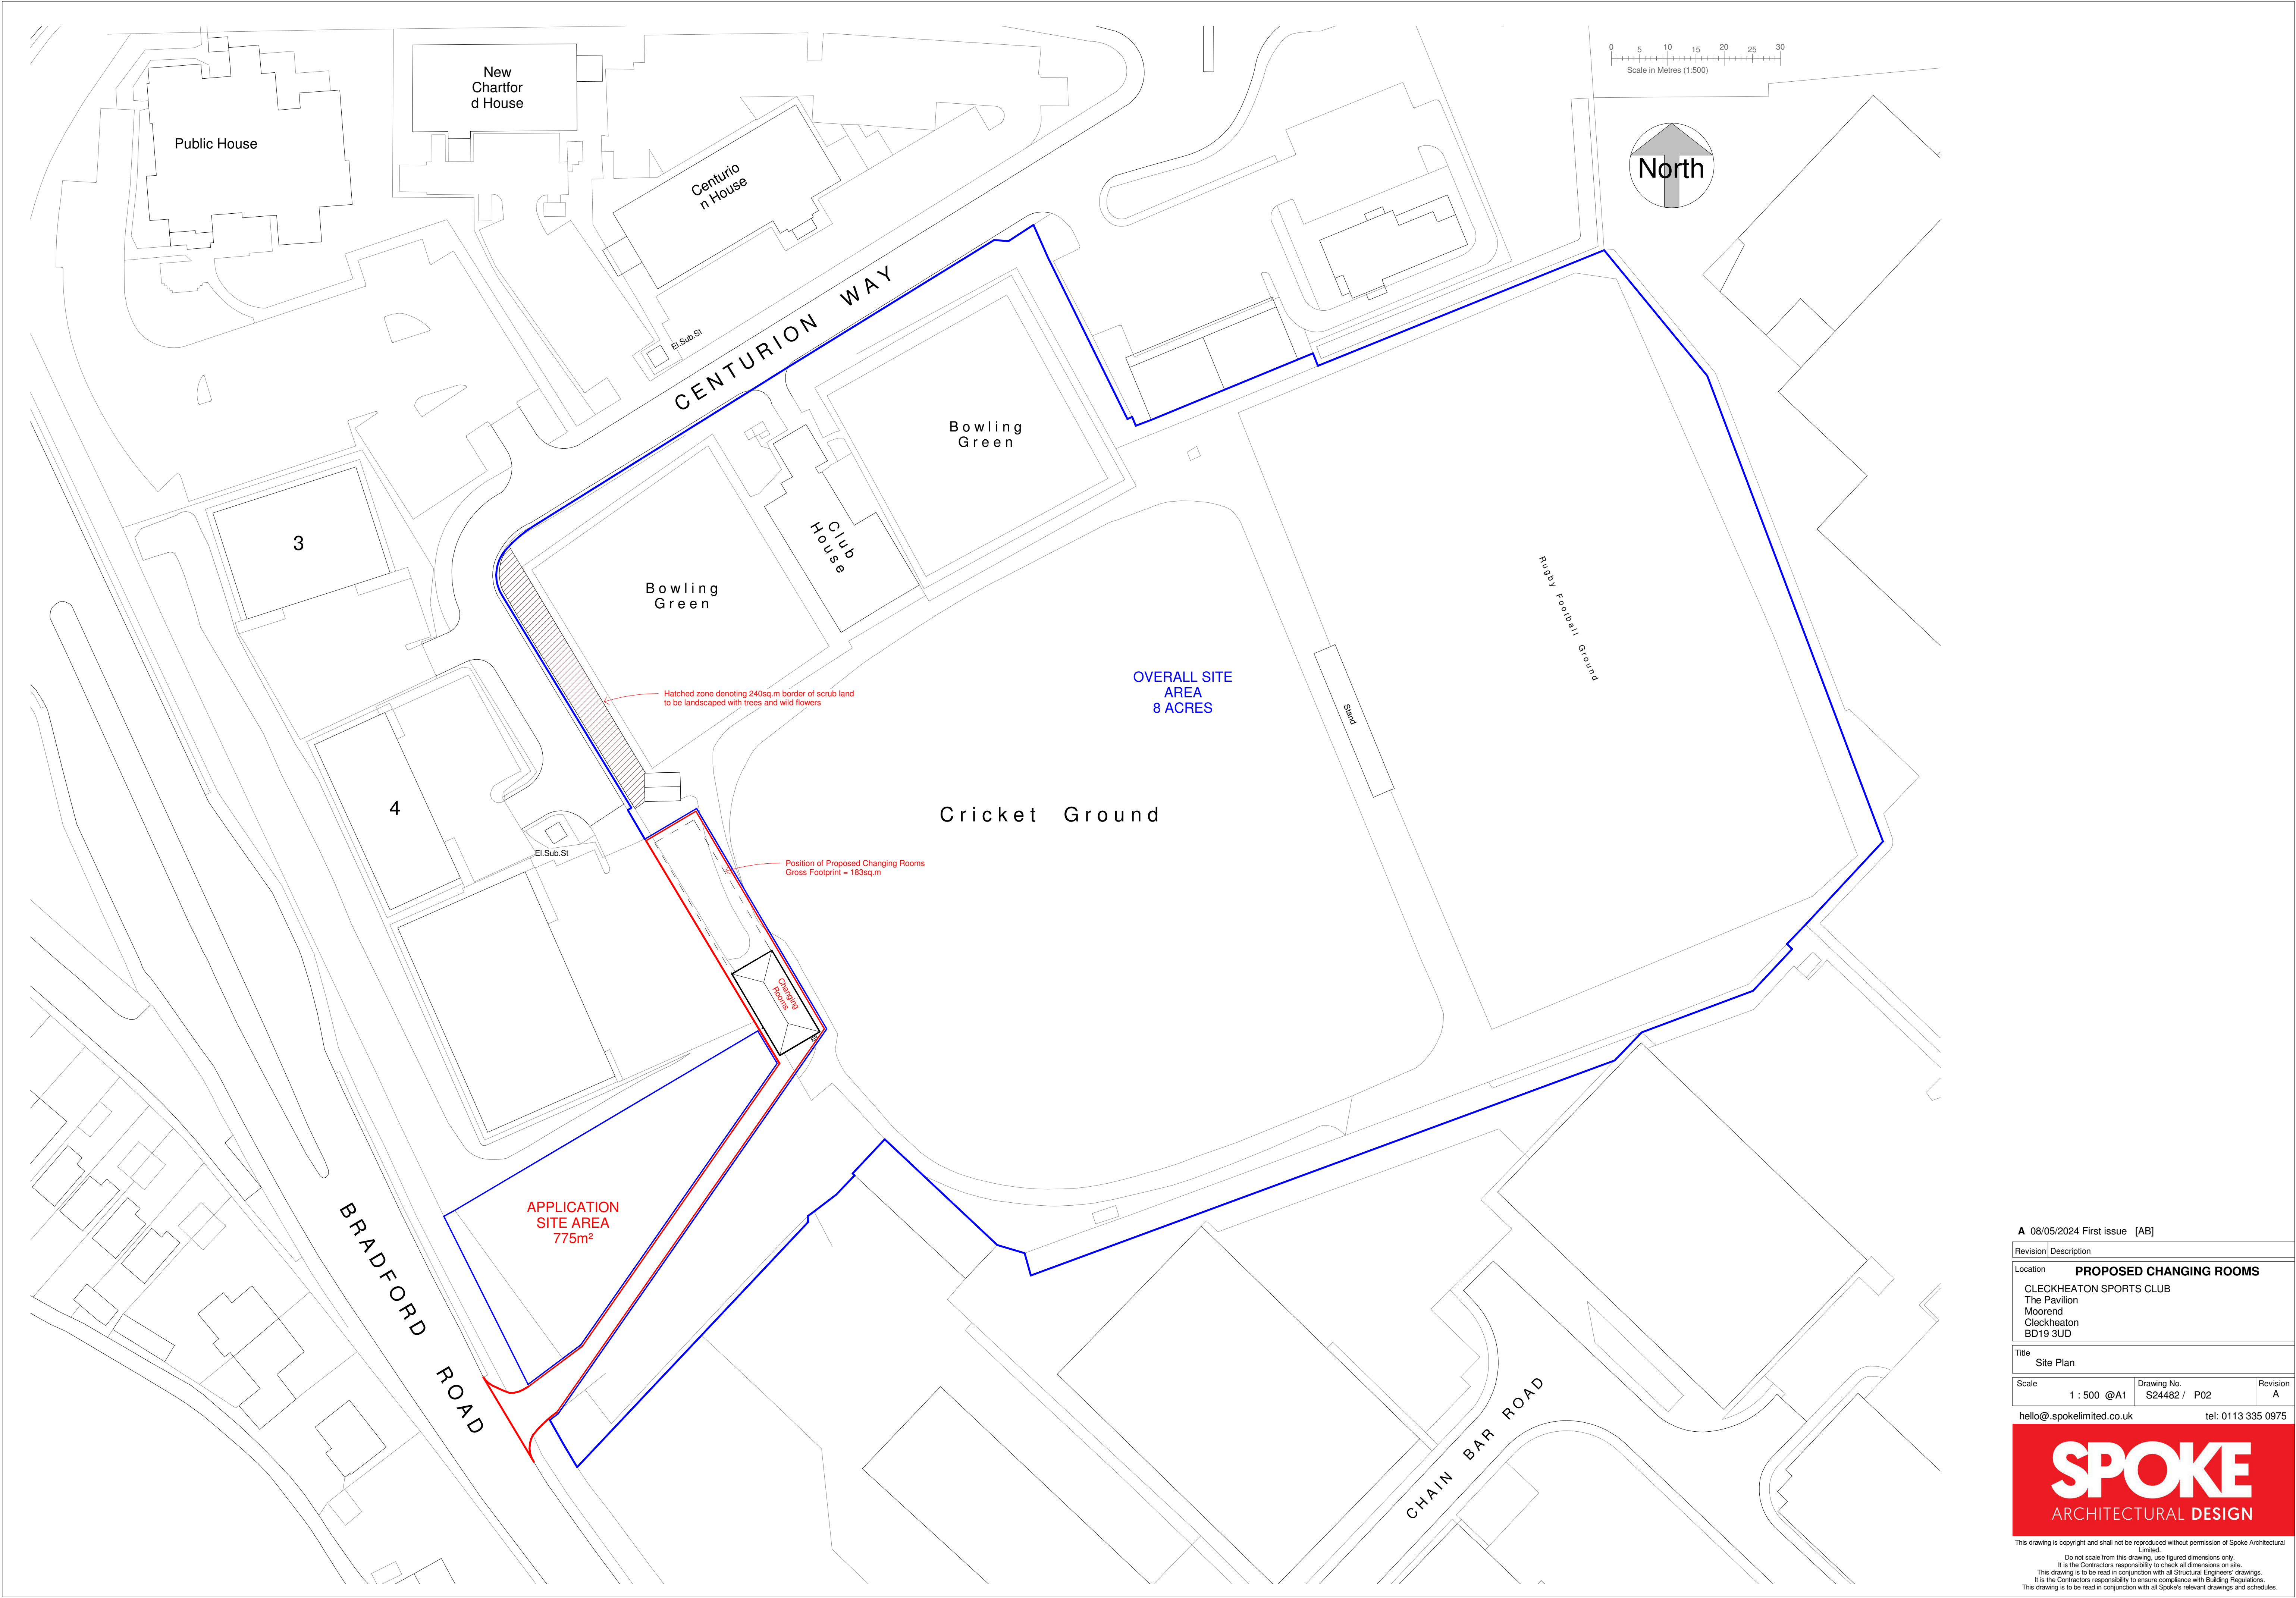

A 08/05/2024 First issue [AB]

Revision	Description
Location	PROPOSED CHANGING ROOMS
	CLECKHEATON SPORTS CLUB
	The Pavilion
	Moorend
	Cleckheaton
	BD19 3UD

Title	Site Plan
-------	-----------

Scale	1 : 500 @A1	Drawing No.	S24482 / P02	Revision	A
-------	-------------	-------------	--------------	----------	---

hello@spokelimited.co.uk tel: 0113 335 0975



This drawing is copyright and shall not be reproduced without permission of Spoke Architectural Limited.
Do not scale from this drawing, use figured dimensions only.
It is the Contractors responsibility to check all dimensions on site.
This drawing is to be read in conjunction with all Structural Engineers drawings.
It is the Contractors responsibility to ensure compliance with Building Regulations.
This drawing is to be read in conjunction with all Spoke's relevant drawings and schedules.