






FRONT ELEVATION.

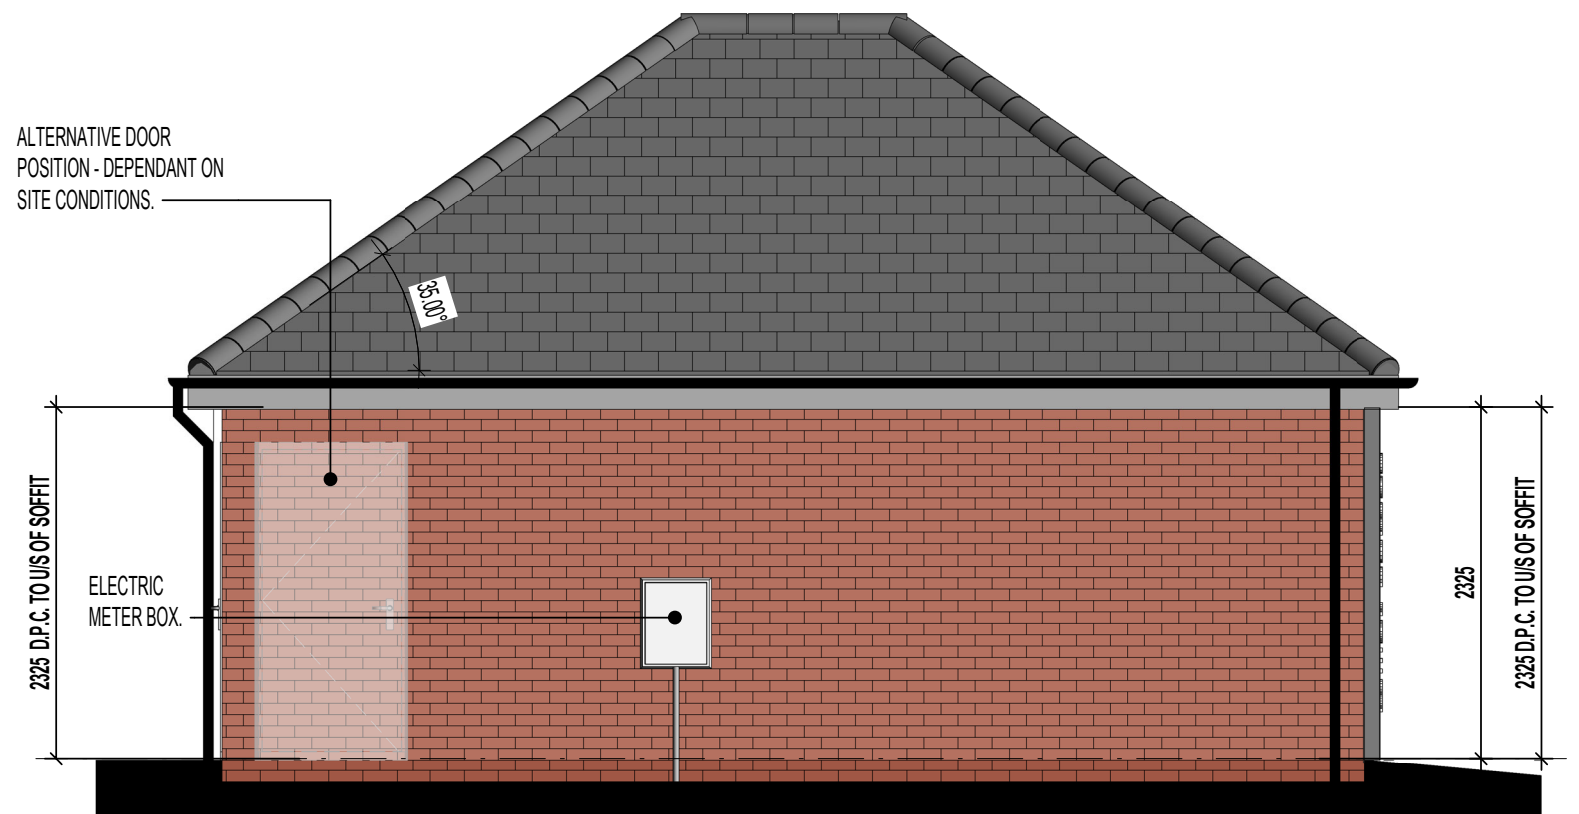

L.H. SIDE ELEVATION.

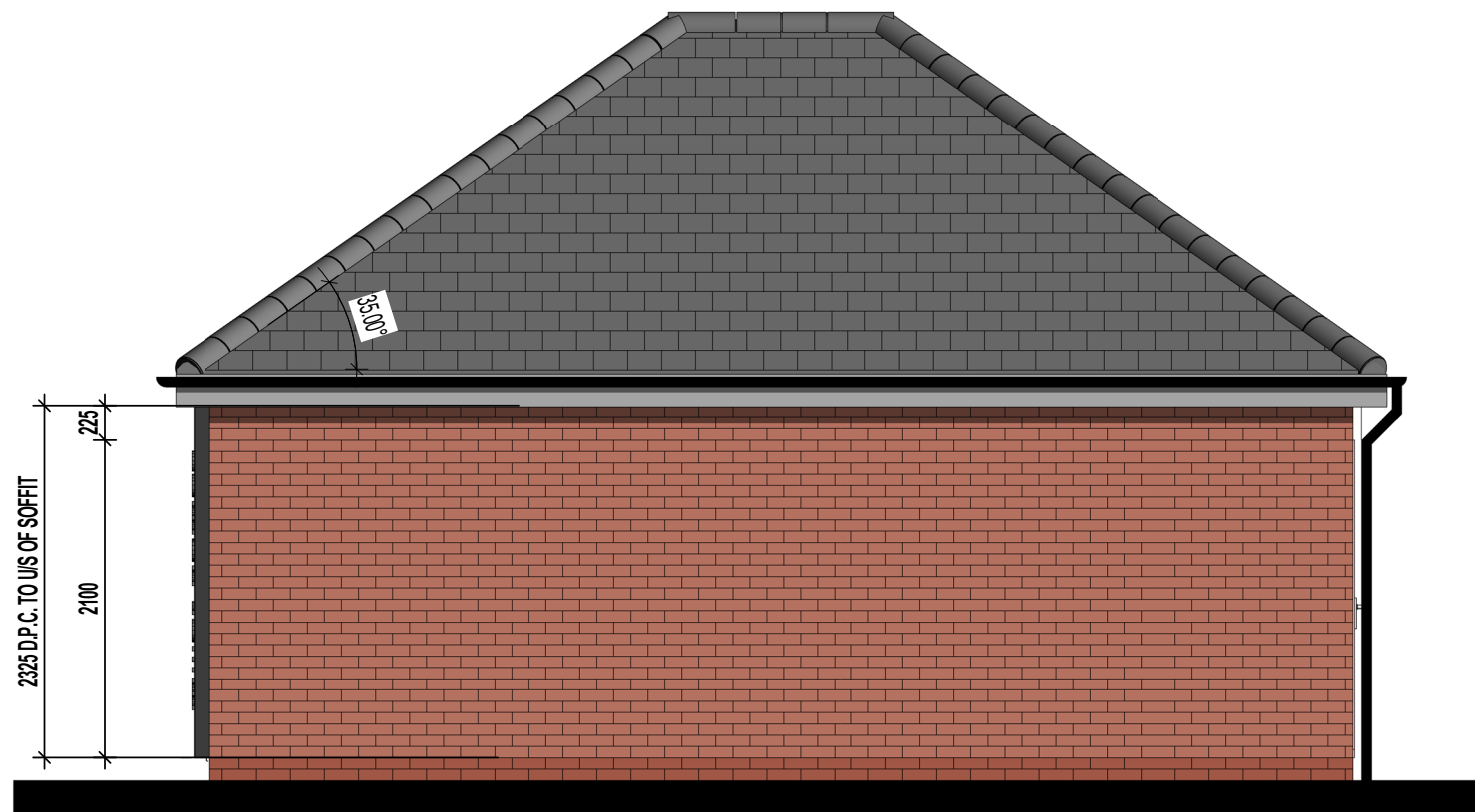

R.H. SIDE ELEVATION.

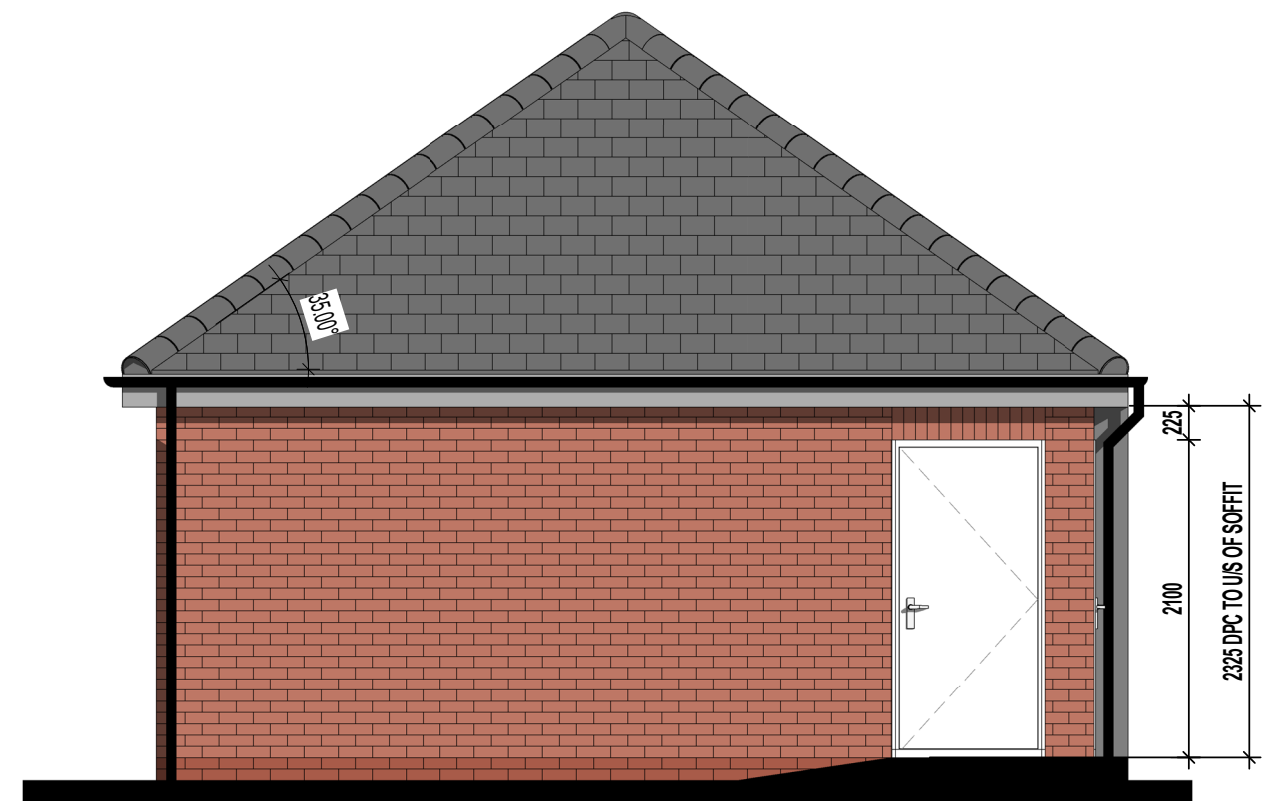

REAR ELEVATION.

Project Title
STANDARD SALES CENTRE

Drawing Title
ELEVATIONS

Revision Note:
ADDITIONAL RWP ADDED.

Scale	Drawn By	Date
1 : 50	GD	14.06.19
Drawing No.	Revision	
SSC008	C	

millerhomes Miller Homes Ltd 2 Centro Place, Pride Park Derby, DE24 8RF Telephone 0870 336 4400 Fax 0870 336 4401 www.millerhomes.co.uk
