


Notes_




GROUND FLOOR PLAN_
AS EXISTING_
Scale 1_50

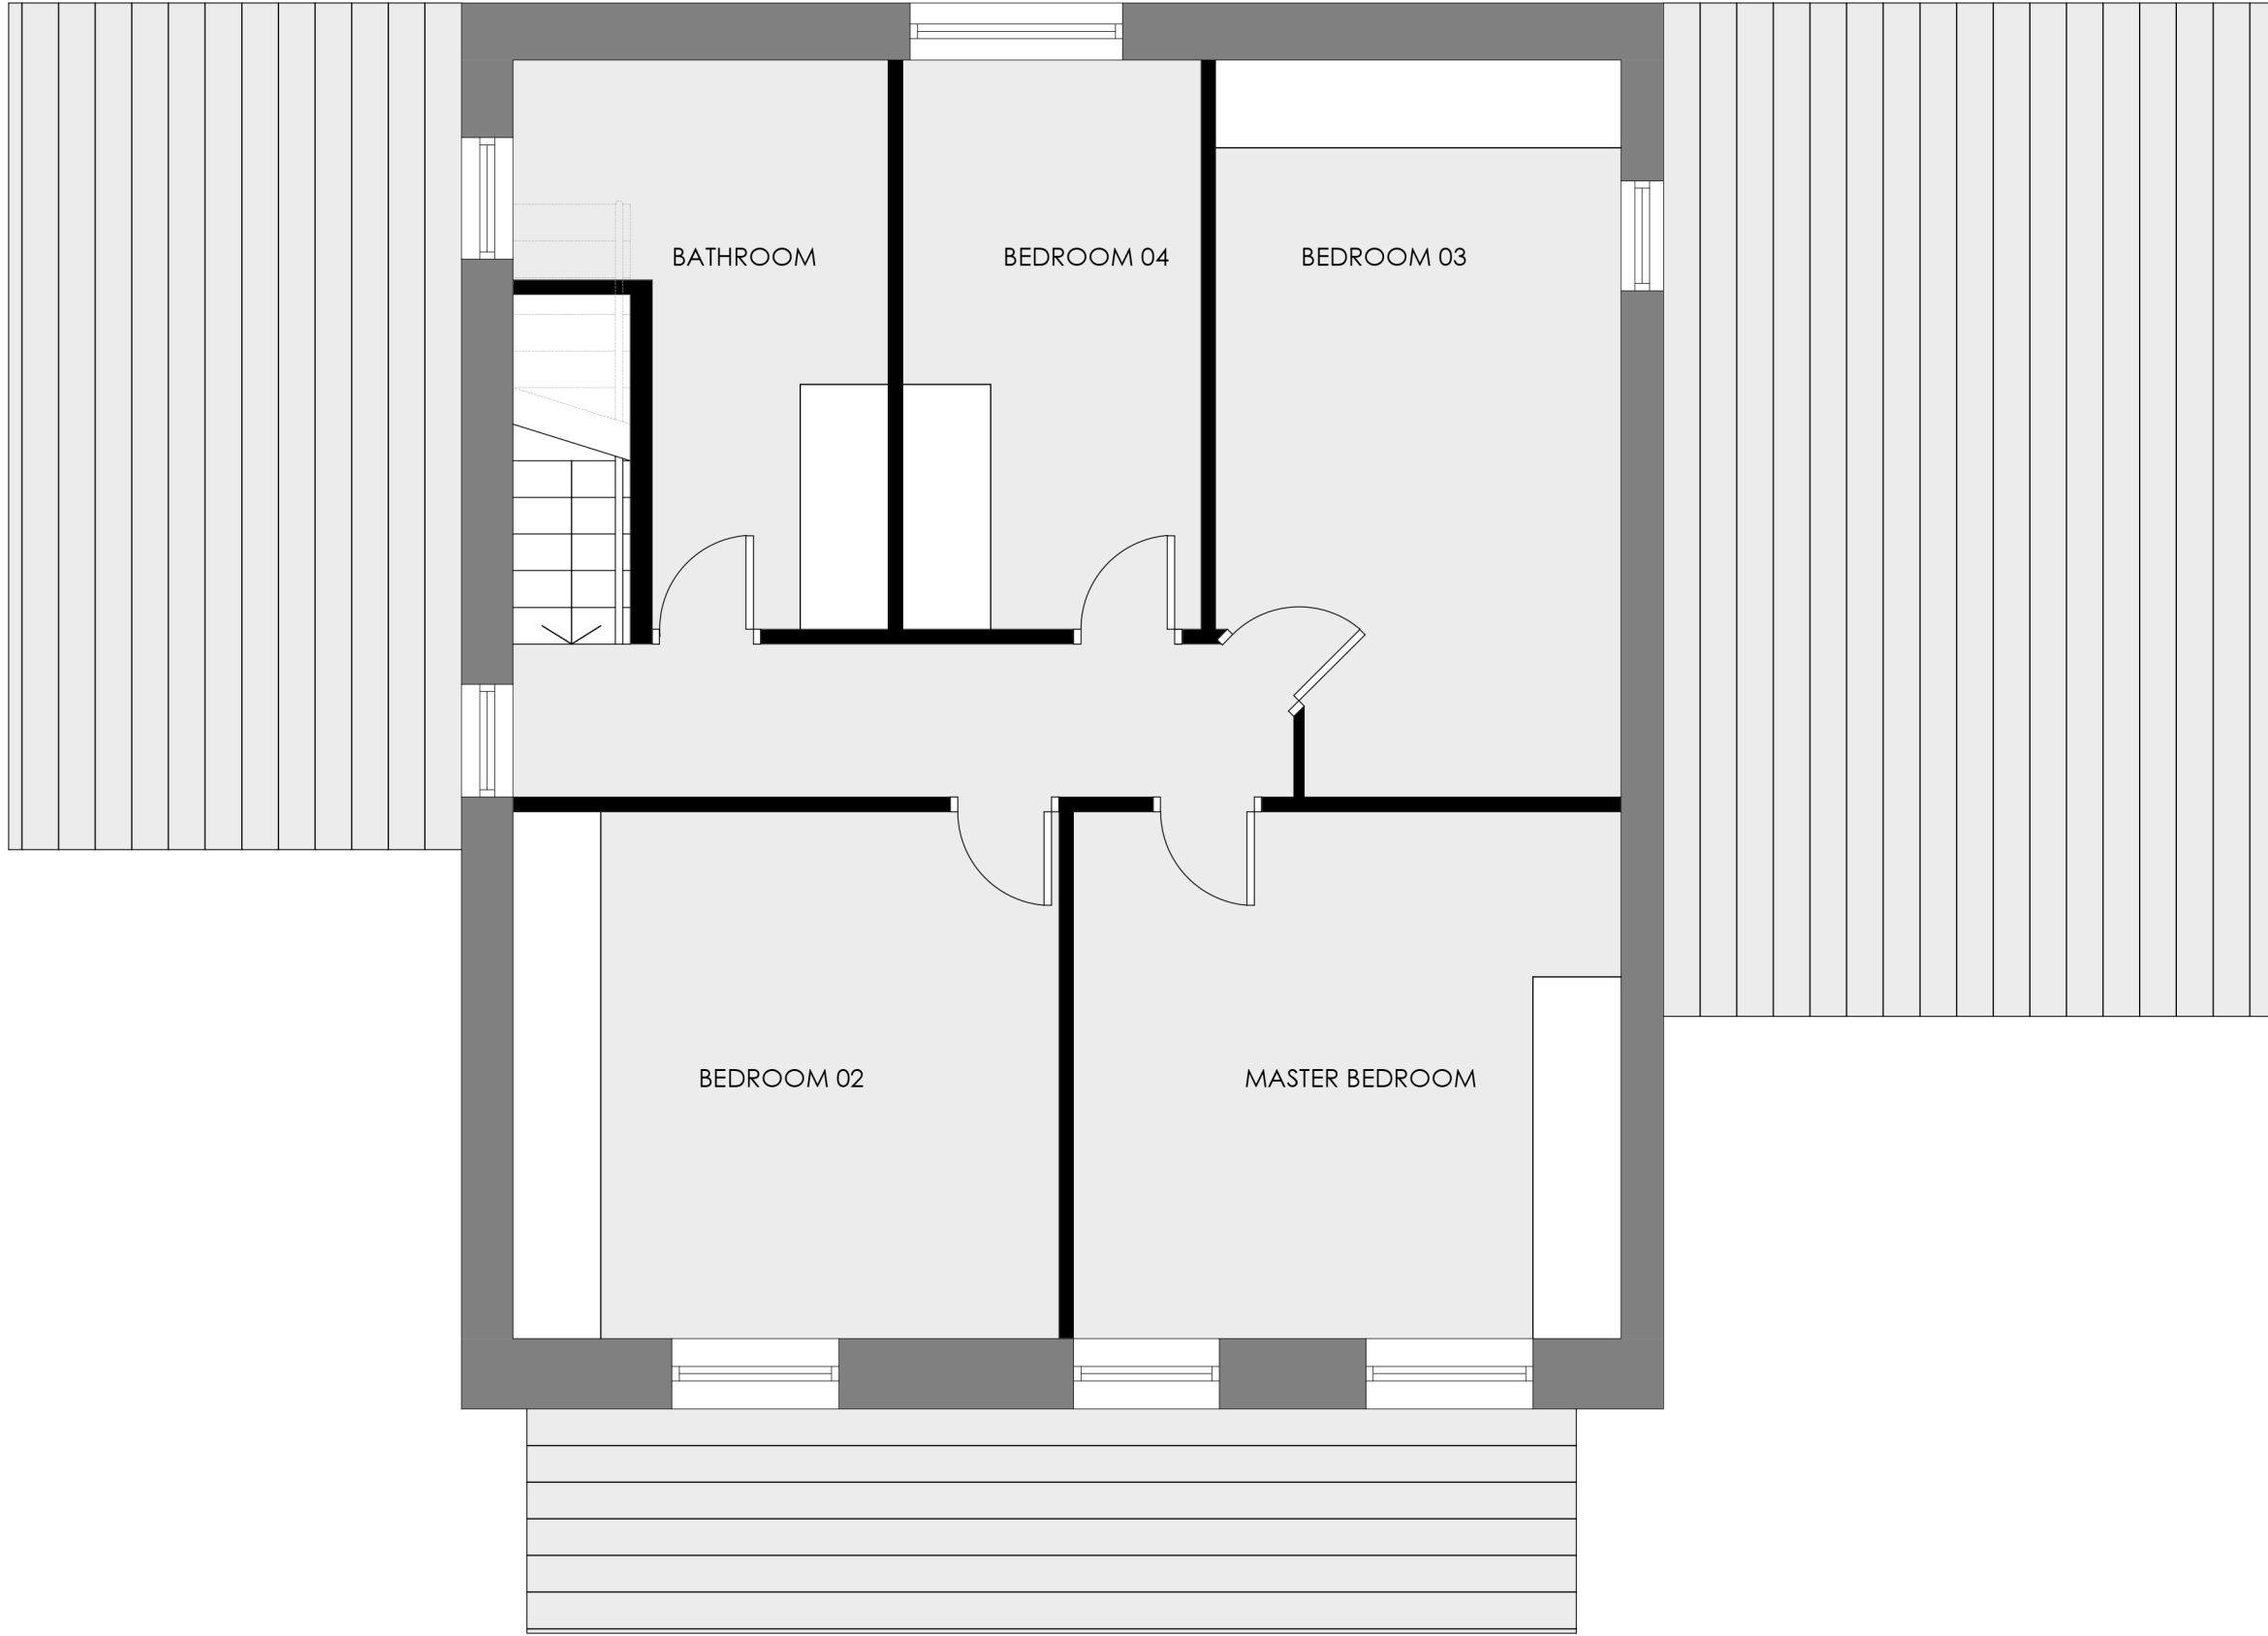

FIRST FLOOR PLAN_
AS EXISTING_
Scale 1_50

PLANNING

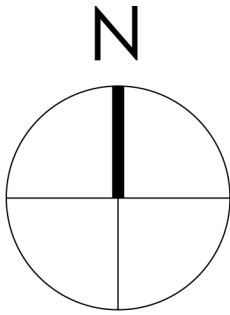

0 500 1000 1500 2000 2500mm
SCALE 1:50
0 1000 2000 3000 4000 5000mm
SCALE 1:100

Note:
Surrounding contextual buildings and information are based on received ordinance survey drawings and are shown for illustrative purposes only. assumed site boundary is subject to confirmation to legal confirmation

Note:
Information is based on OS map and received information and is subject to full topographical survey.
Assumed site boundary and site constraints subject to legal confirmation.
All Legal easements and extent of existing underground services locations are subject to confirmation.

Rev_ Date_ Amendment_ Bv_ Apr'd_

Eight OneTwo Architects

Tel_ +44 [0]7761 570735
Email_ mail@eightonetwo.co.uk
www.eightonetwo.co.uk
Studio A5,Brooke's Mill,Armitage Bridge,Huddersfield,HD4 7NR

Drawing Status_
PLANNING

Client_
MR + MRS ODDY

Project_
MOUNT PLEASANT FARM, HONLEY, HOLMFIRTH

Drawing Title_
AS EXISTING_ FLOOR PLANS

Drawing Scale_ 1:50 Drawn By_ JdL Checked By_ JdL

Paper Size_ A1 Drawn Date_ October 2021 Checked Date_ December 2021

Drawing Number_
21_895 100