

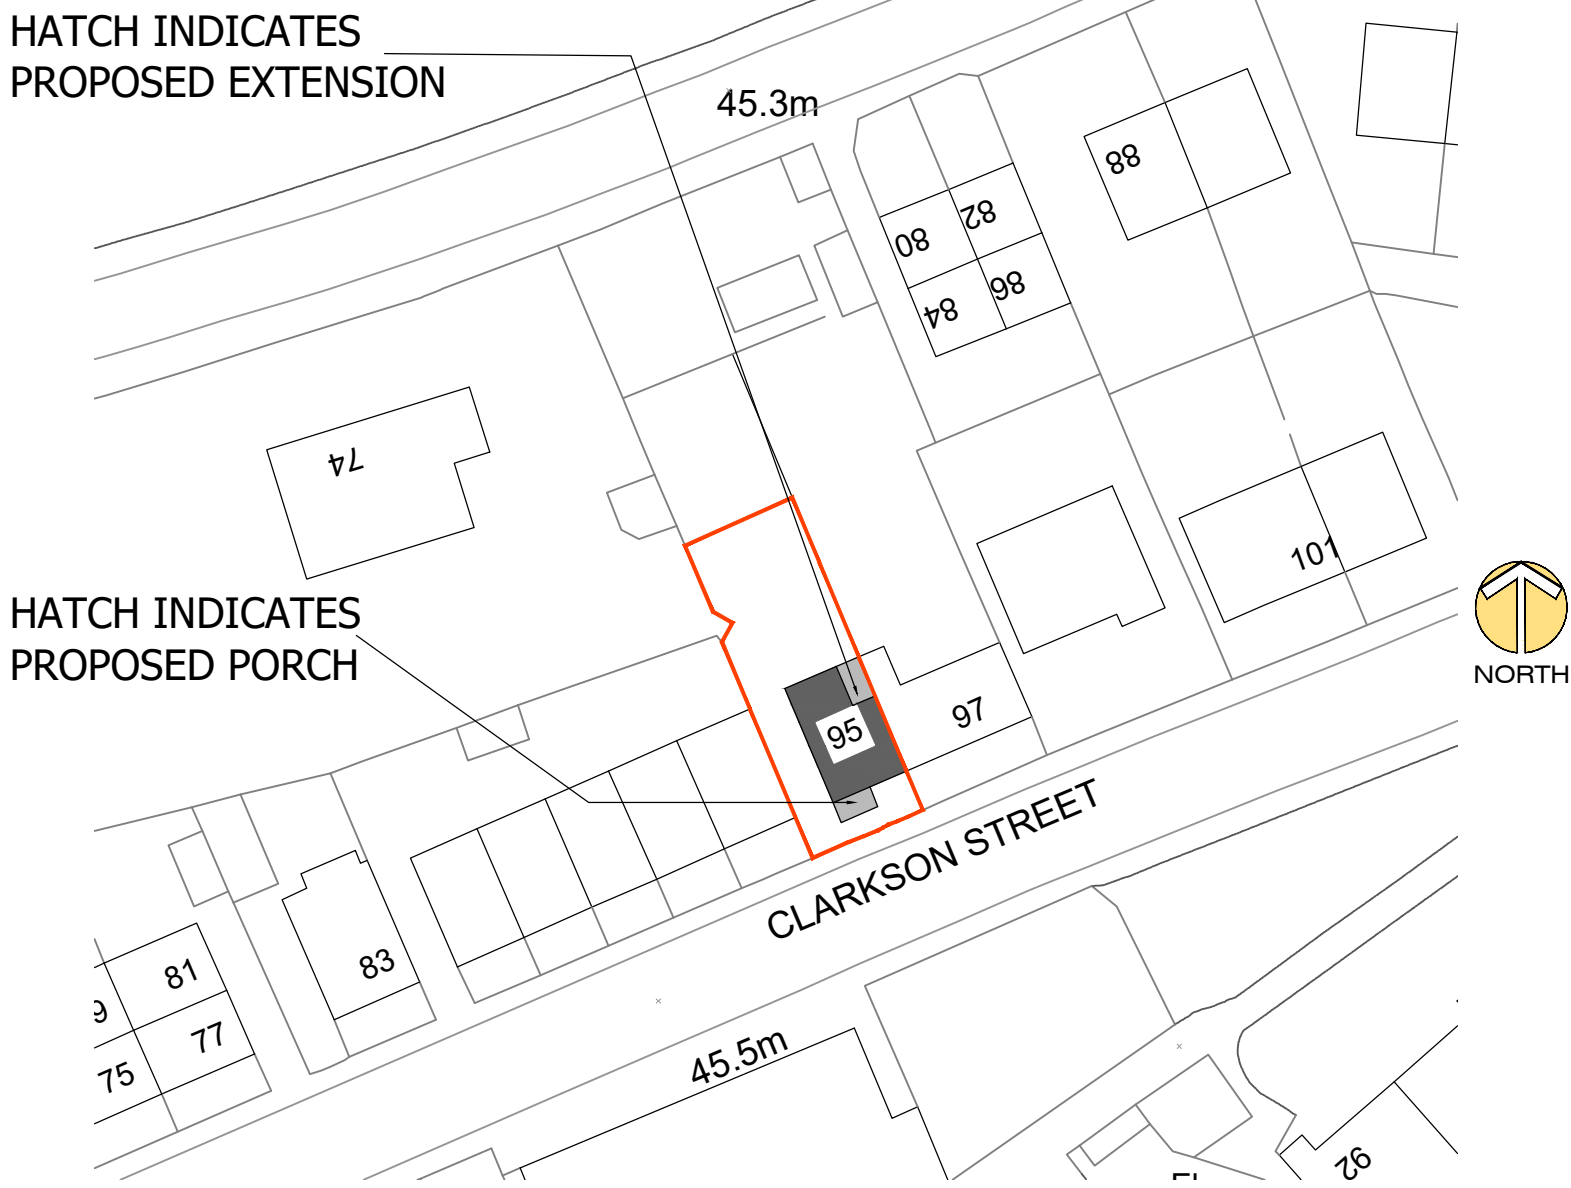


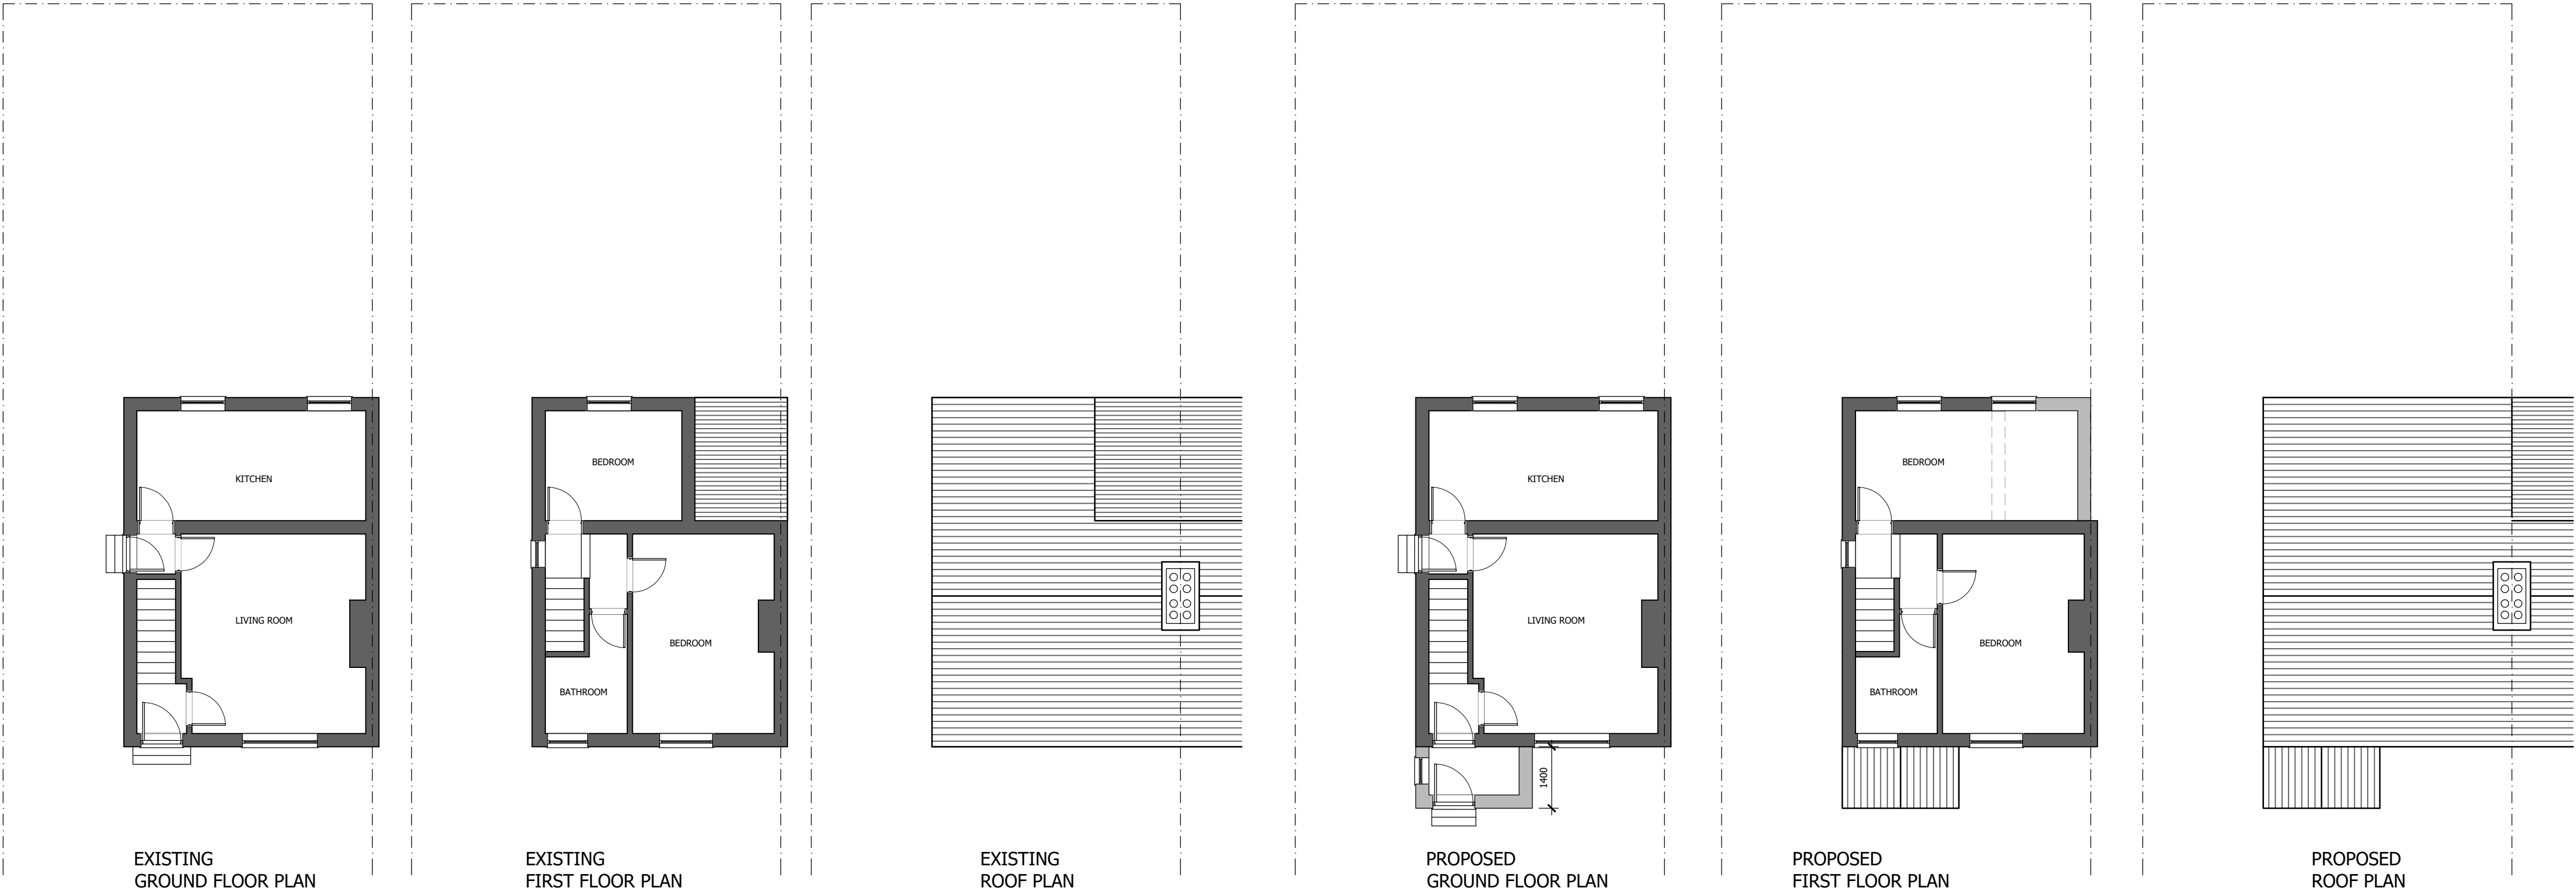

BLOCK PLAN SCALE 1=500

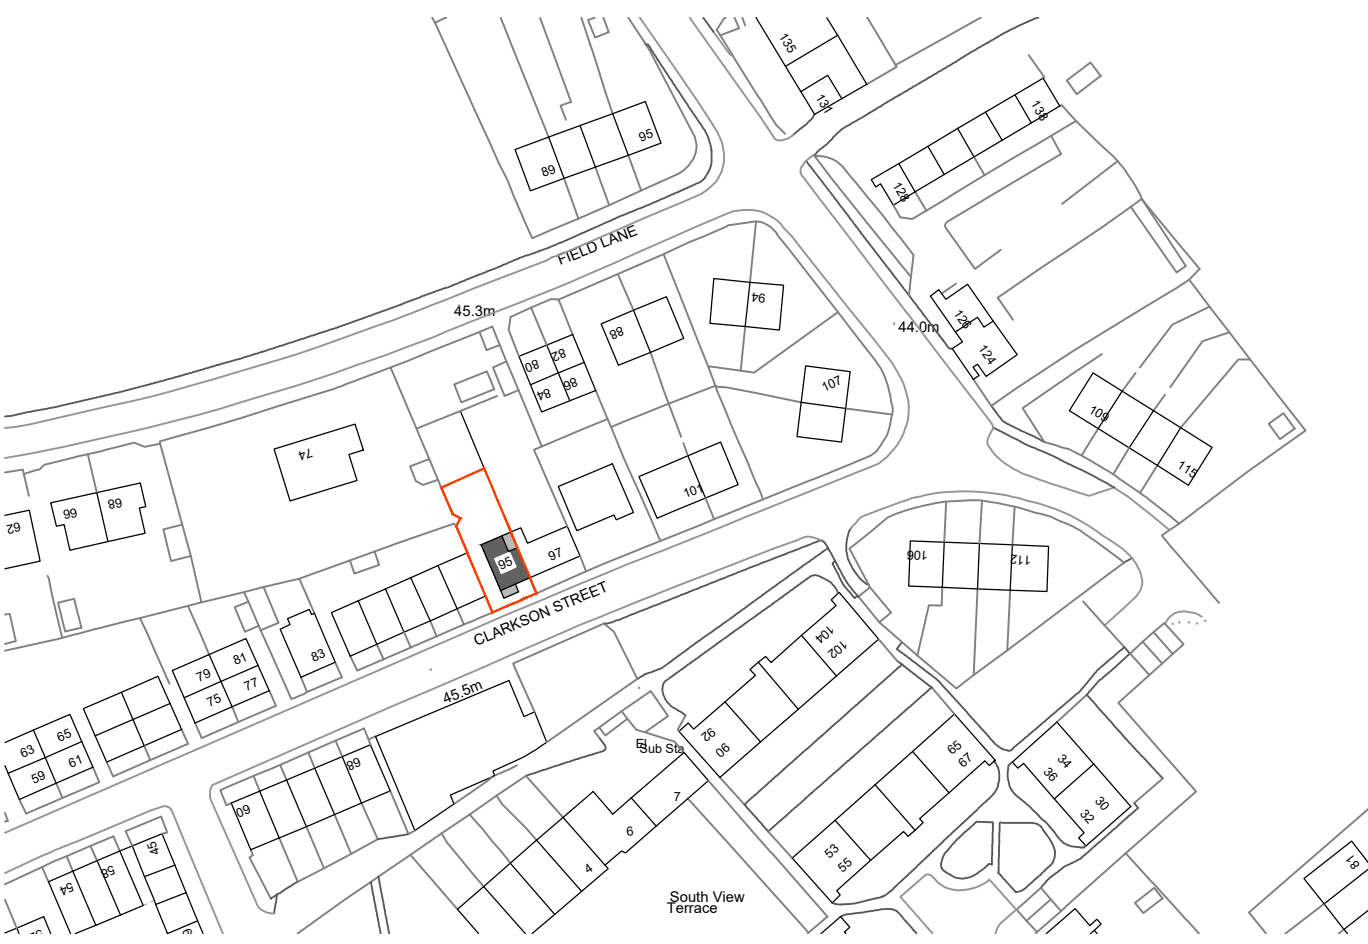

LOCATION PLAN SCALE 1=1250

HATCH KEY

BOUNDARY OUTLINE

EXISTING WALLS

PROPOSED WALLS

REV	DATE	BY	DESCRIPTION	CHK	APD
-----	------	----	-------------	-----	-----

DRAWING STATUS: **PLANNING**

AN Architectural Design and Structural Engineers Ltd
CONTACT ASIF NEKI
MOB: 07970 020 028
EMAIL: asif@andesigns.eu
61 Meadow St Preston PR1 1TS

CLIENT Mrs Sehrish M Butt

95 Clarkson Street
Ravensthorpe
Dewsbury, WF13 3DP

PROJECT: PART DOUBLE STOREY REAR EXTENSION AND FRONT PORCH

TITLE: PROPOSED FLOOR PLANS AND ELEVATIONS

SCALE @ SIZE: 1:100 @A1	CHECKED: AN	APPROVED:
CAD FILE:	DESIGN/DRAWN: AN	DATE: AUG 2024
PROJECT No:	DRAWING No: 02	REV: