


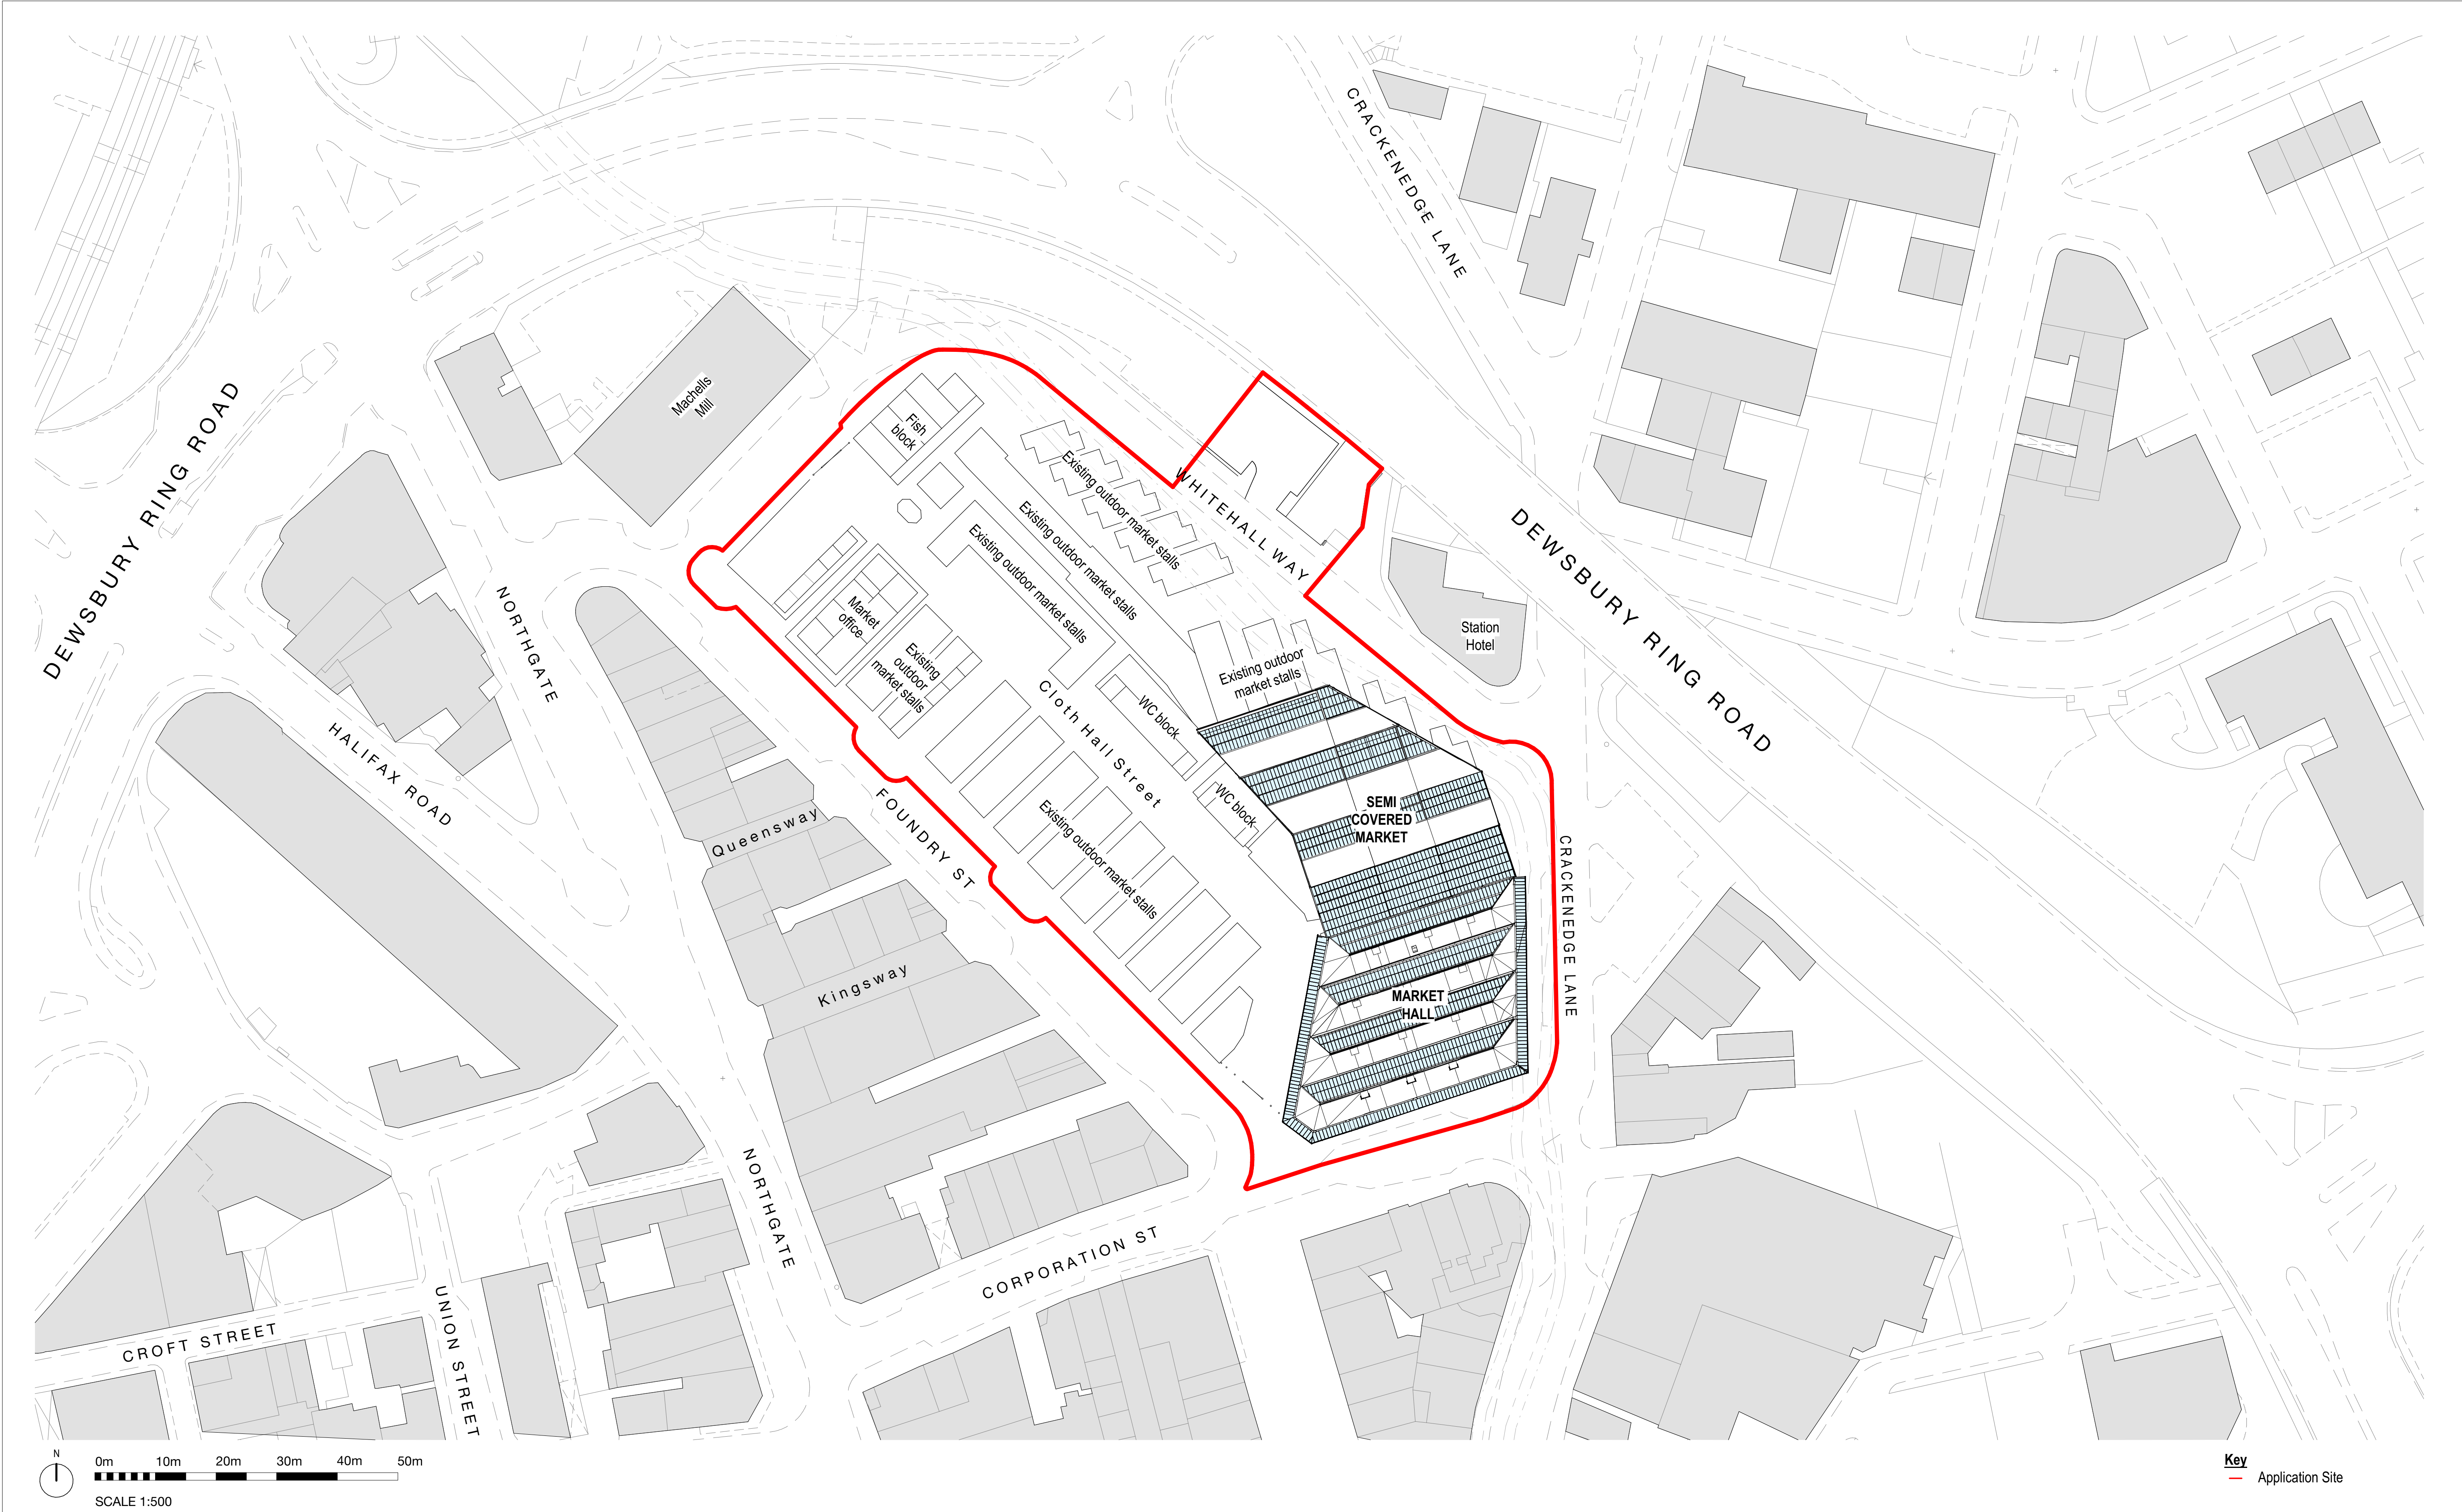

<div>BUILDING DESIGN PARTNERSHIP SHALL HAVE NO RESPONSIBILITY FOR ANY USE MADE OF THIS DOCUMENT OTHER THAN FOR THAT WHICH IT WAS PREPARED AND ISSUED.</div> <div>ALL DIMENSIONS SHOULD BE CHECKED ON SITE.</div> <div>DO NOT SCALE FROM THIS DRAWING</div> <div>ANY DRAWING ERRORS OR DIVERGENCIES SHOULD BE BROUGHT TO THE ATTENTION OF BUILDING DESIGN PARTNERSHIP AT THE ADDRESS SHOWN BELOW.</div> <div>DRAWINGS SHALL BE READ IN CONJUNCTION WITH THE FOLLOWING BEFORE WORK COMMENCES:<ul style="list-style-type: none">• THE CDM DESIGN ISSUES REGISTER• THE BDP RISK SERIES OF DRAWINGS• THE PROJECT CDM RISK REGISTER</div>	<div>NOTES</div>	<div><div>Key</div><div>Application Site</div><div>Alignment of below ground culverted watercourse and buffer zone</div></div>				<div>PROJECT TITLE</div> <div>Dewsbury Market</div>		
							<div>REF. OR NUMBER</div> <div>P3001350</div>	<div>STATUS</div> <div>S4 - Stage Approval</div>
							<div>DRAWING TITLE</div> <div>Existing Site Plan</div>	<div>SCALE</div> <div>As indicated</div>
							<div>DATE FIRST ISSUED</div> <div>23/01/24</div>	
							<div>DRAWING NO.</div> <div>DMTP-BDP-00-SL-PL-A-20002</div>	<div>REVISION</div> <div>P04</div>
<div><div>P04</div><div>Planning Submission</div><div>TB</div><div>RG</div><div>12/08/24</div></div> <div><div>REVISION</div><div>DESCRIPTION</div><div>CHECKED</div><div>DATE</div></div>			<div>CLIENT</div> <div><div><div><div></div><div>Kirklees</div><div>COUNCIL</div></div></div><div>3 St Paul's Place 129 Norfolk Street Sheffield S1 2JE United Kingdom</div><div>T +44 (0)114 273 1641 www.bdp.com</div></div>			<div>PROJECT TITLE</div> <div>Dewsbury Market</div>		