



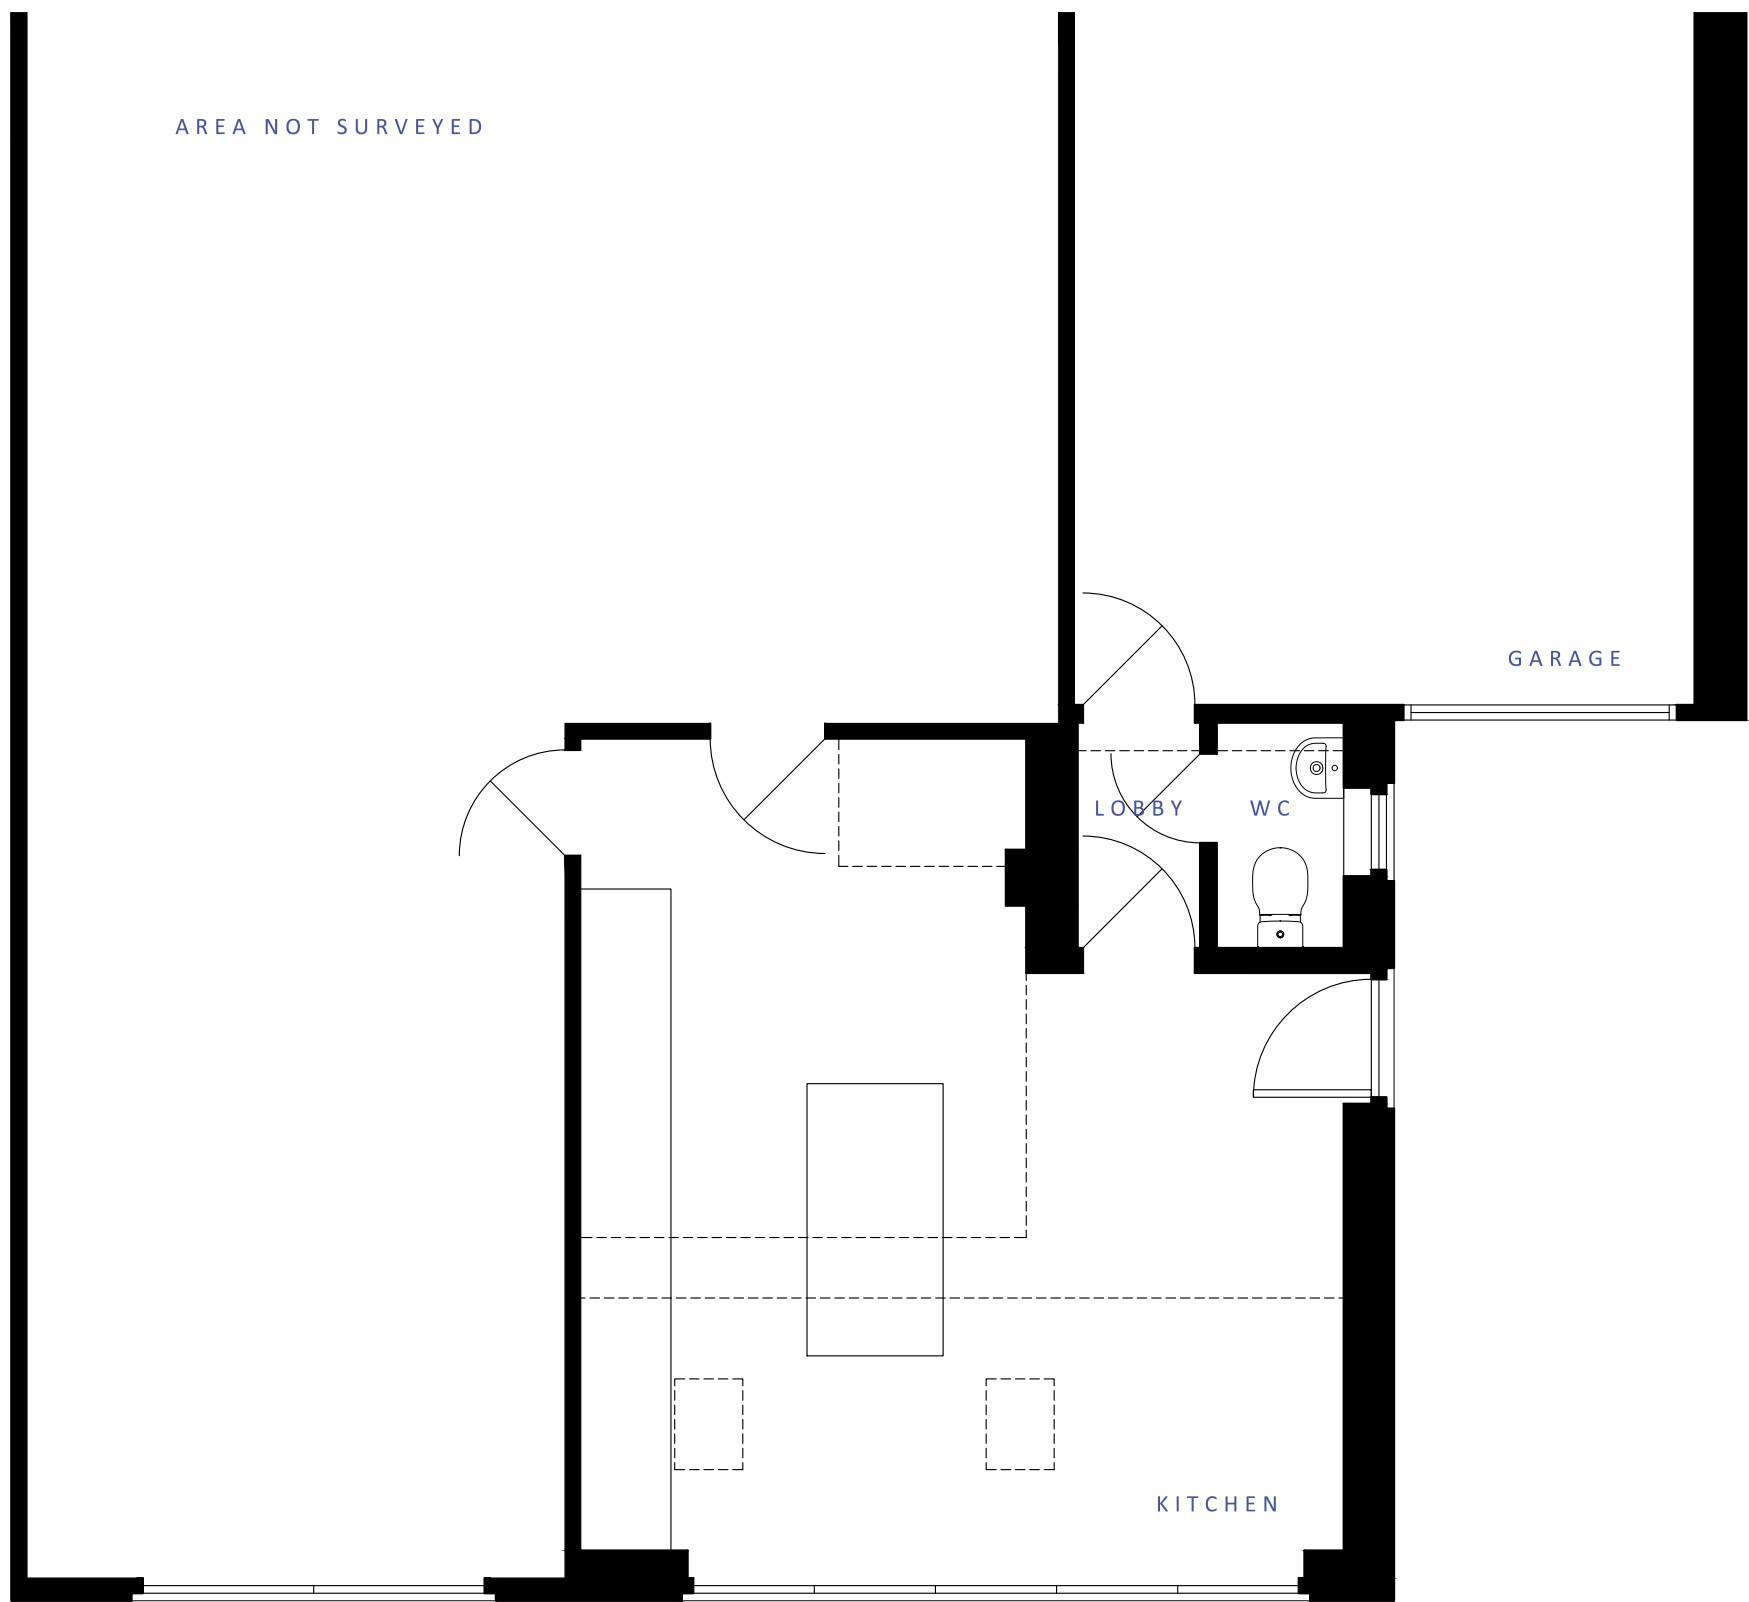


1 GROUND FLOOR AS EXISTING
SCALE 1:50

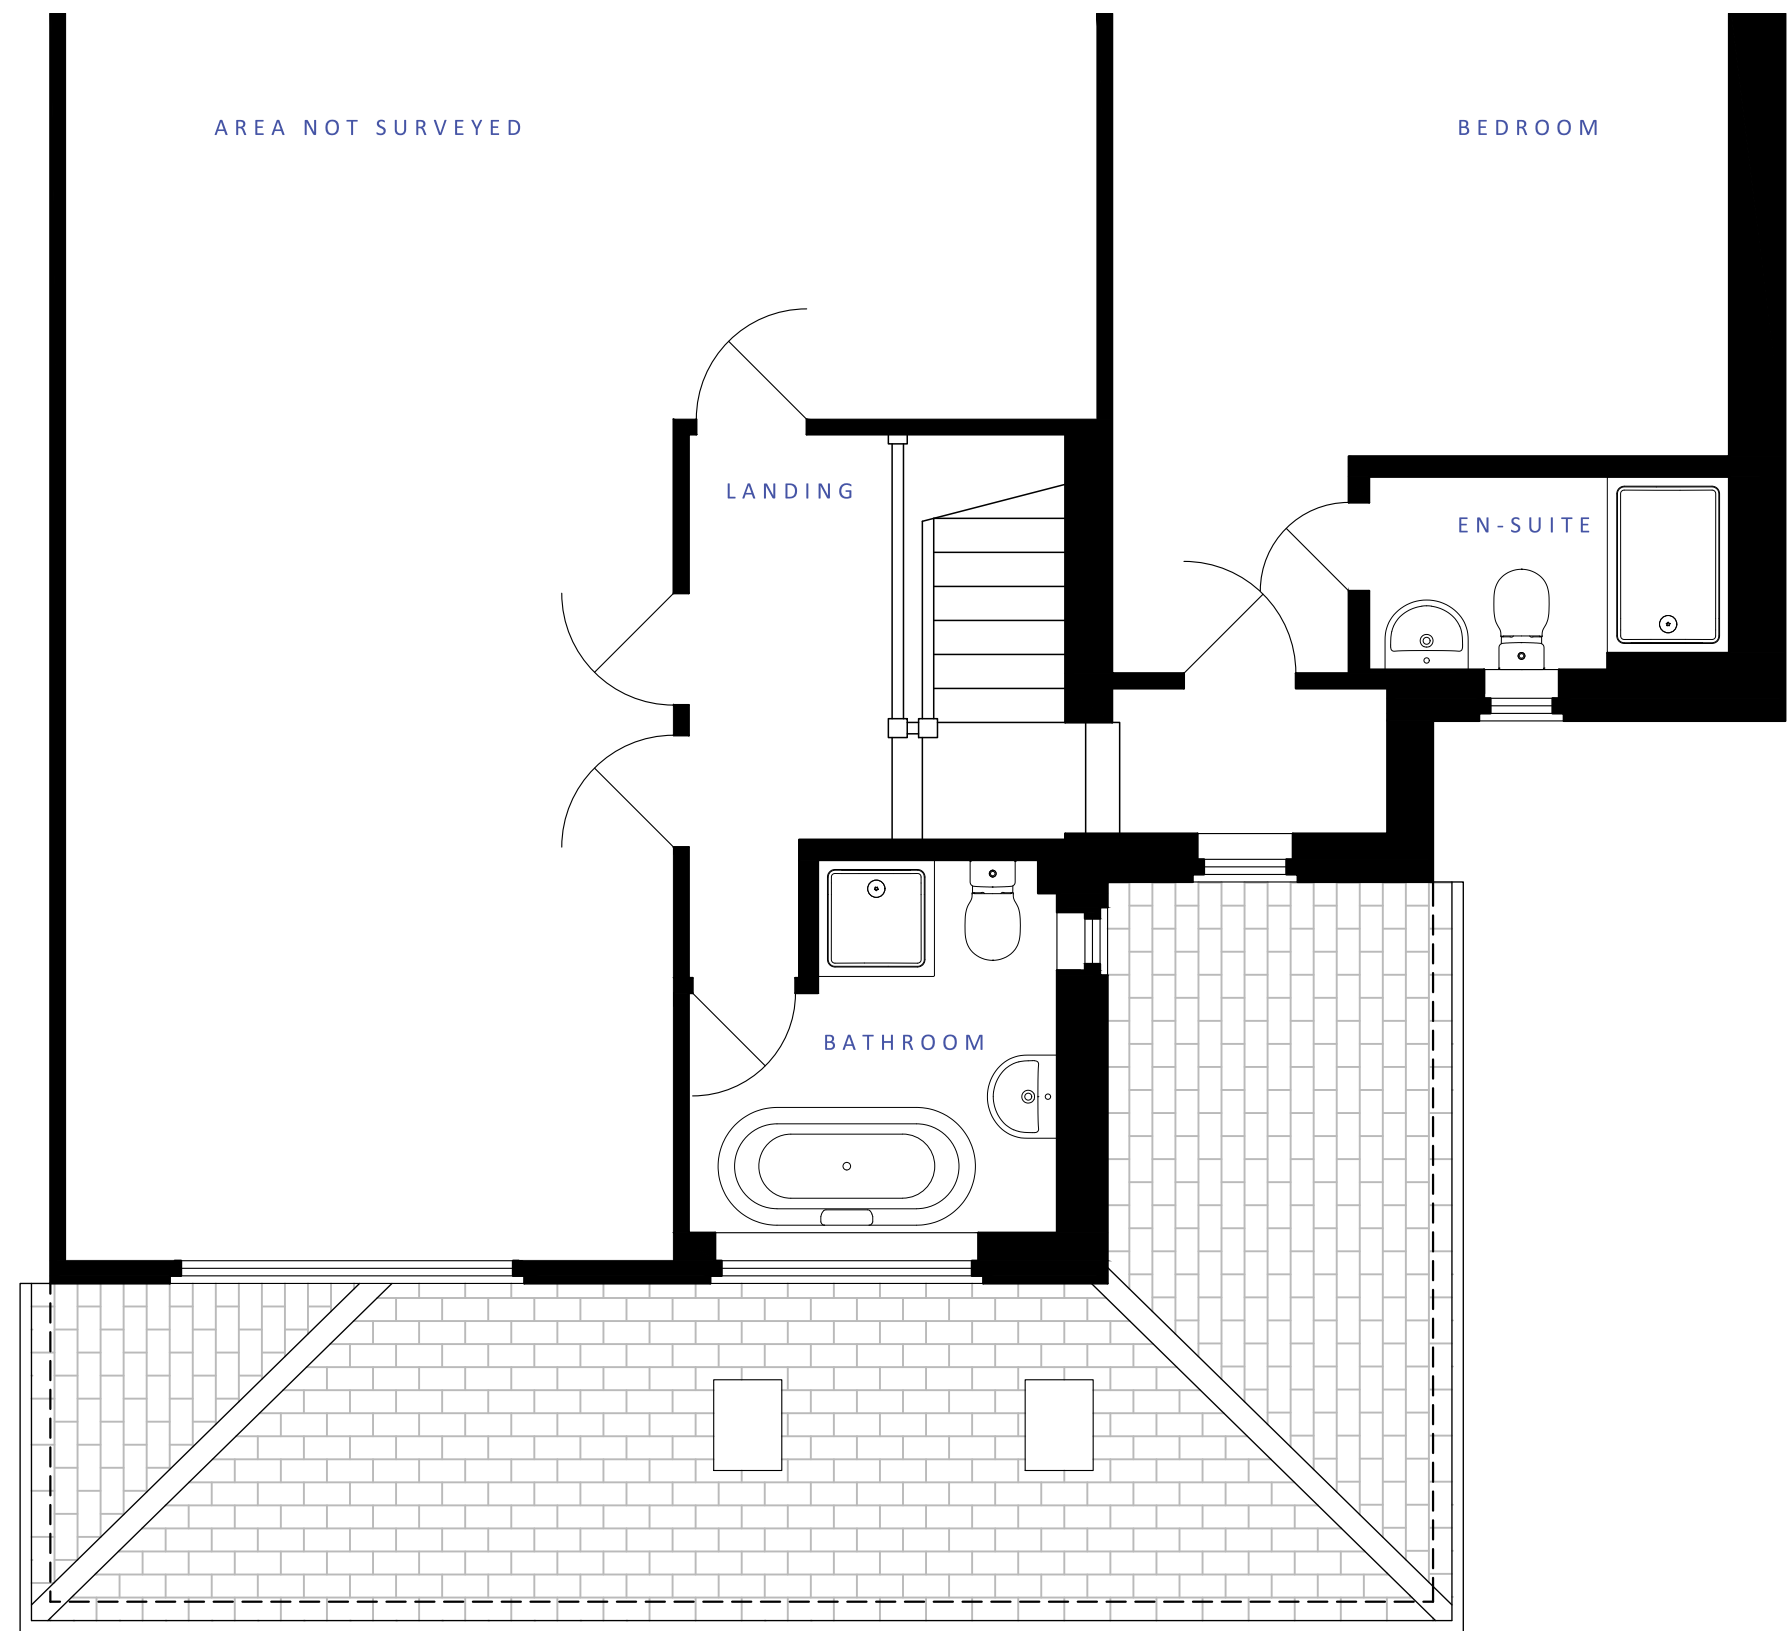

2 FIRST FLOOR AS EXISTING
SCALE 1:50



3 SOUTH-EAST ELEVATION AS EXISTING
SCALE 1:50

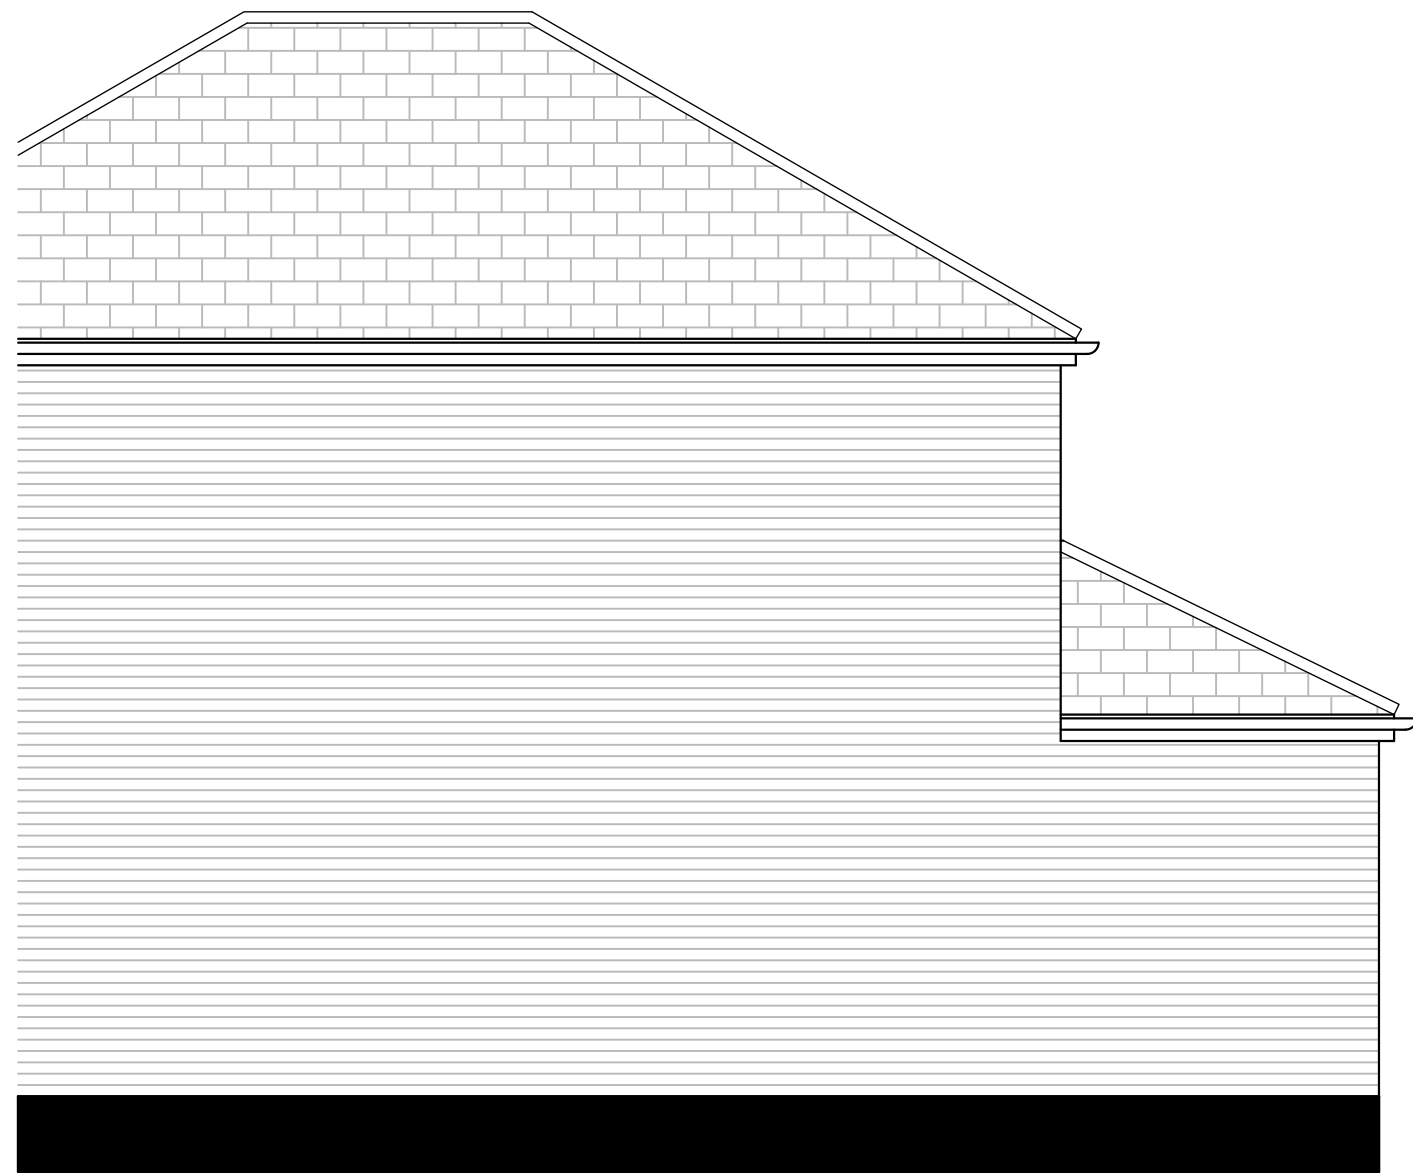


4 SOUTH-WEST ELEVATION AS EXISTING (PART)
SCALE 1:50



5 NORTH-EAST ELEVATION AS EXISTING (PART)
SCALE 1:50



6 SITE LOCATION PLAN
SCALE 1:1250

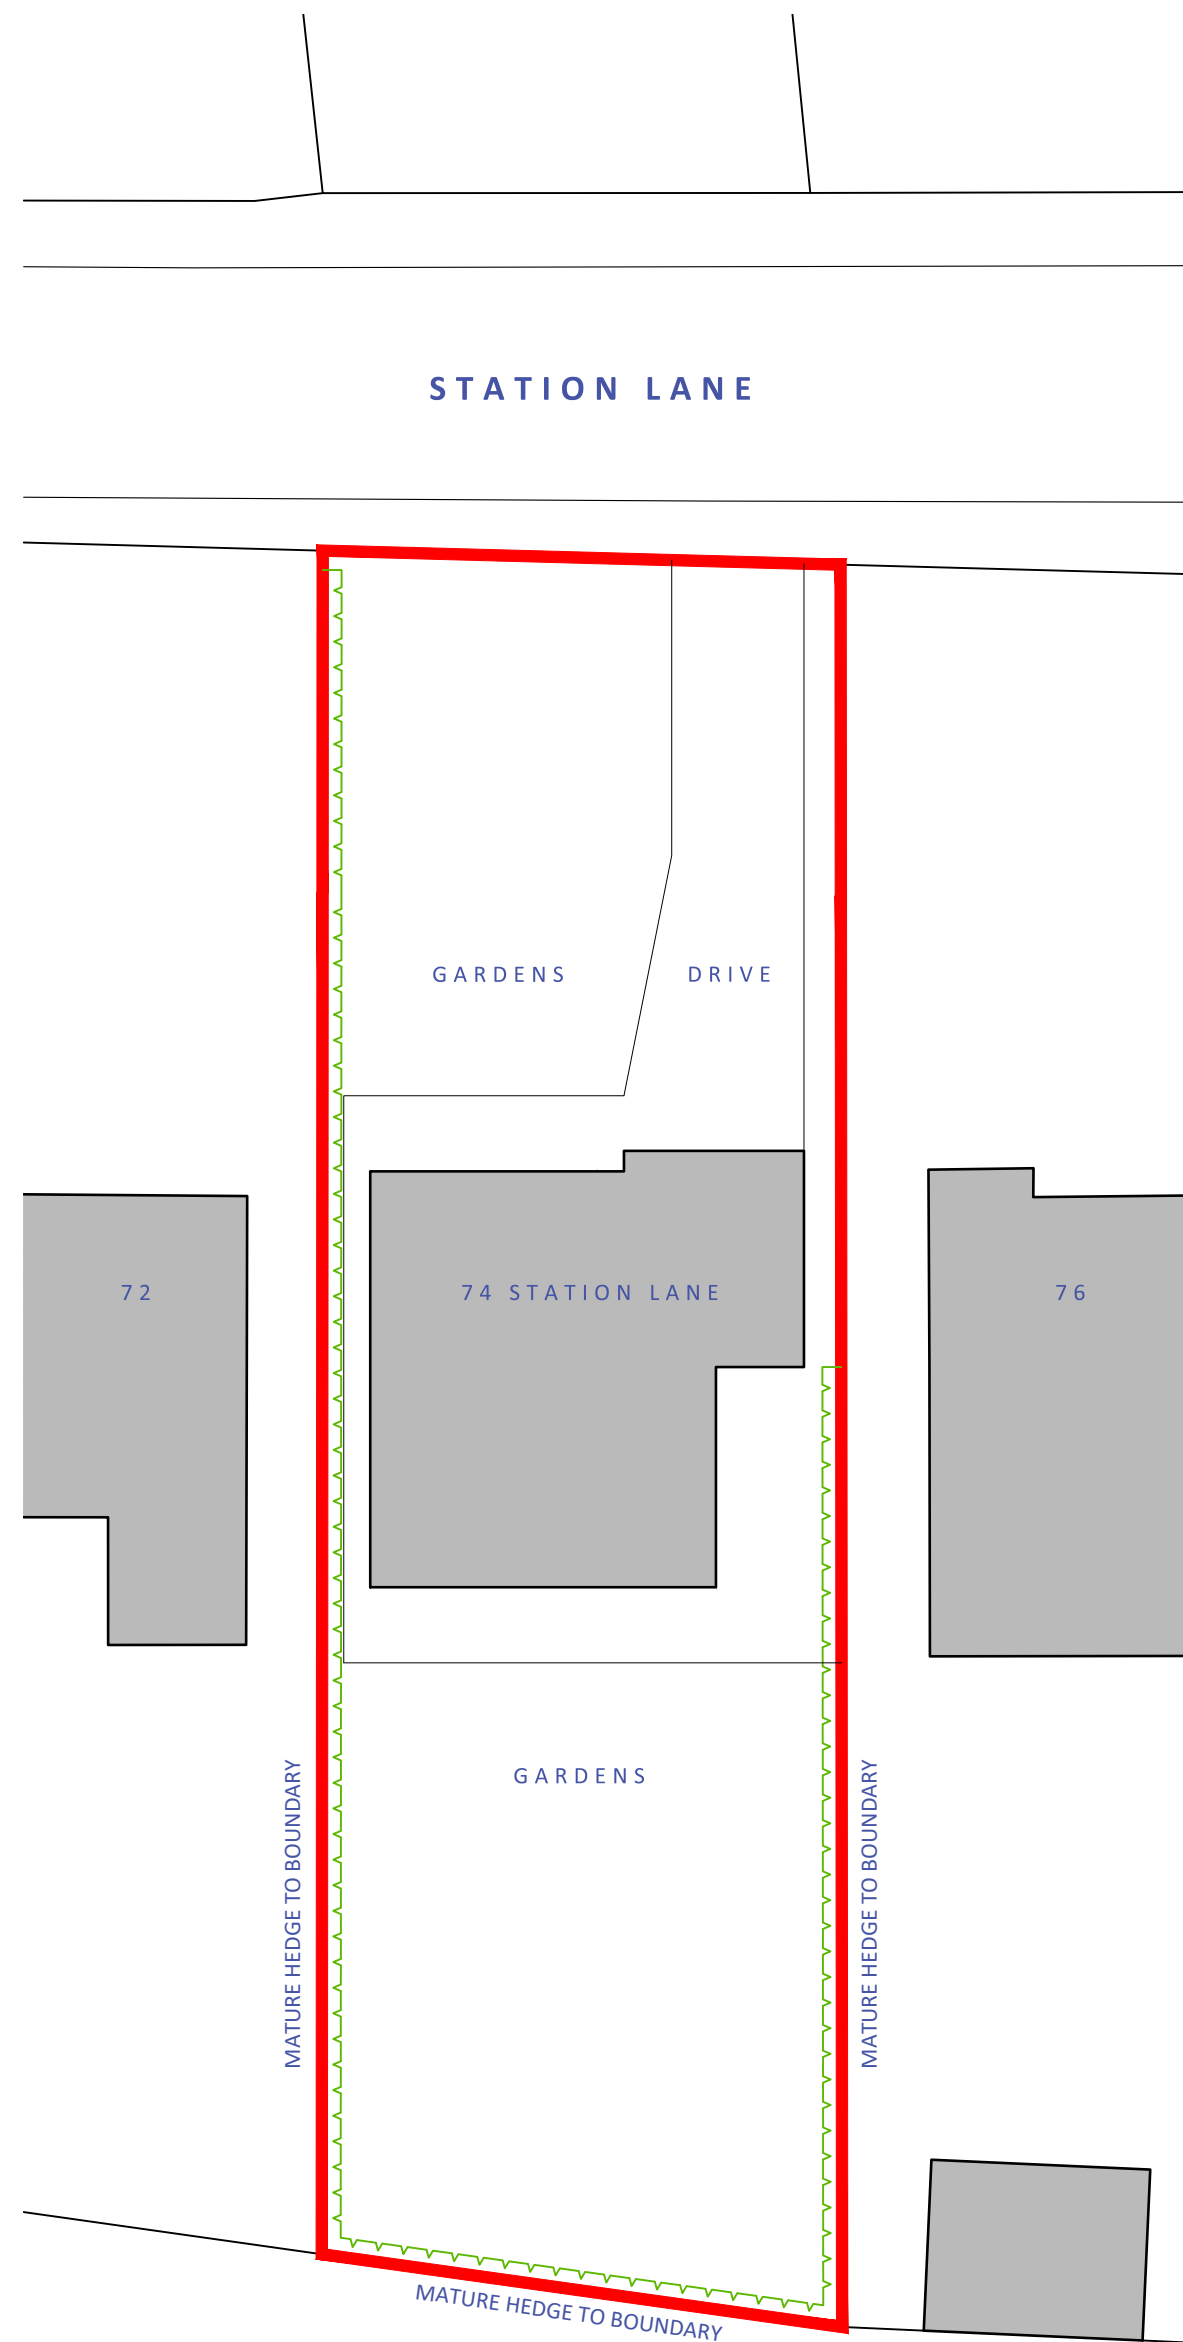

7 SITE BLOCK PLAN AS EXISTING
SCALE 1:200