



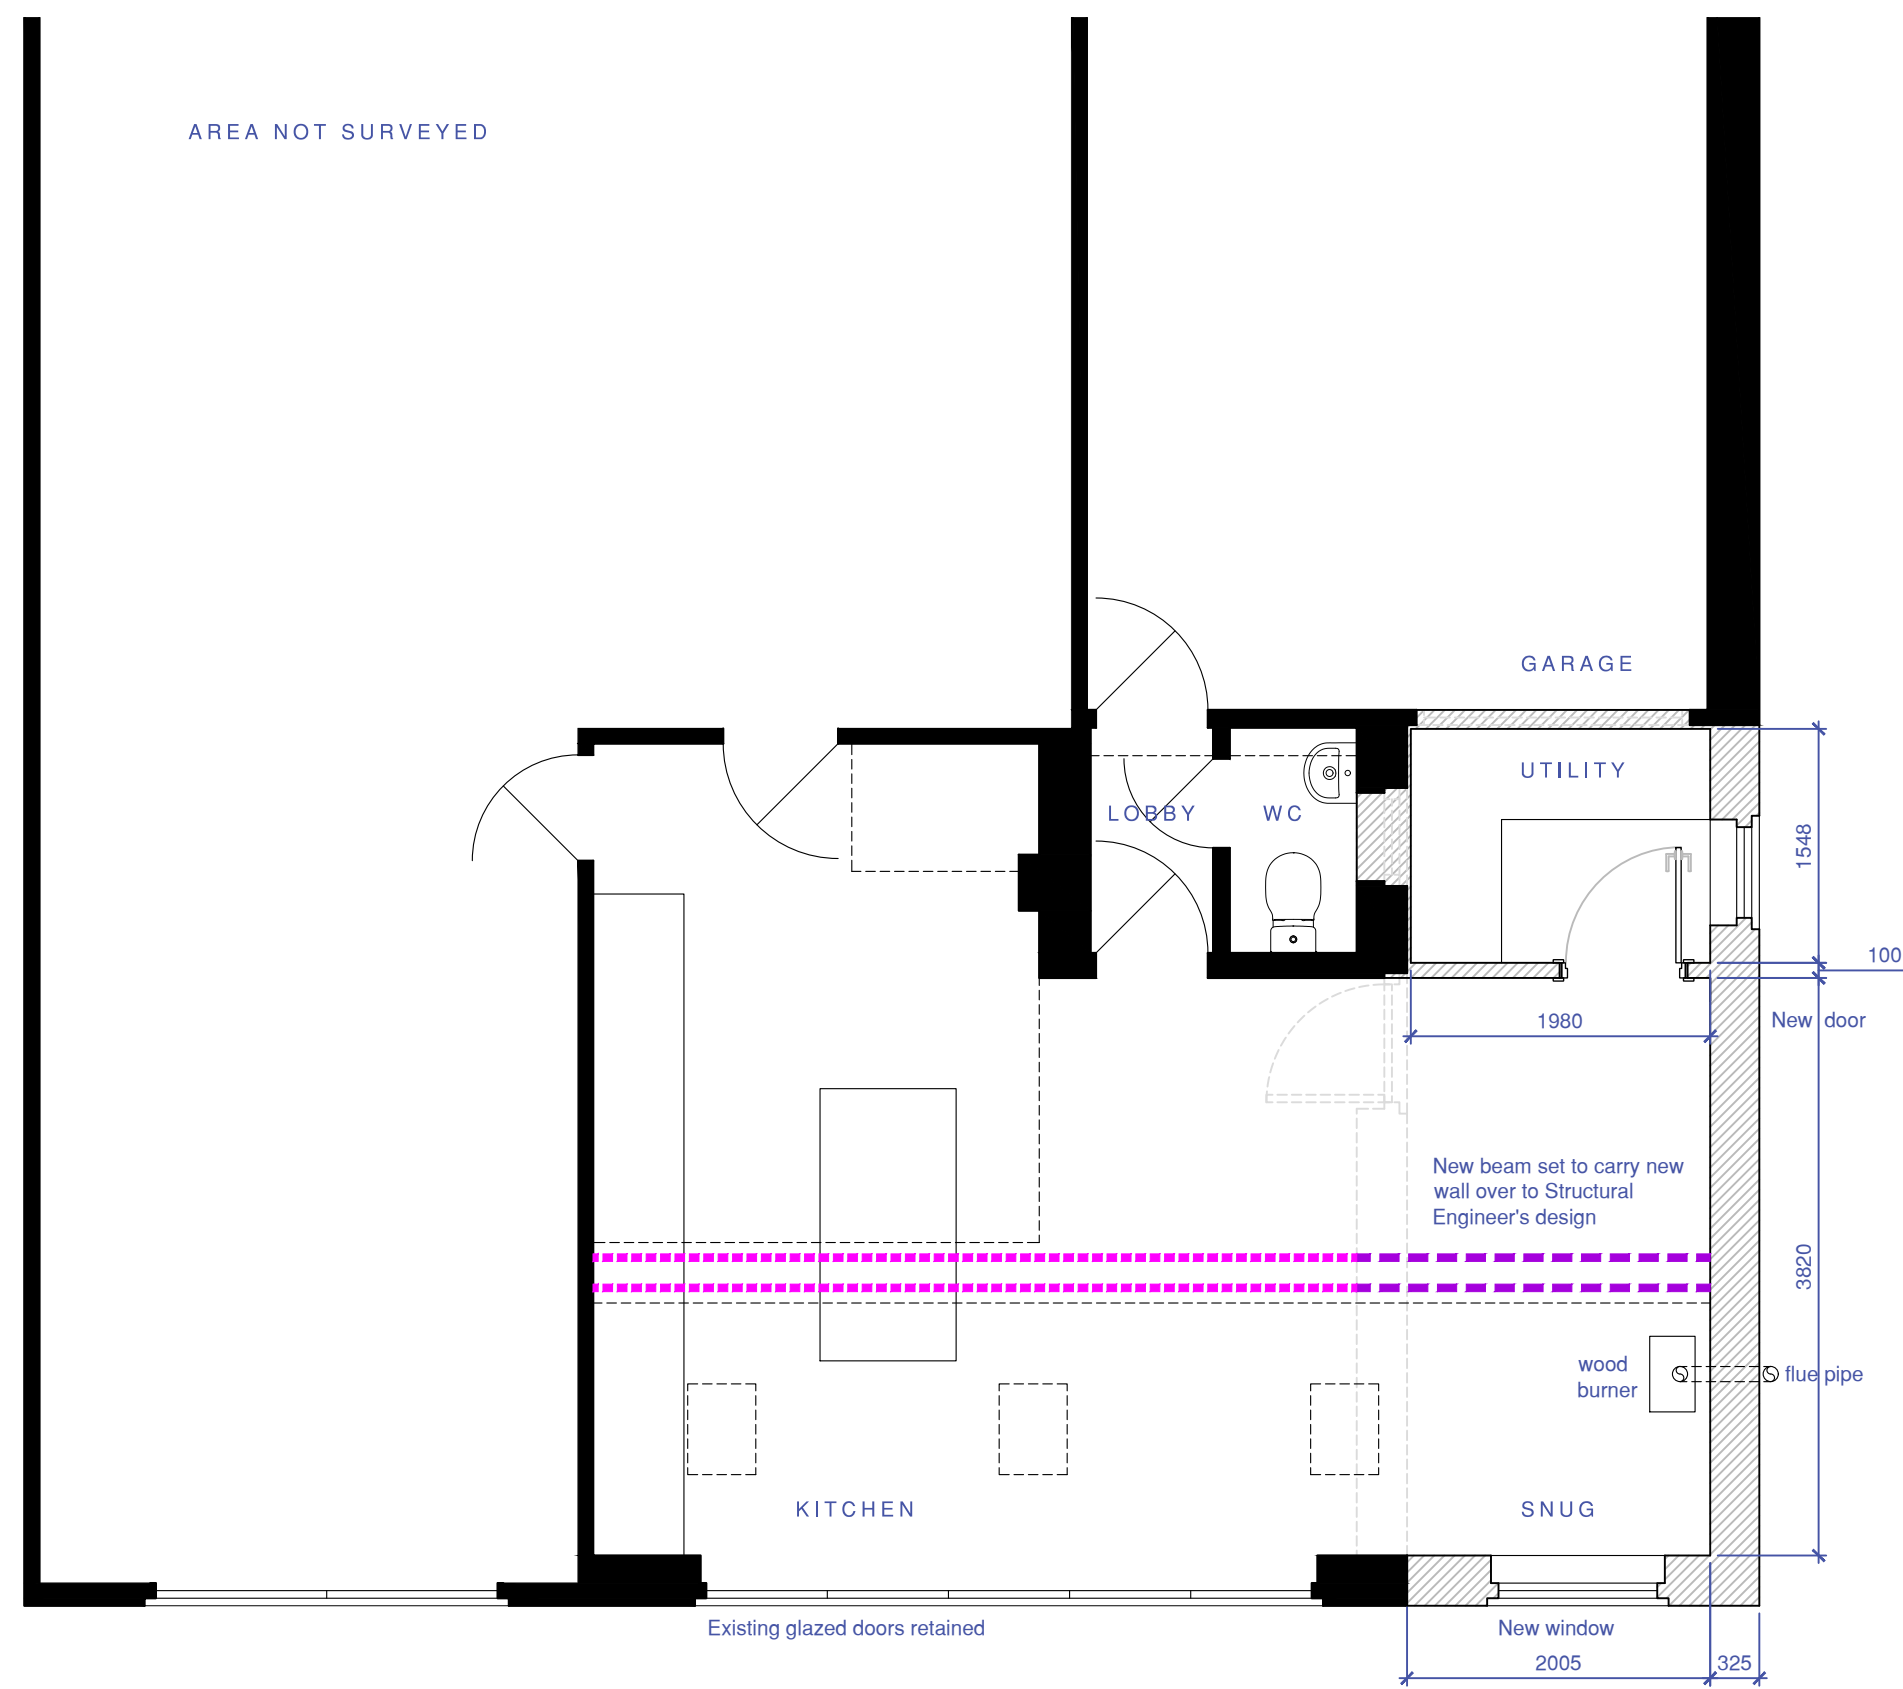


1 GROUND FLOOR AS PROPOSED
SCALE 1:50

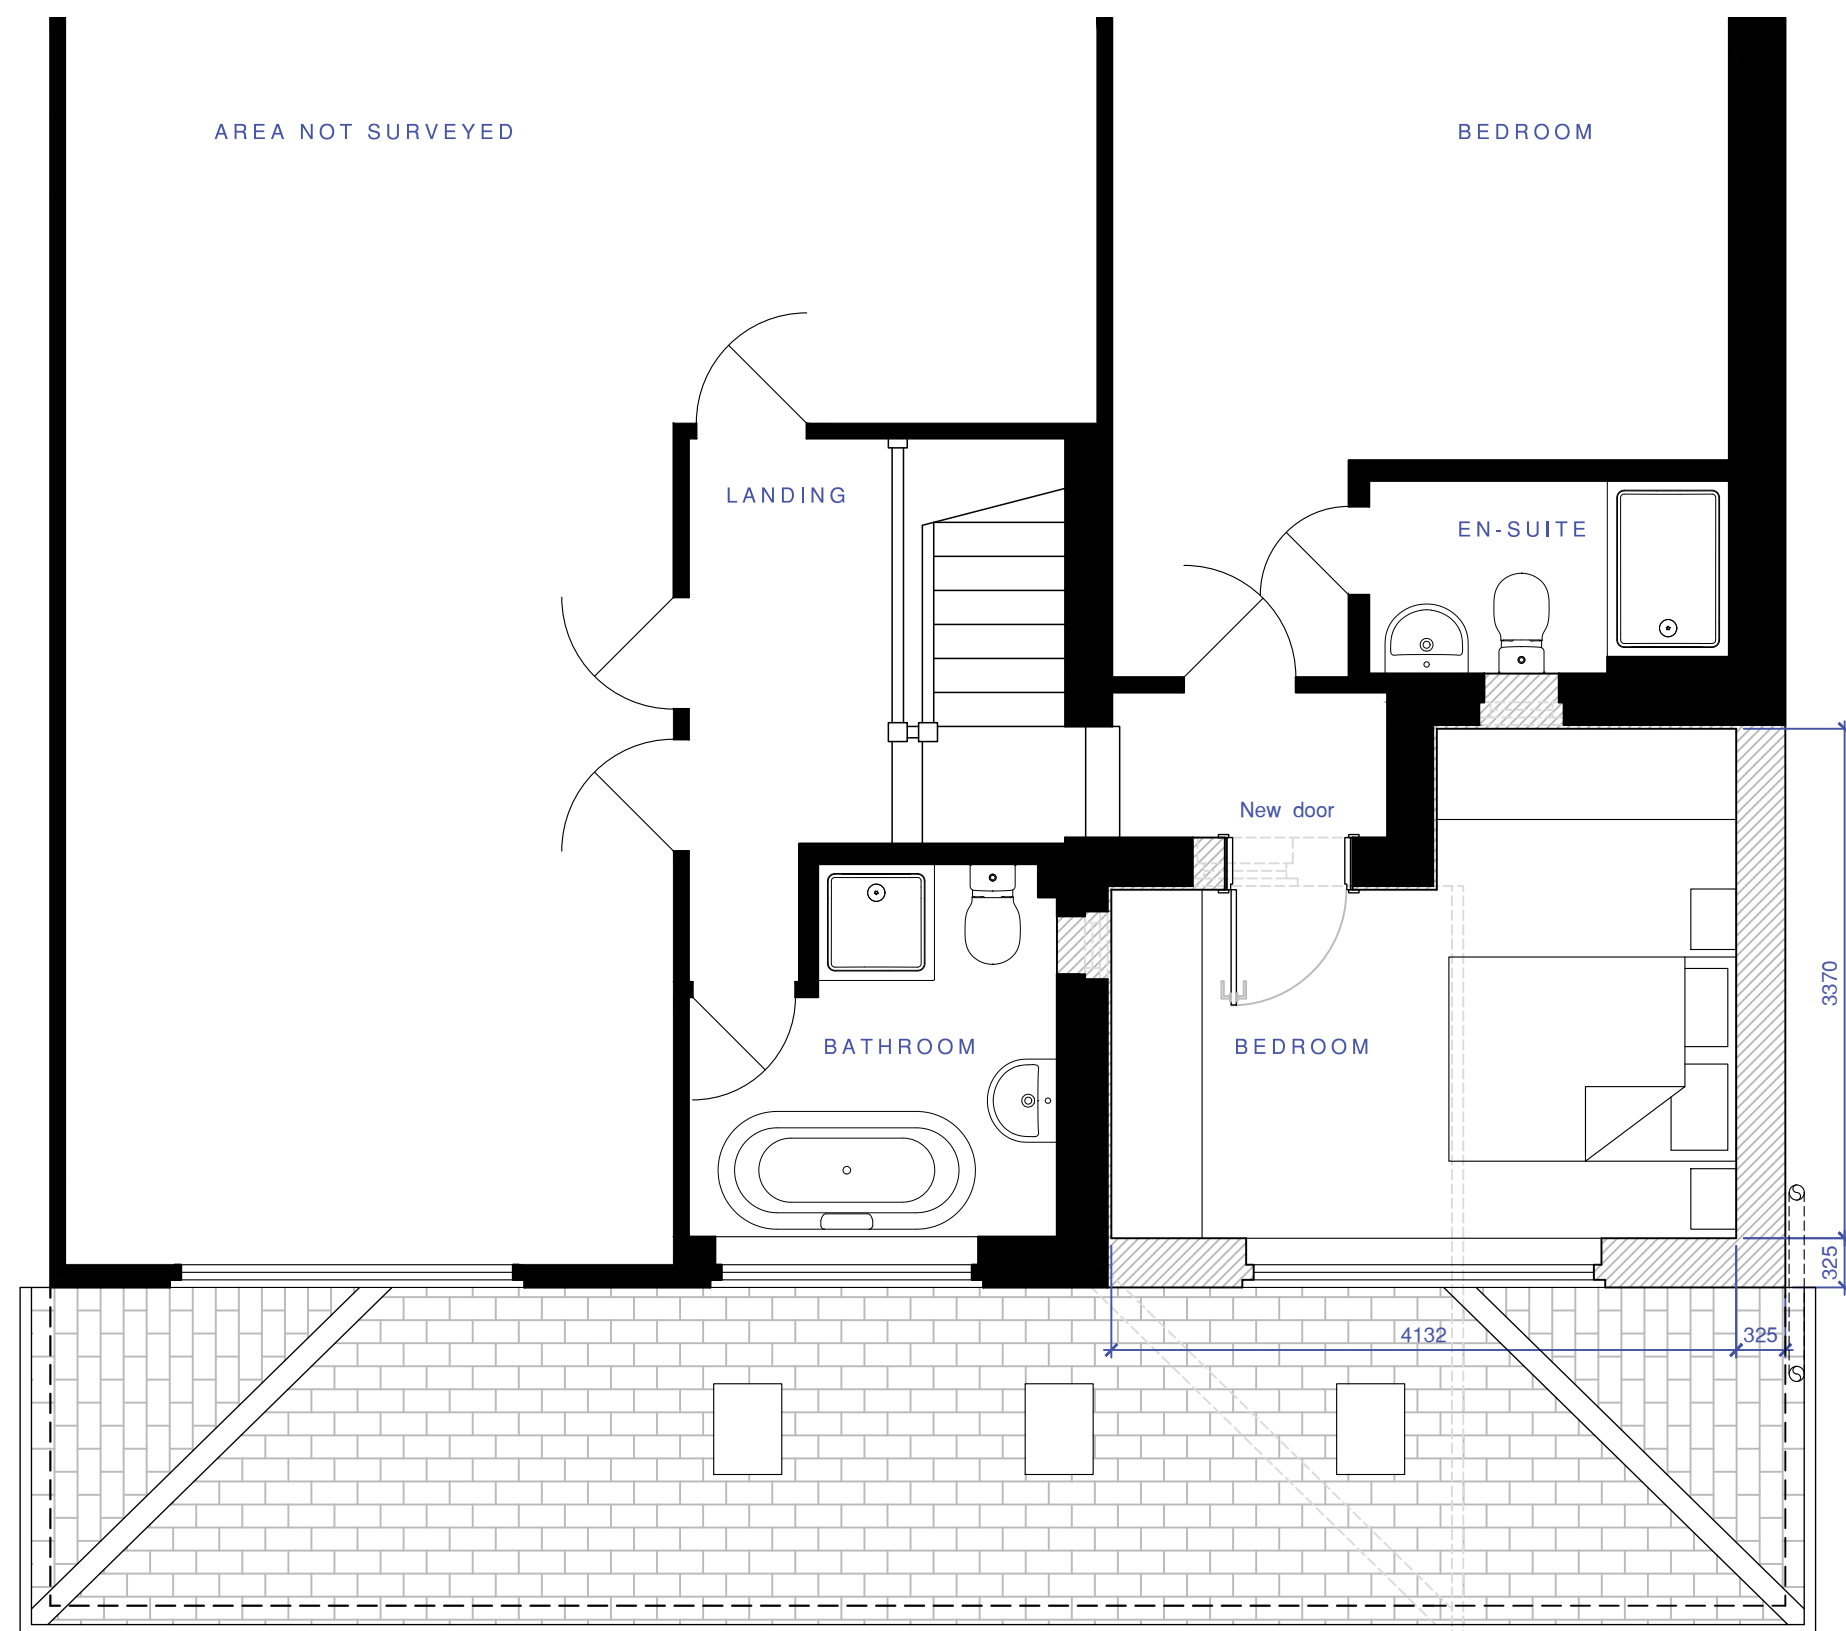


2 FIRST FLOOR AS PROPOSED
SCALE 1:50



3 SOUTH-EAST ELEVATION AS PROPOSED
SCALE 1:50

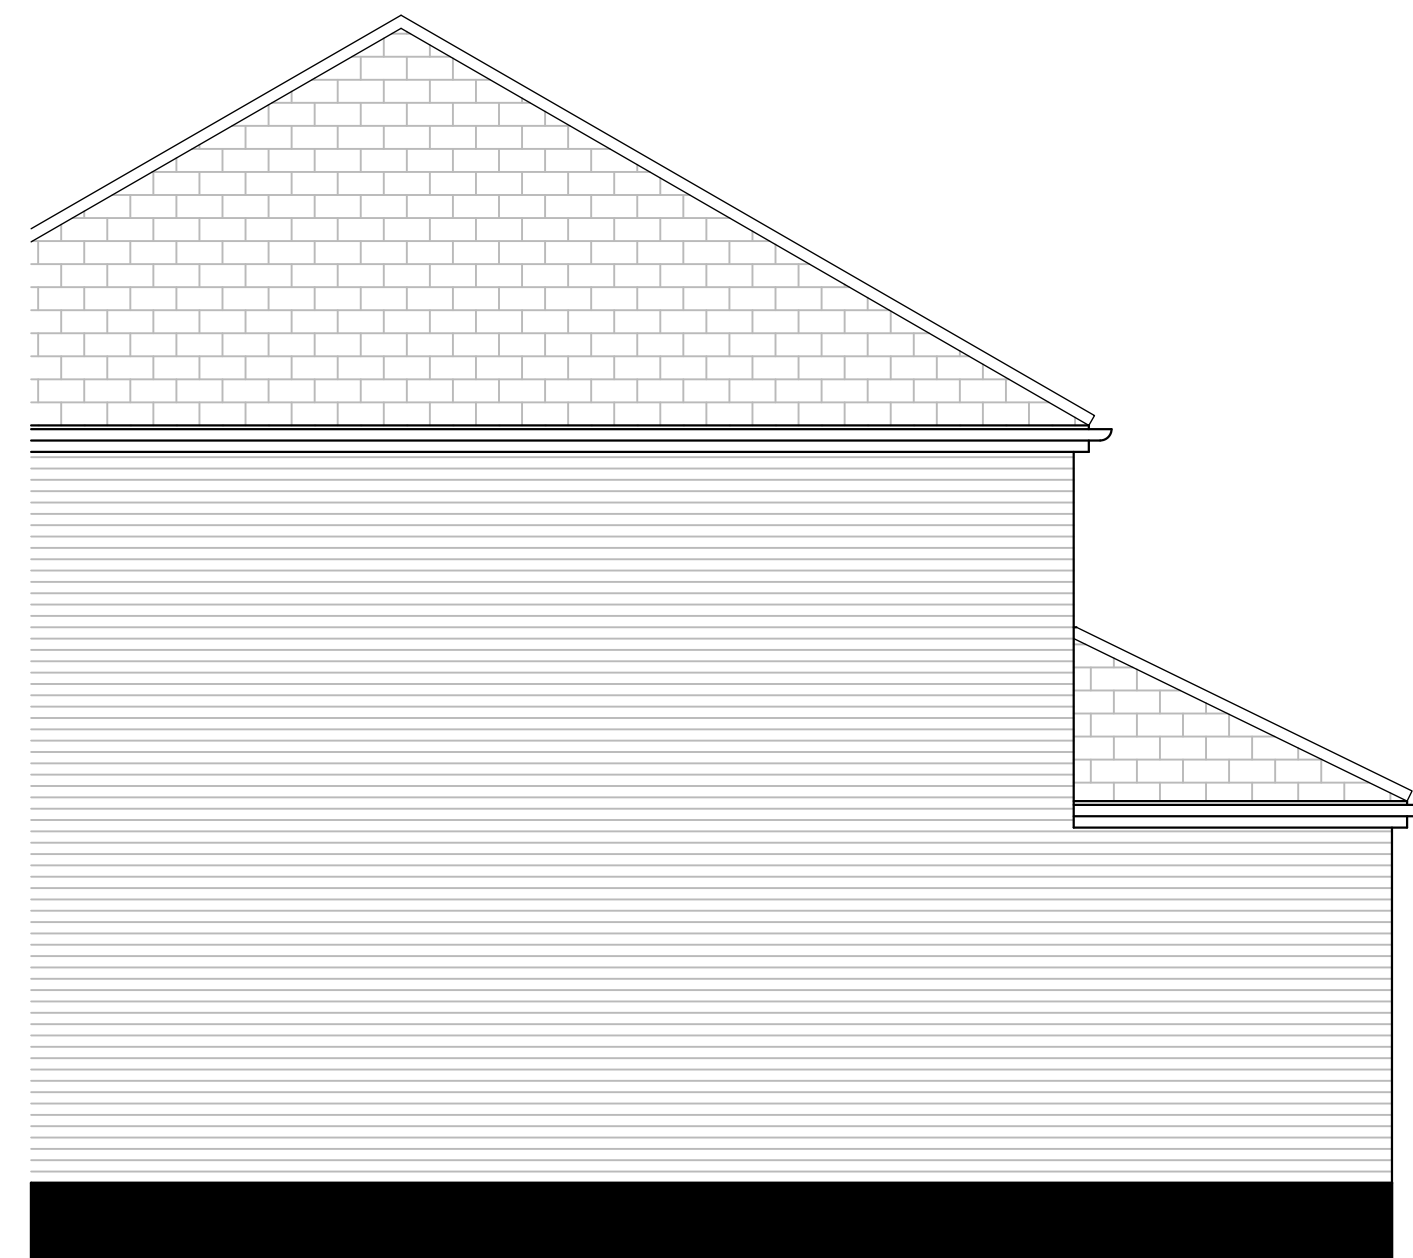


4 SOUTH-WEST ELEVATION AS PROPOSED (PART)
SCALE 1:50

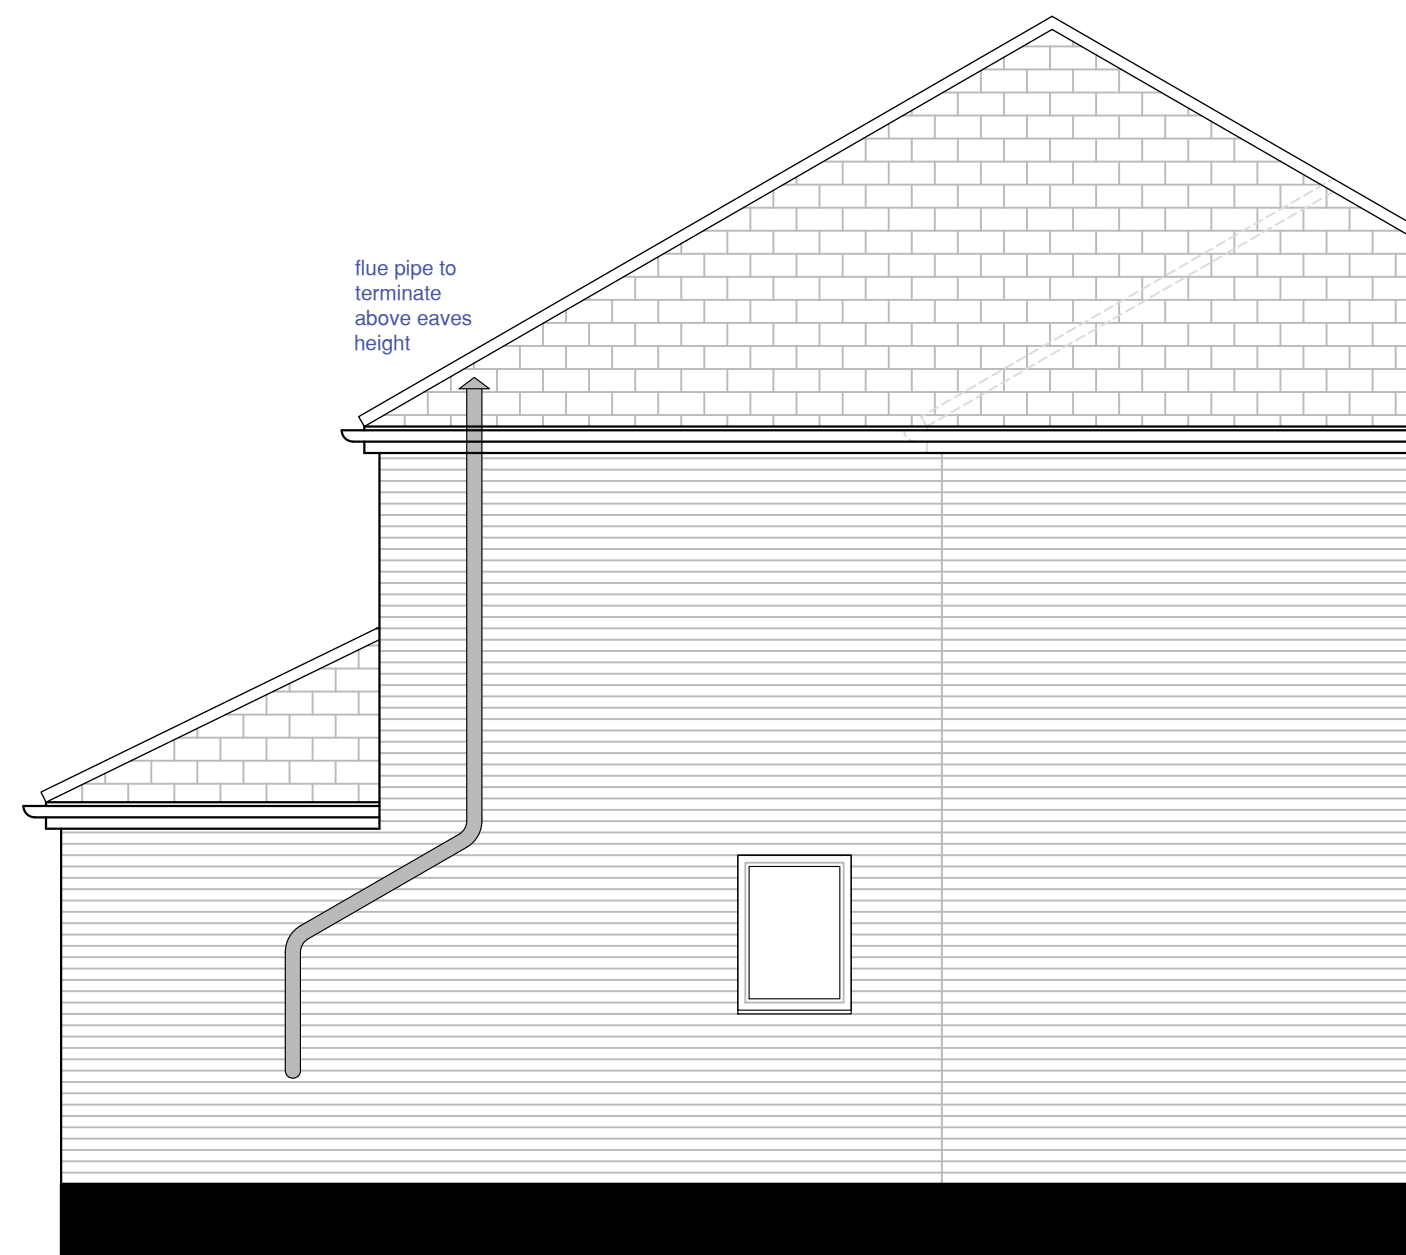

5 NORTH-EAST ELEVATION AS PROPOSED (PART)
SCALE 1:50

MATERIALS SCHEDULE AS PROPOSED	
WALLS	FACING BRICKWORK TO MATCH EXISTING
ROOF	CONCRETE ROOF TILE WITH UPVC SOFFIT/ FASCIA BOARDS, GUTTERS & DOWNPIPES ALL TO MATCH EXISTING
WINDOWS	UPVC DOUBLE GLAZED WINDOWS & ALUMINIUM FRAMED ROOF WINDOWS ALL TO MATCH EXISTING

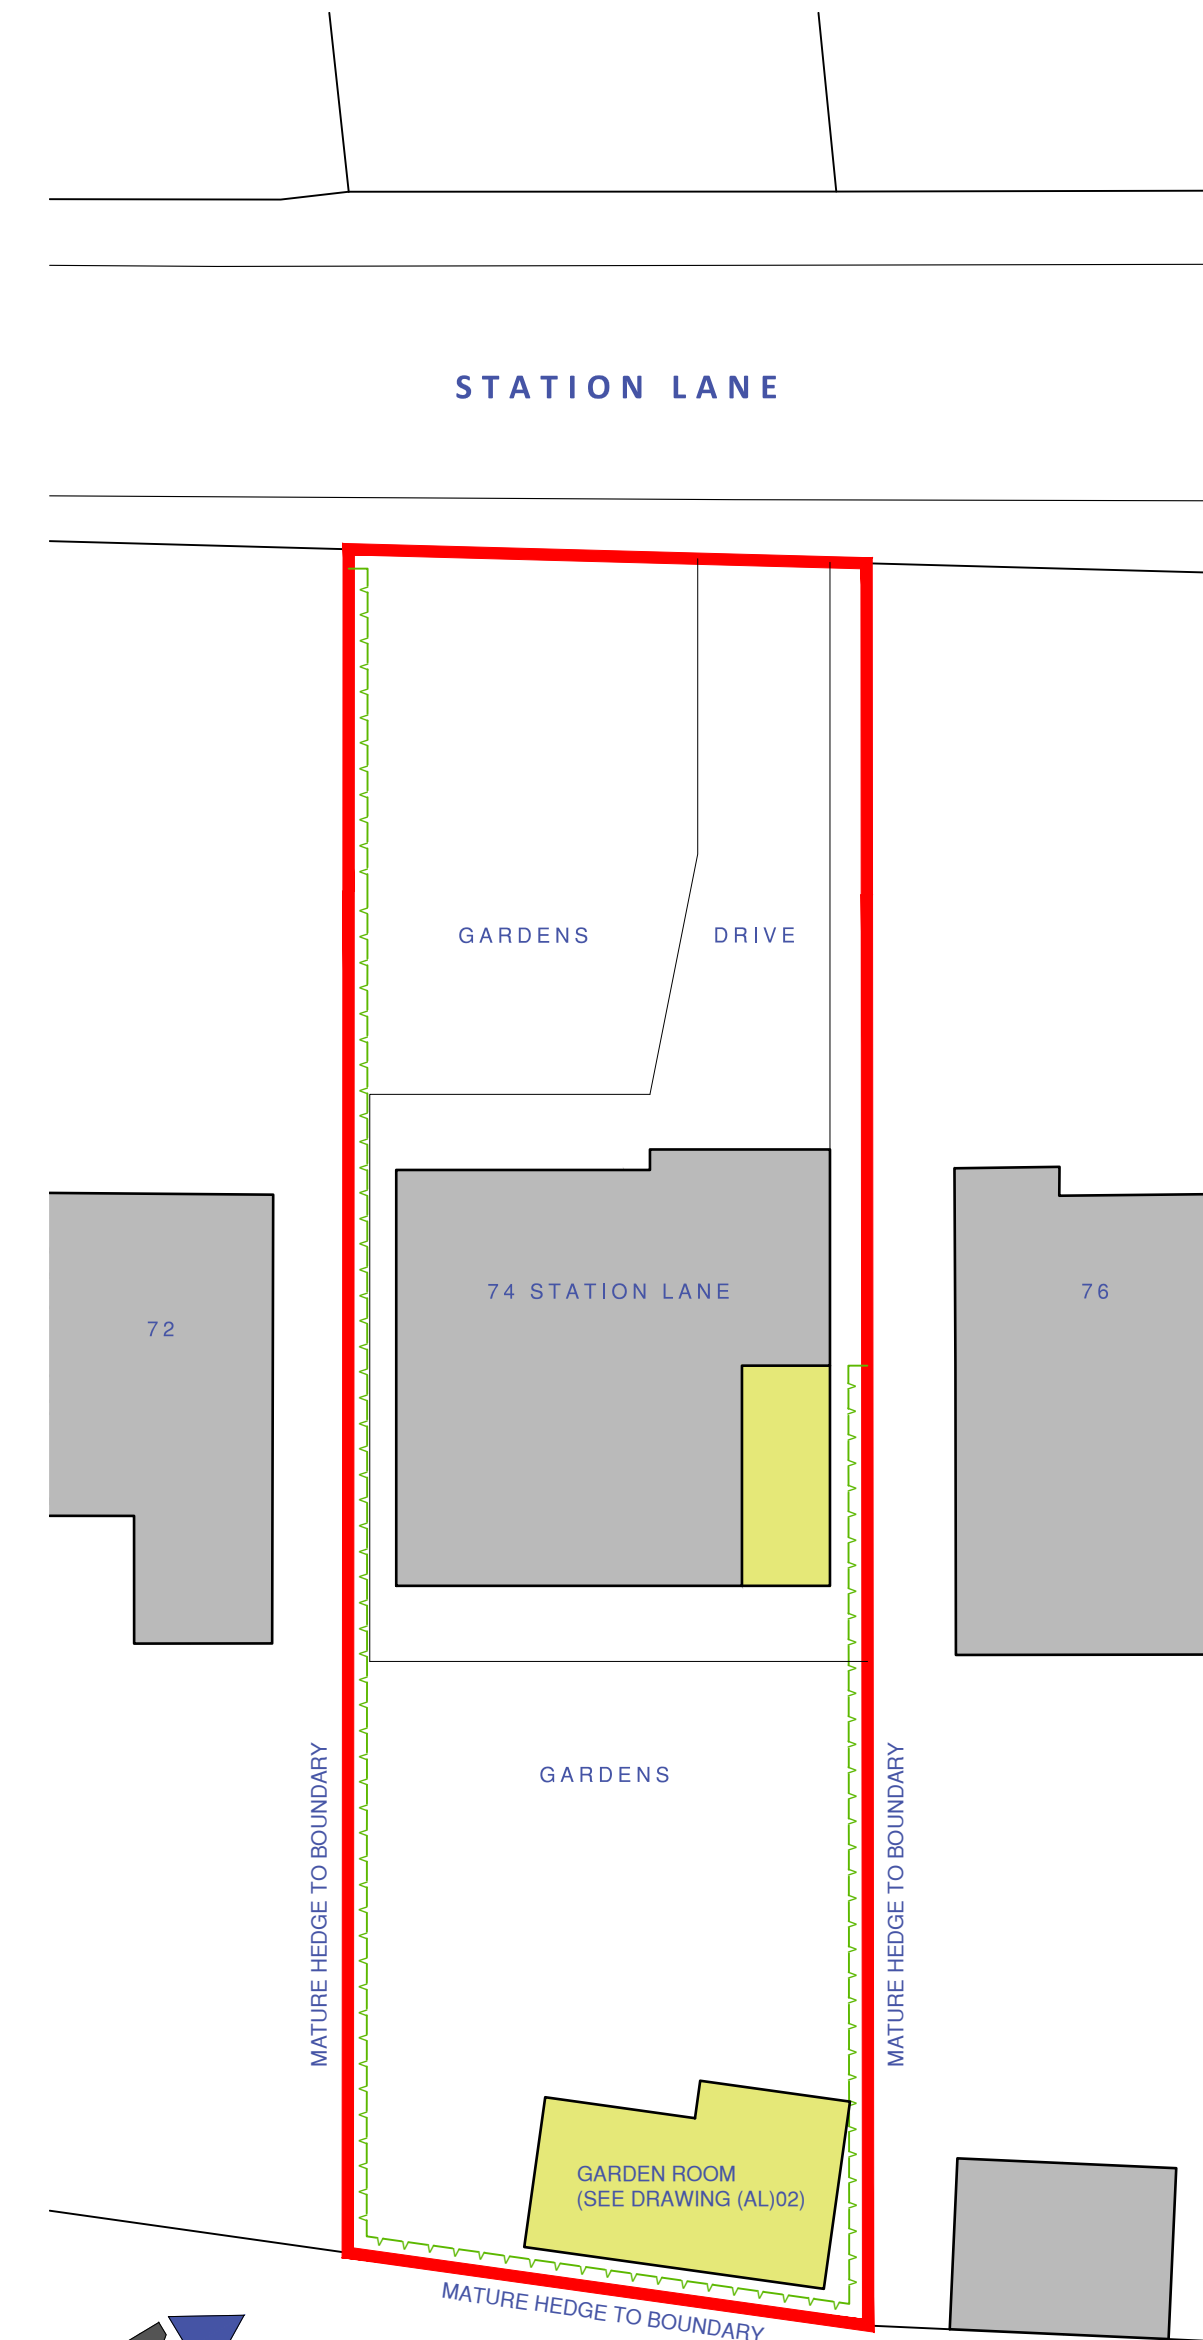

6 SITE BLOCK PLAN AS PROPOSED
SCALE 1:200