


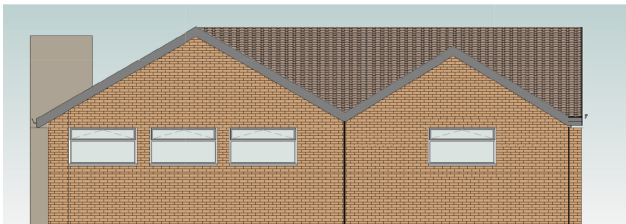


South Elevation
Scale 1:100




West Elevation
Scale 1:100



North Elevation
Scale 1:100

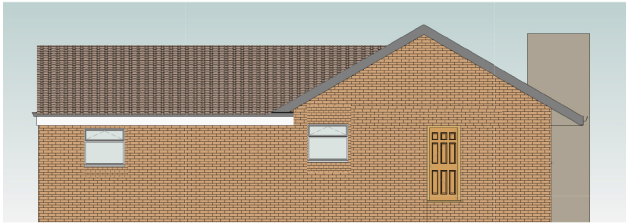

East Elevation
Scale 1:100

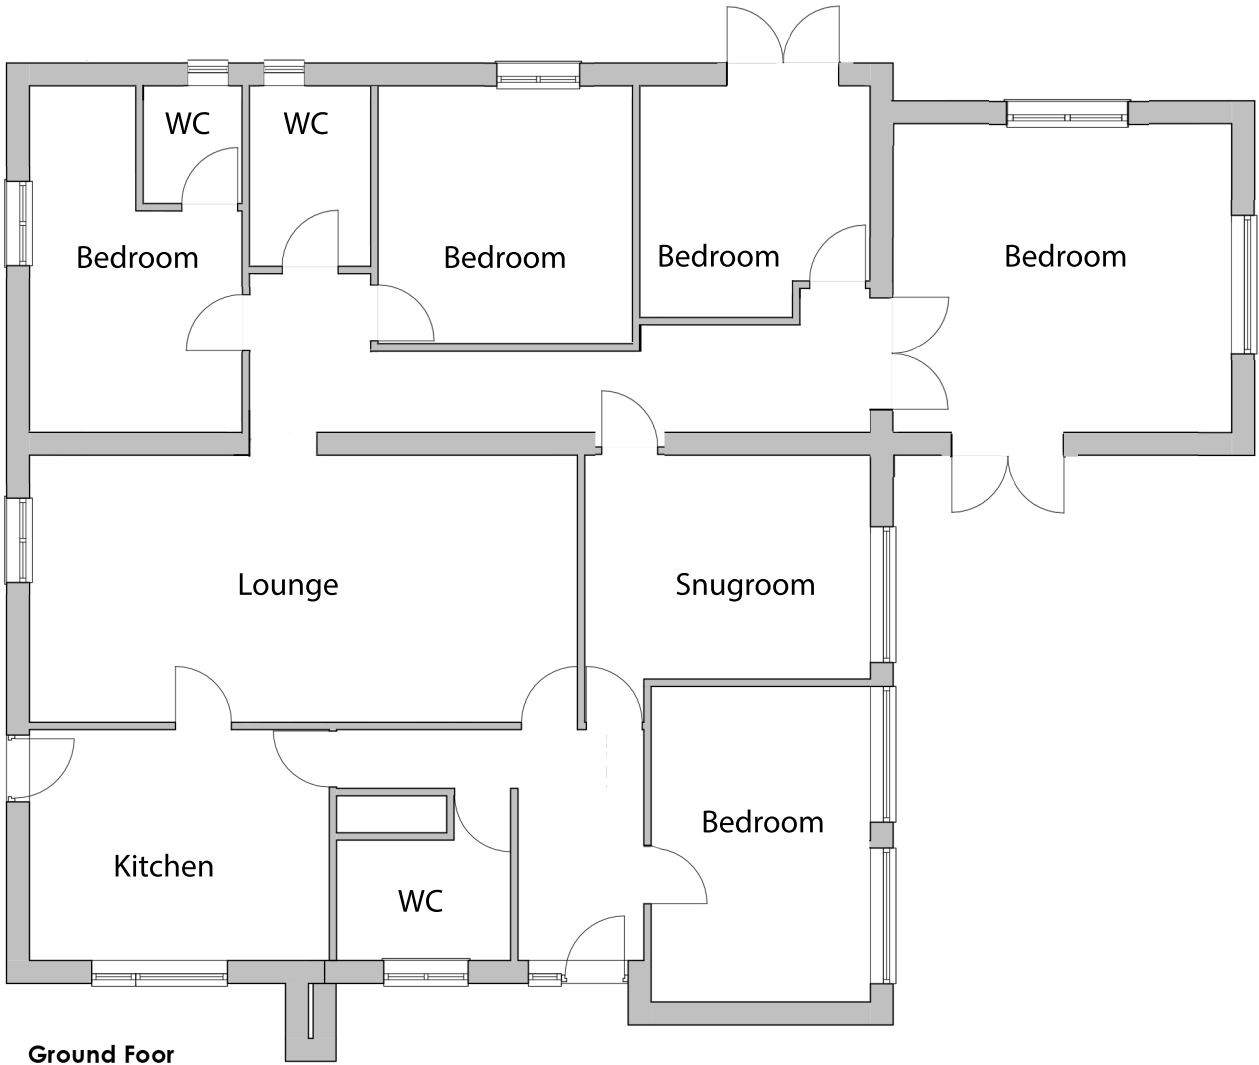

Ground Floor
Scale 1:50

RAD

Consultant
Address
Address
Phone
Fax
e-mail

Proposed Grouped +
Plans & Elevations

Project number

Date

Drawn by

Author

Checked by

Checker

A105

Scale

1 : 100