


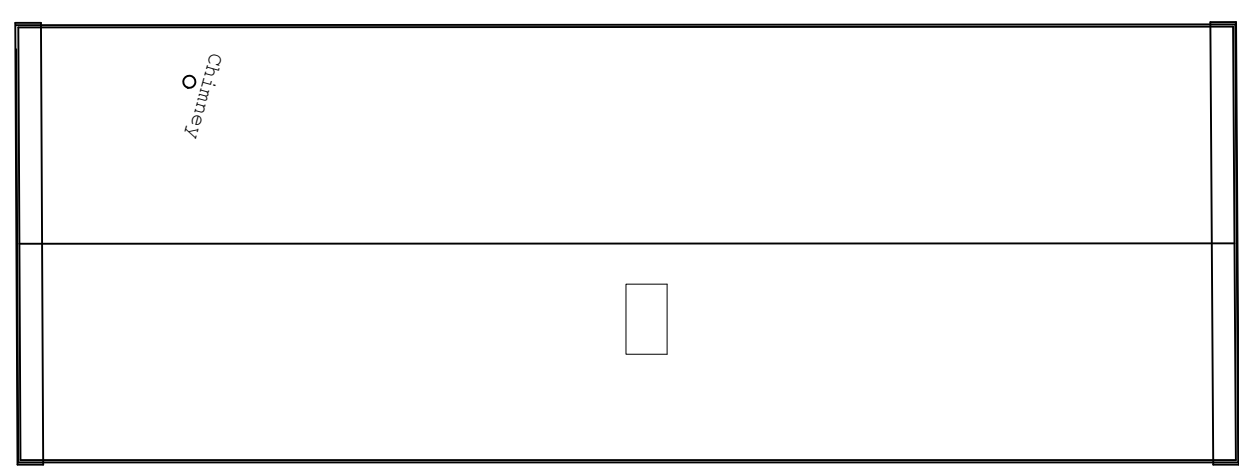


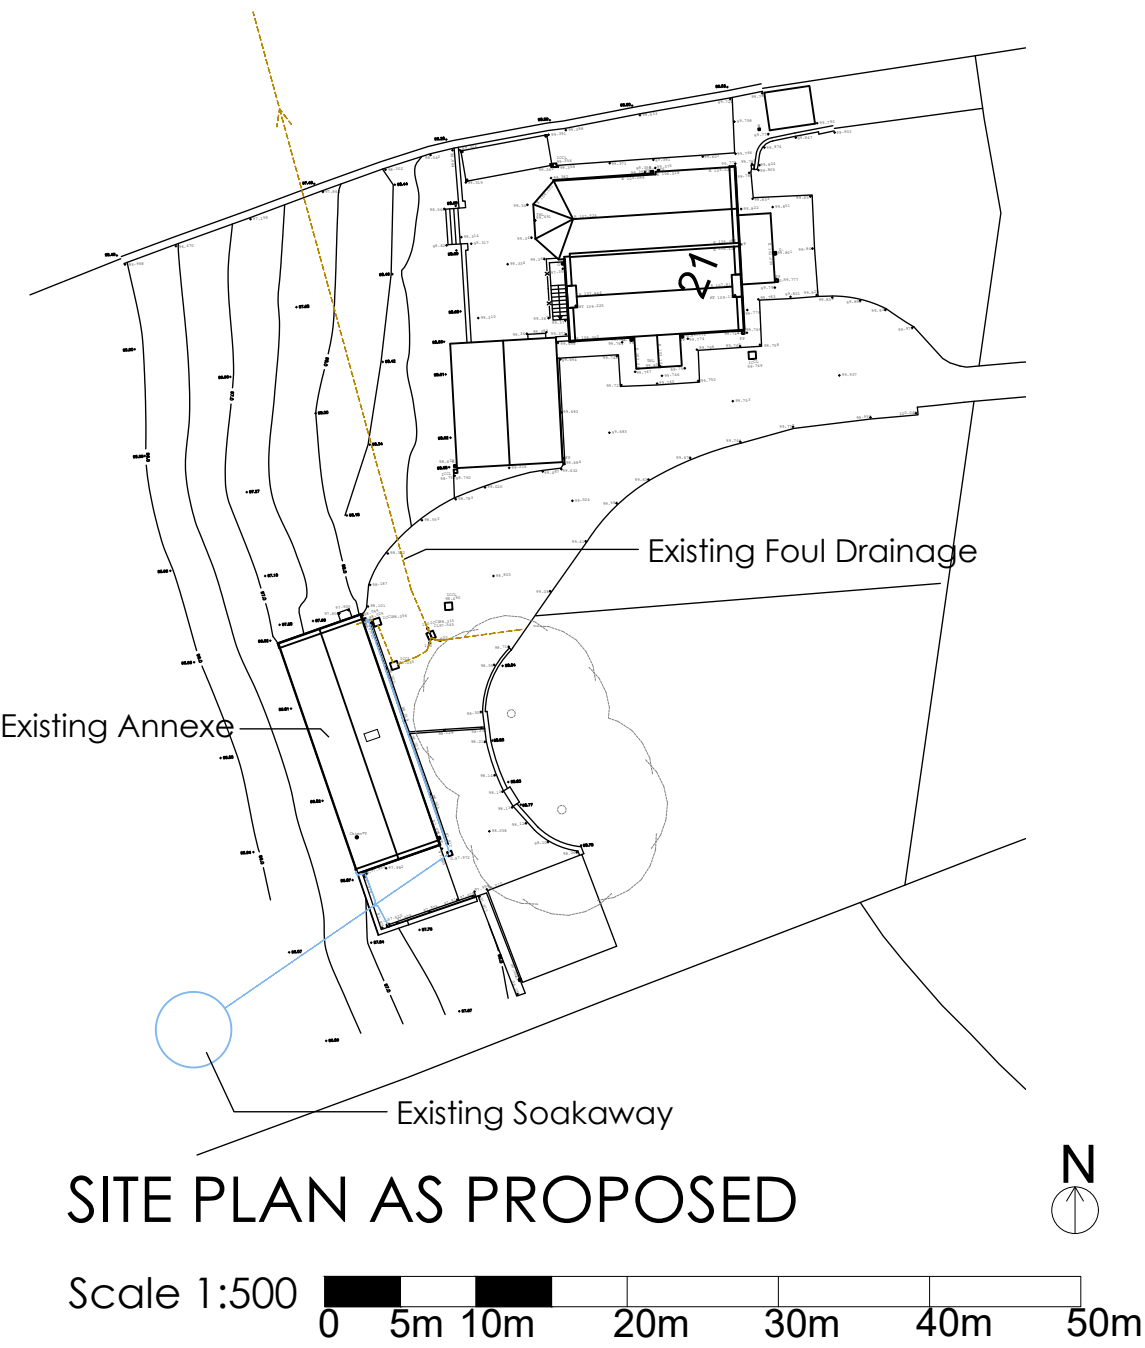



ROOF PLAN

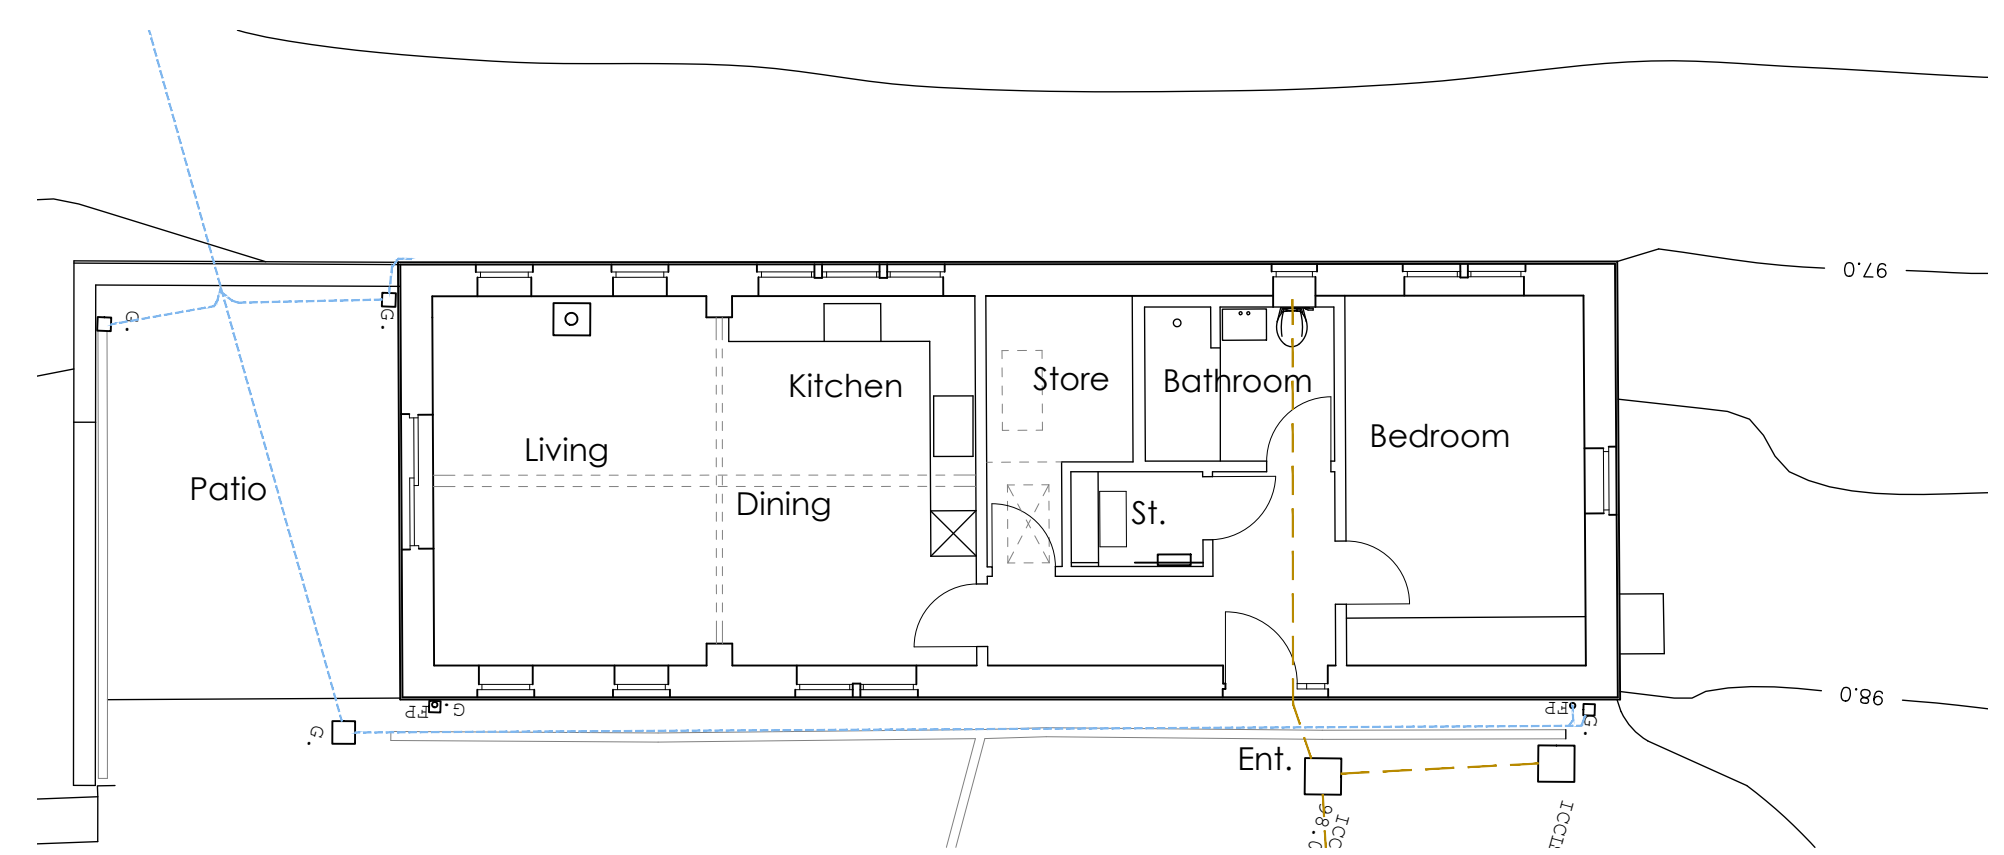


GROUND FLOOR PLAN

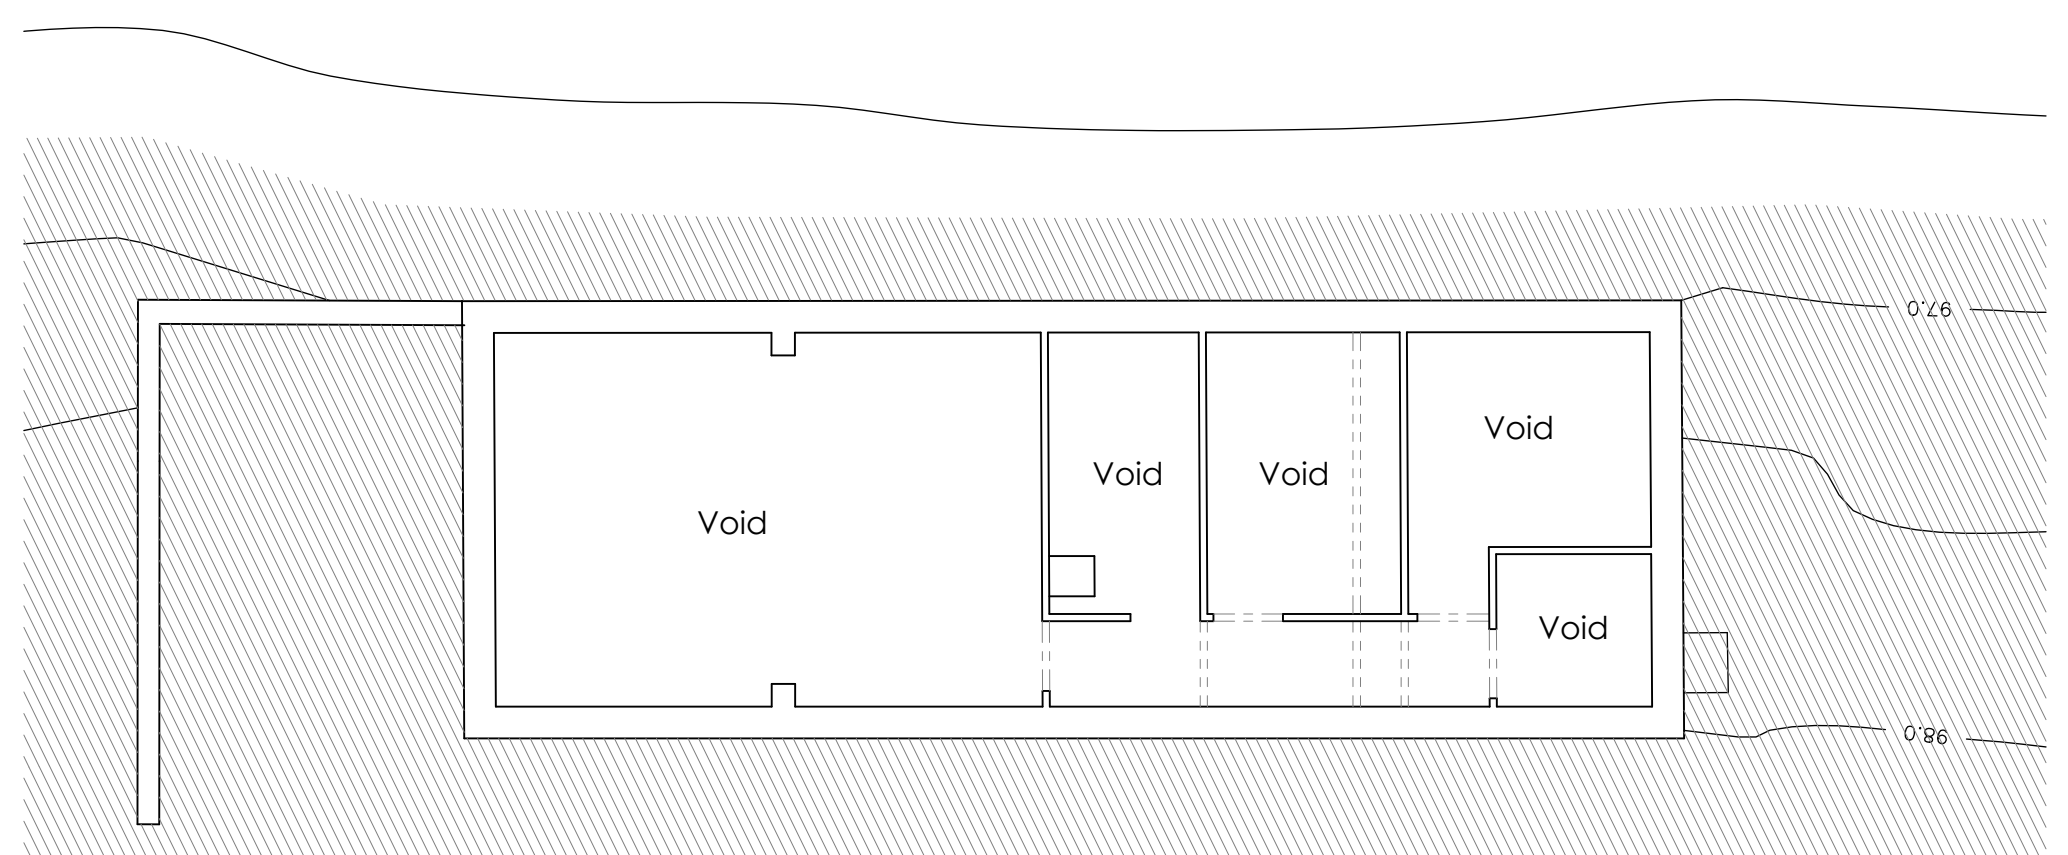


BASEMENT/VOID FLOOR PLAN

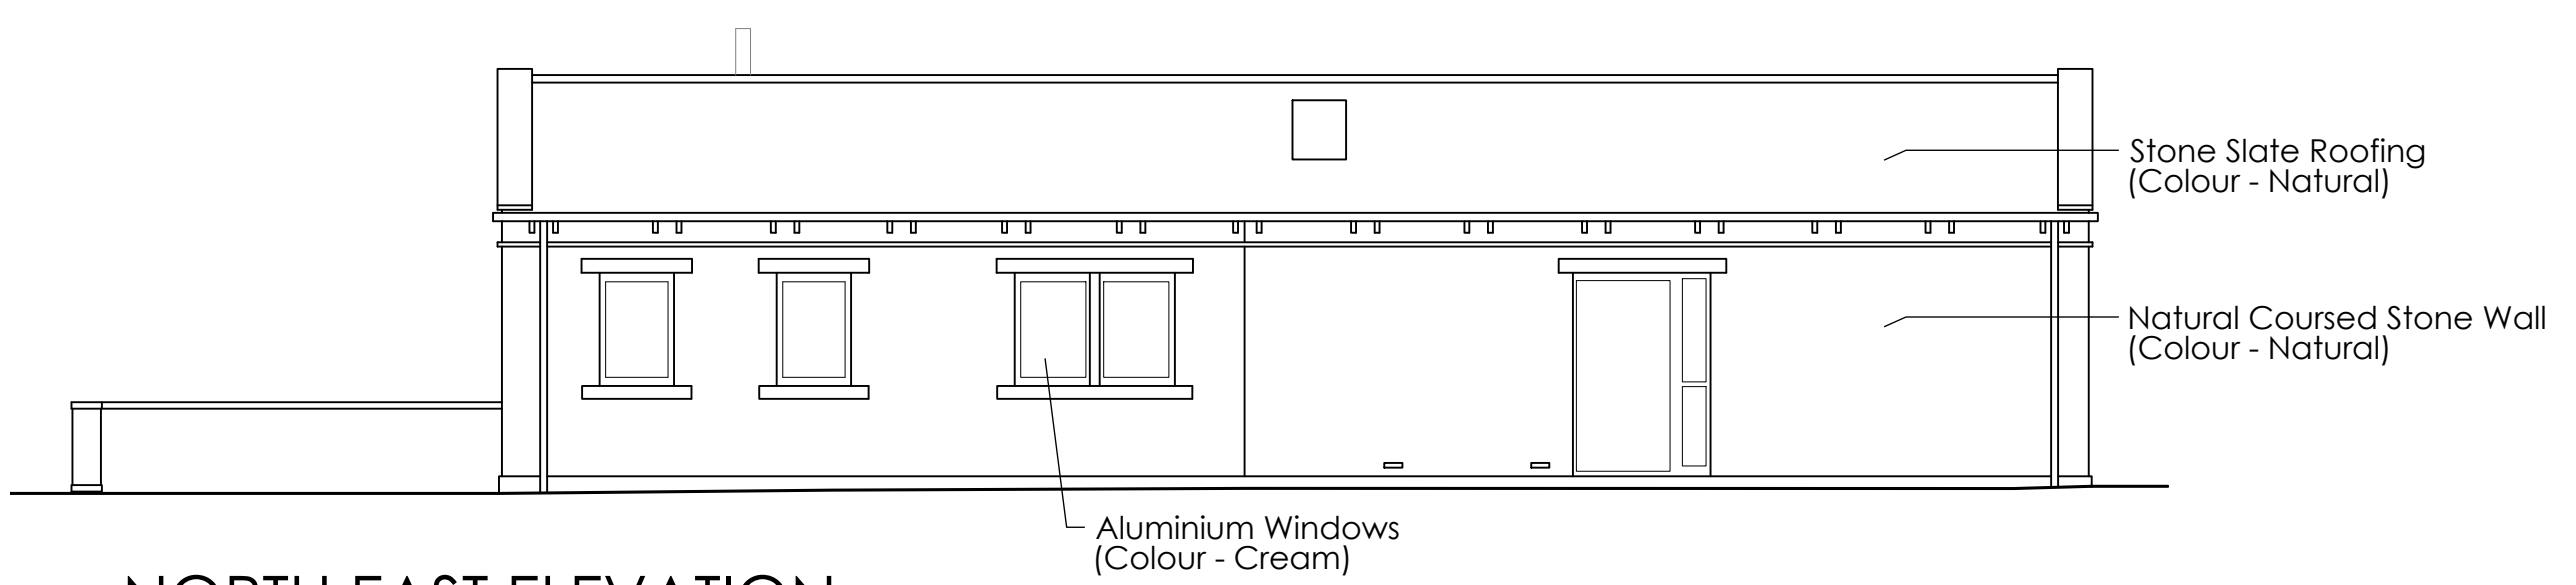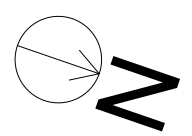


NORTH EAST ELEVATION

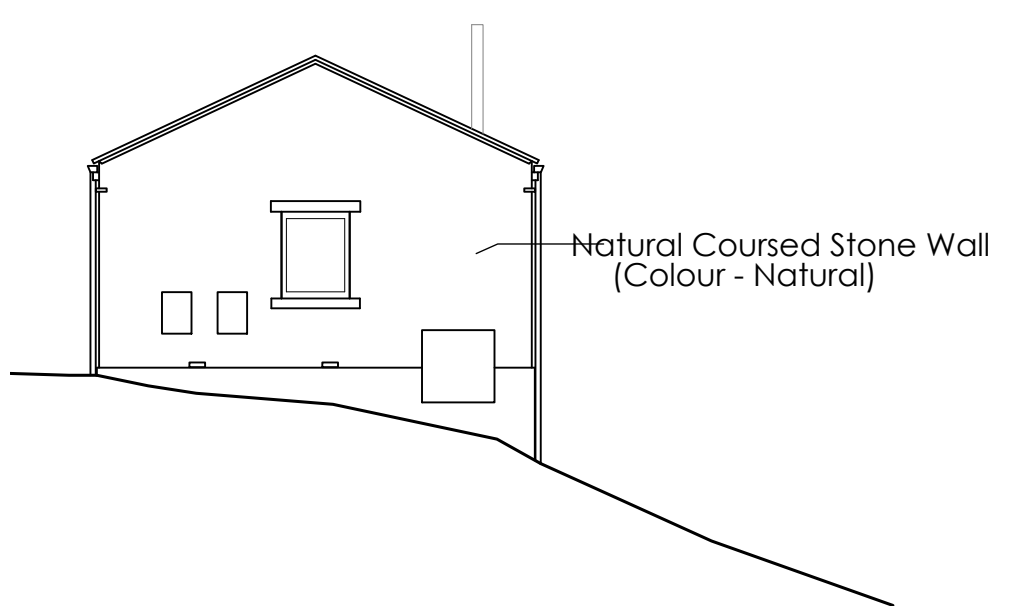

NORTH WEST ELEVATION

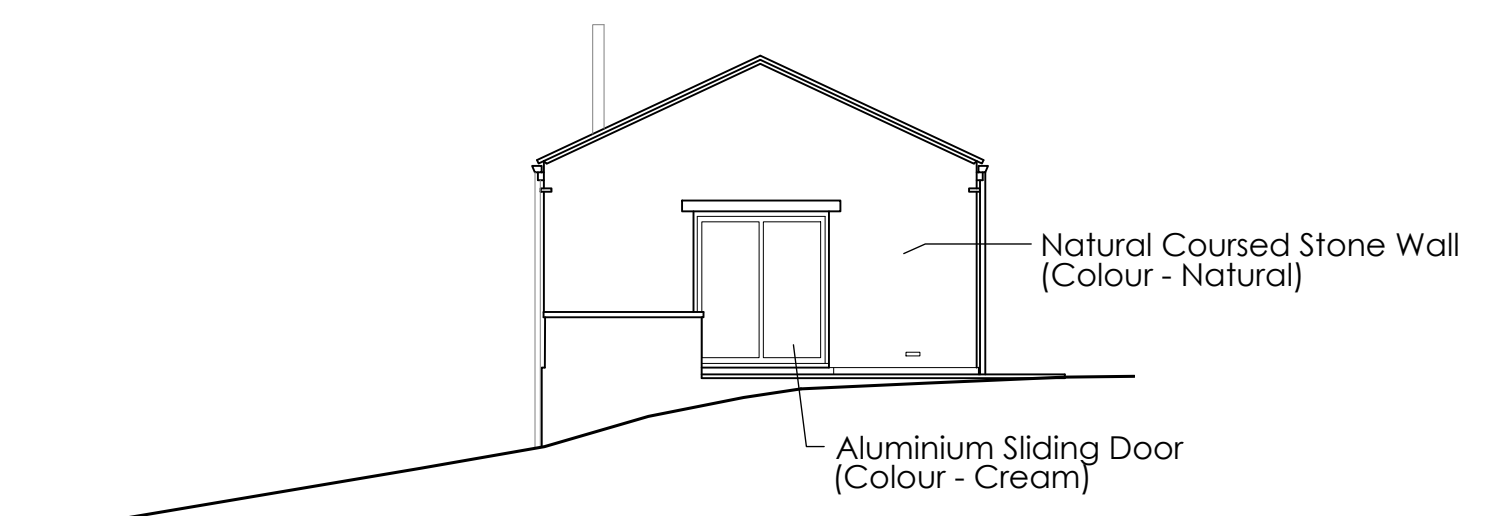

SOUTH EAST ELEVATION

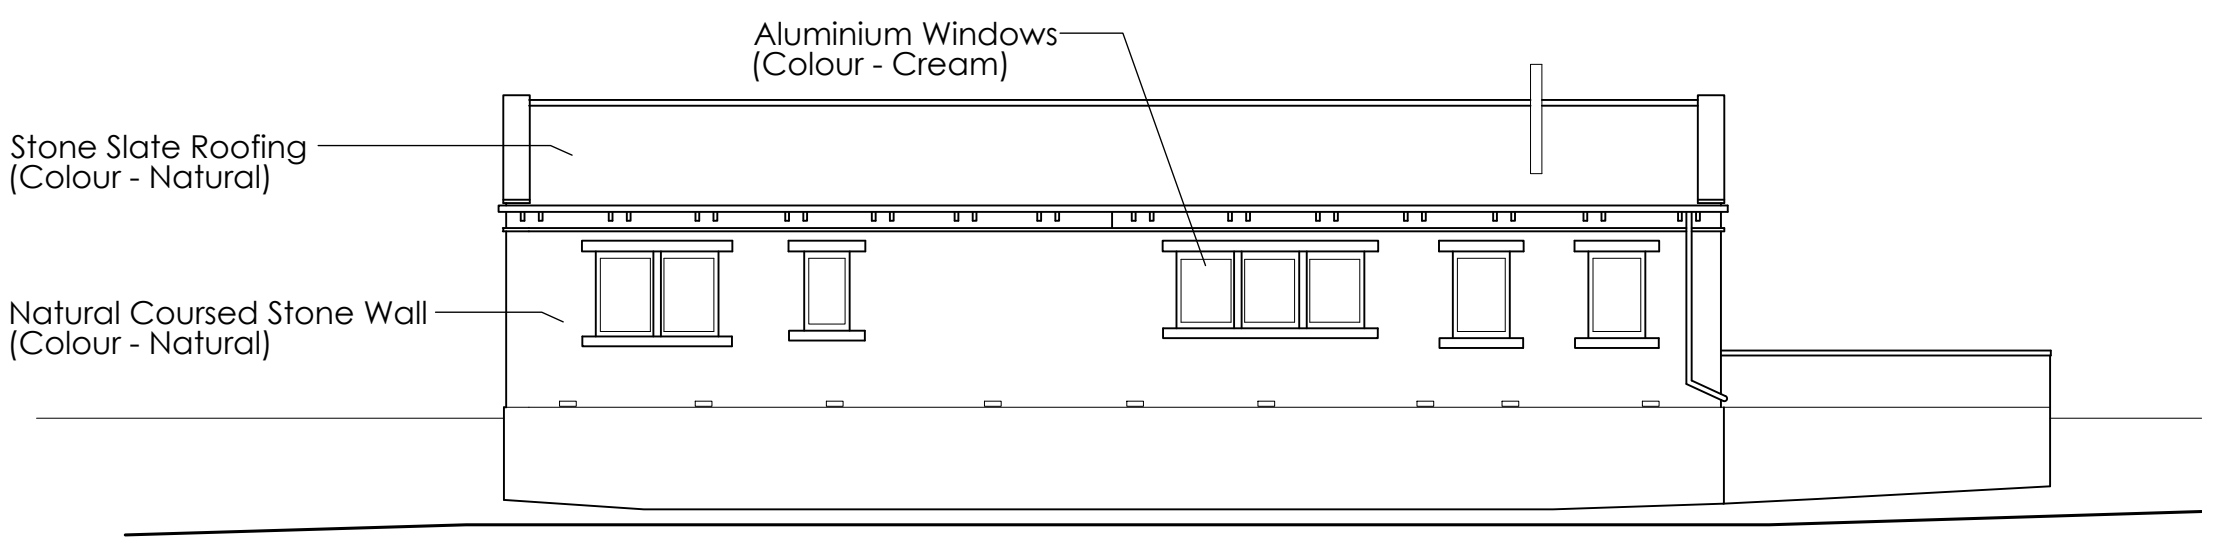

SOUTH WEST ELEVATION

Do not scale from this drawing. Use figured dimensions only.

Contractors to verify all dimensions on site before commencing any work or shop drawings.


If drawings or specifications exceed the quantities taken in any way, Fibre Architects are to be informed before the work is initiated.

All drawn information is based on Ordnance Survey and/or existing record drawings. All content subject to Site Survey, Structural Survey, Site Investigations, Planning and other Statutory Approvals.

This drawing is not to be reproduced in whole or part without the consent of Fibre Architects Ltd.

Fibre Architects Limited Copyright.

GA INFORMATION - ANNEXE AS EXISTING

 

Rev	Description	Date	By	Appr
B	General Updates	14/08/24	MO	-
A	General Updates	13/12/23	MO	-
Project	21 Northfield Lane, Highburton, Huddersfield, HD8 0QT	Project no	23-016	Date
Drawing Title	GA Information As Existing	Scale @ A1	1:100	Drawn by
Client	T Wetton	Drawing no	EX0006	Rev
				B

Fibre

ARCHITECTS

First Floor Buckden Mount
 8 Thornhill Road
 Huddersfield, HD3 3AU

Tel: 01484 544 410
 www.fibrearchitects.co.uk
 Email: info@fibrearchitects.co.uk