


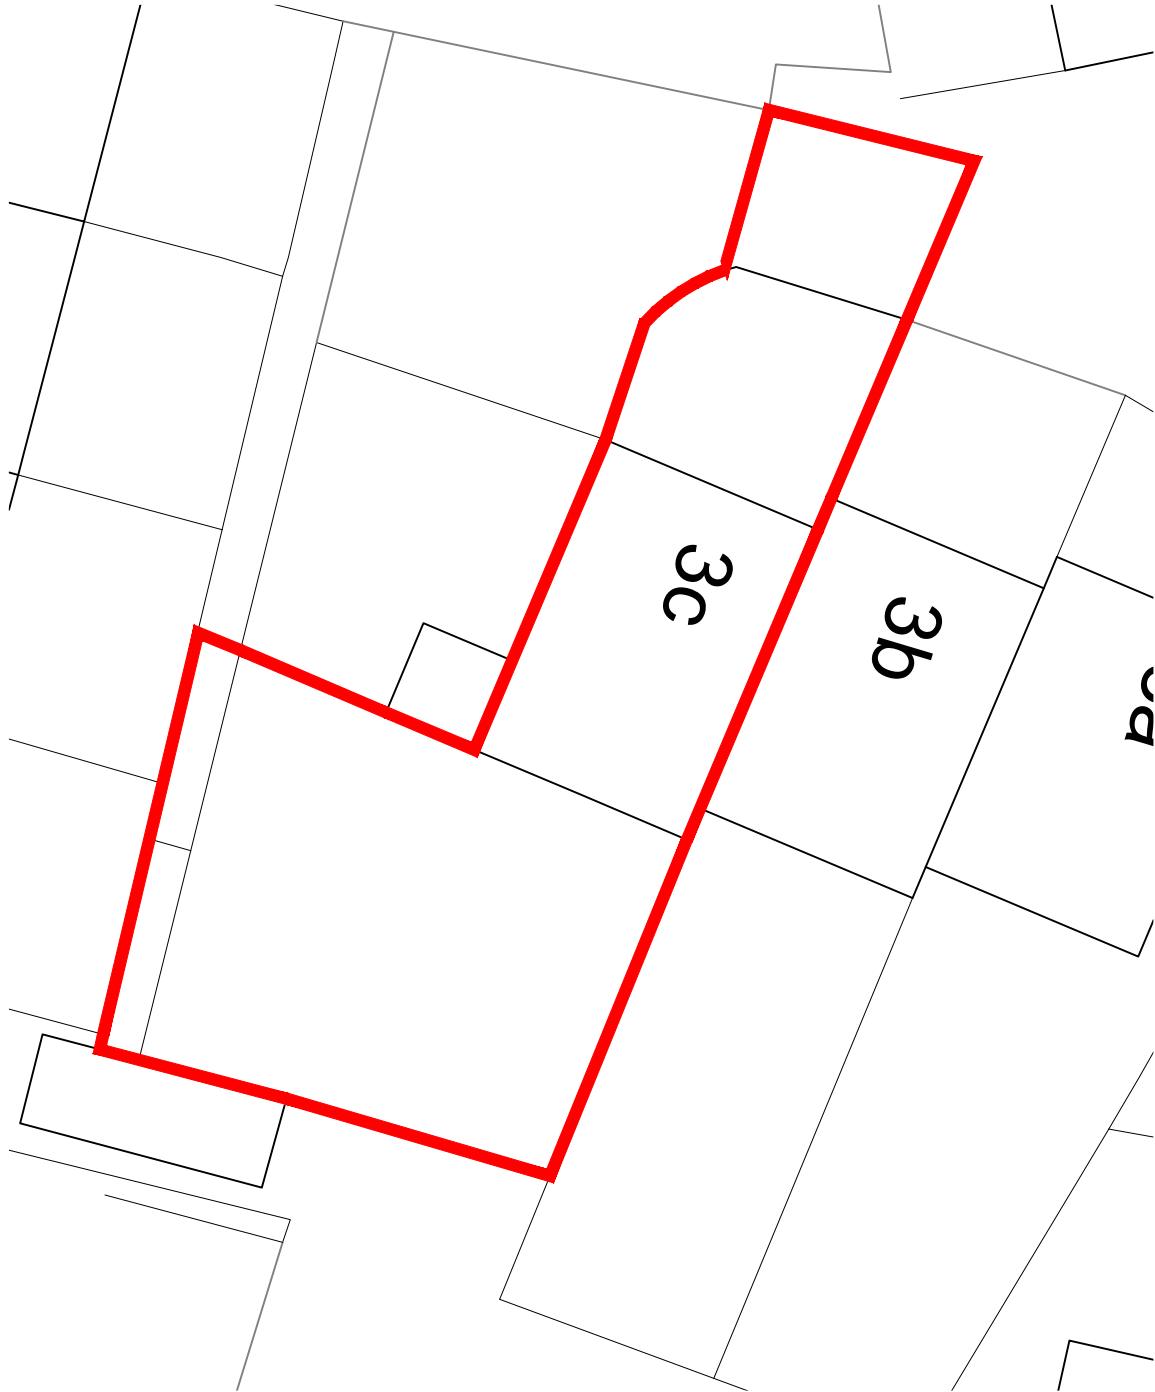

Existing Site Plan
Scale 1:200




Proposed Site Plan
Scale 1:200

Notes:
All materials to match existing.


KEY



RED LINE BOUNDARY

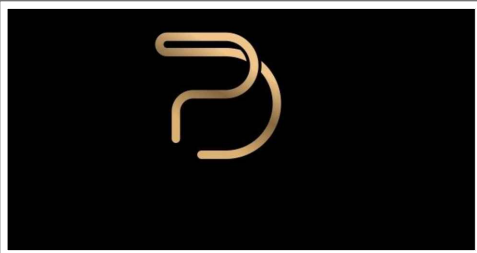

CLIENT	-		
ADDRESS	3C Uppercroft Road, Batley		
PROJECT	Proposed single storey rear extension		
REVISION DATE	12.08.24	REVISION	
DRAWING ISSUE	Larger home extension		
DRAWN BY	-	CHECKED BY	EM
SCALE	SEE DWG @A3		
DRAWING NO.	002 - A3		
JOB NO.	23-64		

 

TITLE EXISTING AND PROPOSED SITE PLAN