

ARCHITECTURE | PLANNING | DESIGN

Malkin Farm
Brow Lane
Holmfirth
HD9 2RJ
07946872499
paul@paulmatthewsarchitectural.co.uk
www.paulmatthewsarchitectural.co.uk

Company Registration Number: 09898149 – Company
Registered in England and Wales


Project
Erection of Dormer Extension and Alterations to
Dwelling at, 1 South View Terrace, Grange Moor,
Wakefield, WF4 4DZ
Client

Mr & Mrs K Buckley


Drawing Title/Issue

General Arrangement as Proposed


scale 1:100 date 04/2024 sheet size A2 dwg. no. 24/1009/04

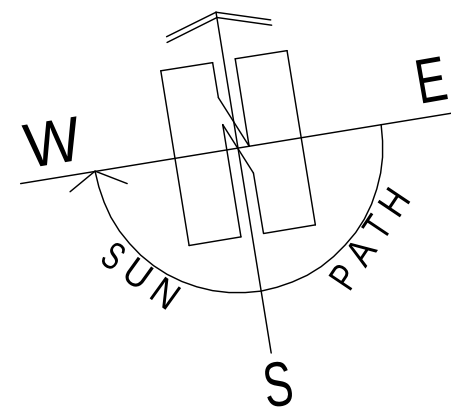


Ground Floor Plan

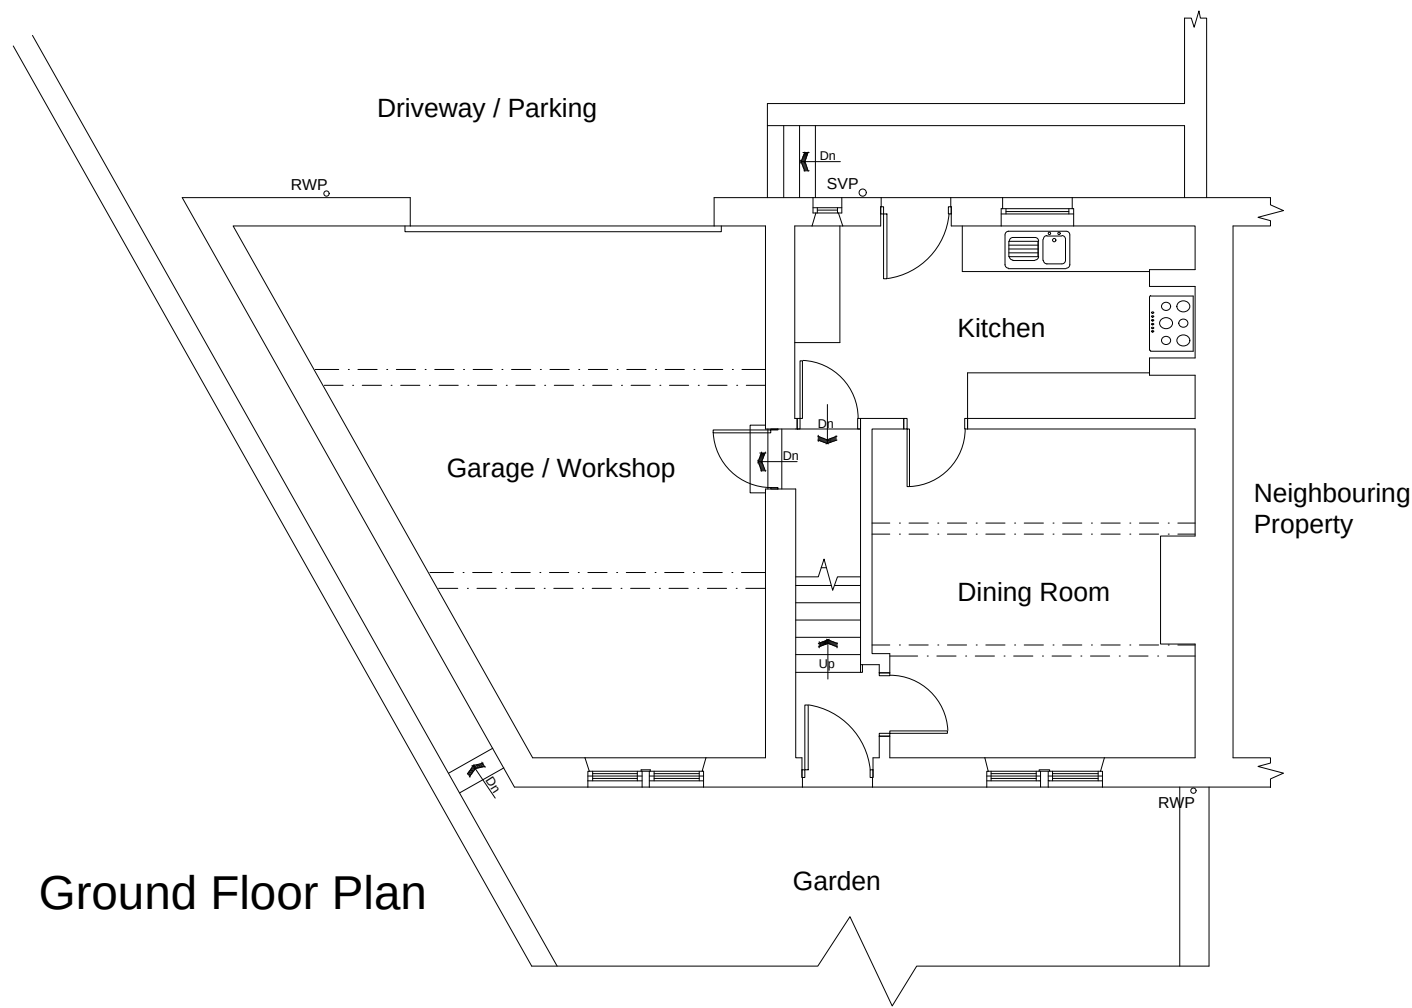

First Floor Plan

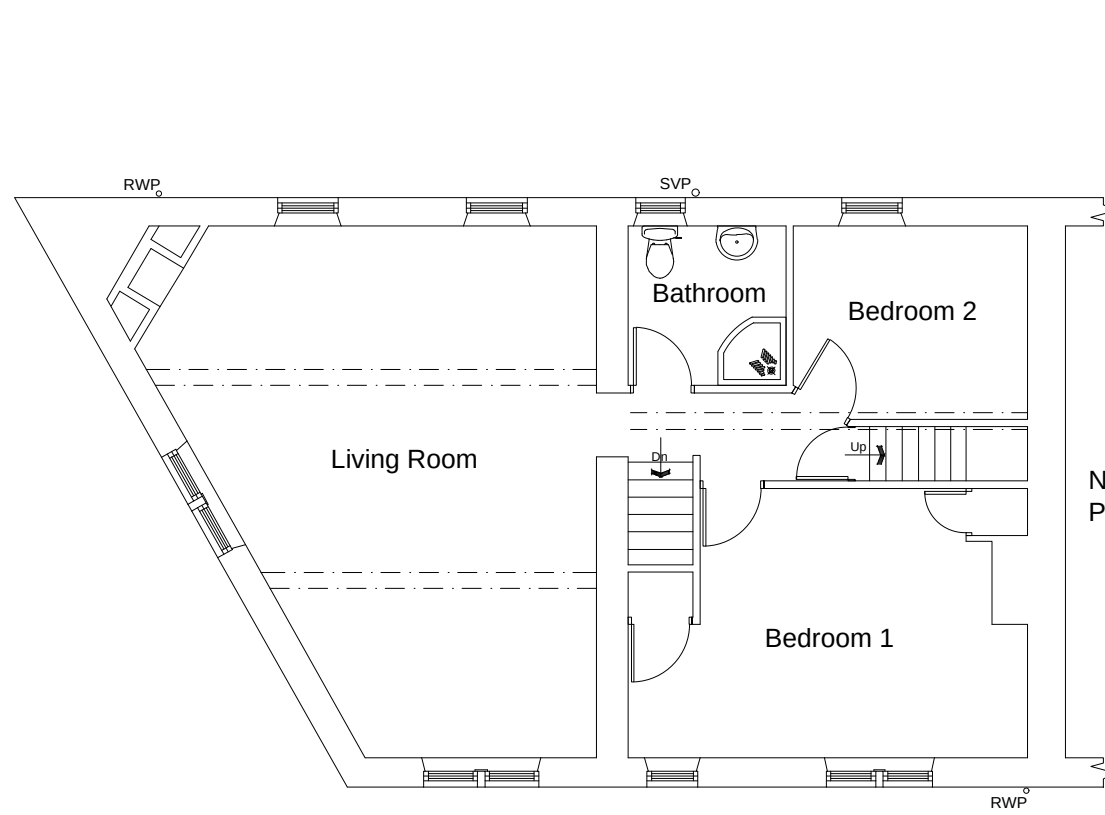

Second Floor Plan

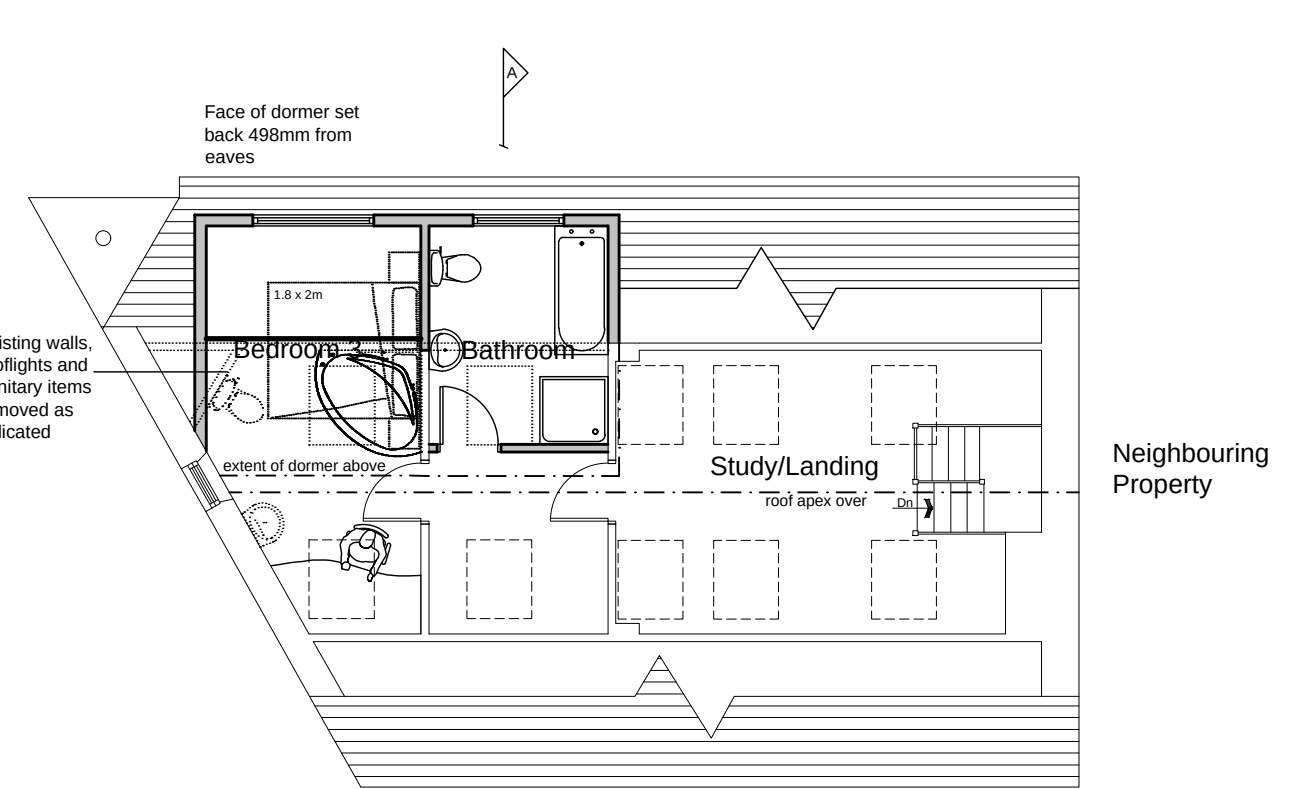


South Elevation
(Front)



North Elevation
(Rear)



West Elevation
(Side)

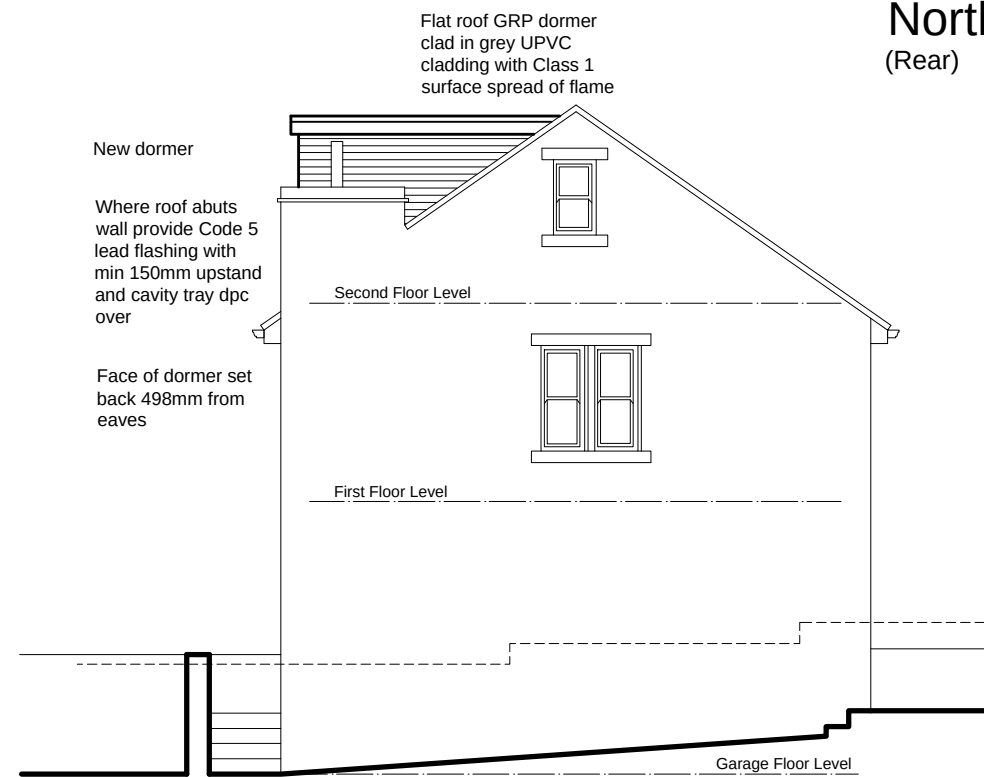

Section A-A

