
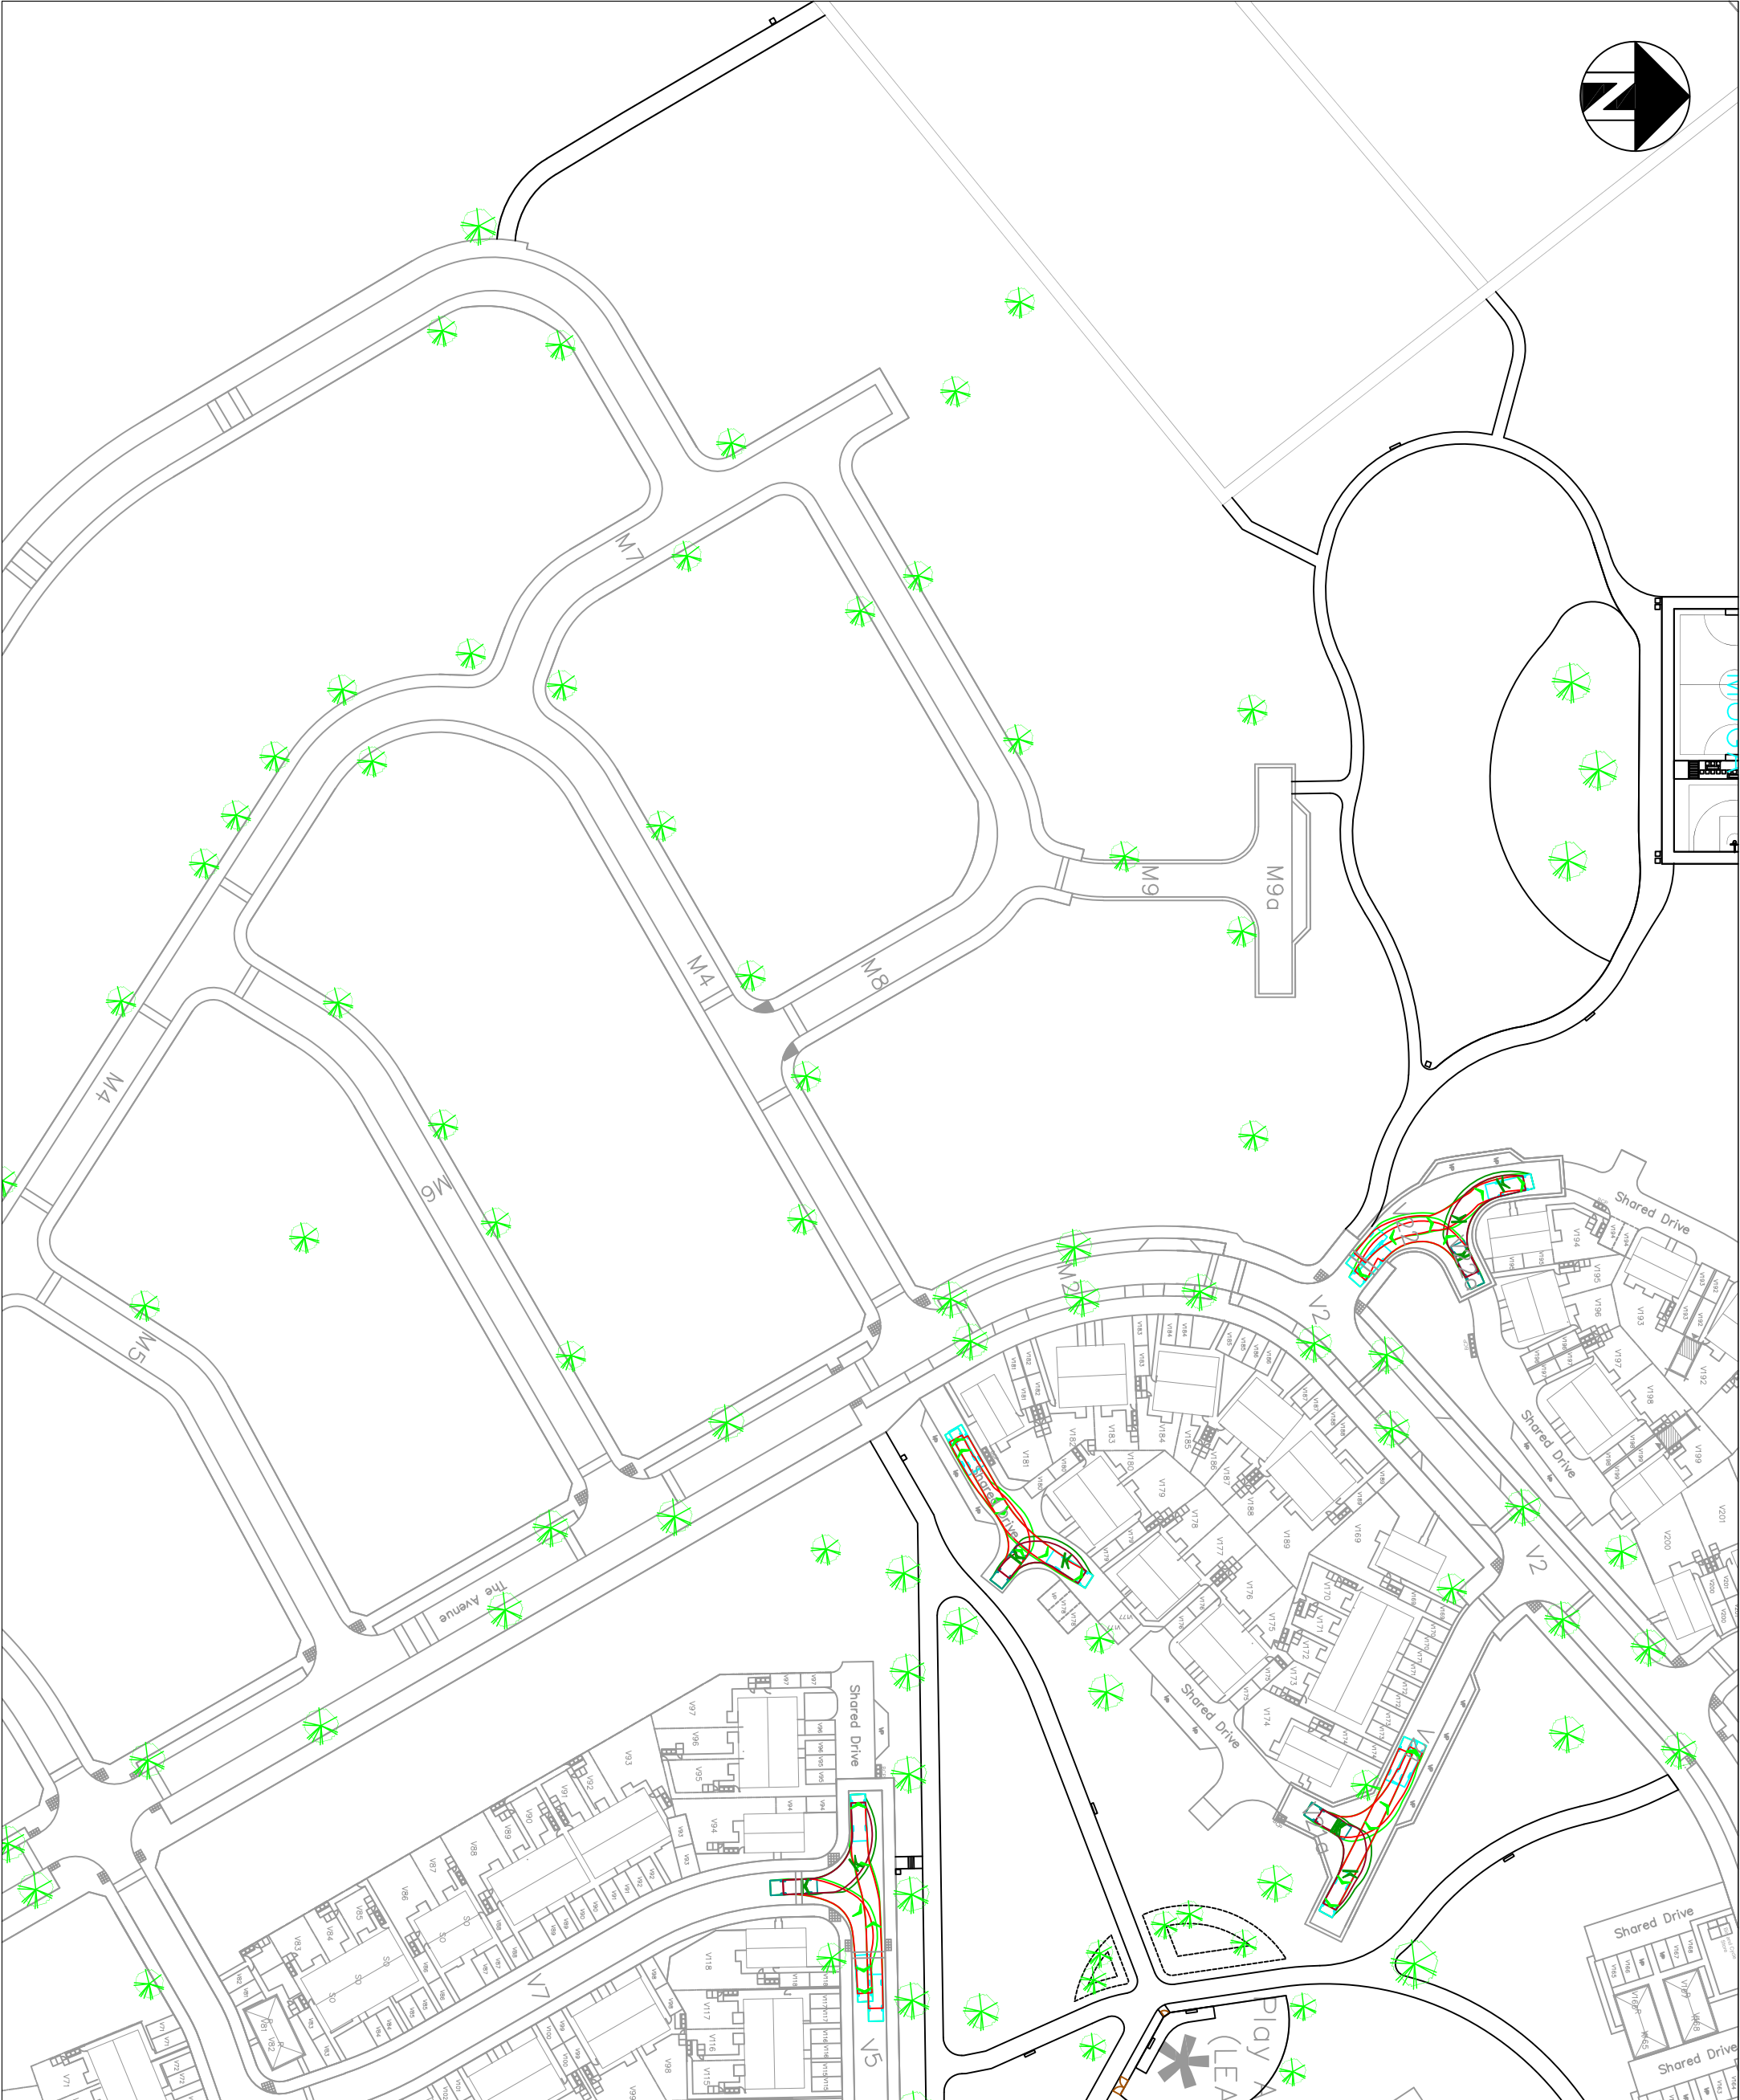


Dennis Sabre Fire Tender (LWB)
Overall Length 7.700m
Overall Width 3.512m
Overall Body Height 0.397m
Min Body Ground Clearance 2.380m
Track Width 5.005m
Lock to lock time 7.400m
Kerb to kerb Turning Radius

OVERVIEW MAP / SHEET KEY

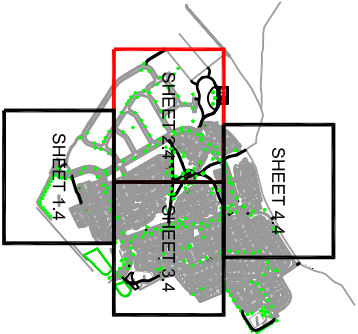

P05	Updated Site Plan	09.05.25	OHJ
P04	Updated Site Plan	29.04.25	OHJ
P03	Updated Site Plan	10.03.25	RID
P02	Updated Site Plan	05.02.25	RID
P01	Preliminary Issue	28.11.24	RID

AMA

ANDREW MOSELEY ASSOCIATES

Transport & Infrastructure Consultants

15 St Paul's Street
Second Floor
Leeds
LS1 2UG

www.amaib.co.uk

BLACKMOORFOOT ROAD,
HUDDERSFIELD

Client:

VISTRY YORKSHIRE

Drawing:

SWEEP PATH ANALYSIS - LWB FIRE
TENDER

Drawn By:	Date:
RID	28.11.2024
Checked:	Scale:
GDM	1:1000
	Paper:
	A3

Drawing No.	Rev.
AMA-22224-SK047 - 2.4	P05