
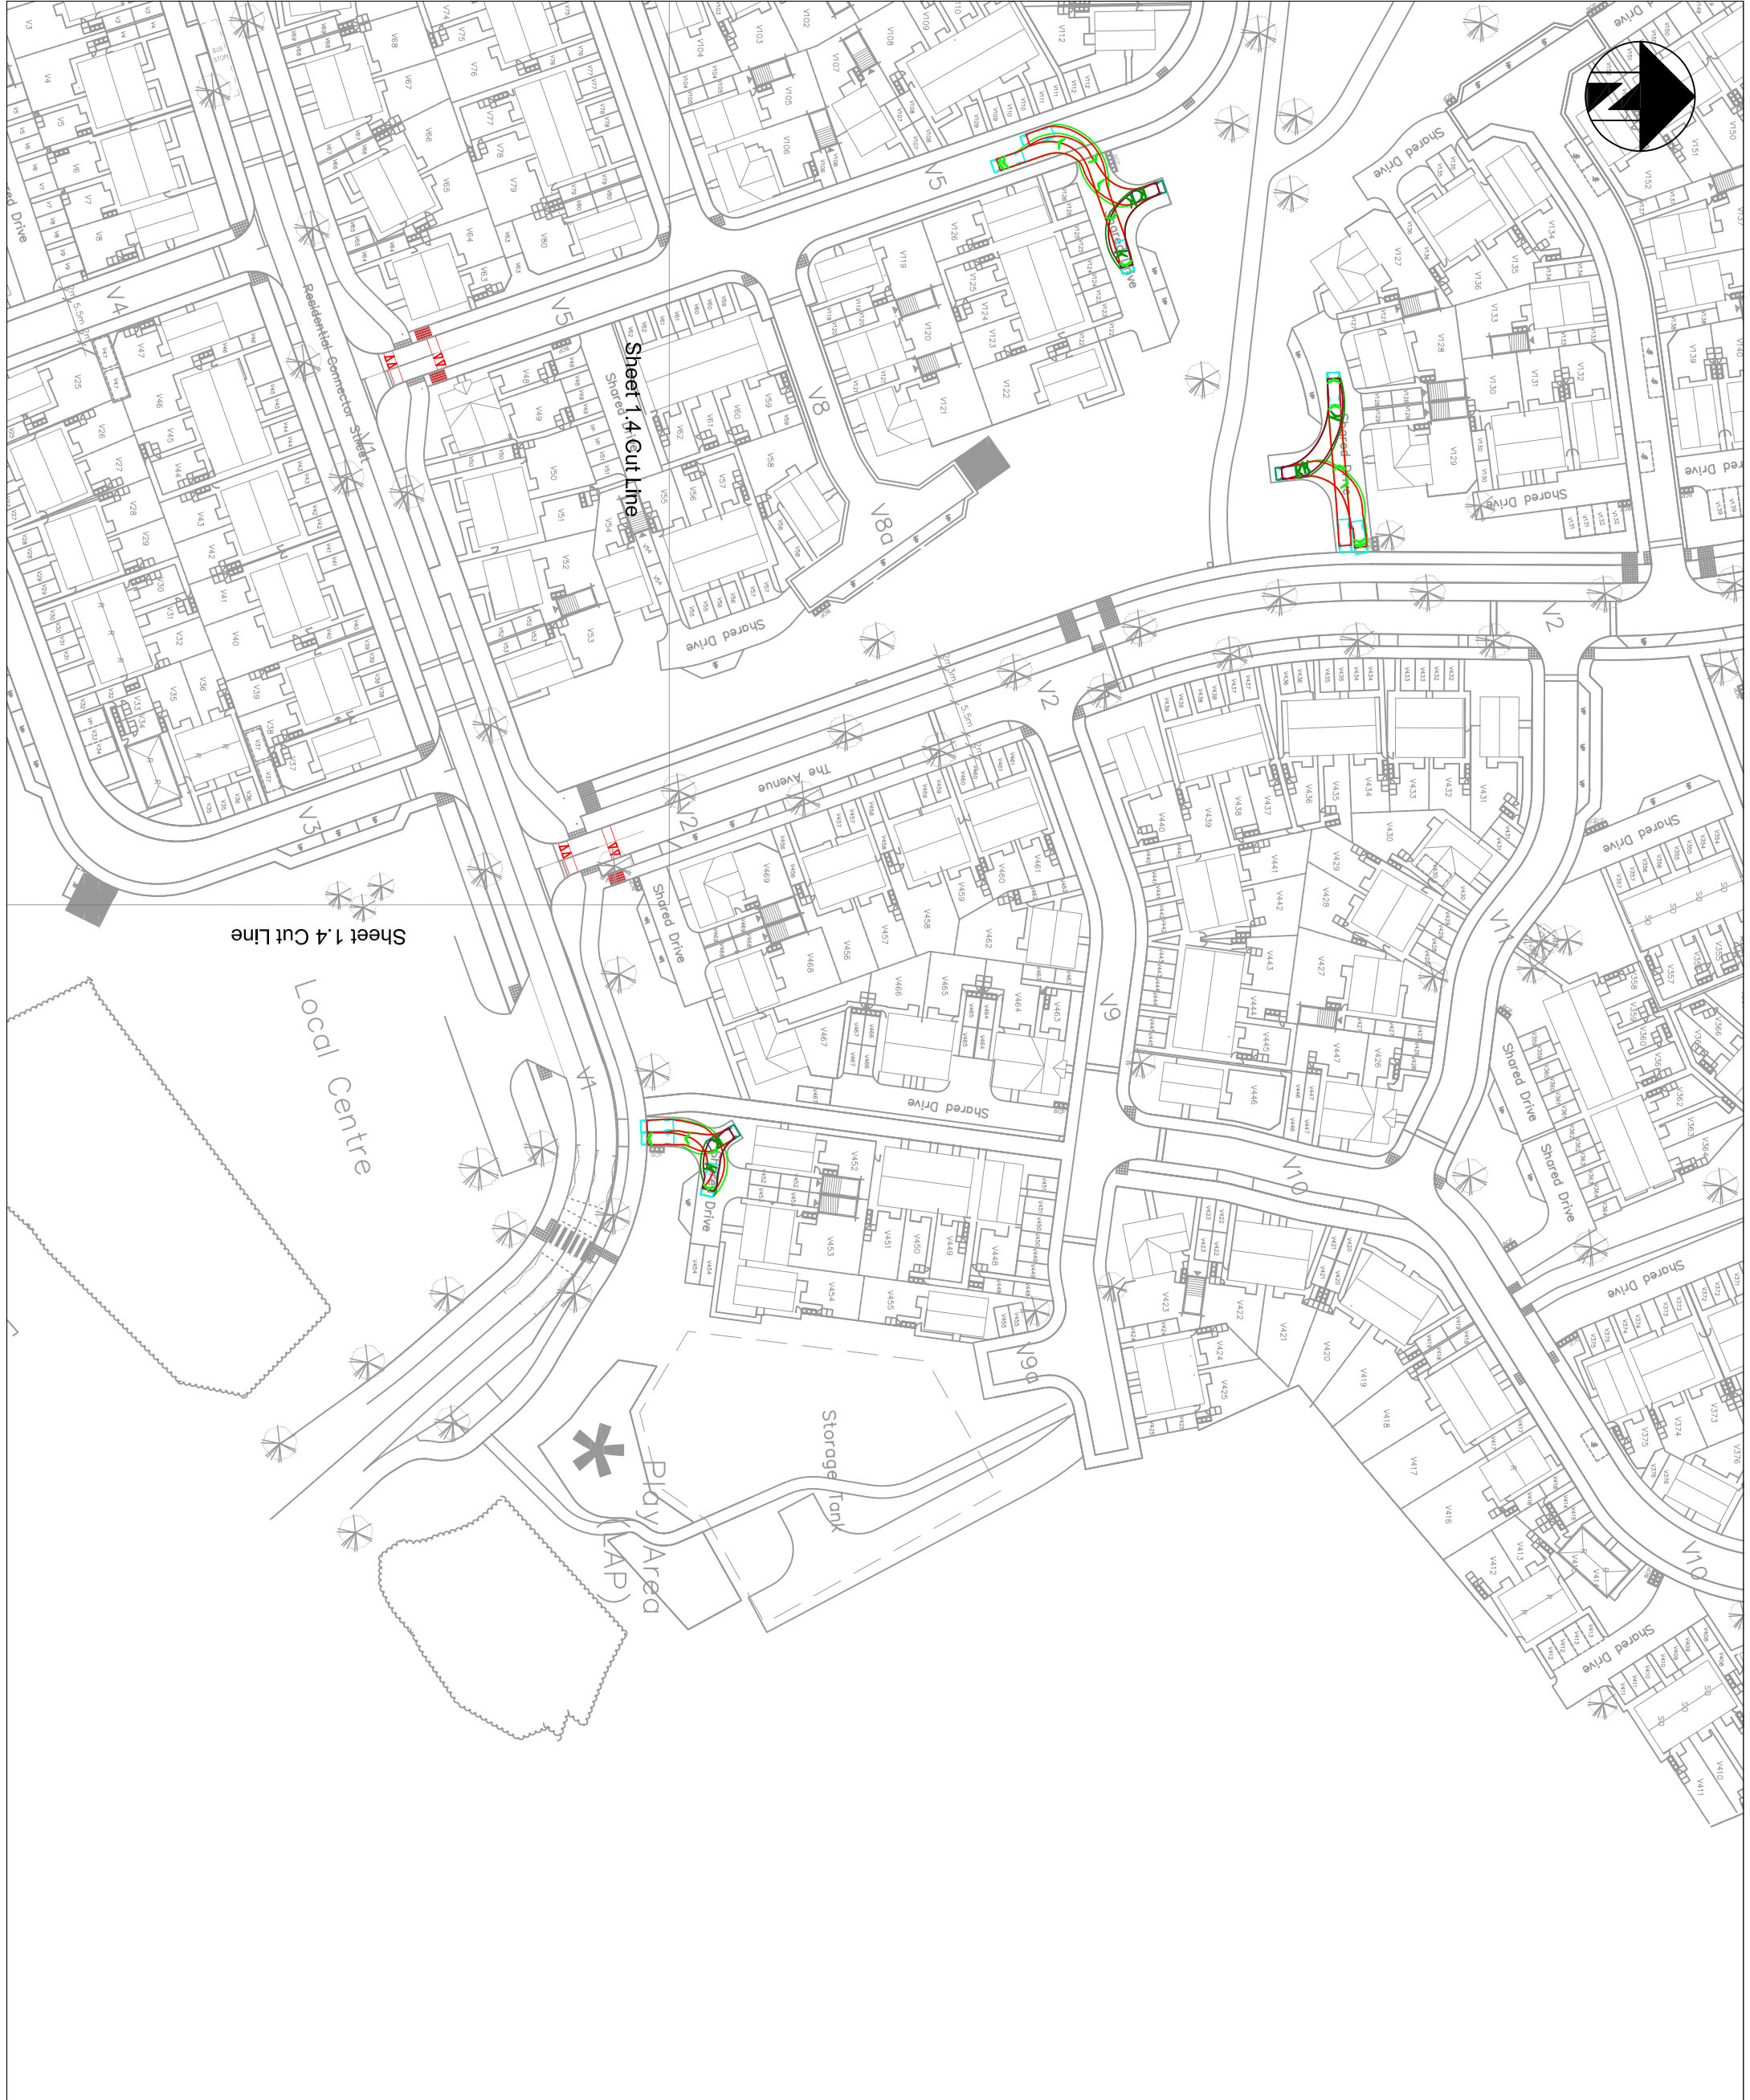


3.5t Panel Van
Overall Length 5.338m
Overall Width 1.986m
Overall Body Height 2.565m
Min Body Ground Clearance 0.338m
Track Width 1.986m
Lock to lock time 4.005
Kerb to Kerb Turning Radius 6.400m

OVERVIEW MAP / SHEET KEY

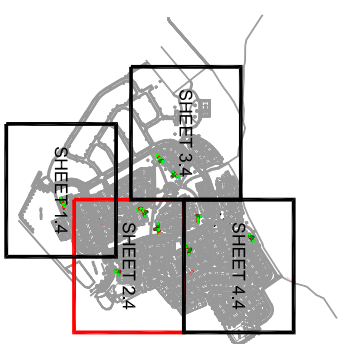

P05	Updated Site Plan	09.05.25	OHJ
P04	Updated Site Plan	29.04.25	OHJ
P03	Updated Site Plan	10.03.25	RJD
P02	Updated Site Plan	05.02.25	RJD
P01	Preliminary Issue	28.11.24	OHJ

AMA

ANDREW MOSELEY ASSOCIATES

15 St Paul's Street
Second Floor
Leeds
LS1 2UG

Transport & Infrastructure Consultants
www.amaip.co.uk

BLACKMOORFOOT ROAD,
HUDDERSFIELD

VISTRY YORKSHIRE

SWEPT PATH ANALYSIS - 3.5t
PANEL VAN

Drawn By:	OHJ	Date:	28.11.2024
Checked:	GDM	Scale:	1:1000
Drawing No.	AMA-22224-SK047 - 2.4	Rev.	P05