



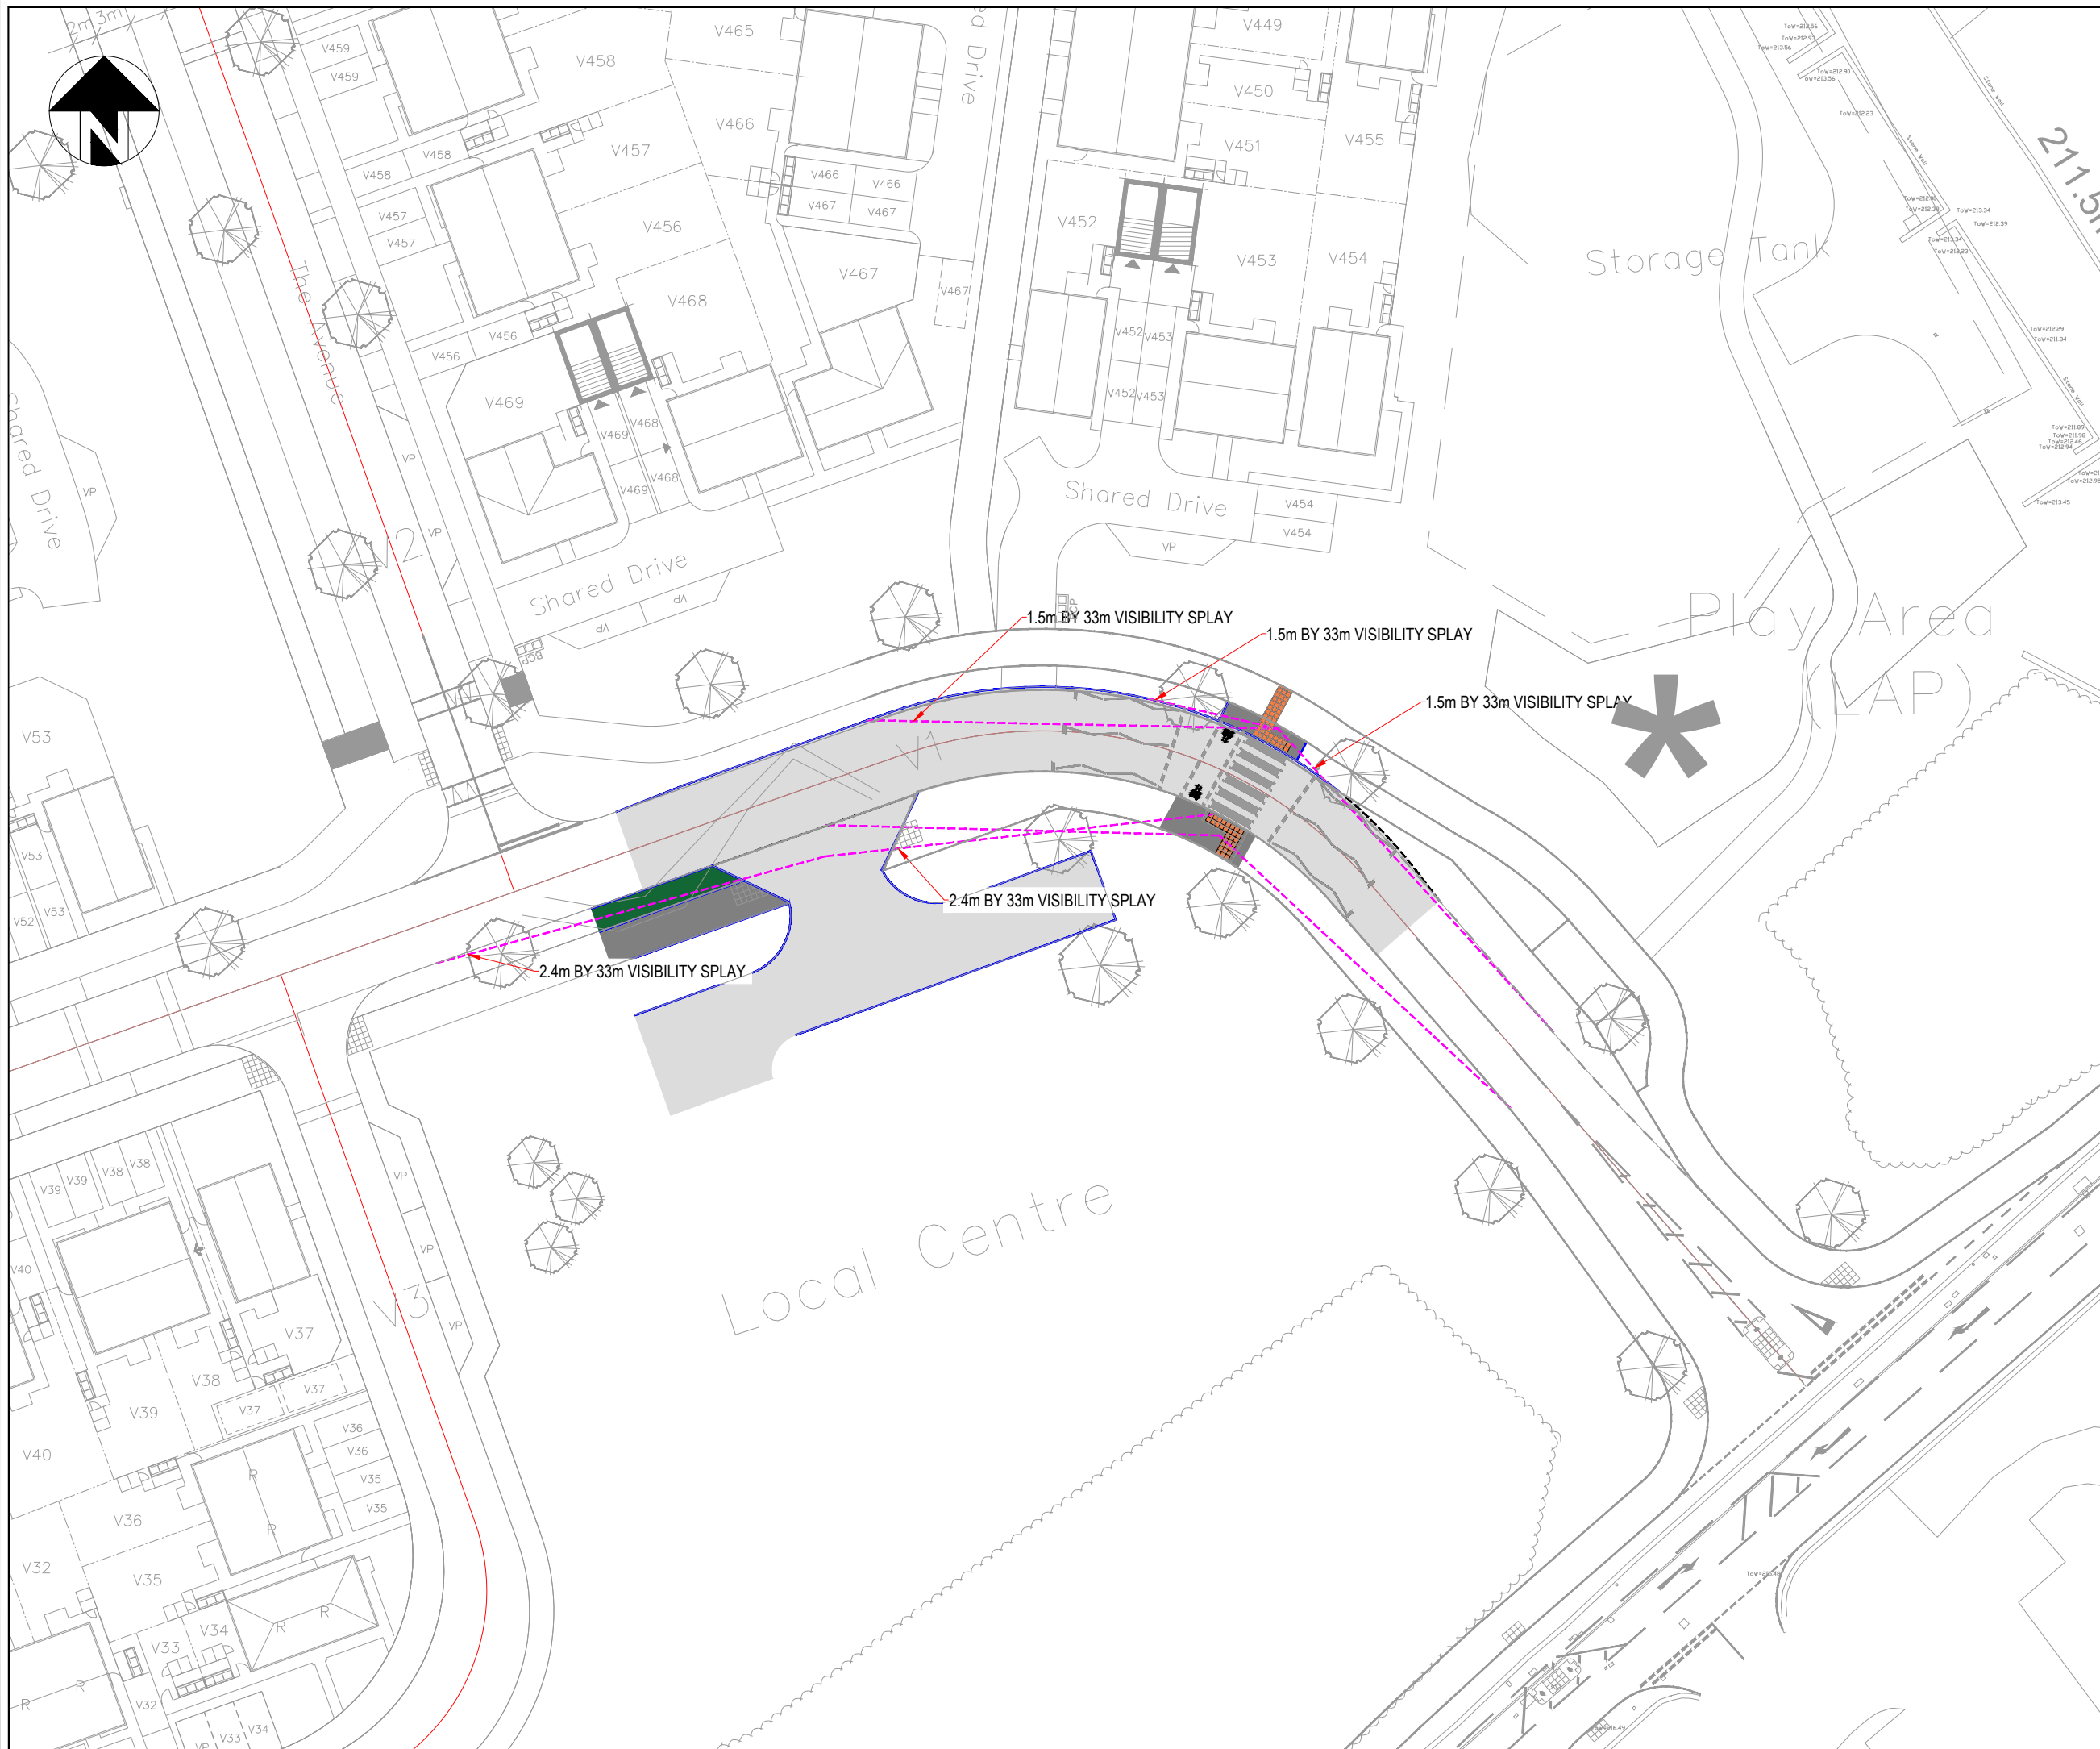

OVERVIEW MAP / SHEET KEY

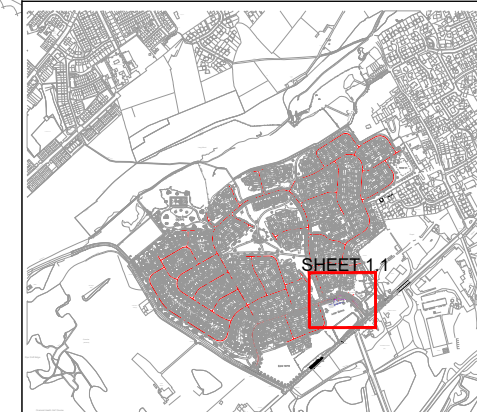

P07	Updated Site Plan	29.05.25	OK
P06	Updated Site Plan	16.05.25	OK
P05	Updated Site Plan	09.05.25	OK
P04	Updated Site Plan	30.04.25	OK
P03	Updated Site Plan	13.03.25	OK
P02	Updated Site Plan	31.01.25	OK
P01	Preliminary Issue	29.11.25	OK



Project: **BLACKMOORFOOT ROAD,
HUDDERSFIELD**

Client:

VISTRY YORKSHIRE

Drawing:

PROPOSED PEDESTRIAN
CROSSING AND LOCAL CENTRE
ACCESS ARRANGEMENT

Drawn By: OHJ	Date: 29.11.2024	
Checked: AMM	Scale: 1:500	Paper: A3
Drawing No. AMA-22224-SK050 1.1		Rev. P07