



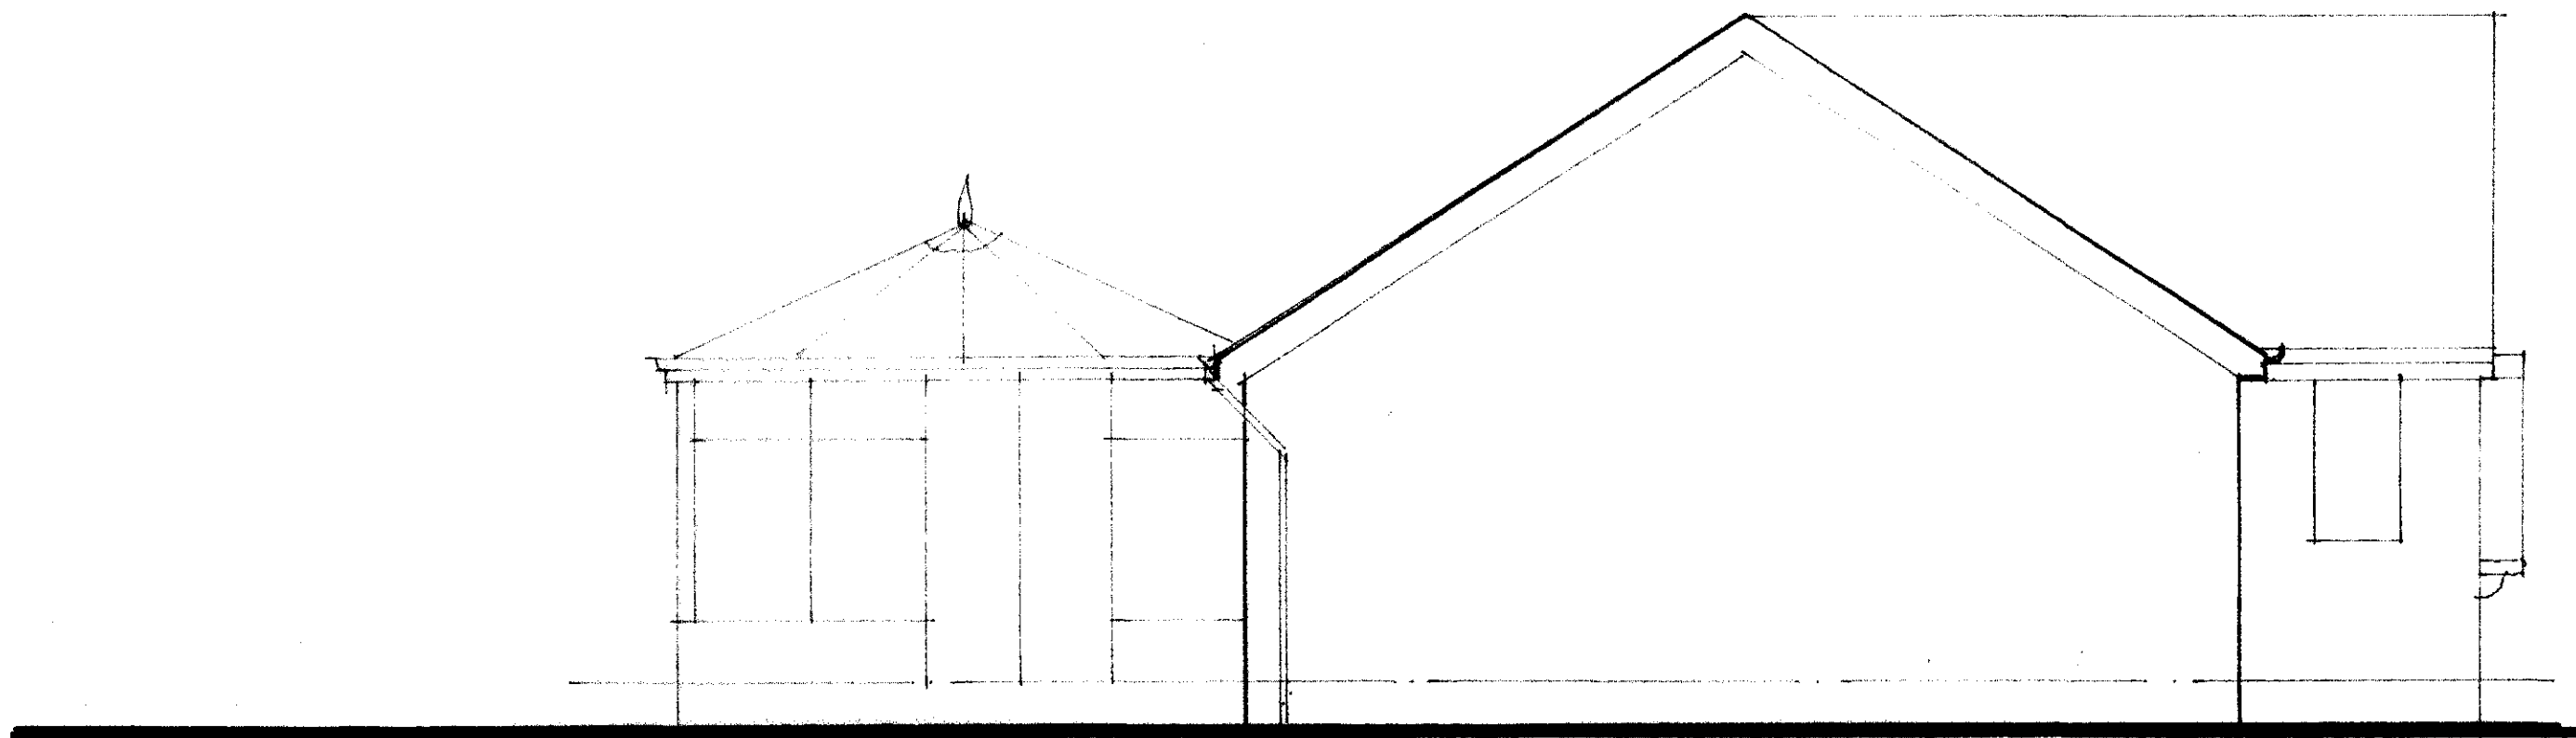

SIDE ELEVATION

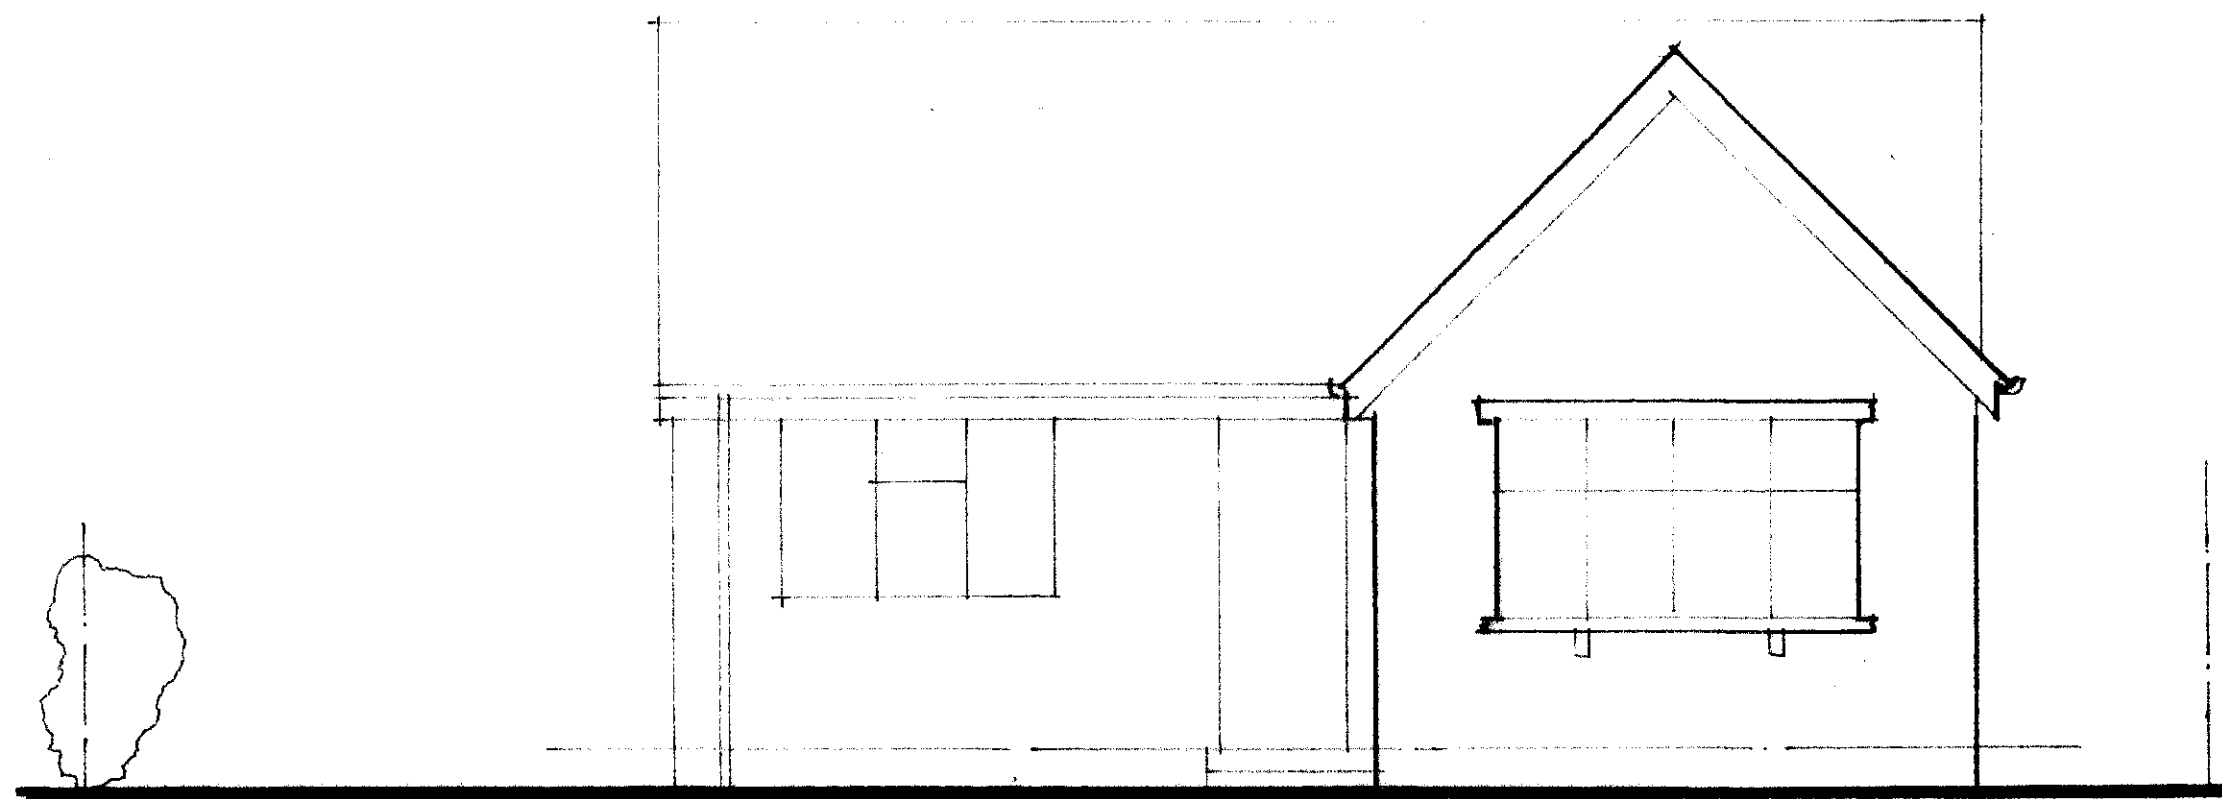

FRONT ELEVATION

EXISTING ELEVATIONS
SCALE 1:50 @ A3

DRG NO EL/10012