



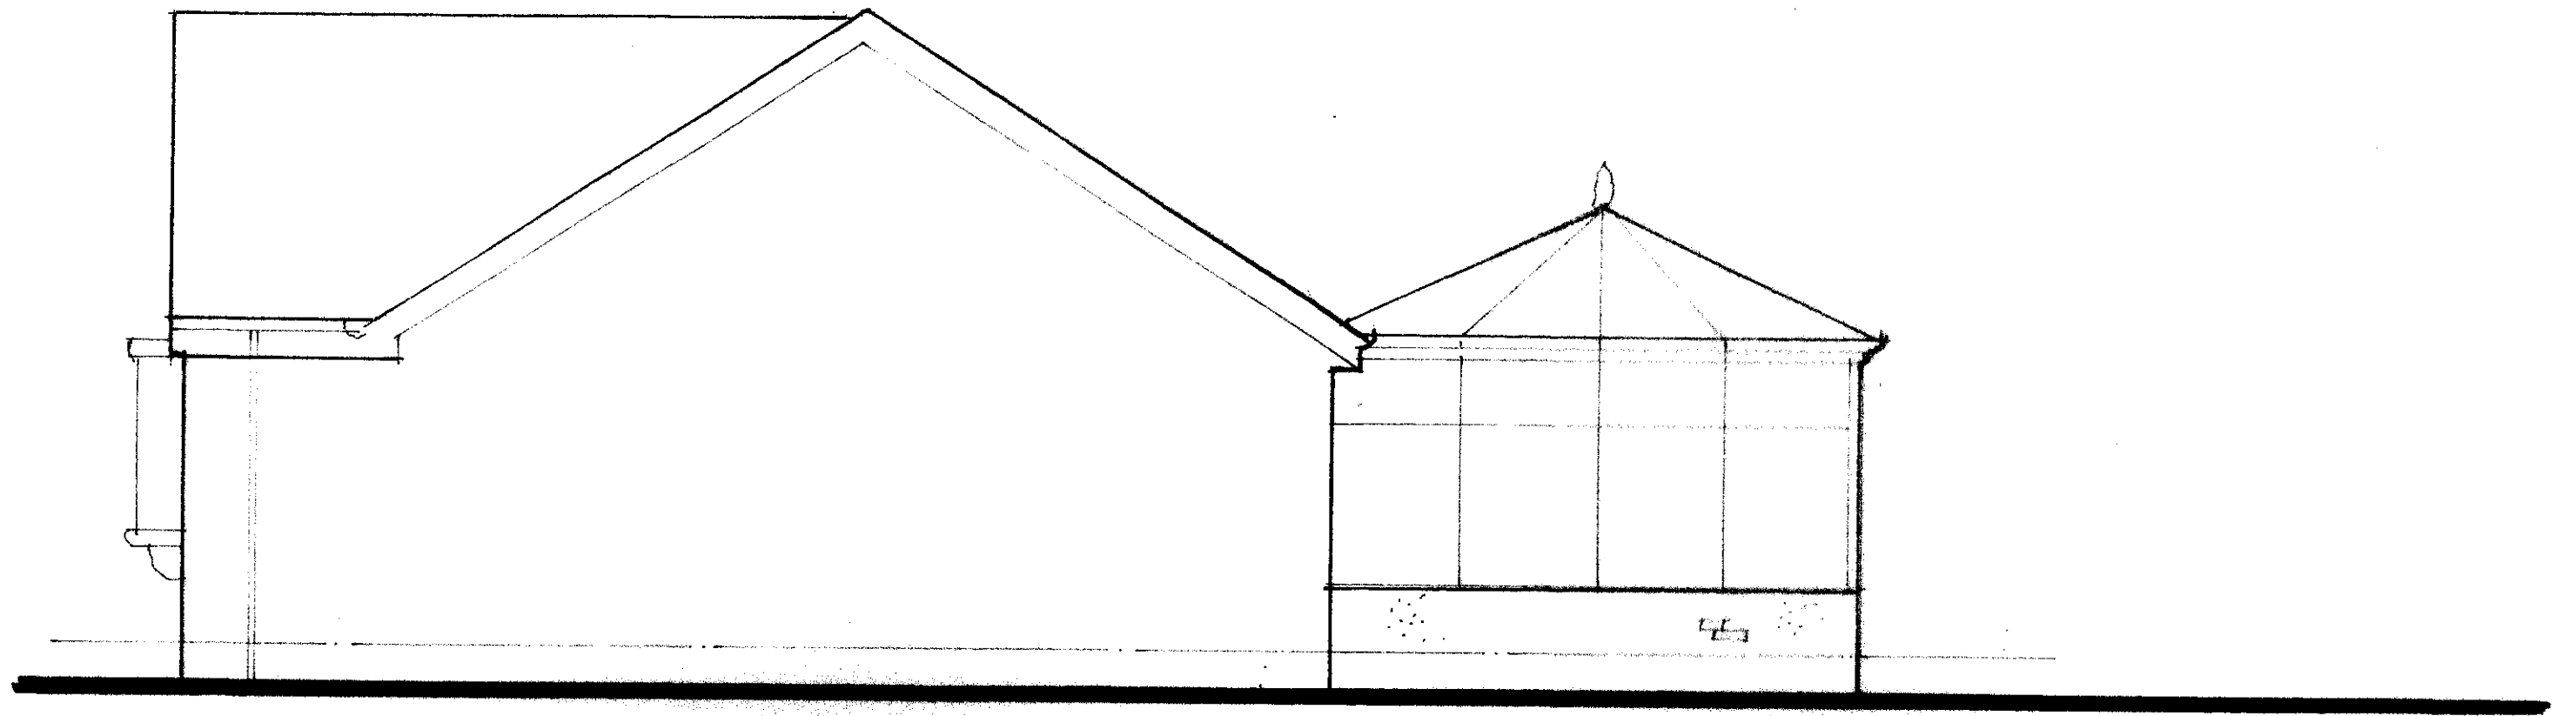

SIDE ELEVATION

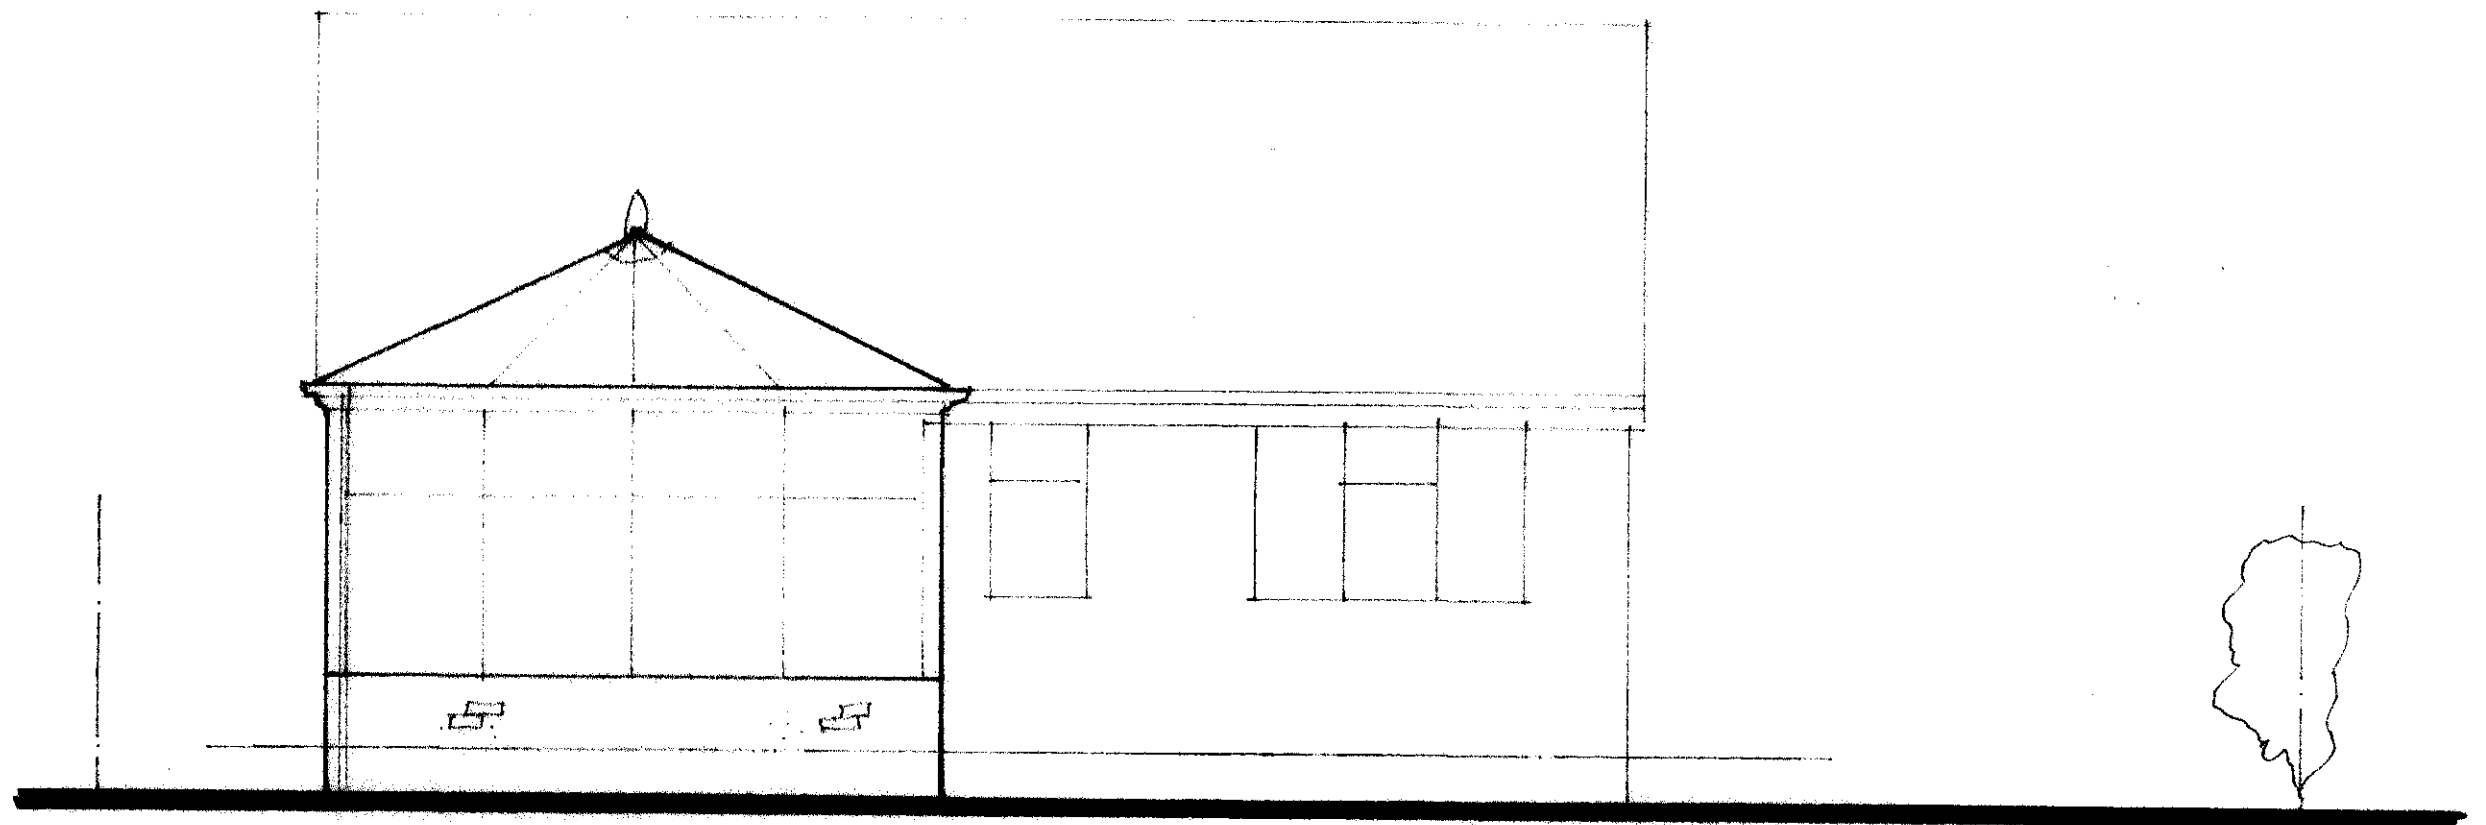

REAR ELEVATION

EXISTING ELEVATIONS
SCALE 1:50 @ X3

DRG NO EL 110013