


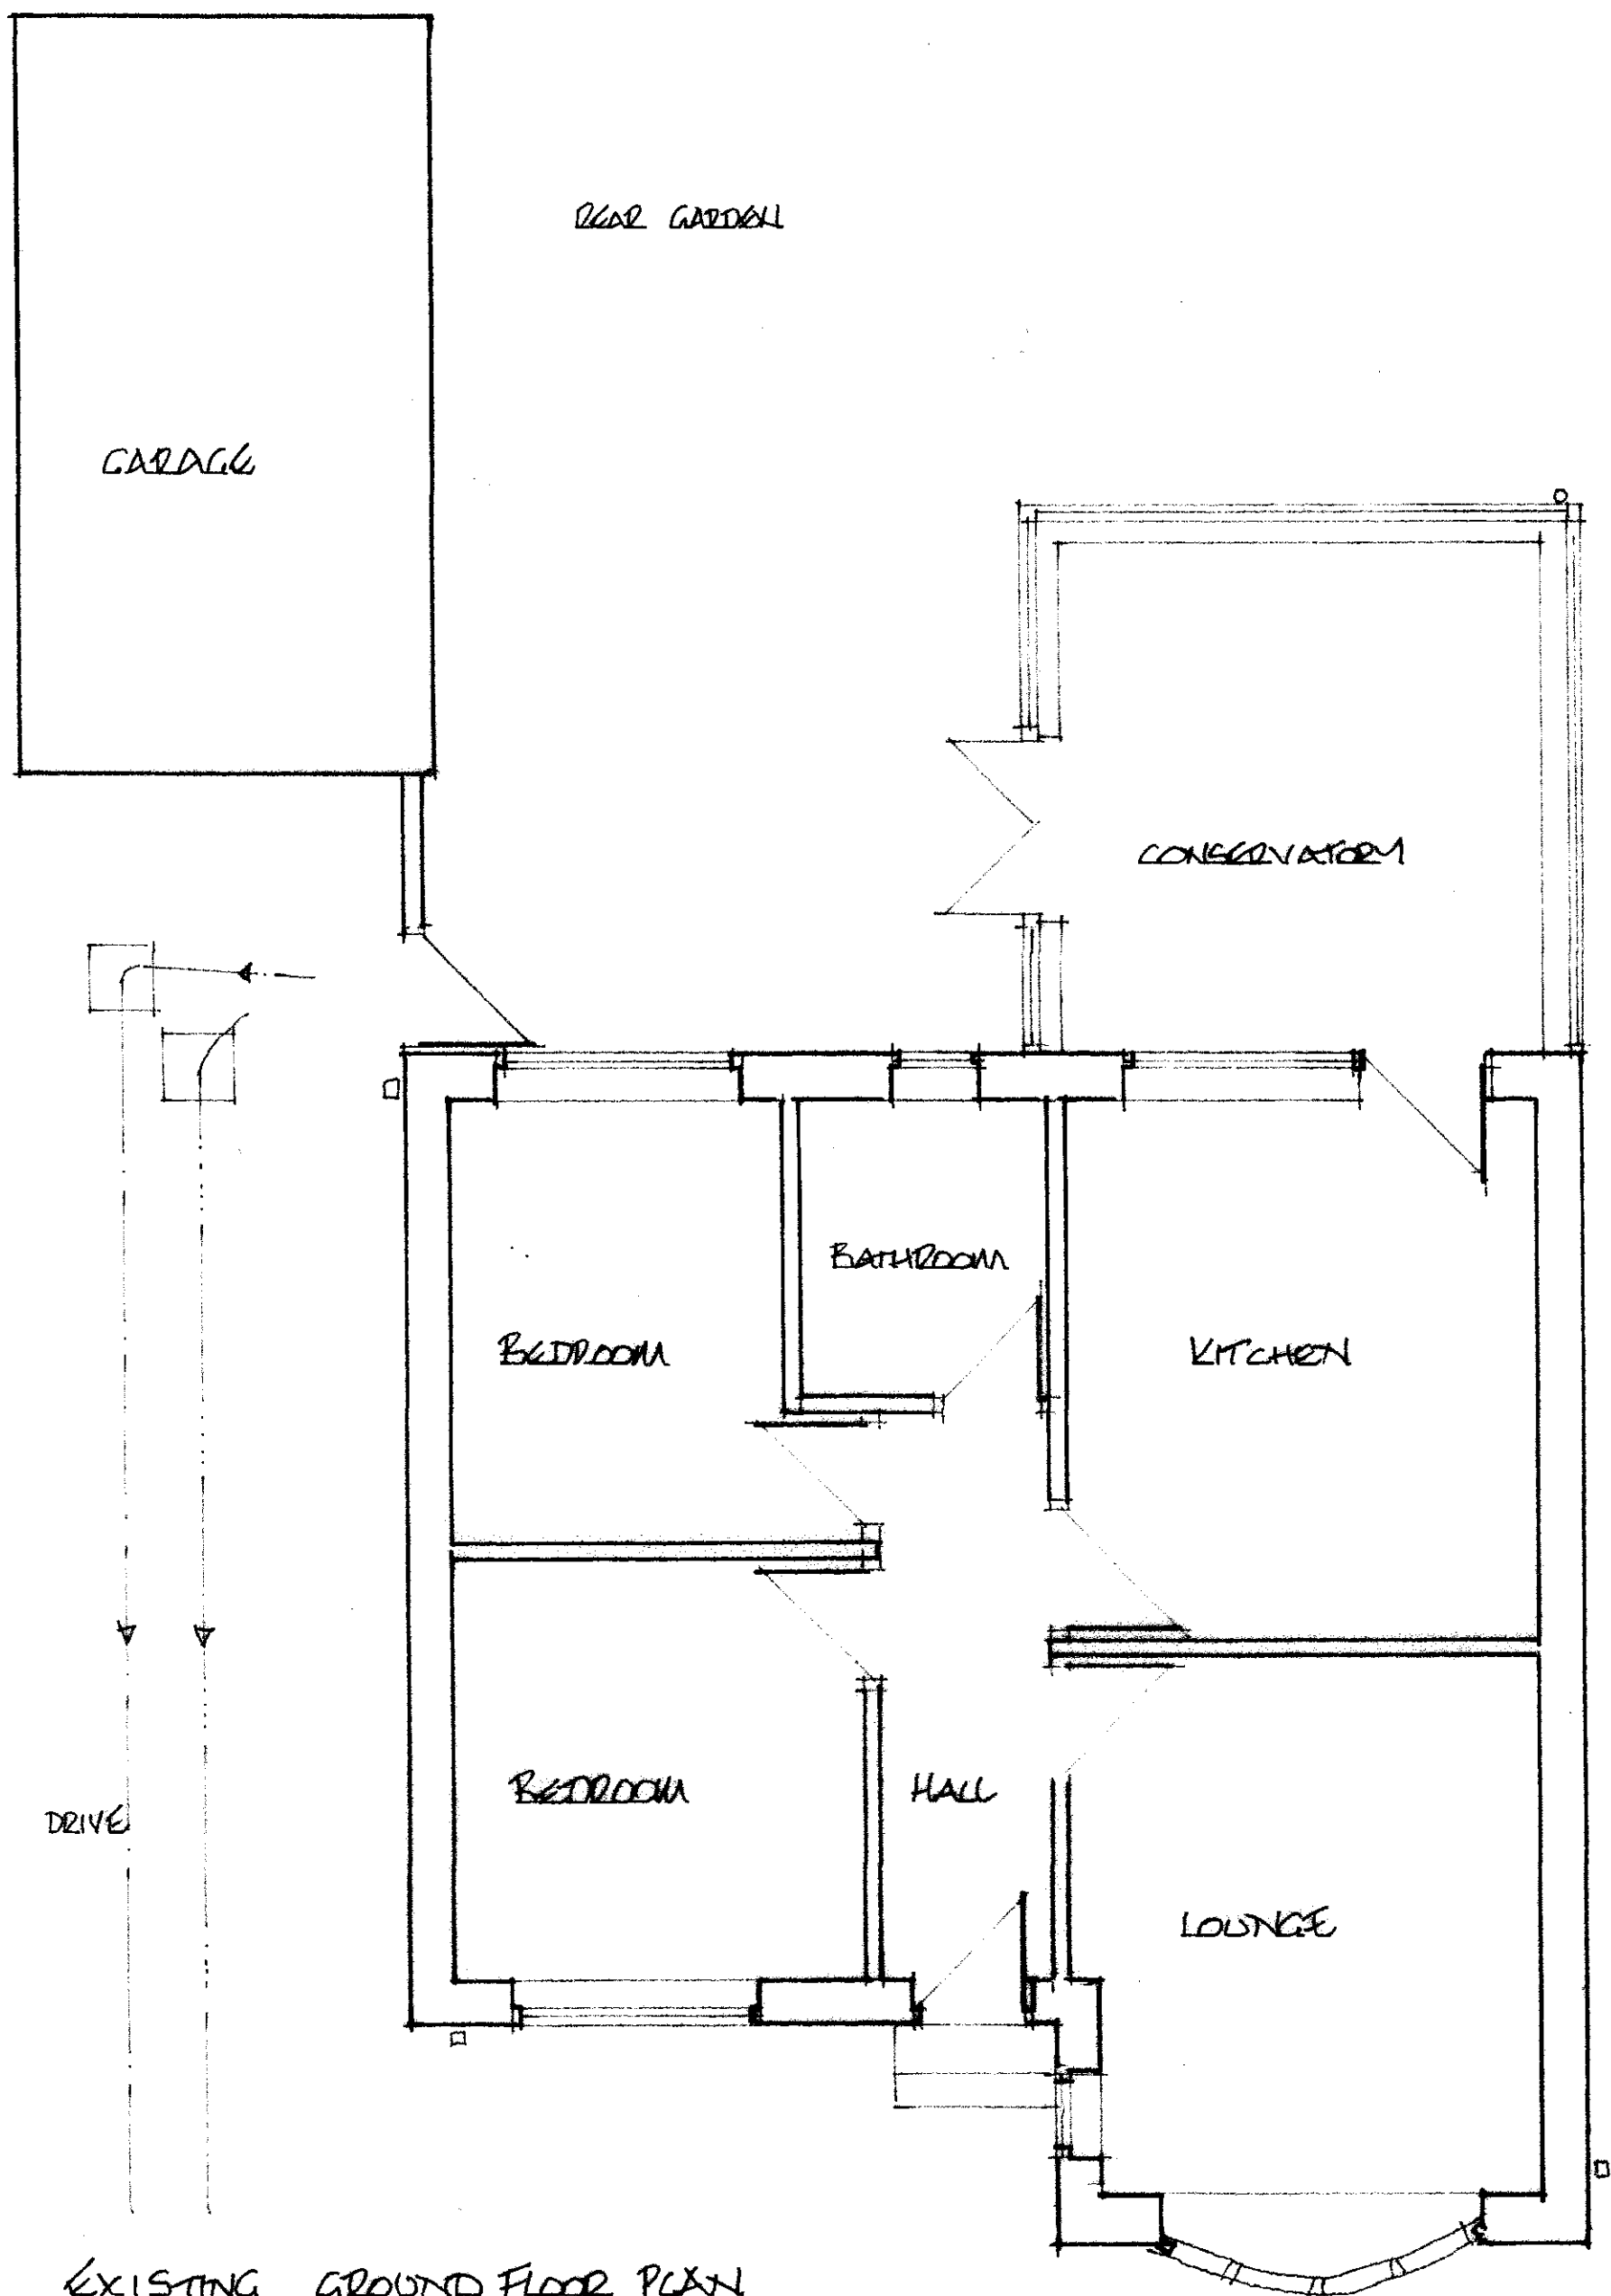

EXISTING GROUND FLOOR PLAN
SCALE 1:50 @ A3

CAR PARKING.

DRG No EL/100/1