



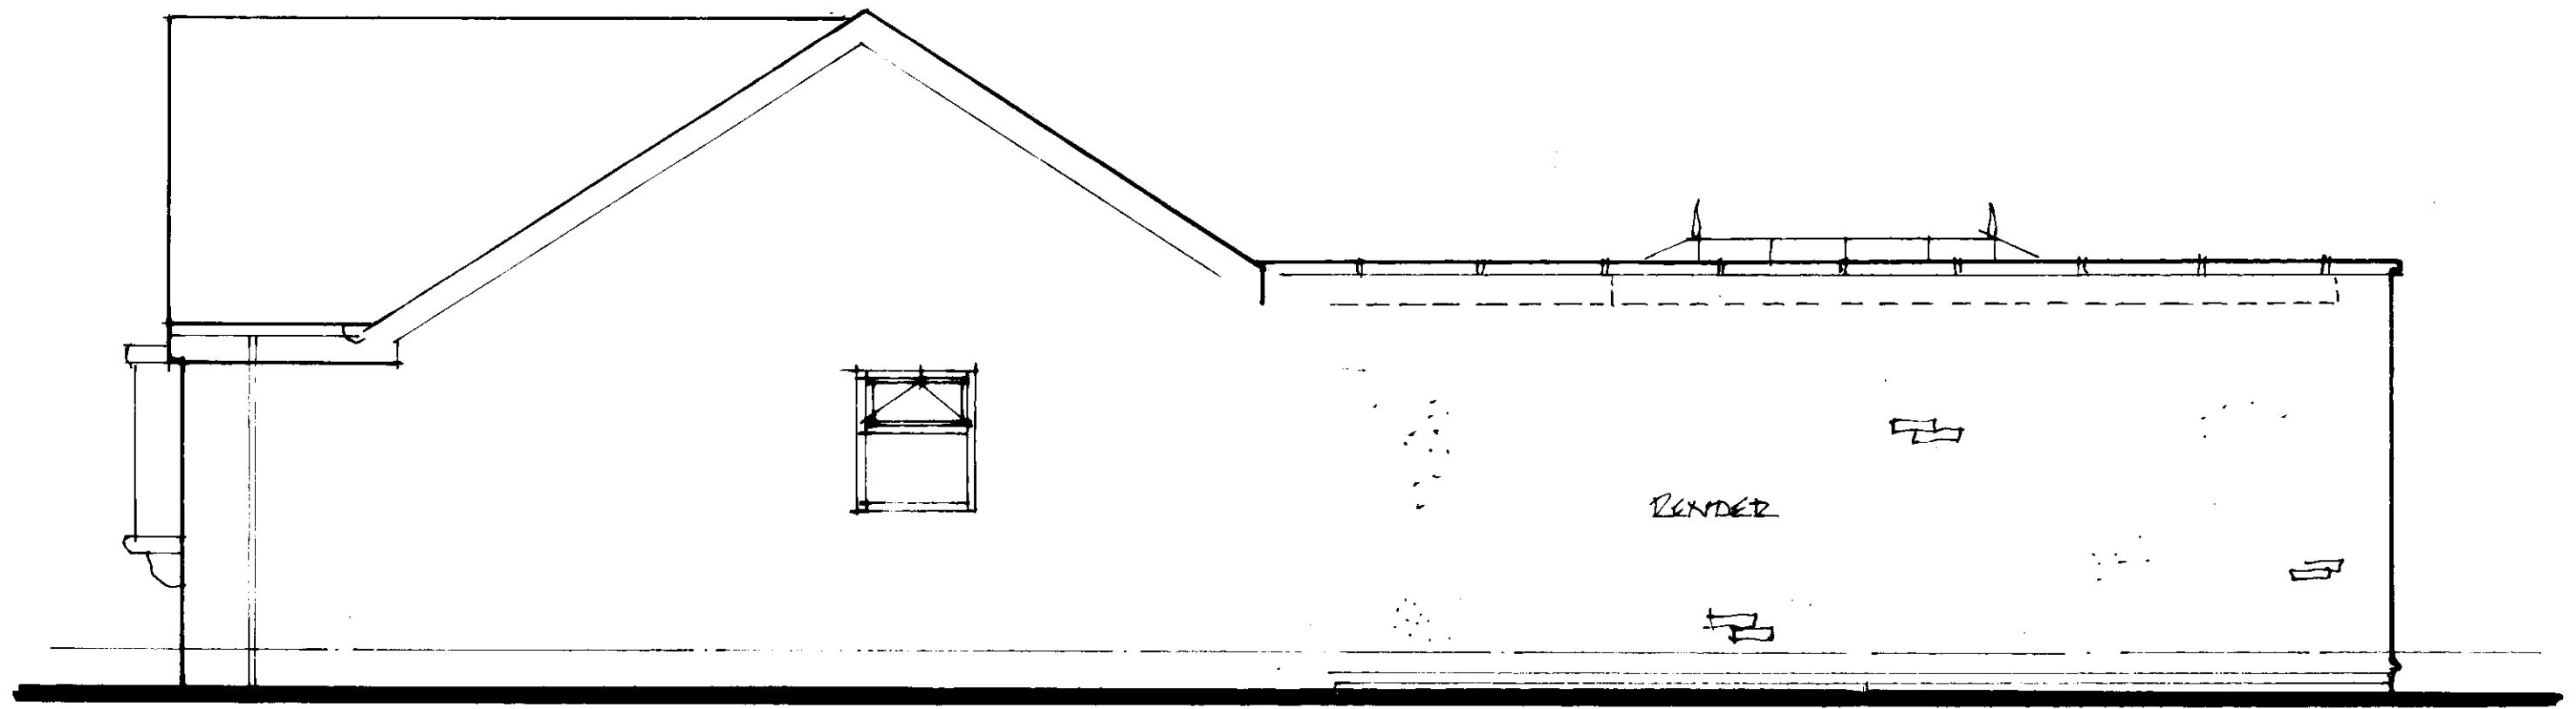

SIDE ELEVATION

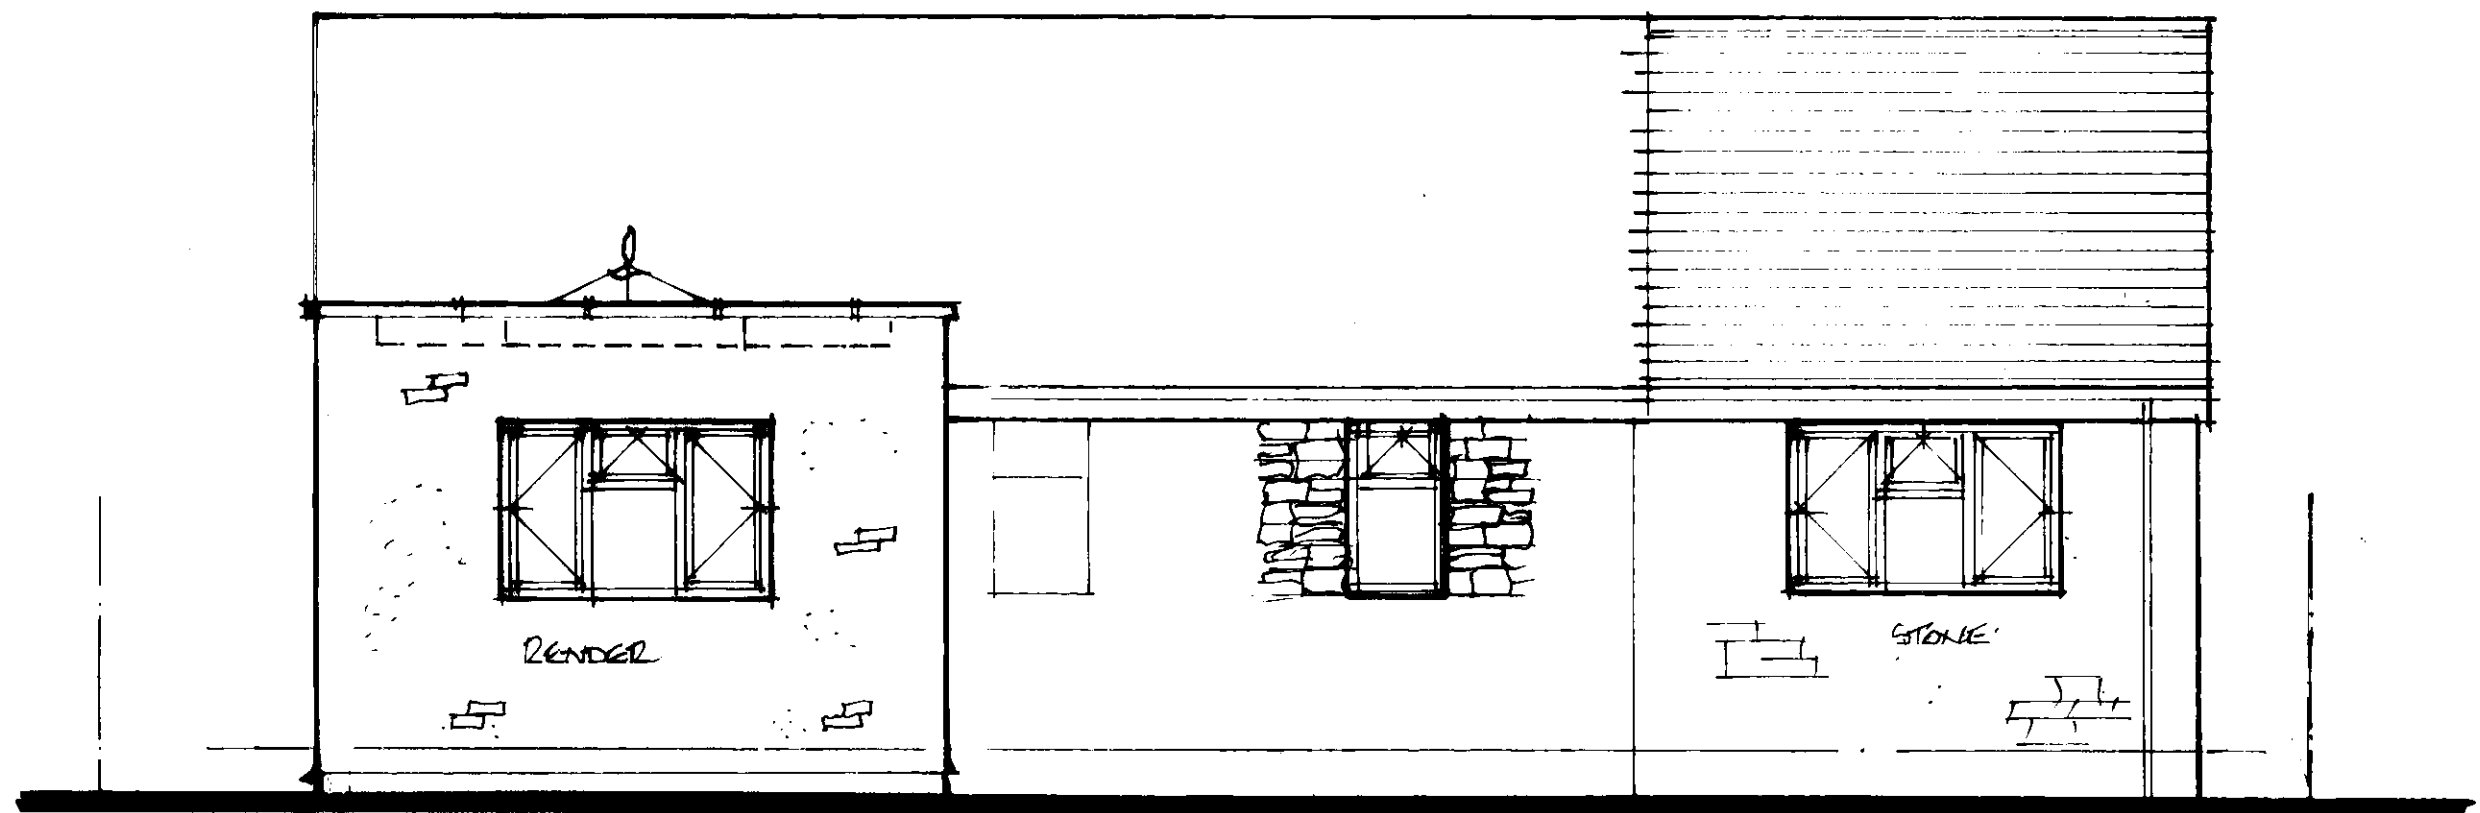

REAR ELEVATION

PROPOSED ELEVATIONS
SCALE 1:50 @ A3

DRG NO EL 110016