


IF IN ANY DOUBT PLEASE ASK THE ARCHITECT FOR CLARIFICATION.
DO NOT SCALE FROM DRAWING. ALL DIMENSIONS TO BE CHECKED ON SITE.
THE COPYRIGHT FOR THESE DRAWINGS REMAINS THE PROPERTY OF THE ARCHITECT. THEY MUST NOT BE REPRODUCED IN ANY WAY WITHOUT THE ARCHITECTS PRIOR WRITTEN CONSENT.




SOUTH ELEVATION




EAST ELEVATION

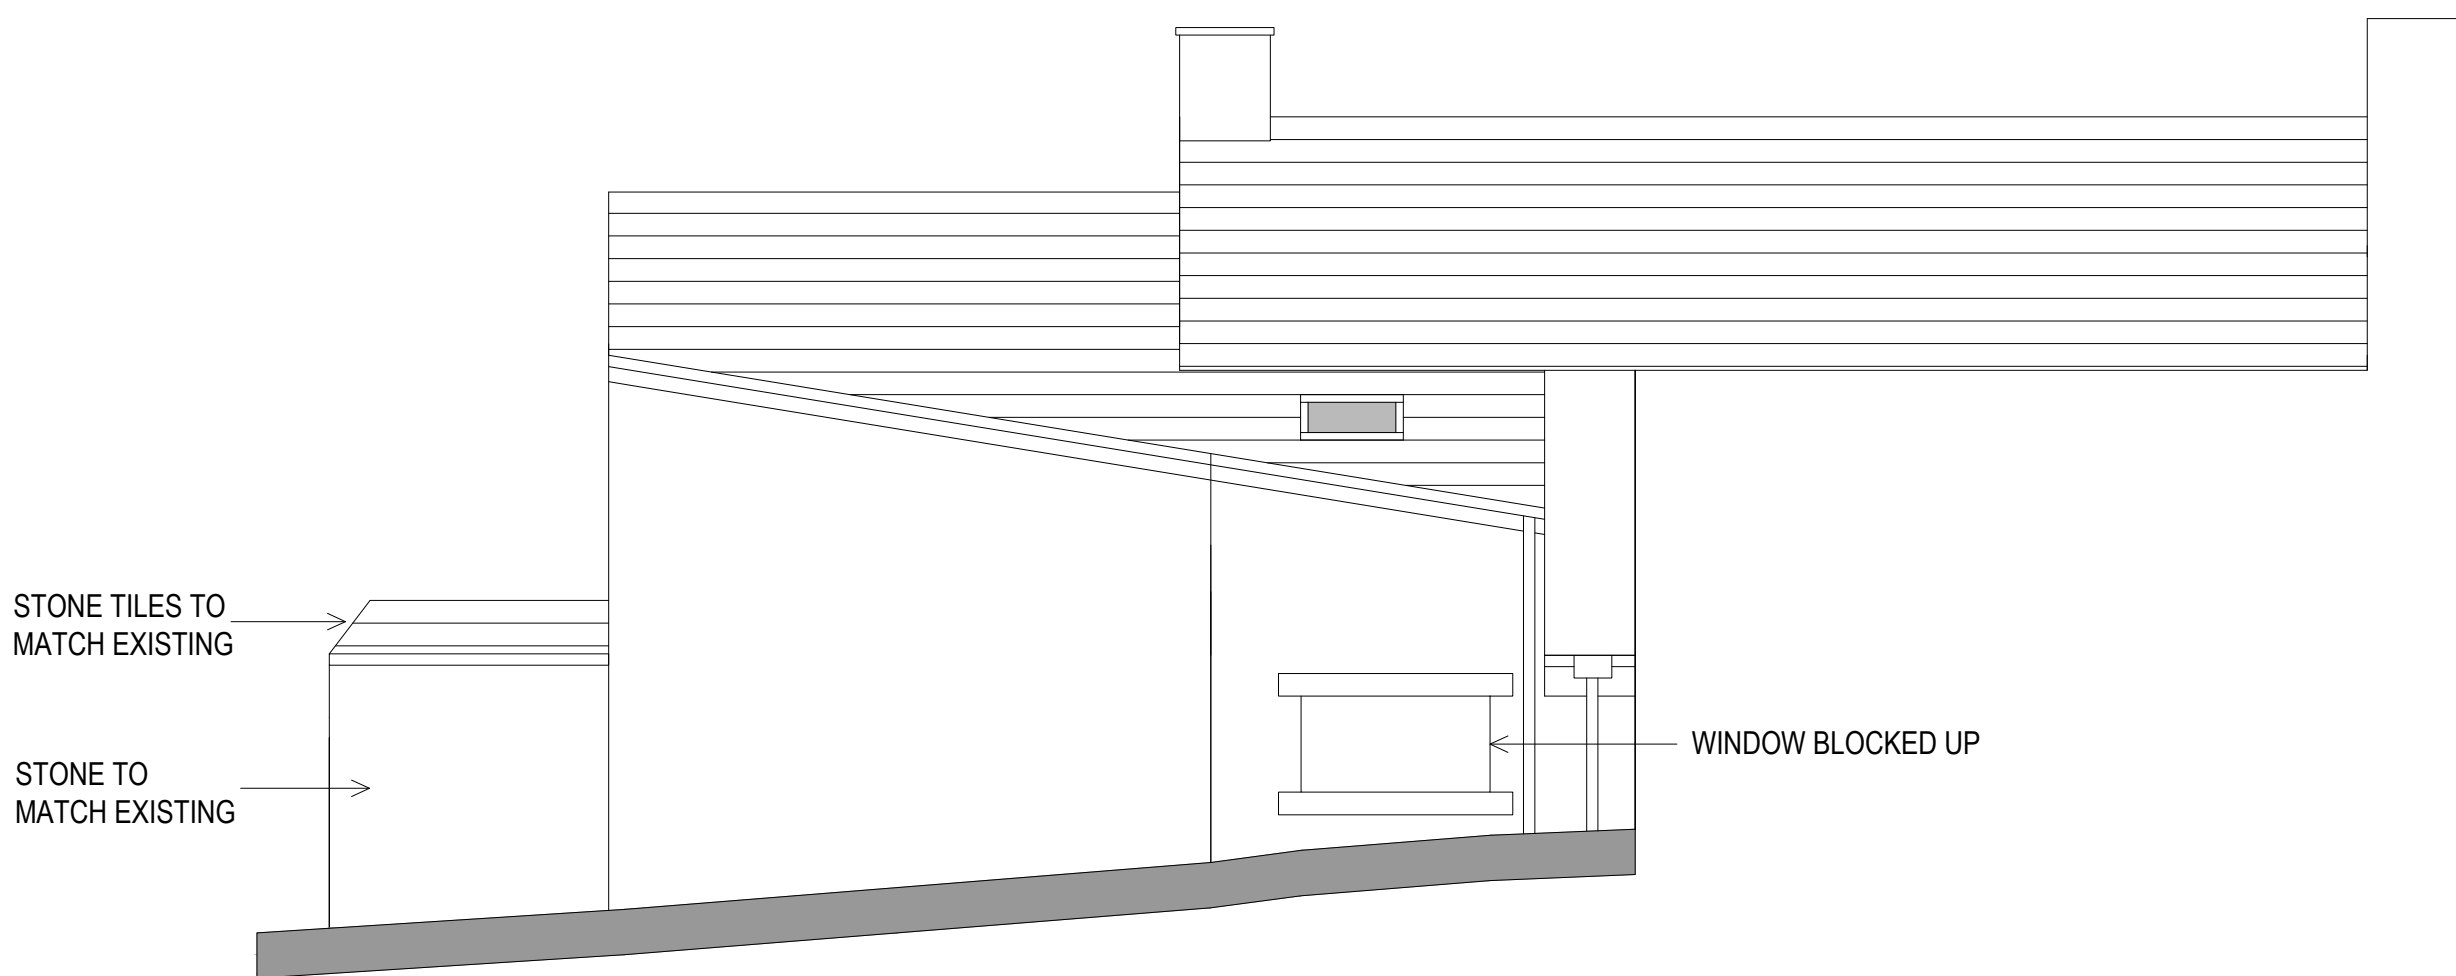


NORTH ELEVATION

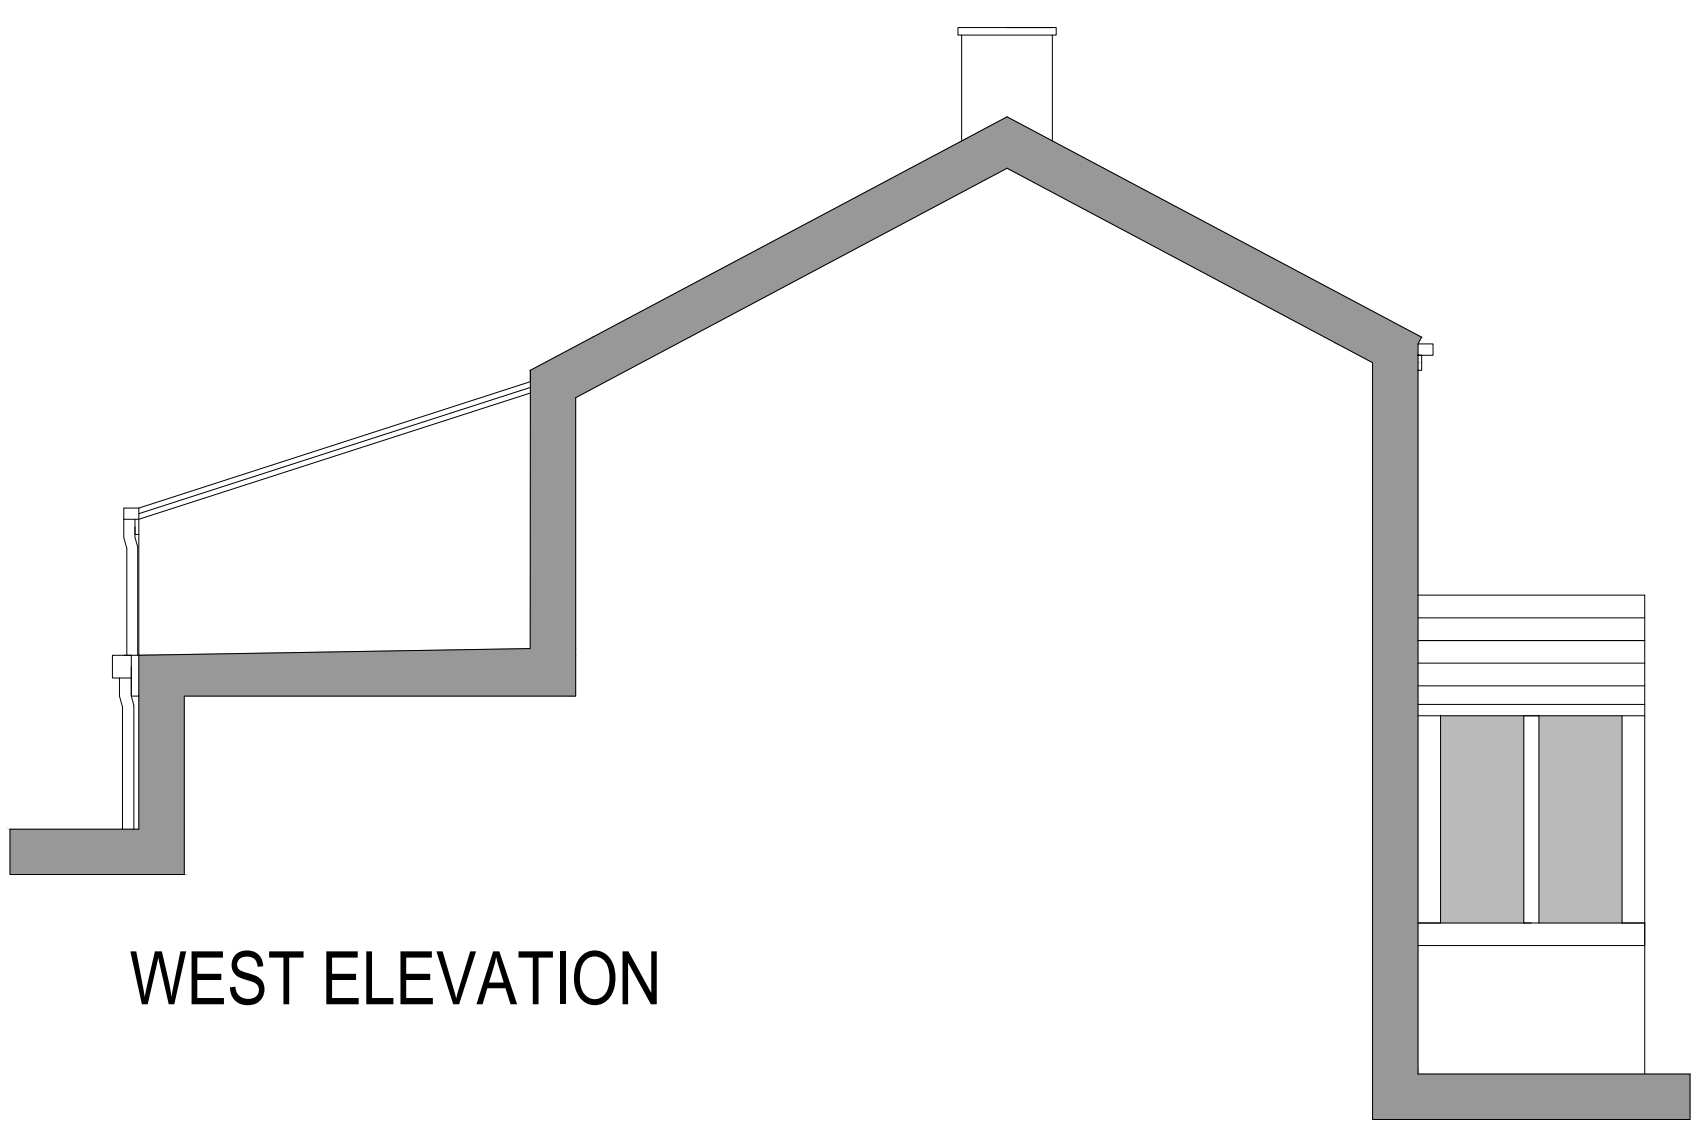


WEST ELEVATION

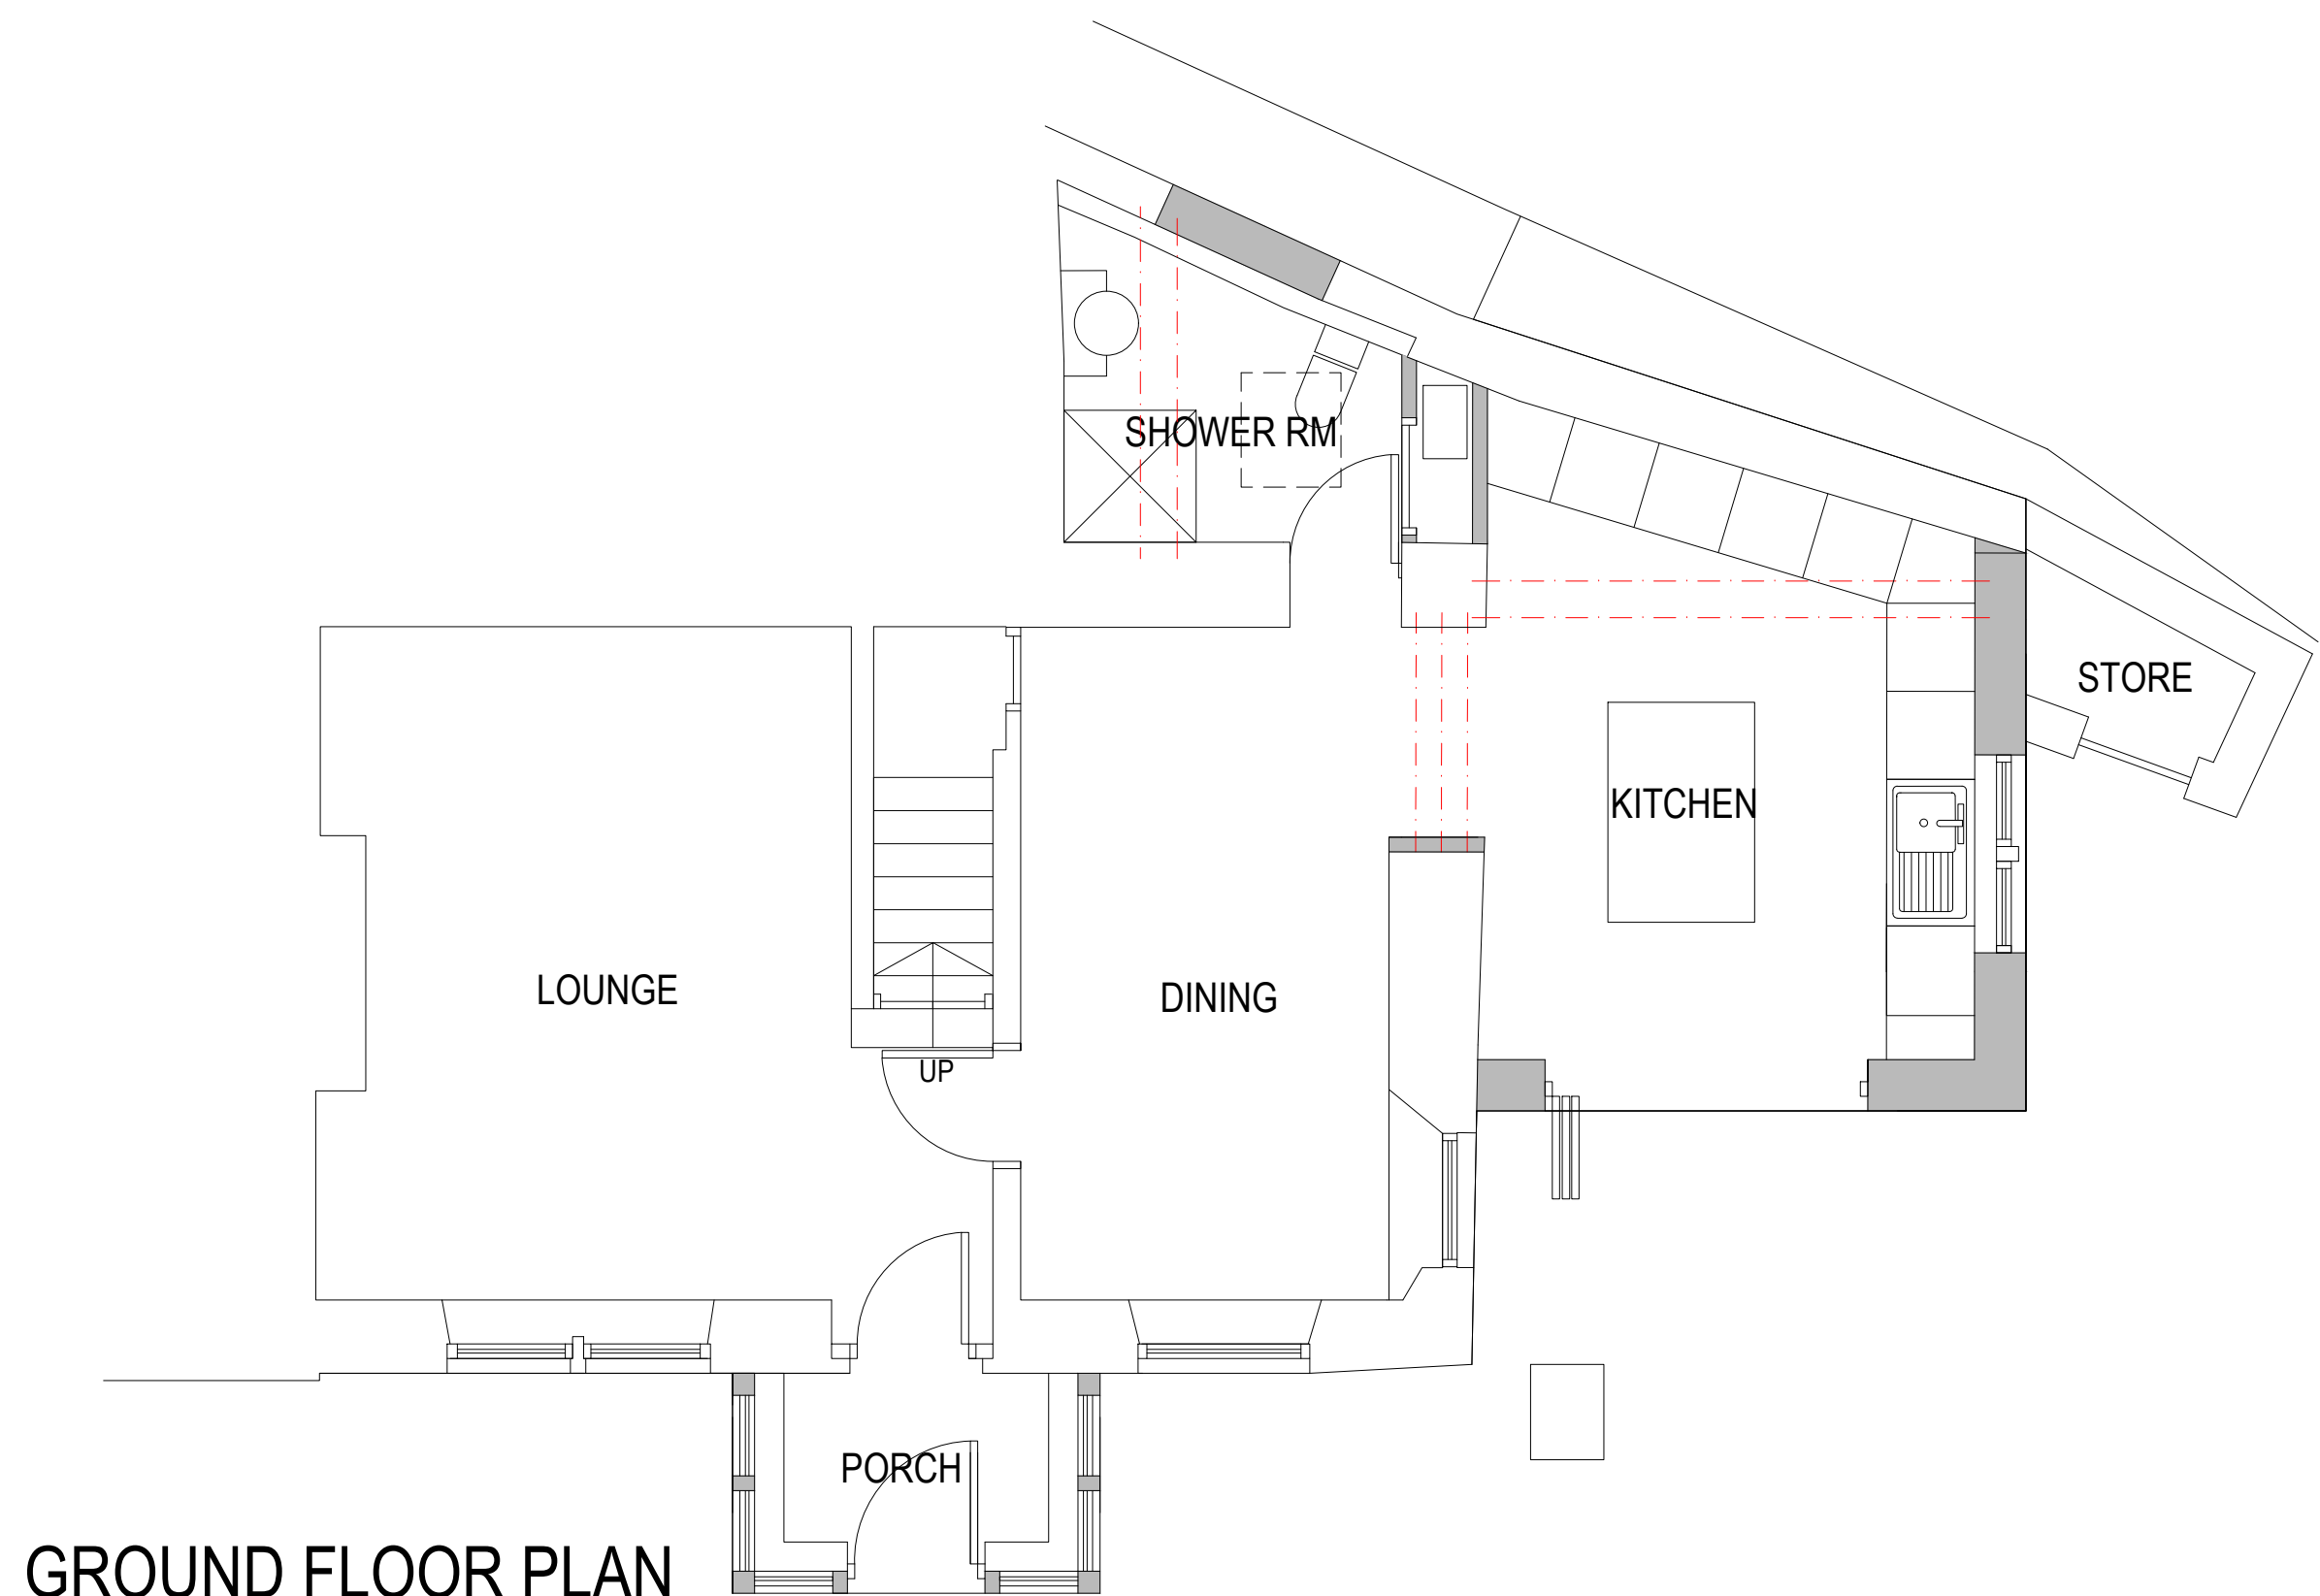

GROUND FLOOR PLAN

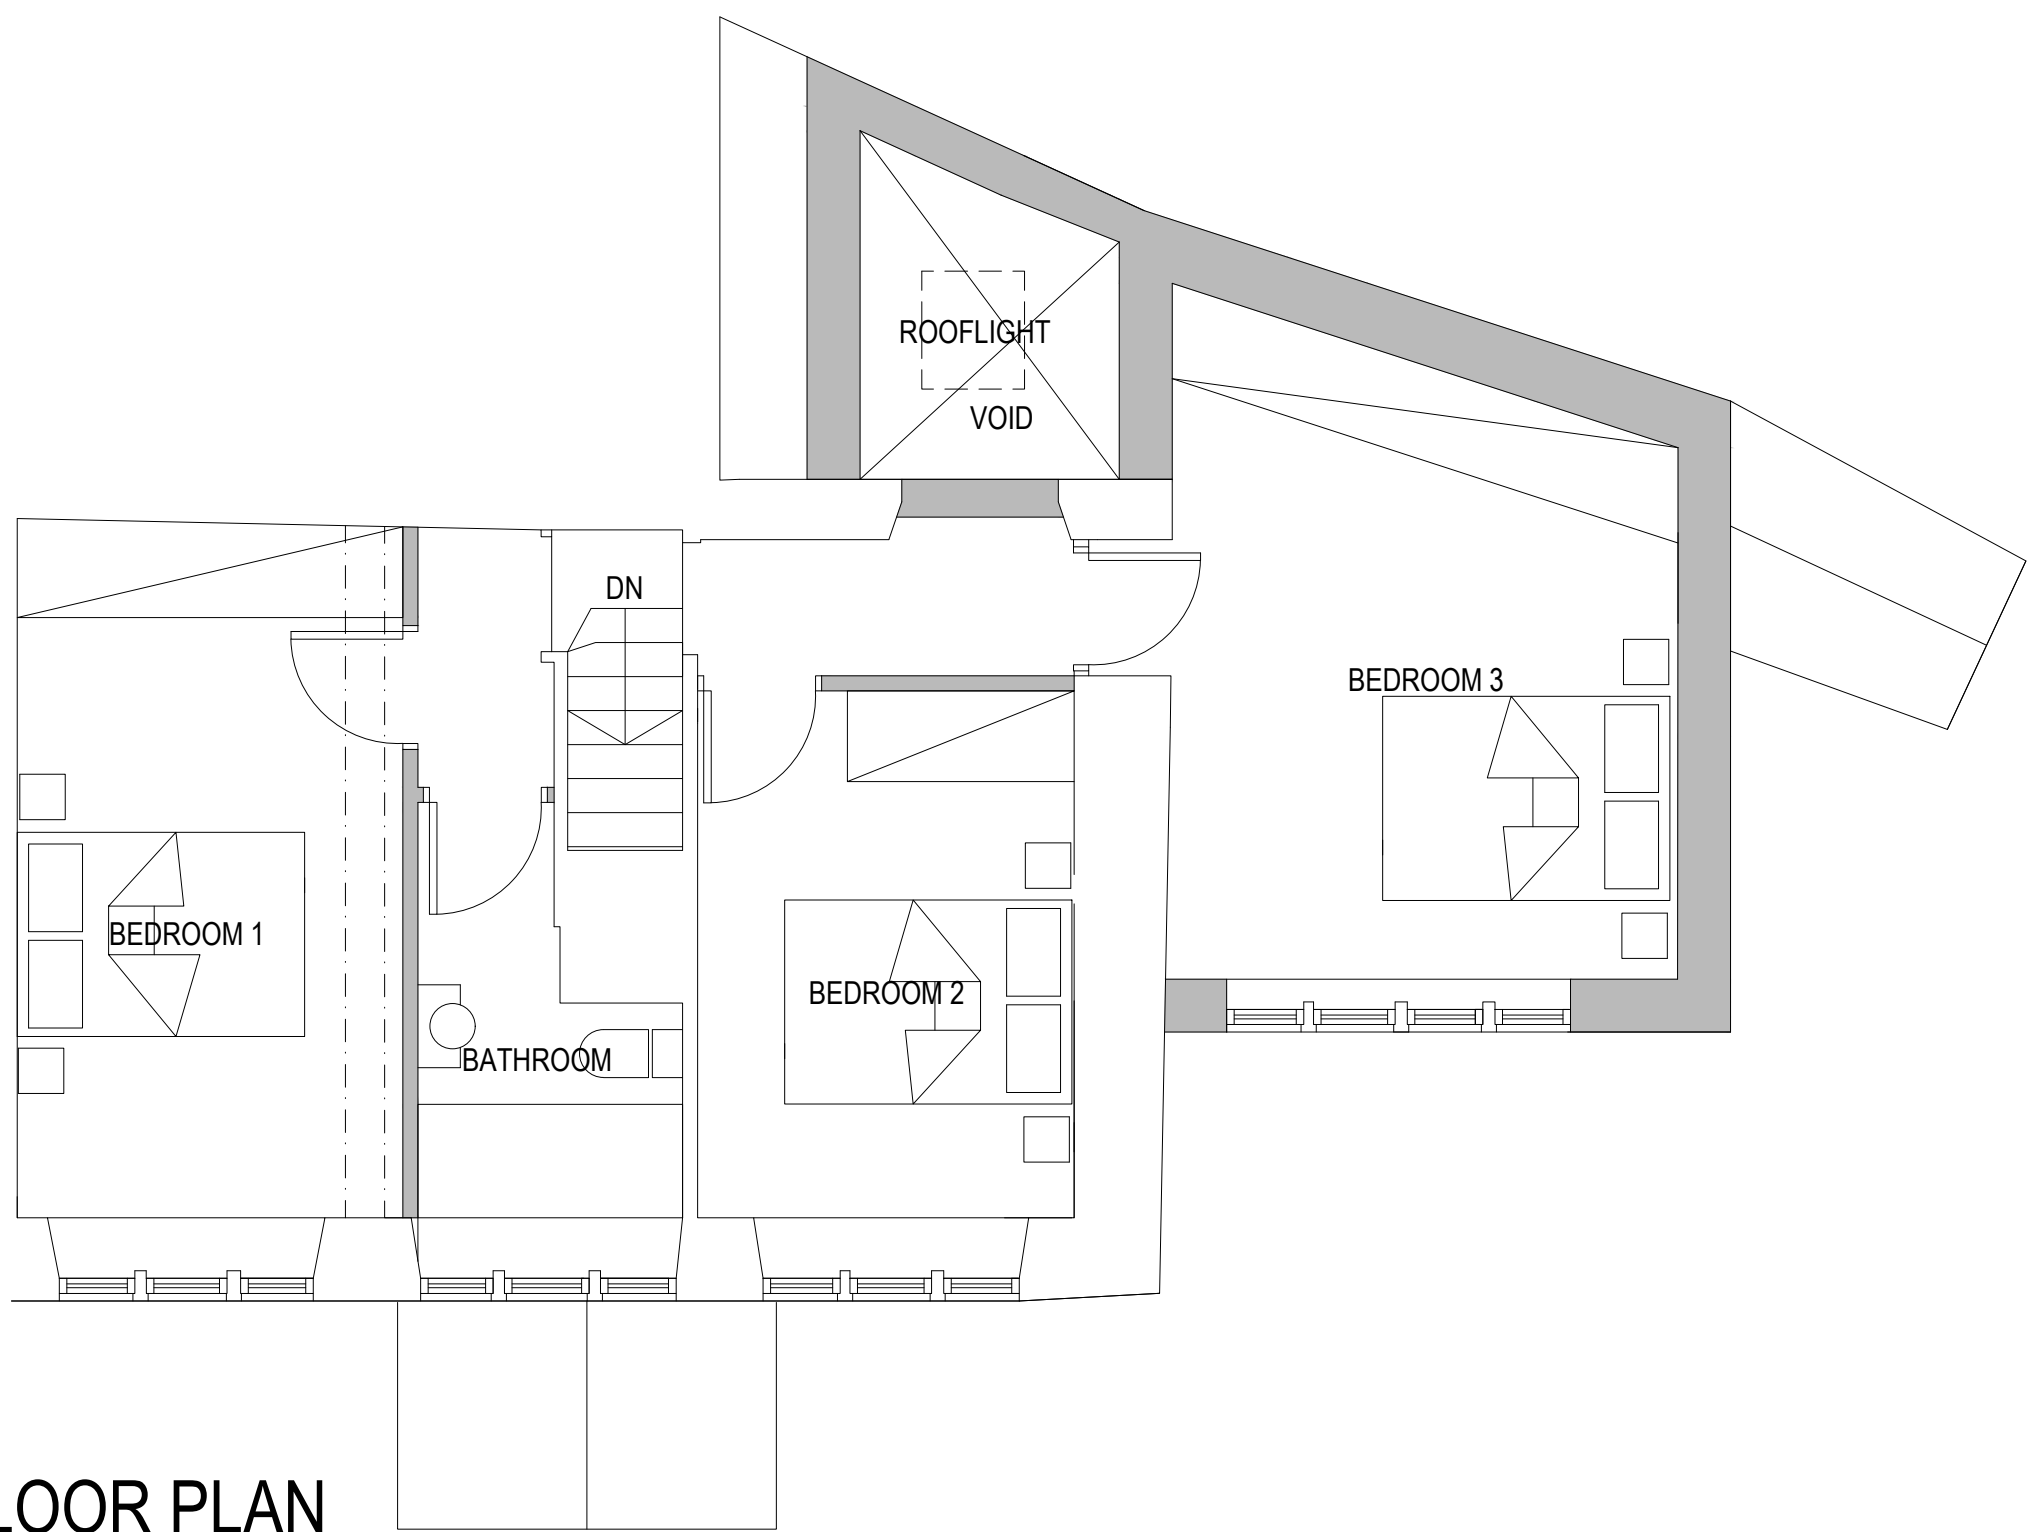

FIRST FLOOR PLAN

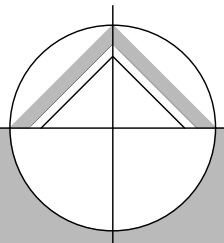

northern design
partnership

Chartered Architects
The Chapel, Millmoor Road,
Meltham, Holmfirth, HD9 5JU

www.northerndesignpartnership.co.uk
Instagram: @northerndesignp
Telephone: (01484) 854848

client	MR MEARS		
project	PROPOSED EXTENSION AND ALTERATIONS TO 7 HAUGHS GREEN GOLCAR HUDDERSFIELD, HD7 4NF		
drawing	PROPOSED PLANS AND ELEVATIONS		
revision	notes	date	drawn
A	REVISION TO NORTH & WEST ELEVATION	09.24	MG
B	REVISION TO BEDROOM 3 WINDOWS	10.24	MG
scale :	1:50 AT A1	08.24	MG
project no.	2356	drawing no.	02
		revision	B