


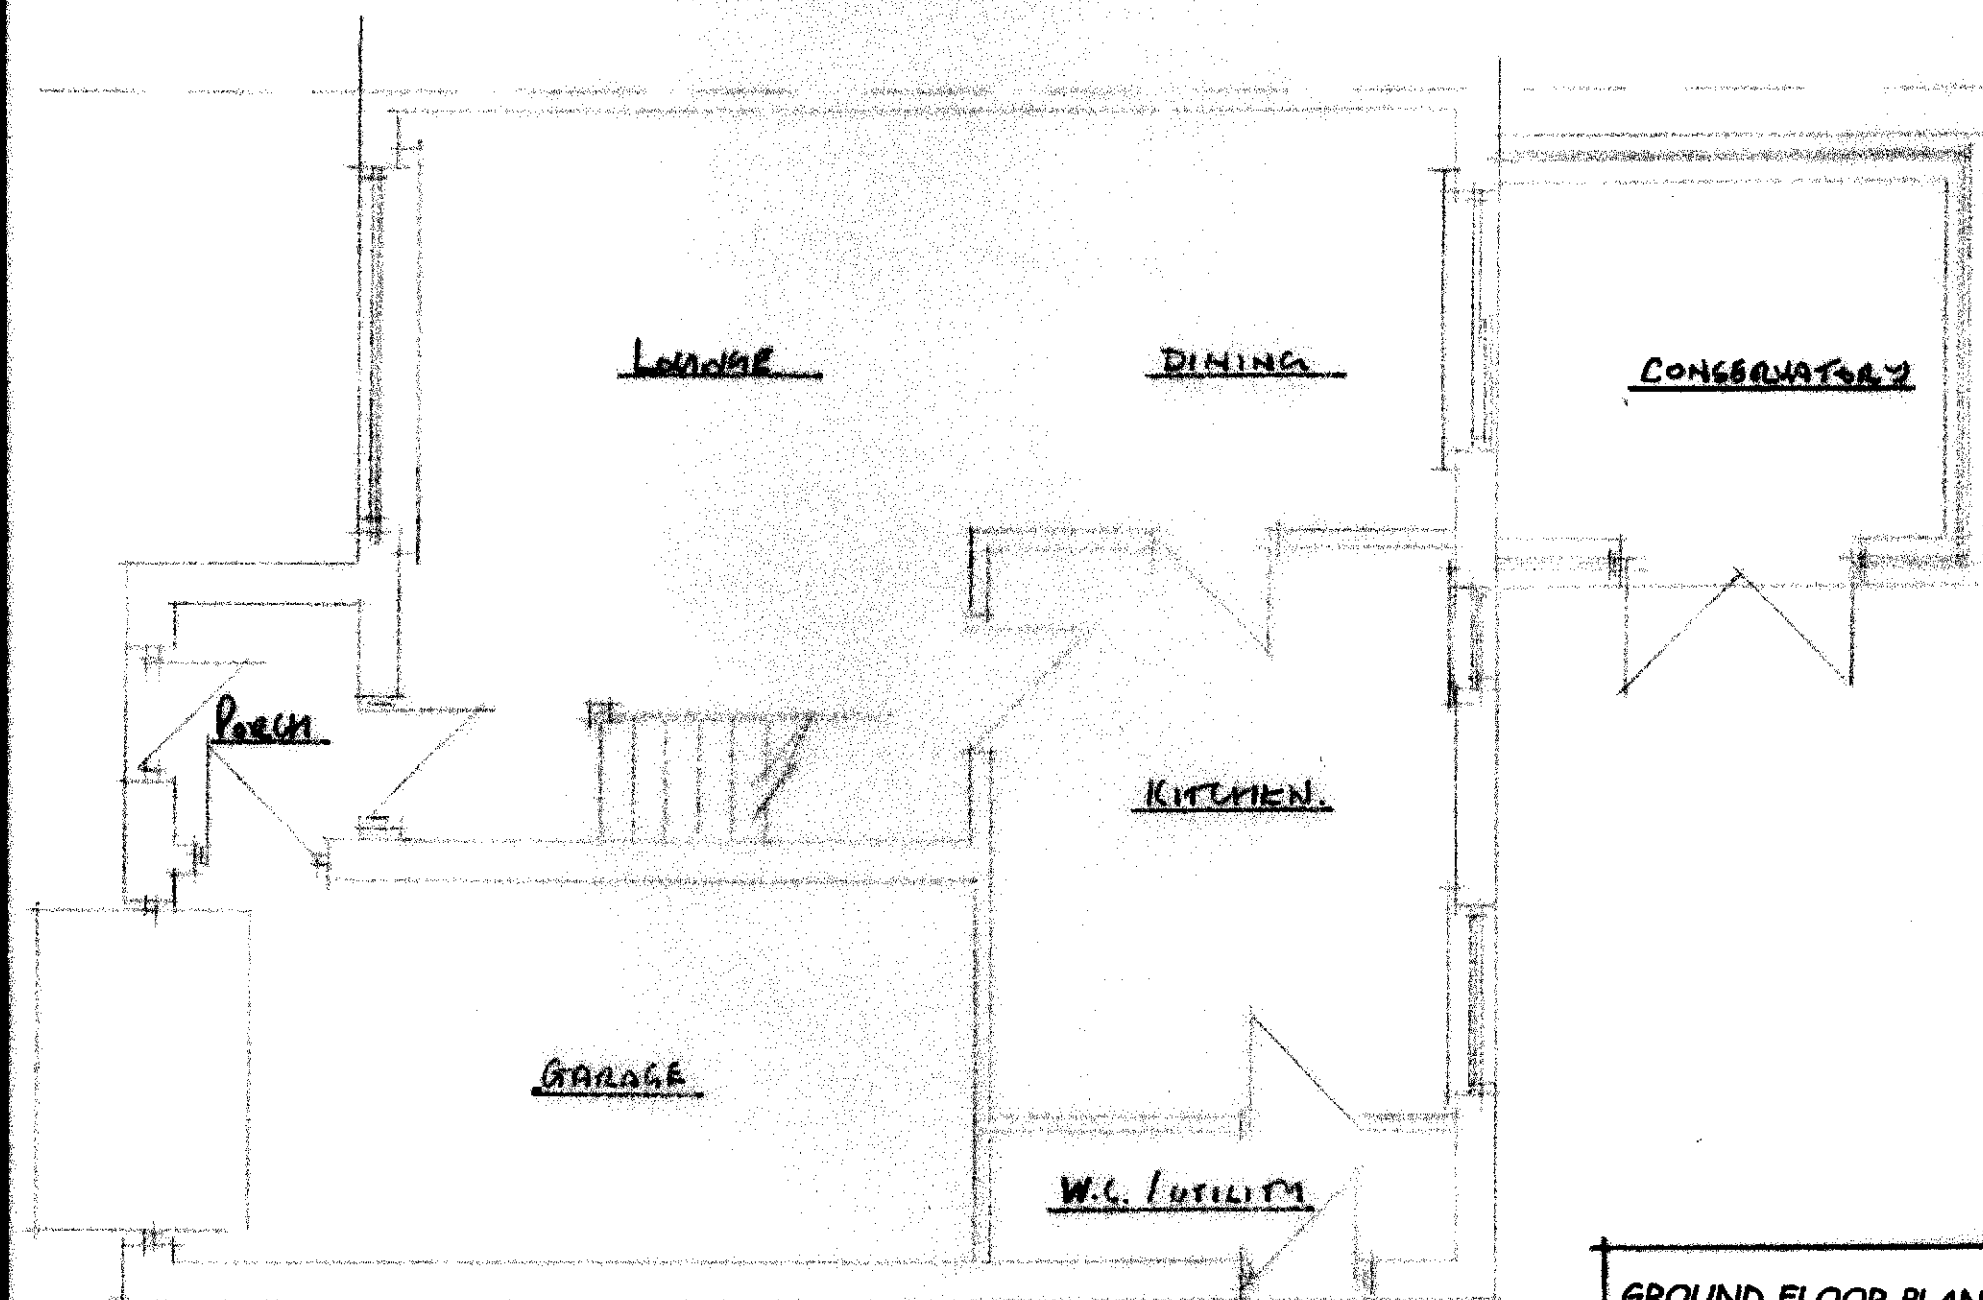

GROUND FLOOR PLAN.

PROPOSED REMOVAL OF FLAT ROOF
AND FORMATION OF PITCHED ROOF
TO SIDE AND FRONT ELEVATIONS :

AT

62, MOORLANDS ROAD.
MOUNT.
HUDDERSFIELD.

SCALE 1:50