


Notes:
This drawing is the sole copyright of KPP Architects Ltd and reproduction in any form is forbidden unless permission is obtained in writing.
Do not scale from this drawing. Any discrepancies on site should be brought to the attention of KPP Architects Ltd.
Work and materials must comply with the current building regulations and codes of practice and be read in conjunction with building specifications and other sub-contractors information. All materials are to be installed in strict accordance with the recommendations of the manufacturers.

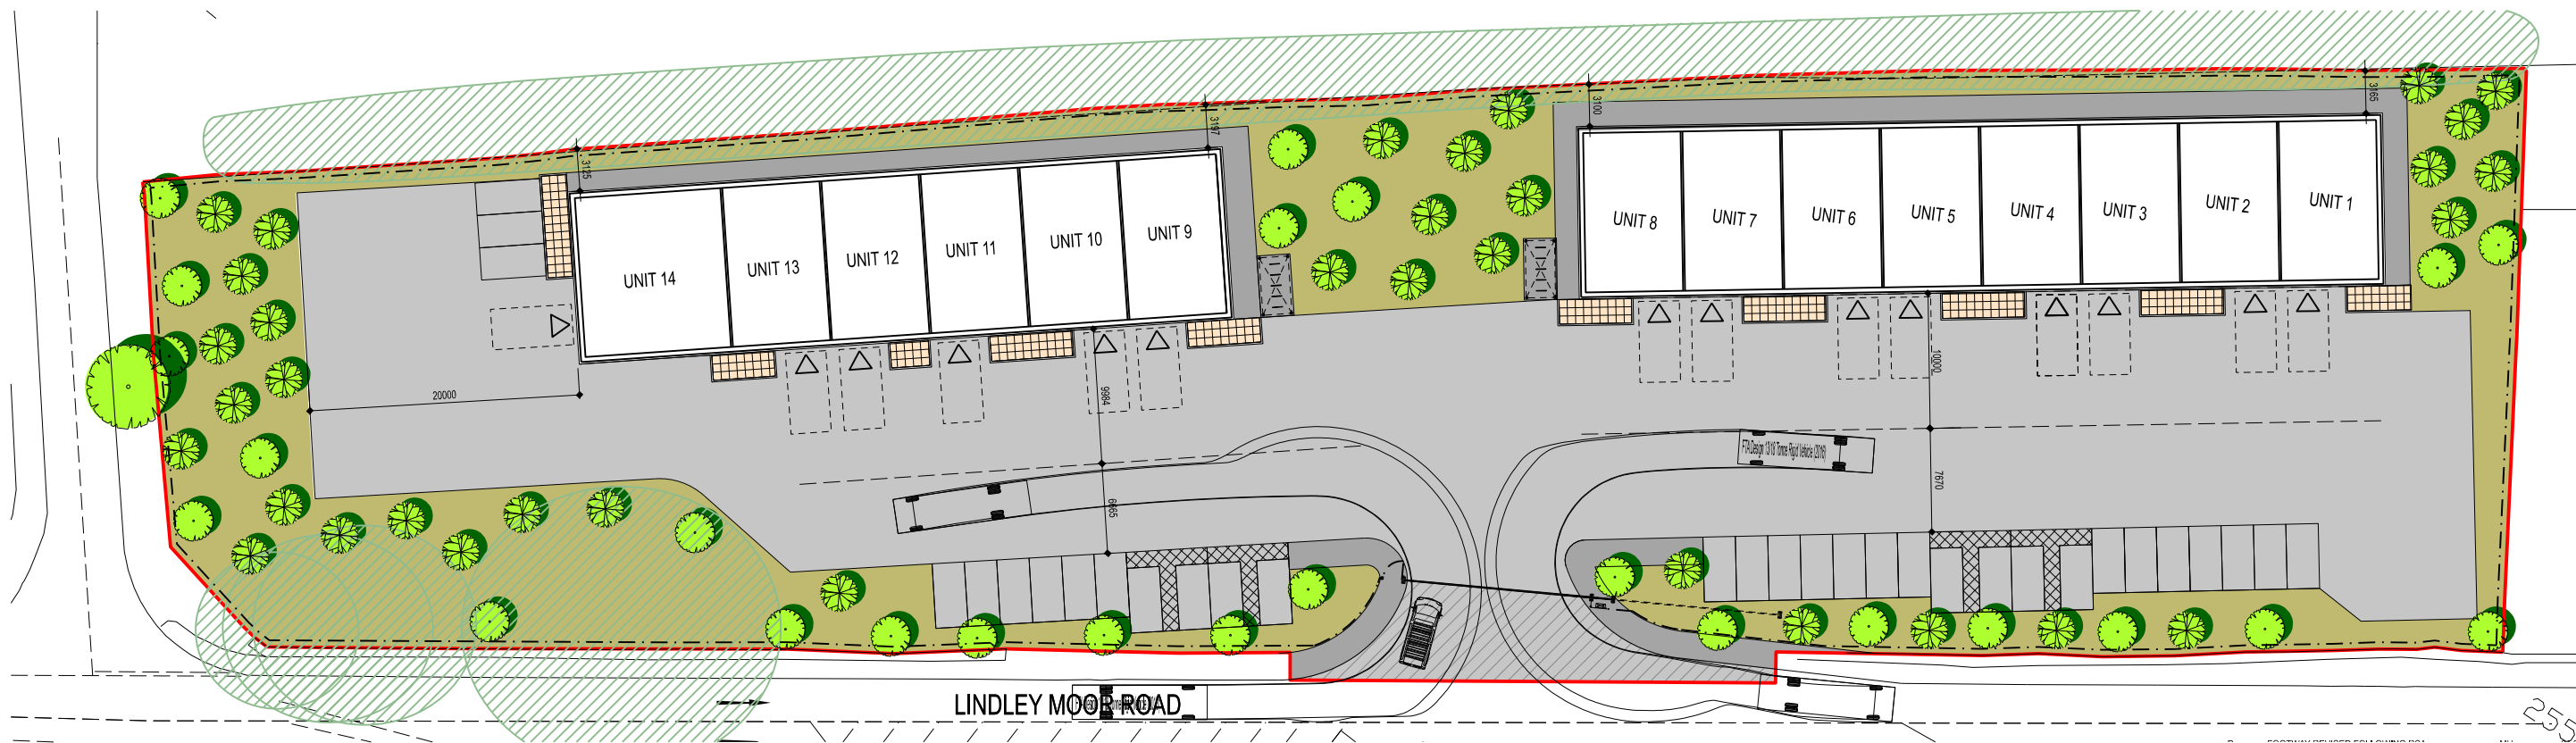

- INSITU BRUSHED CONCRETE YARD
- 600 x 600mm PRECAST CONCRETE PAVING SLABS
MARSHALS SAXON OR SIMILAR
- COMPACTED GRAVEL FOOTPATH
WITH TIMBER GRAVEL BOARD EDGING
- HEAVY DUTY TARMAC CROSSING TO LA SPECIFICATION
WITH MEDIUM DUTY TARMAC FOOTPATH AREAS
- PROPOSED LANDSCAPING AREAS
- EXISTING TREE ROOT PROTECTION ZONE

ALL CAR PARKING SPACES TO BE WHITE
LINED ONTO CONCRETE YARD
USING THERMOPLASTIC LINING. CONCRETE
AREAS TO BE SEALED PRIOR TO
LINING BEING APPLIED

C	FINISHES UPDATED TO SUIT SITE PLAN	MH	04.02.25
B	SITE PLAN UPDATED	MH	02.09.24
A	UPDATED FOLLOWING PLANNING SUBMISSION	GK	08.12.22

Rev	Description	By	Crtd	Date
1	Client			

FRANK MARSHALL ESTATES

Project Title

WAPPY SPRINGS

Drawing Title

EXTERNAL FINISHES

KPP
ARCHITECTS
Lodge House
12 Town Street
Horsforth, Leeds LS184RJ
T : +44 (0) 113 2390460
E : architects@kpp-leeds.co.uk
W : www.kpp-leeds.co.uk

Scale	Size	Date	Drawn	Checked
1:500	A3	DEC'22	AS	.

PLANNING

KPP Job No	Rev
2278	C
Number	
2013	