


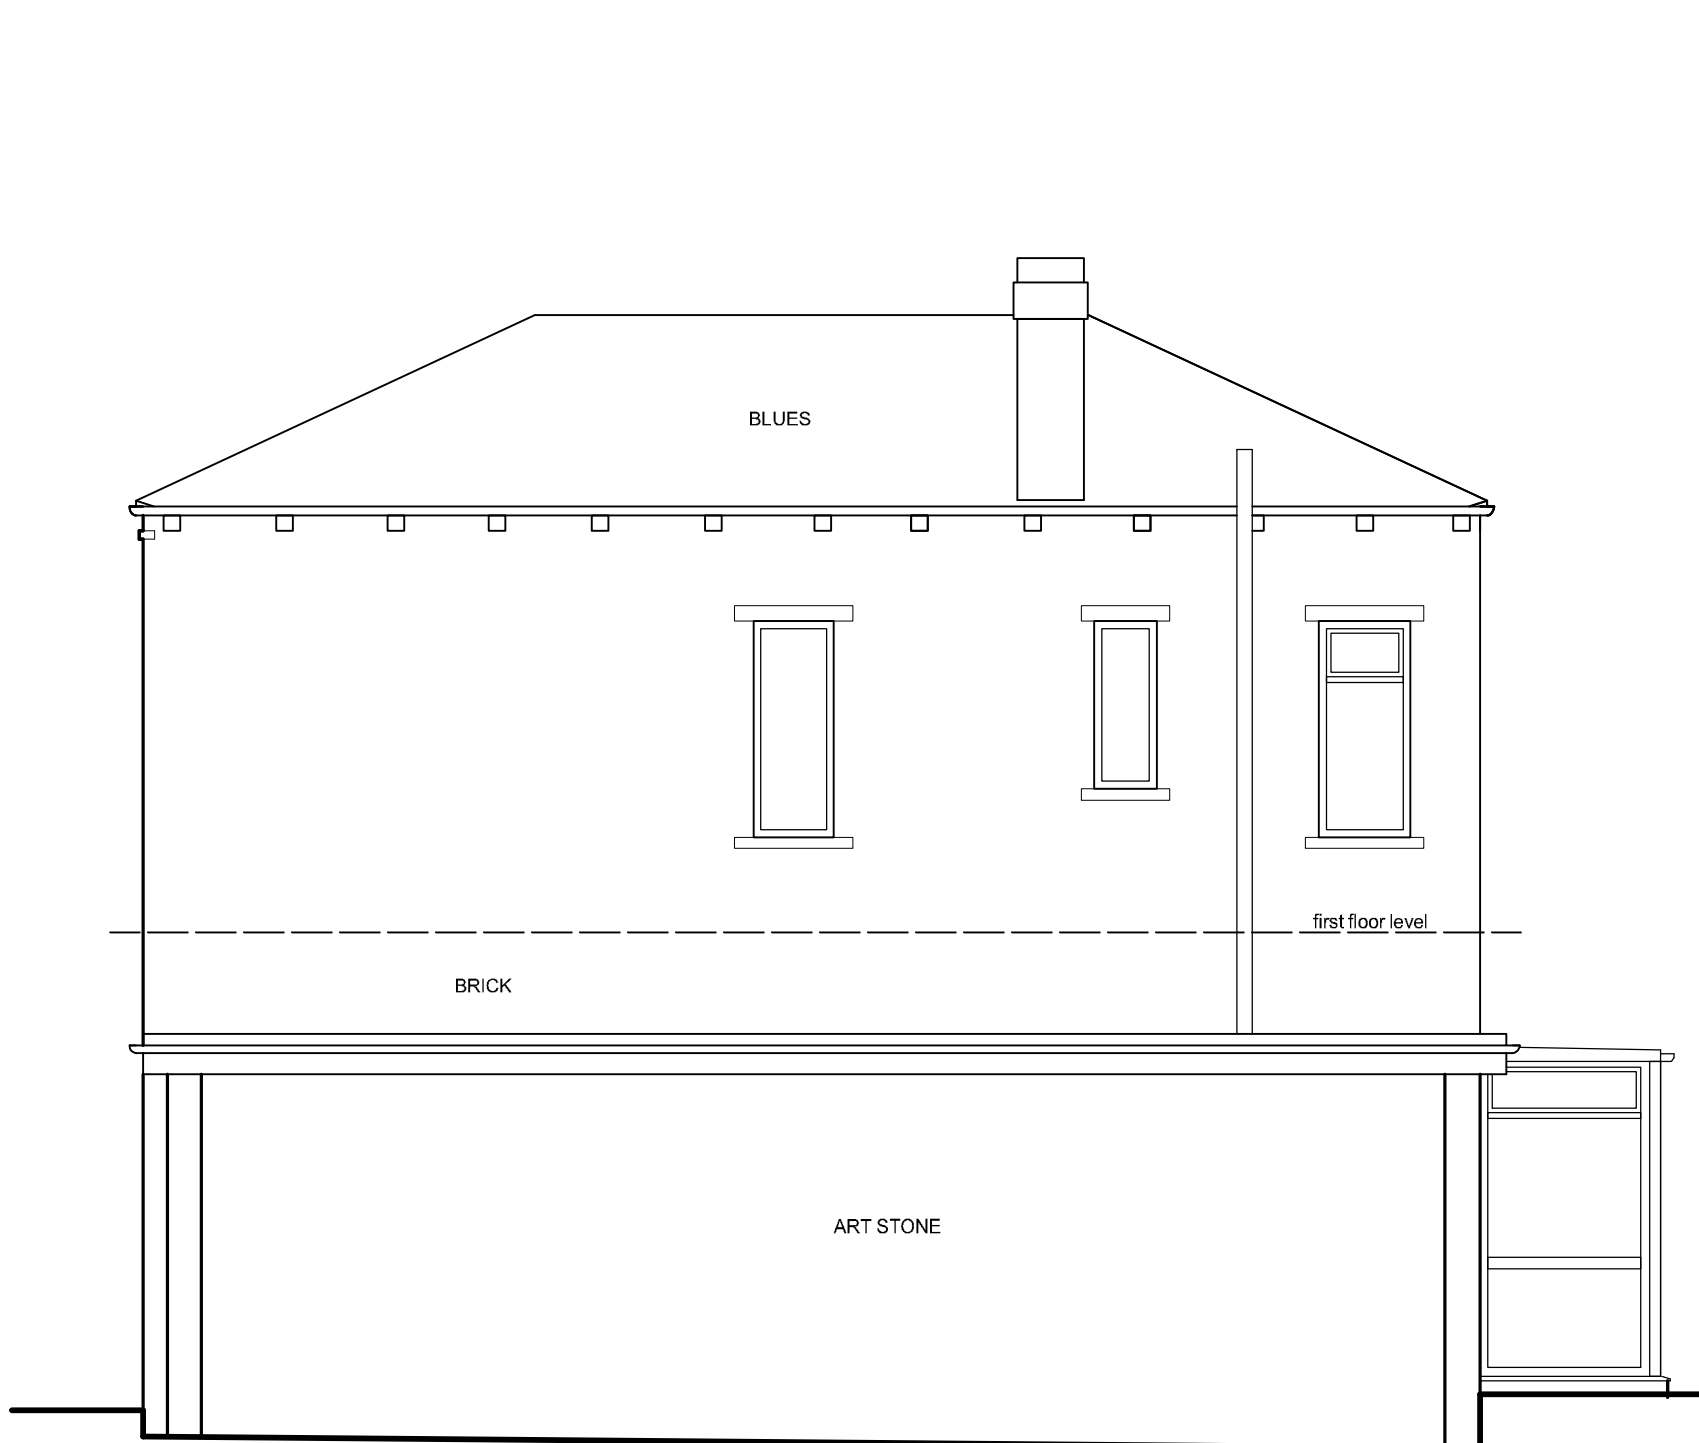


south east elevation




north east elevation




north west elevation

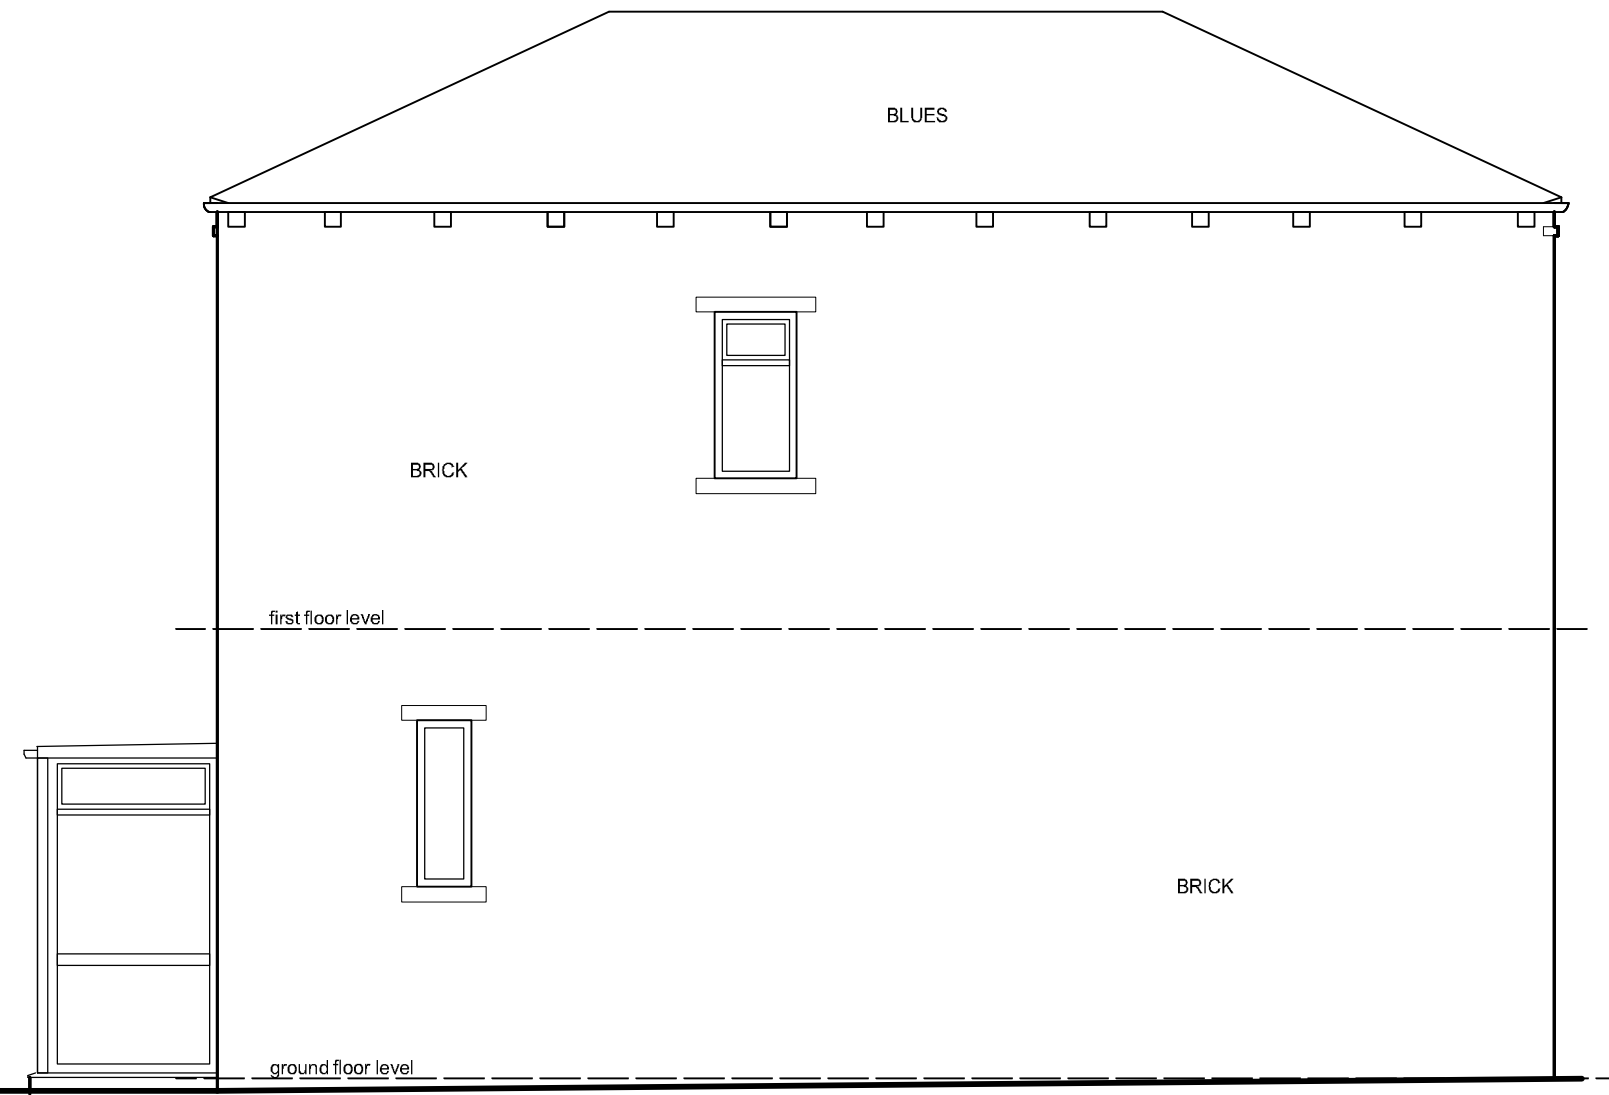

south west elevation

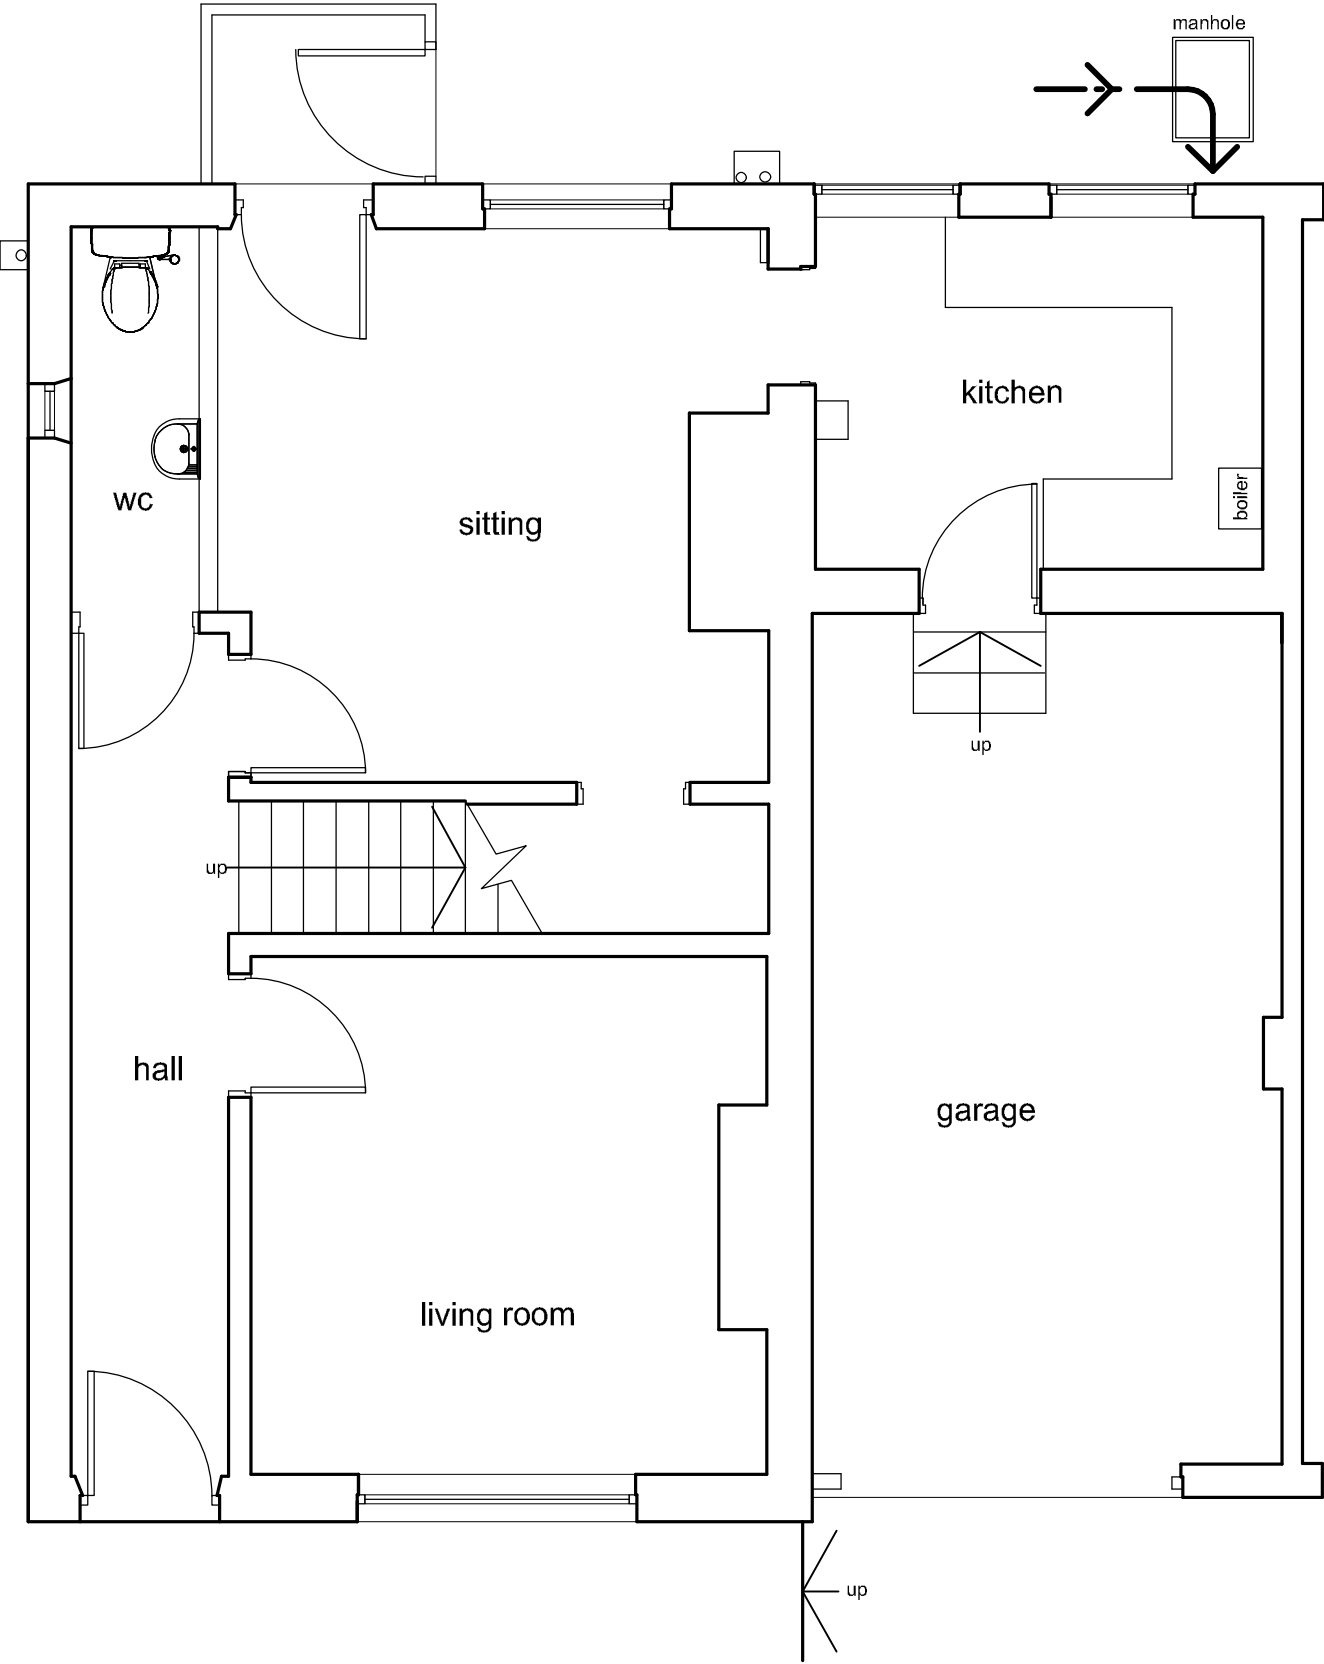

ground floor plan

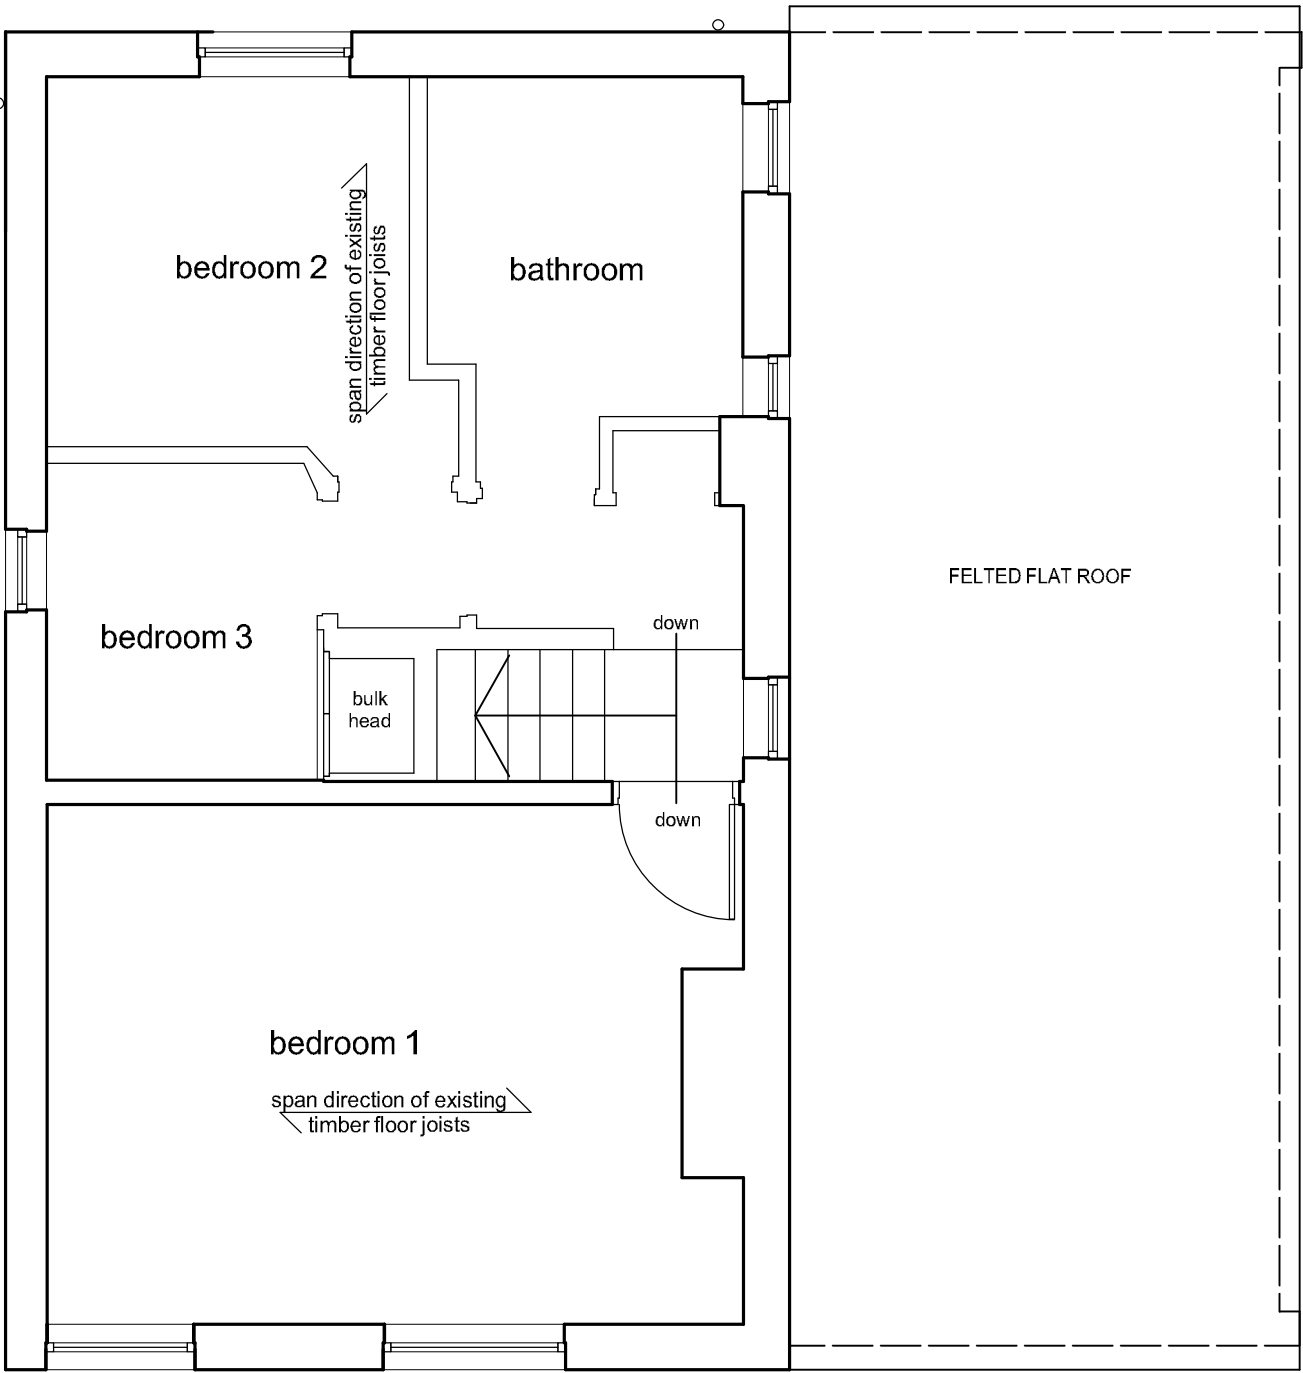

first floor plan

Notes:
This drawing has been prepared specifically for the purpose of Planning Permission (where appropriate) & Building Regulation Approval. Valley Properties accept no liability for errors or omissions. The drawing may be used for estimating purposes, but the Principal Contractor must cost fully from a site investigation. The Contractor is responsible for checking site dimensions, materials etc., and all building work, such work being checked by Building Control on site, as may be appropriate. Valley Properties disclaim any liability for works carried out.

Revisions:
Rev.A
Rev.B
Rev.C
Rev.D
Rev.E

VALLEY PROPERTIES
ARCHITECTURAL DESIGN SERVICES
5 Holmfirth Road
Meltham
Holmfirth HD9 4AA
Tel: 01484 854100 Mob: 07769736142
Email: vproperties@vupanel.com

Client Details
Ruth Stevens

Project Title
Proposed extensions and alterations at
72 Roberttown Lane
Liversedge

Drawing Title
Survey Drawing - as existing

Scale: 1:50	Drawing Number 2024/005/01	Rev.	Date Drawn January 2024	Drawn By Andrew Smith
----------------	-------------------------------	------	----------------------------	--------------------------