



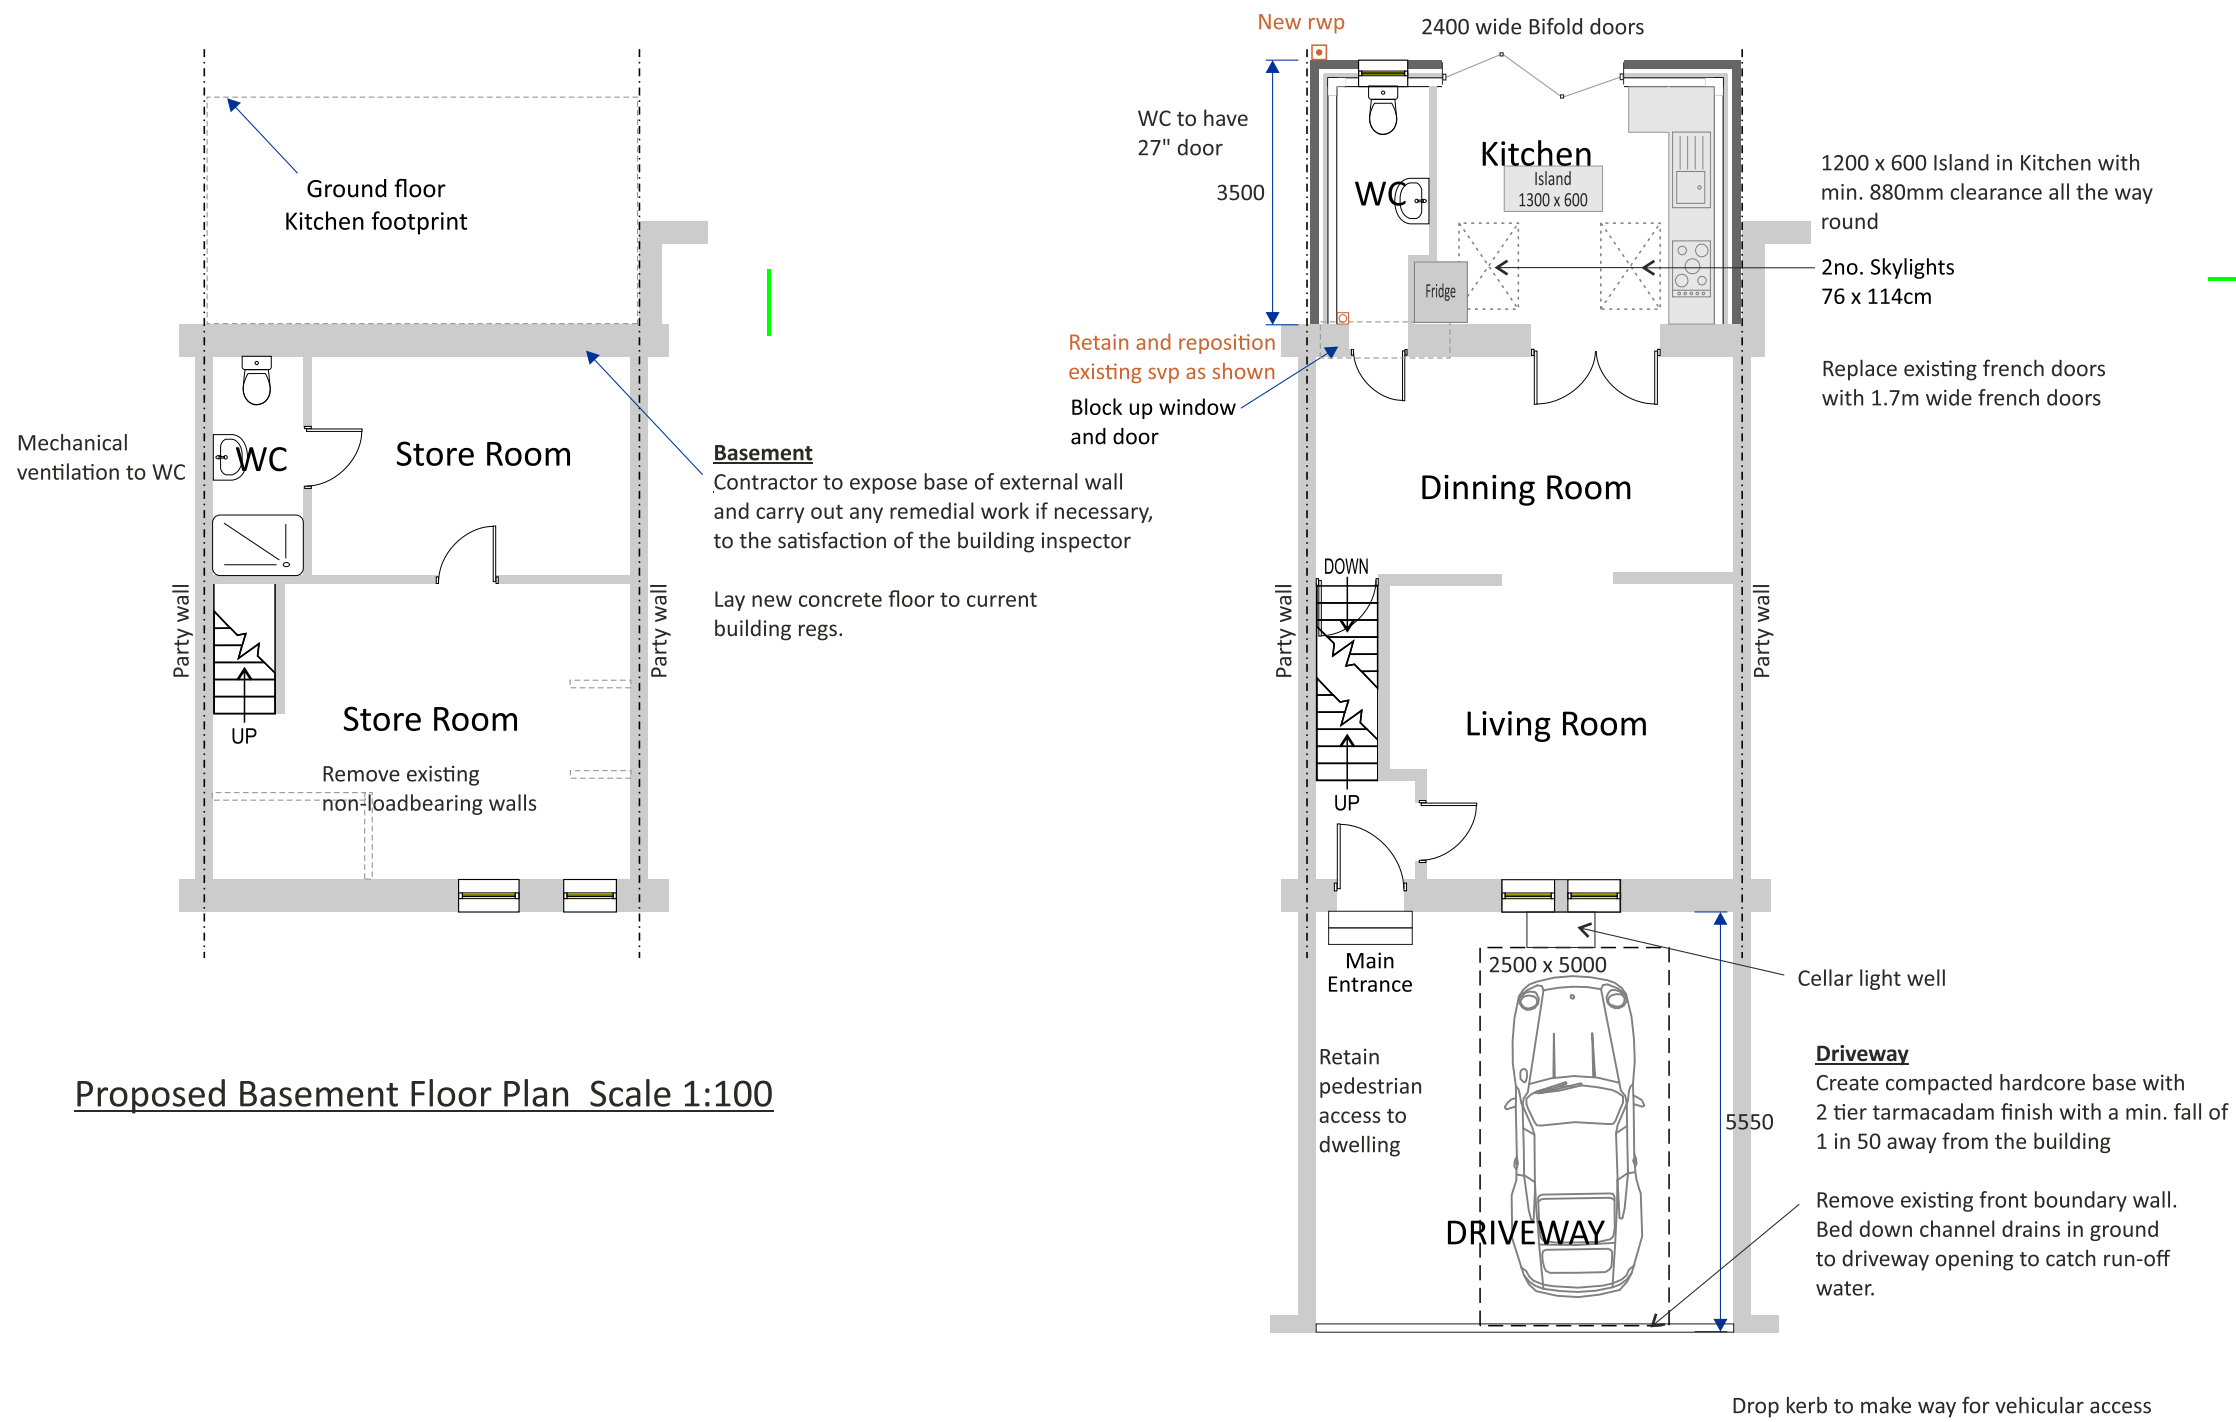

Proposed Basement Floor Plan Scale 1:100


Proposed Ground Floor Plan Scale 1:100

Existing Ground Floor Plan Scale 1:100

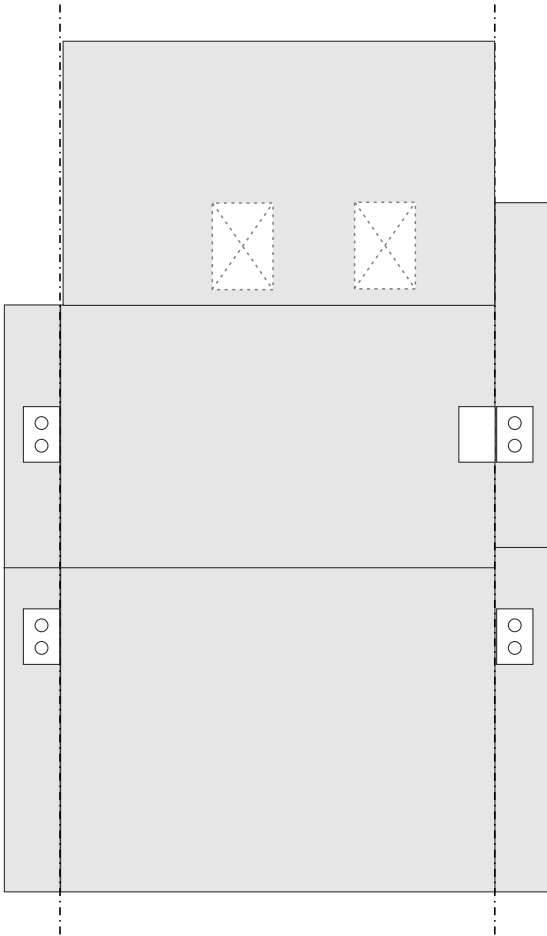


Proposed Roof Plan Scale 1:100


- New leanto roof to be in grey concrete tiles
- New walls in natural stone to match existing
- Guttering and down pipes in black PVCu
- Fascia boards in white PVCu
- New windows and doors in white PVCu

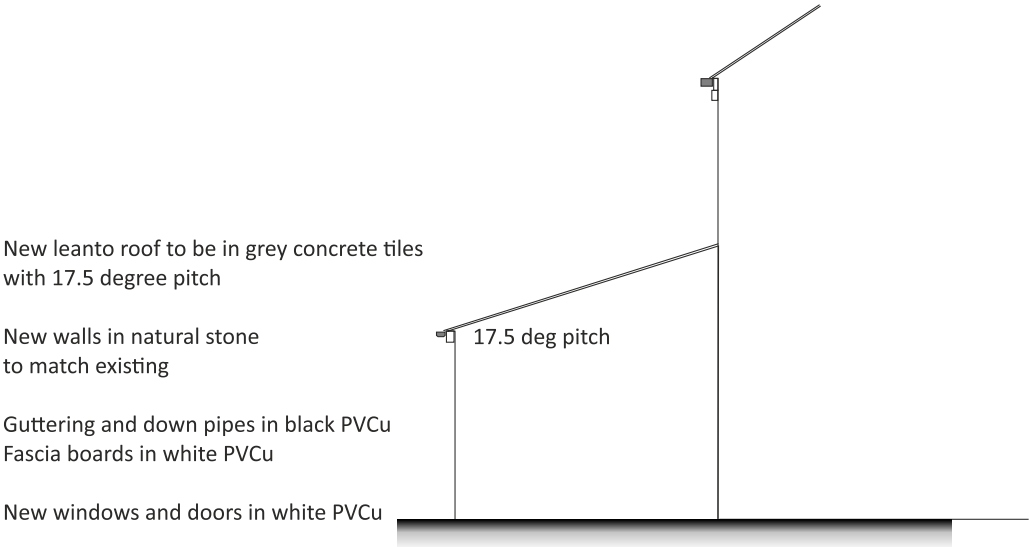


Proposed Rear Side Elevation Scale 1:100

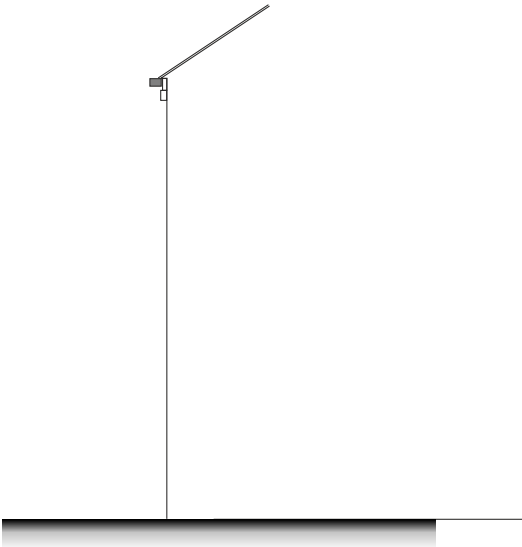

Existing Rear Side Elevation Scale 1:100

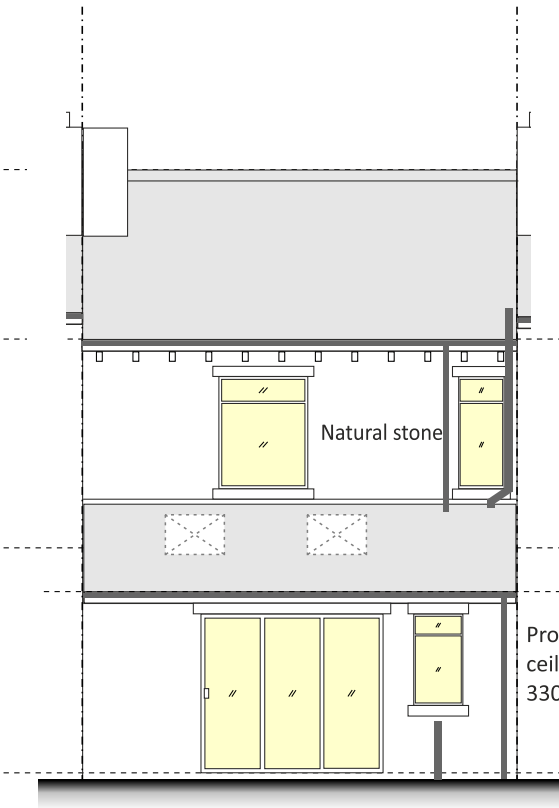

Proposed Rear Elevation Scale 1:100

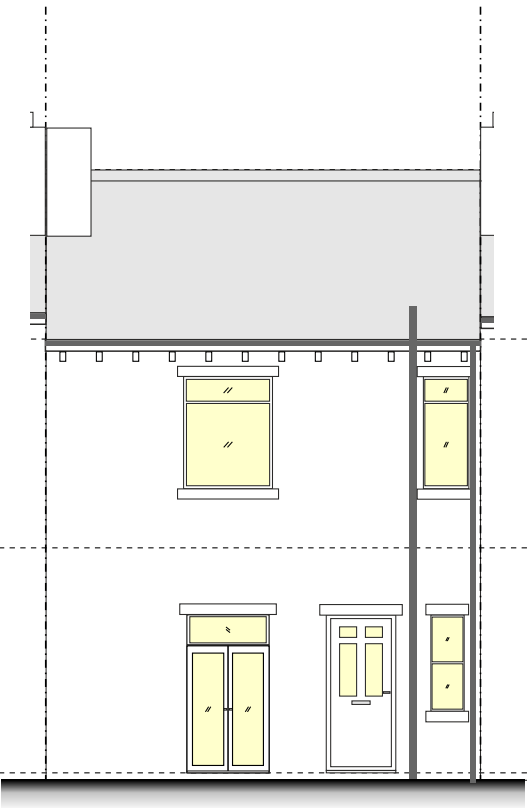

Existing Rear Elevation Scale 1:100

- '990 Top of Ridge Tile
- 5740 Top of Wallplate
- 2950 First Floor
- Existing GF Room height 2770
- Existing Basement internal height 2010
- 0 Ground Floor
- 100 Ground Level