



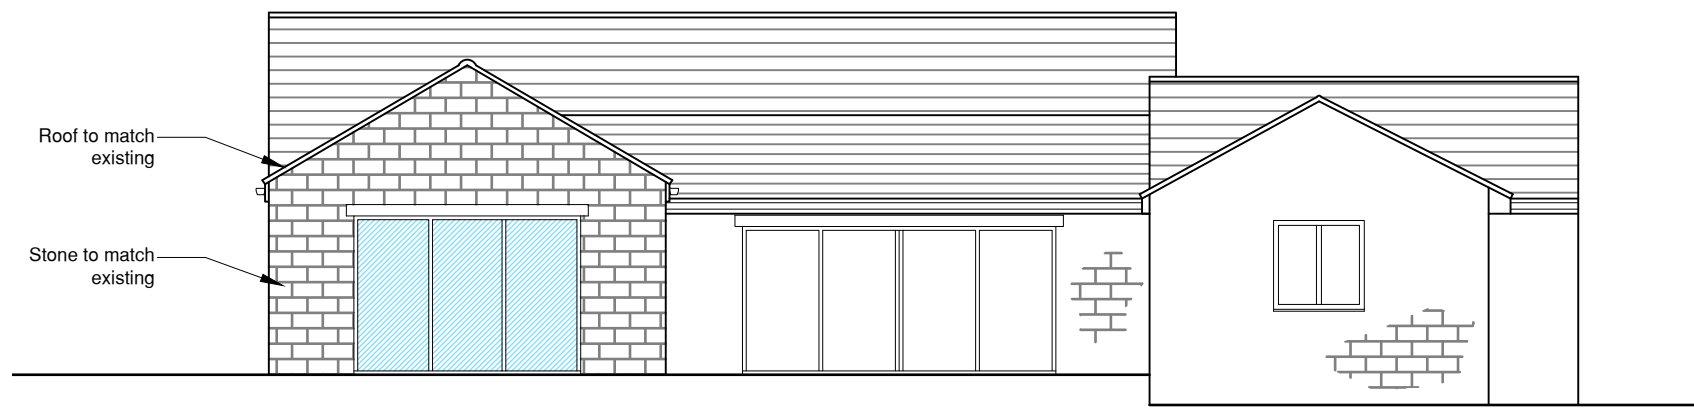


PROPOSED EAST ELEVATION
SCALE 1:100



0 1m 2m 3m 4m 5m 10m
SCALE BAR 1:100

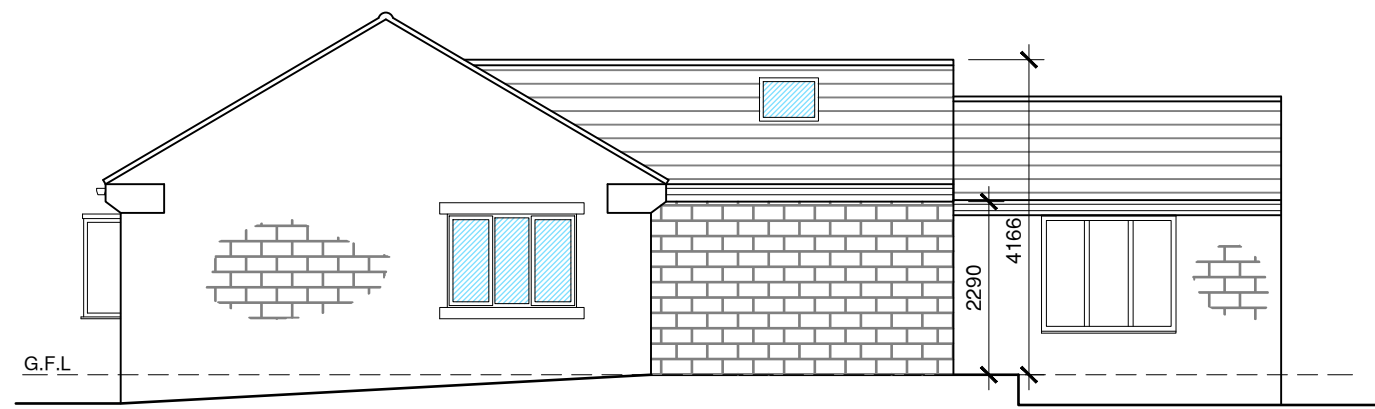


PROPOSED SOUTH ELEVATION
SCALE 1:100

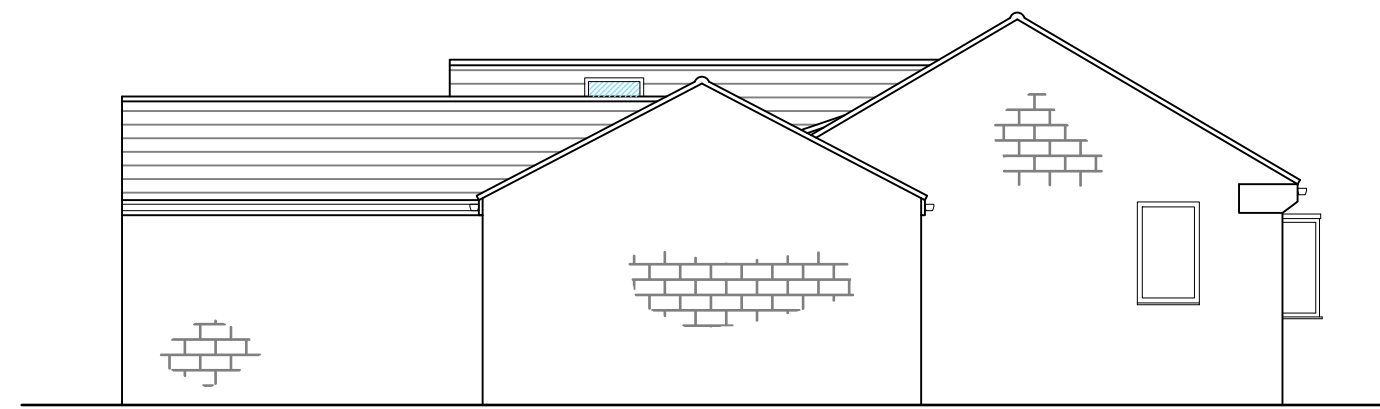

PROPOSED NORTH ELEVATION
SCALE 1:100

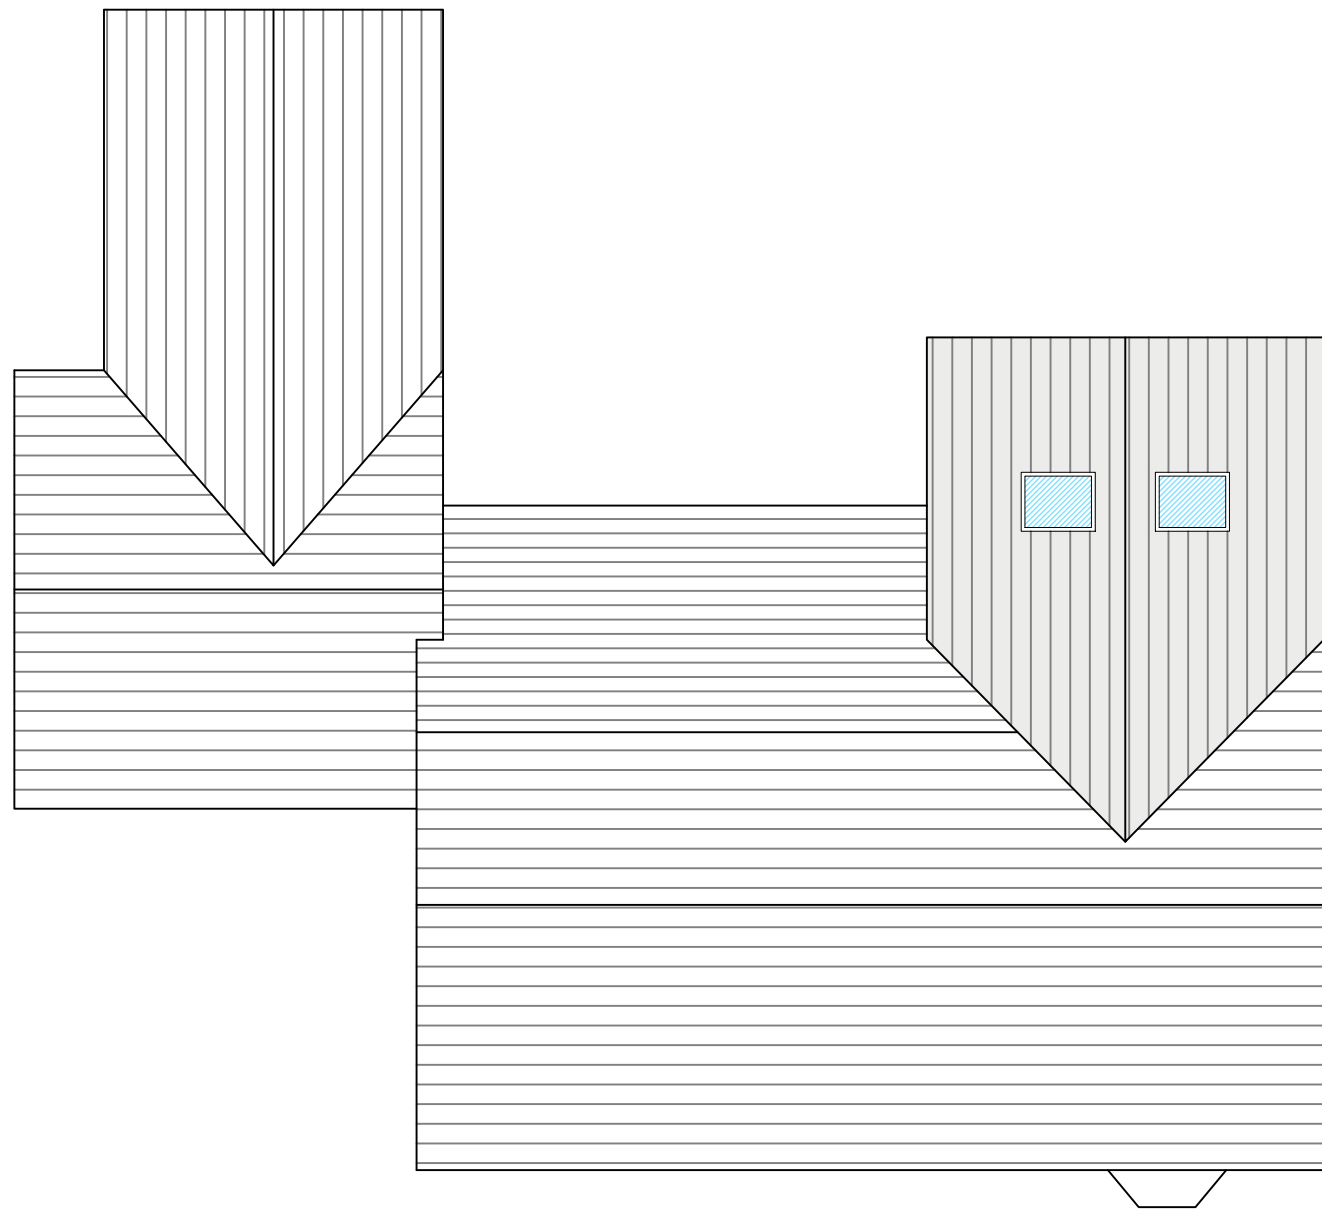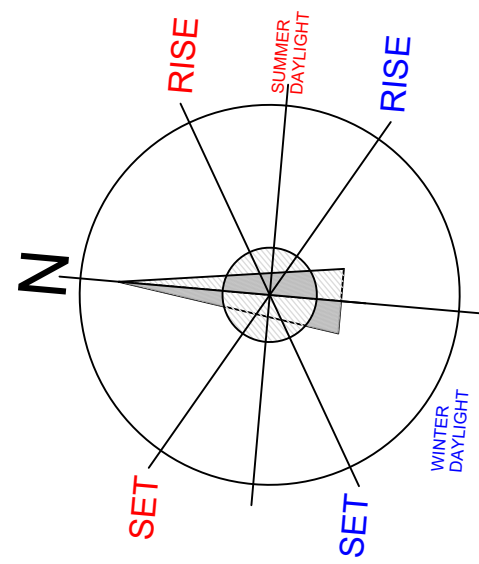


PROPOSED ROOF PLAN
SCALE: 1:100

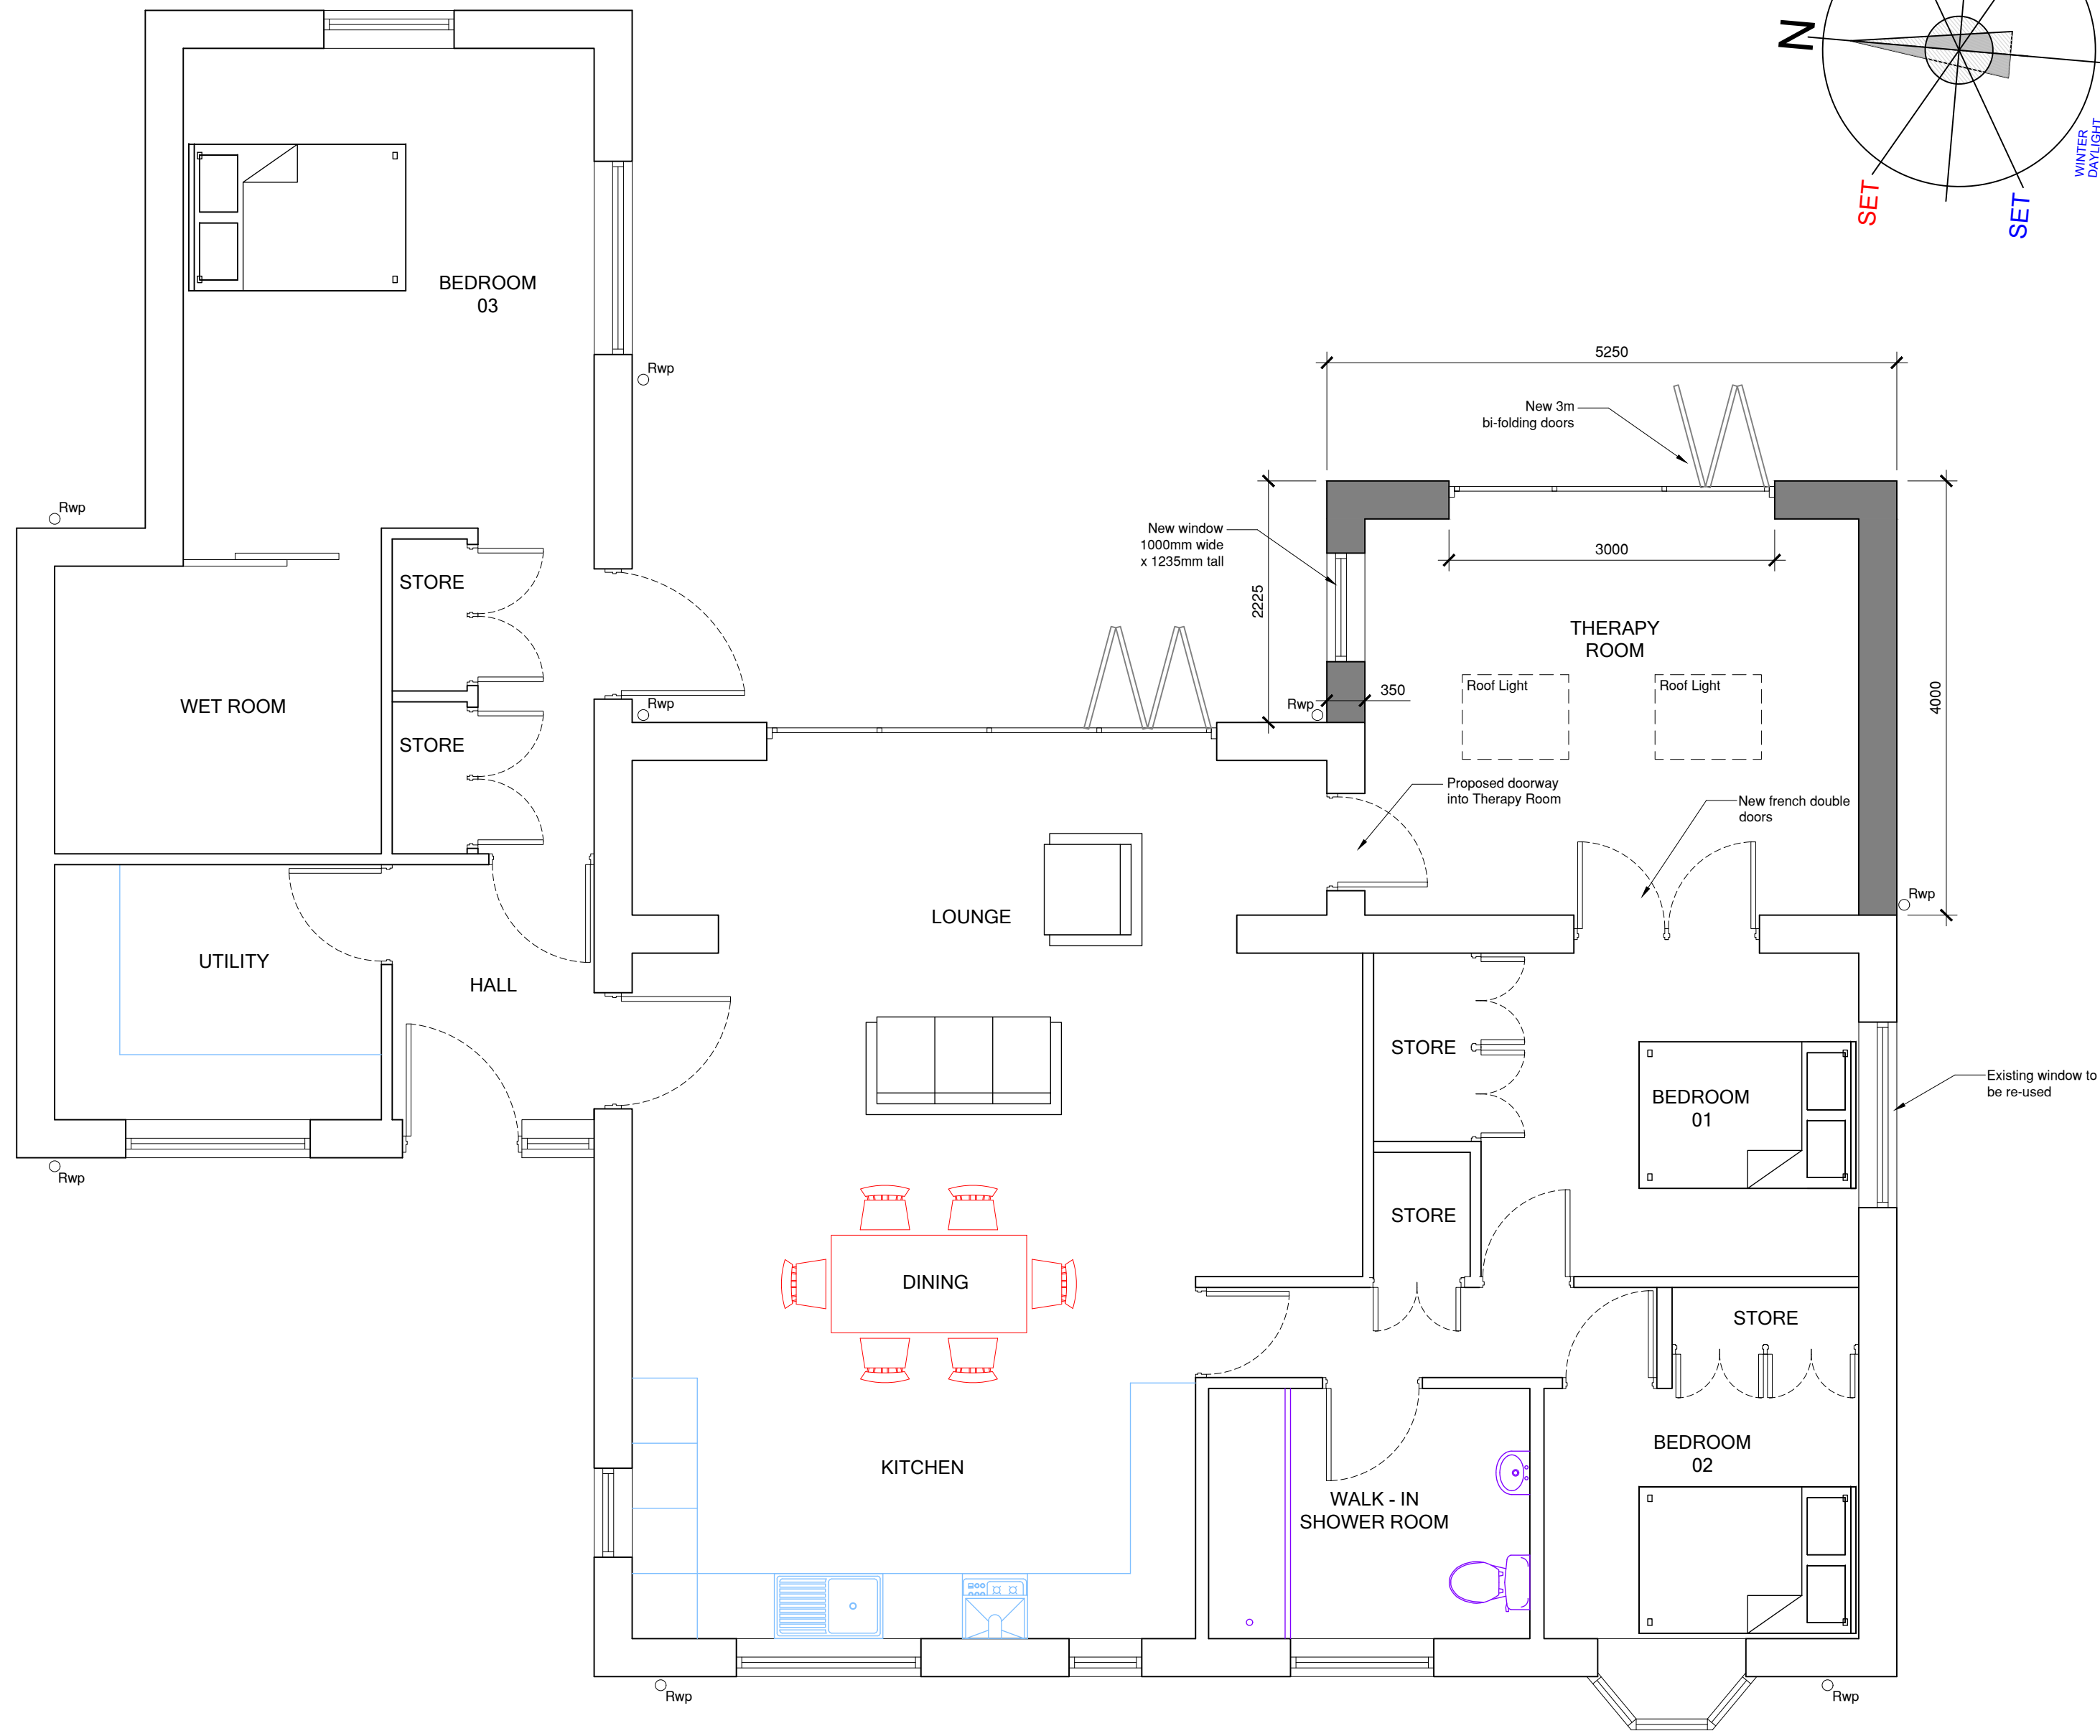

PROPOSED GROUND FLOOR PLAN
SCALE: 1:50


0 0.5m 1 1.5m 2m 2.5m 5m
SCALE BAR 1:50

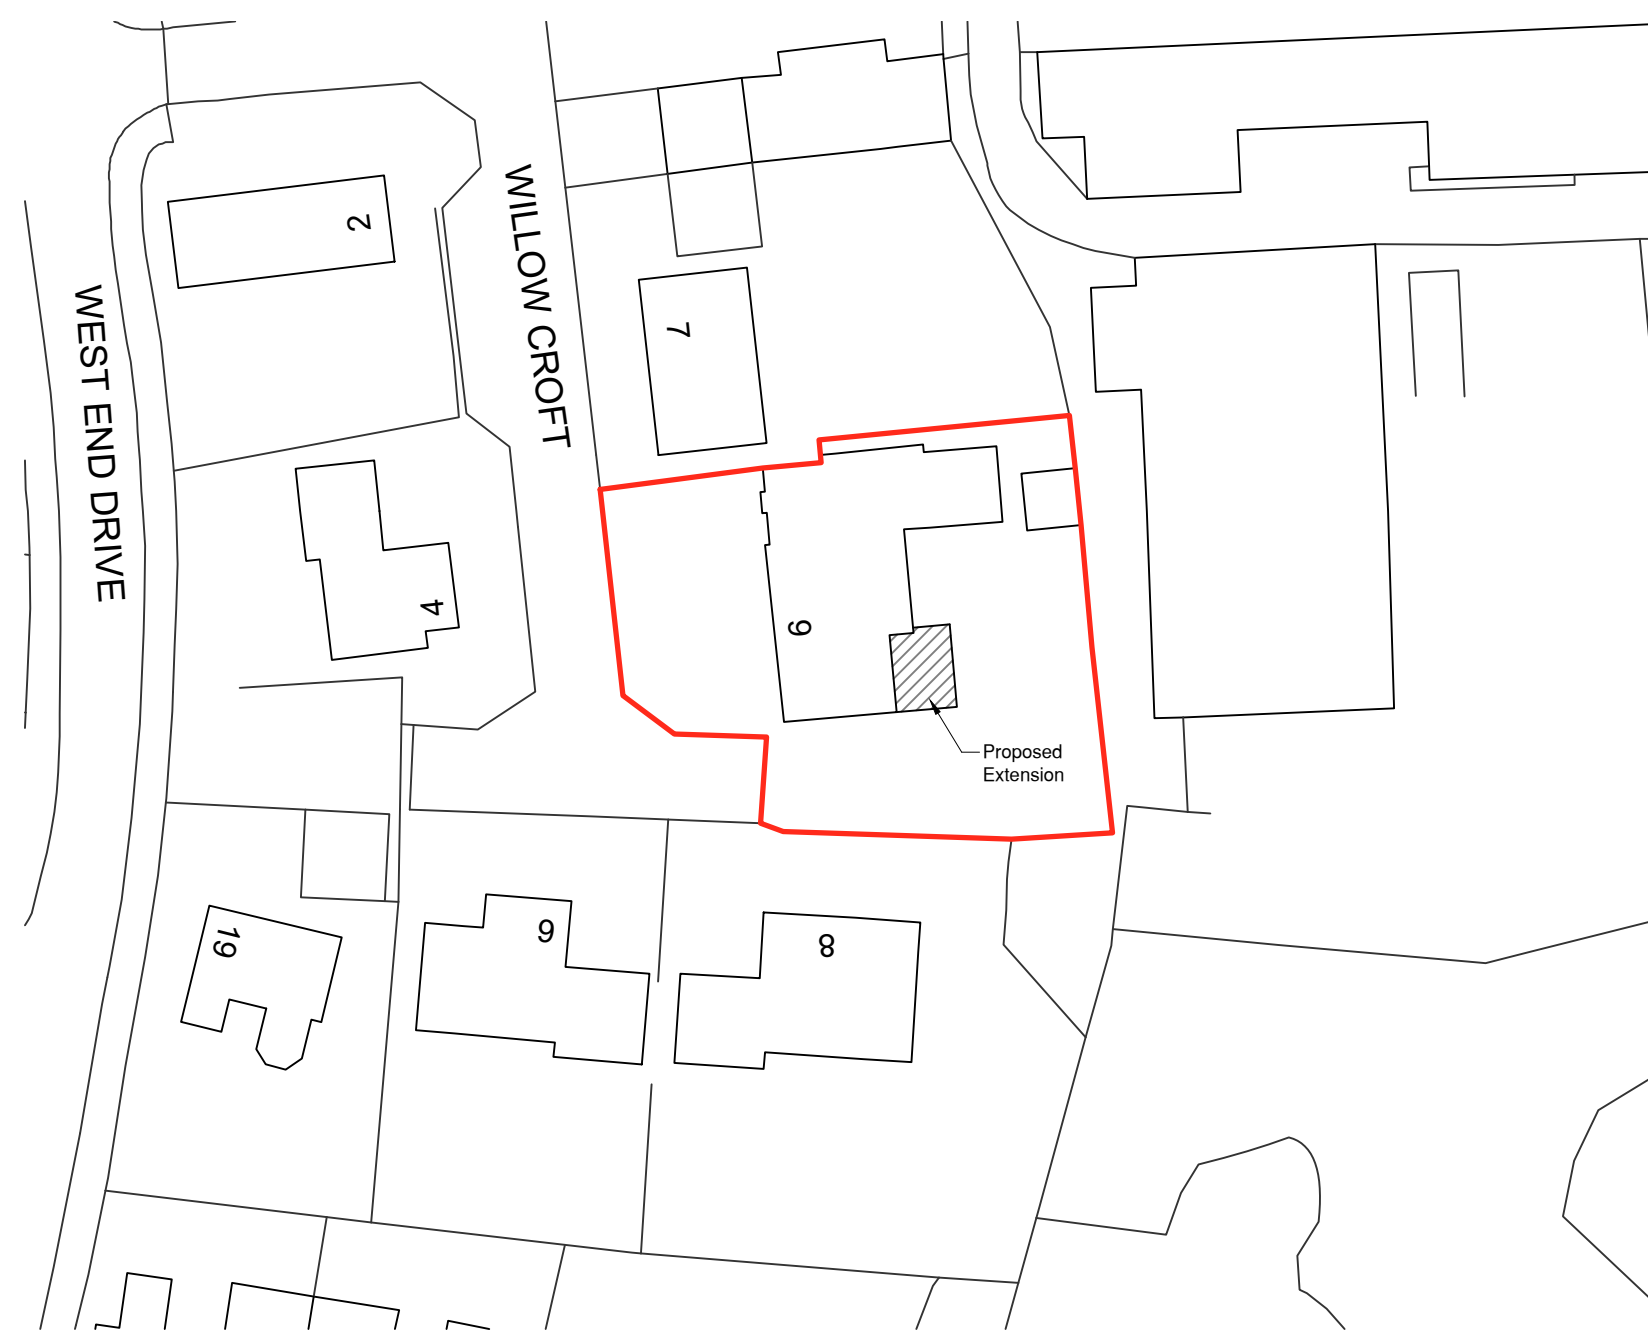

Ordnance Survey, (c) Crown Copyright 2024. All rights reserved. Licence number 100022432

SITE BLOCK PLAN AS PROPOSED
SCALE 1:500

0 5m 10m 15m 20m 25m 50m
SCALE BAR 1:500

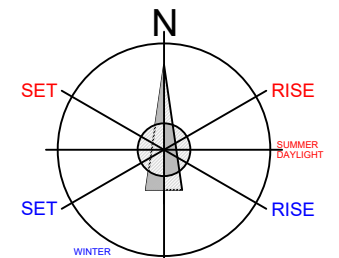

Rev	Note	Initial	Date
3 Richmond House, Caldene Business Park, Mytholmroyd, Hebden Bridge, West Yorkshire, HX7 5QJ 01422 883317 enquiries@tdjagger.ltd.uk www.tdjagger.ltd.uk			
Client Kath Holmes			
Project Proposed Single Storey Rear Extension The Willows, 9 Willowcroft, Cleckheaton, BD19 6JE			
Drawing Proposed Floor Plan, Roof Plan & Elevations			
Date Sep 2024	Drawn CS	Checked TDJ	Scale As Drwg @ A1
Drwg. No. 3237 02			Revision -
Drawings are to scale indicated for planning purposes. No scaling permitted for construction purposes. Information on this drawing is copyright. All rights reserved. No part of this work may be reproduced or transmitted in any form by any means, either electronically, mechanically, by photocopying, recording or otherwise stored in any retrieval system of any nature, without the express consent of T D Jagger Ltd.			
Don't Ignore Health & Safety It Might Just Save Your Life			