





Ordnance Survey, (c) Crown Copyright 2024. All rights reserved. Licence number 100023432

### 3 SITE LOCATION PLAN

SCALE 1:1250

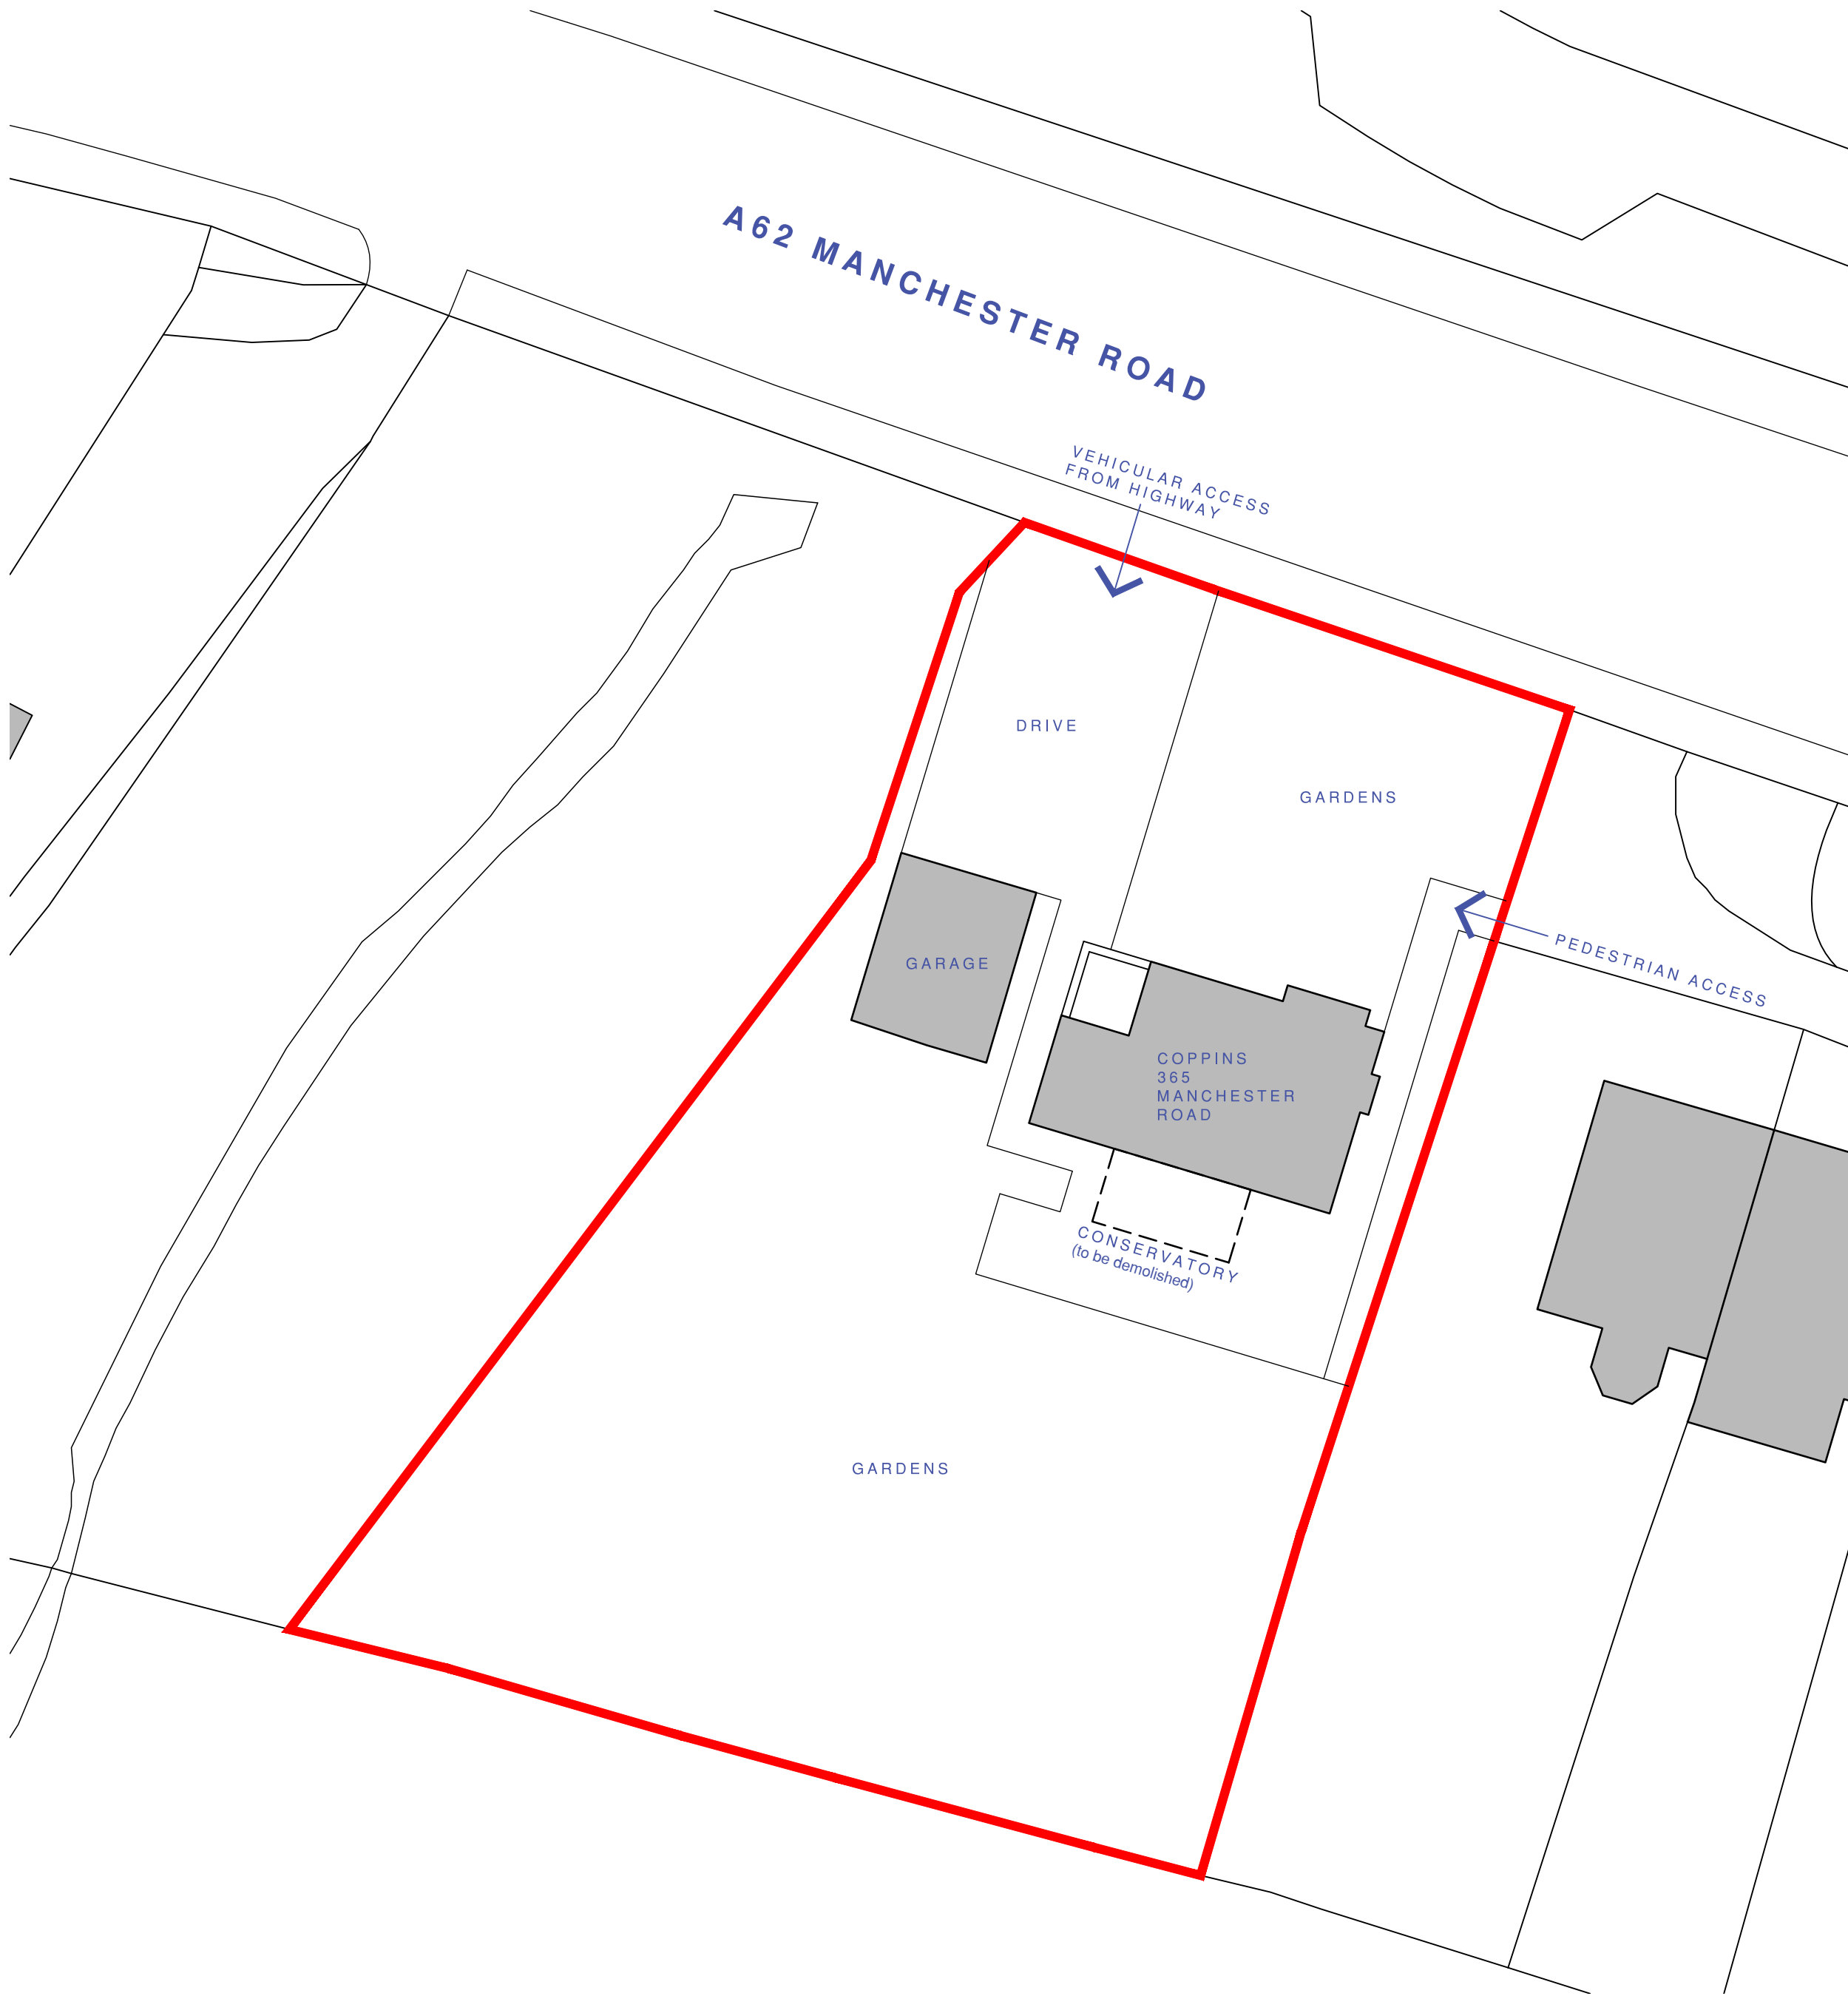

1 SITE BLOCK PLAN AS EXISTING  
SCALE 1:200

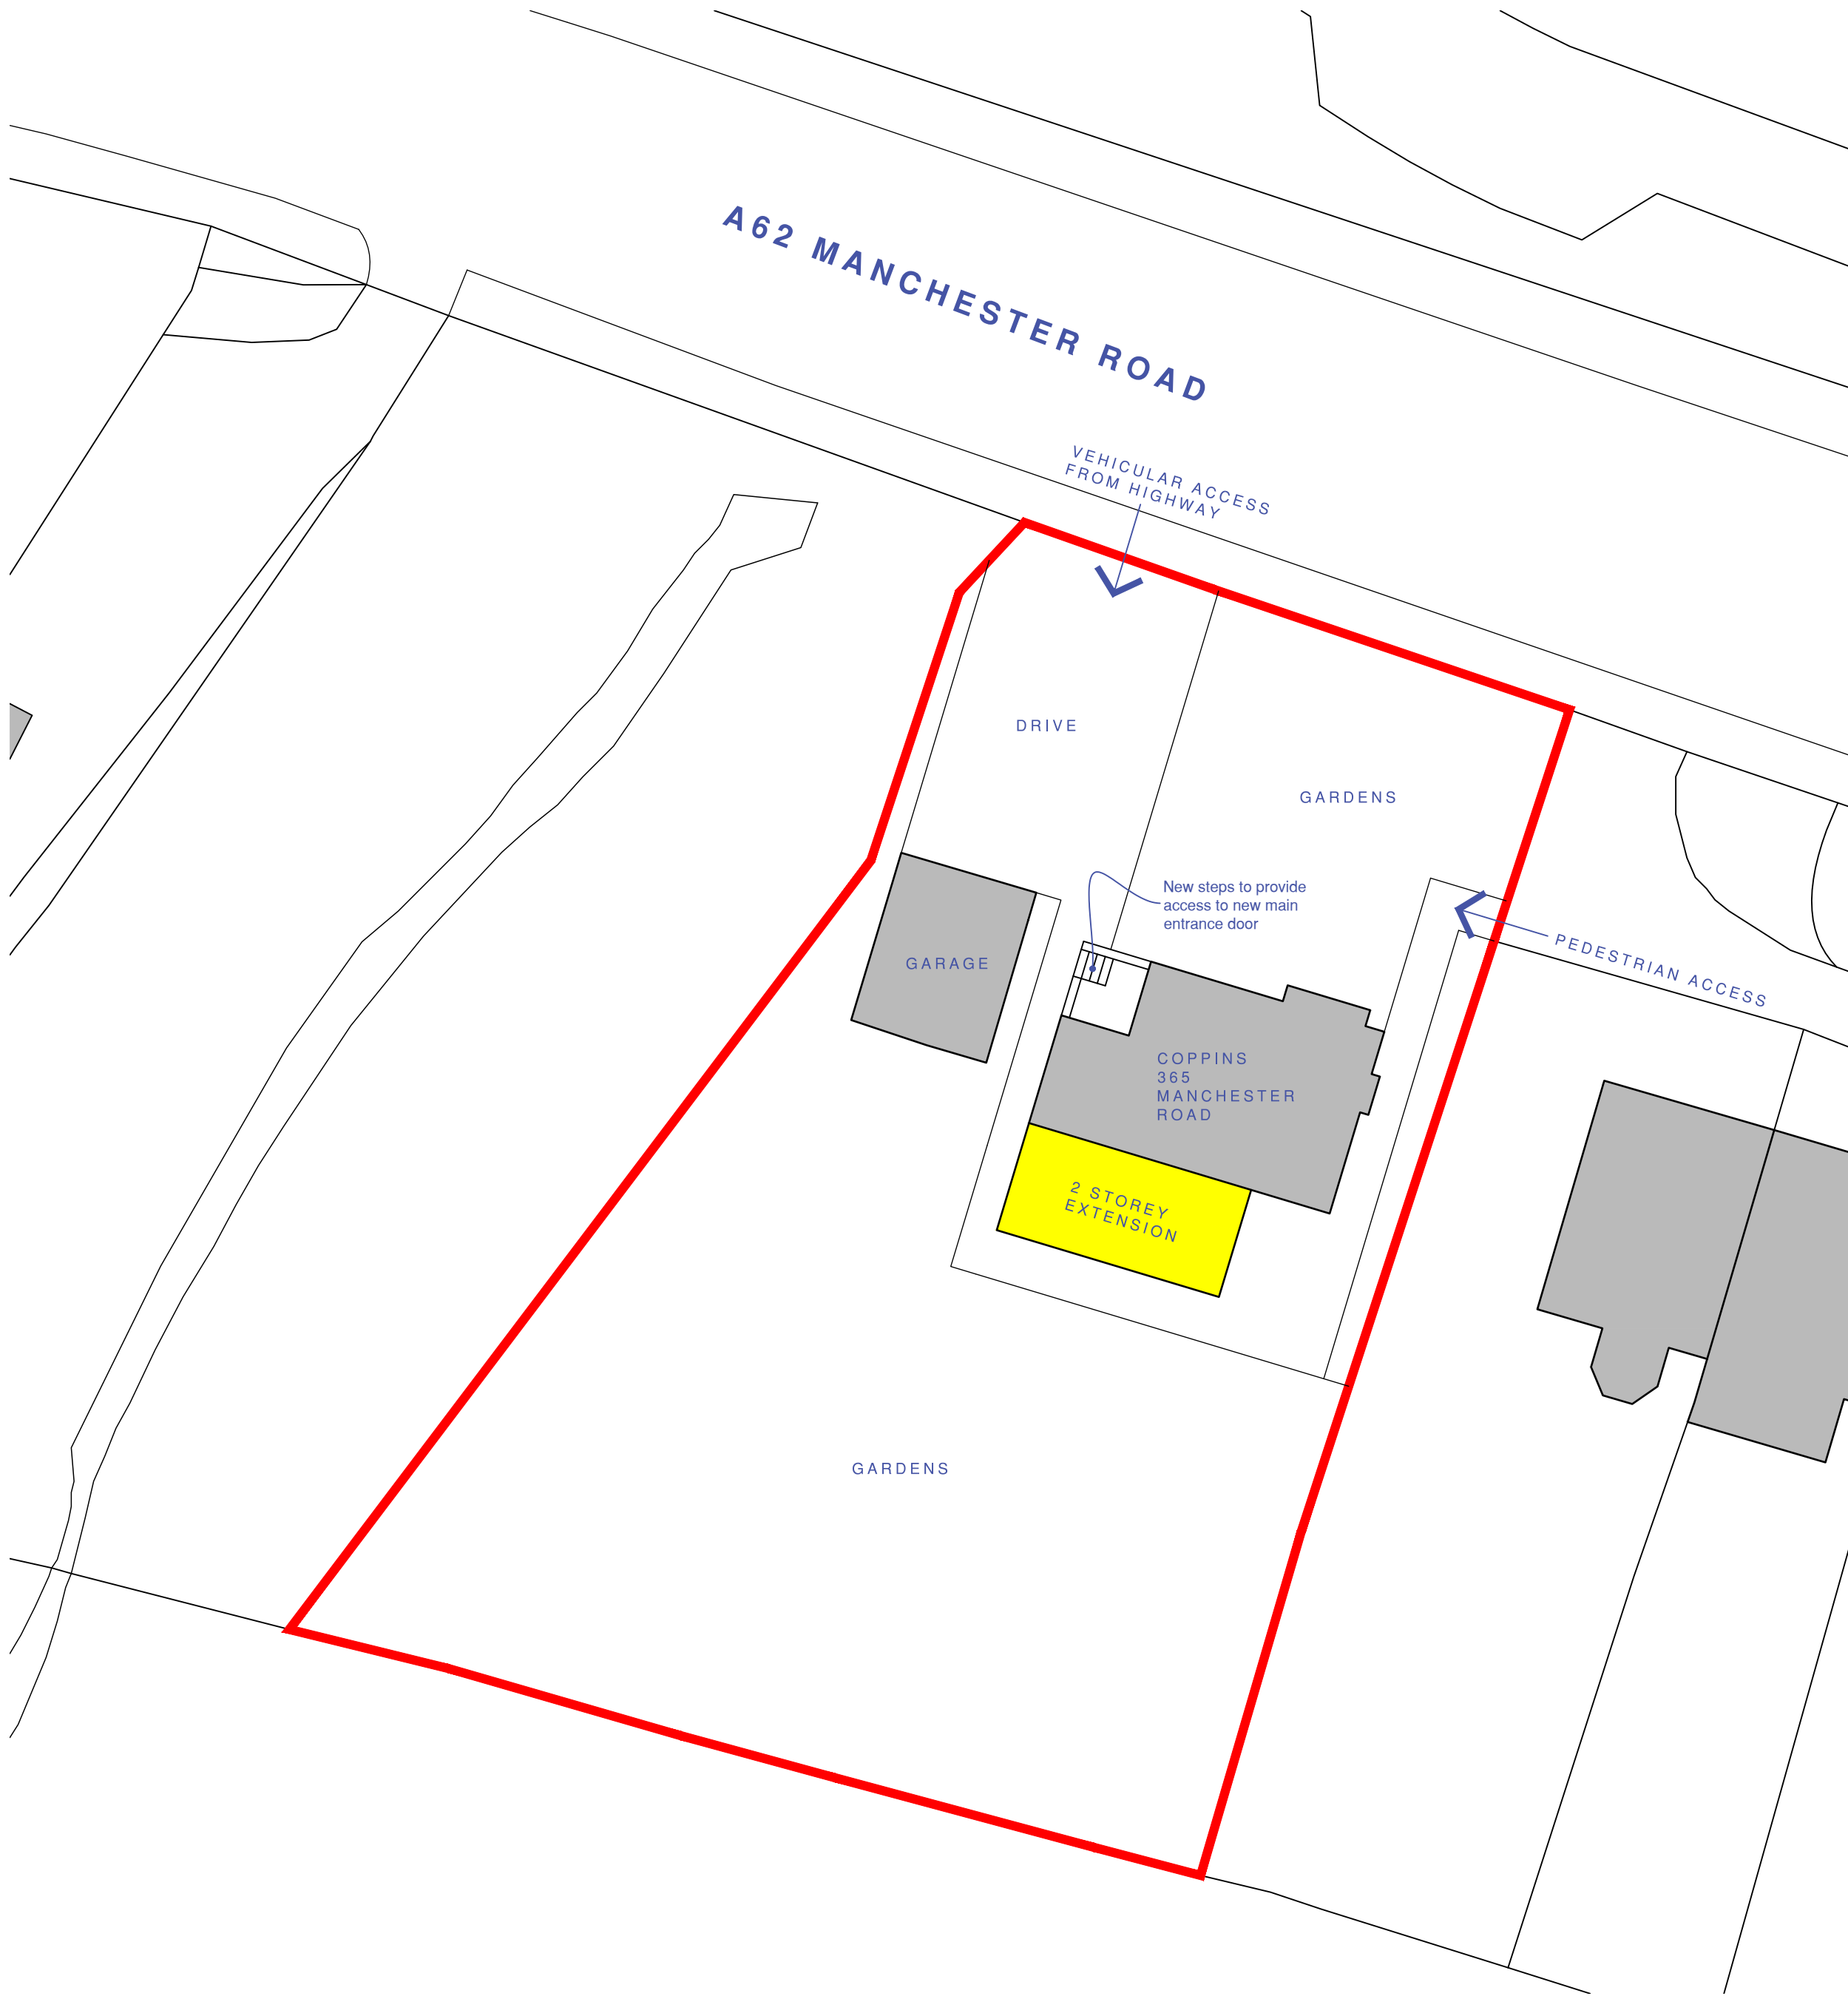

2 SITE BLOCK PLAN AS PROPOSED  
SCALE 1:200

Client  
**R Brennan**

Project  
**Coppins, 365 Manchester Road  
Marsden, Huddersfield,  
HD7 6DP**

Drawing title  
**Existing & Proposed Site Plans**

**PLANNING APPLICATION**

Scale @ A0  
**as shown**

Drawn by  
**CG**

Date  
**Aug '24**

App'd  
**-**

Drawing no.  
**24.010/(AL)01**

Rev  
**-**