




EXISTING FRONT ELEVATION
Scale 1:100@A1




EXISTING REAR ELEVATION
Scale 1:100@A1



EXISTING SIDE ELEVATION
Scale 1:100@A1

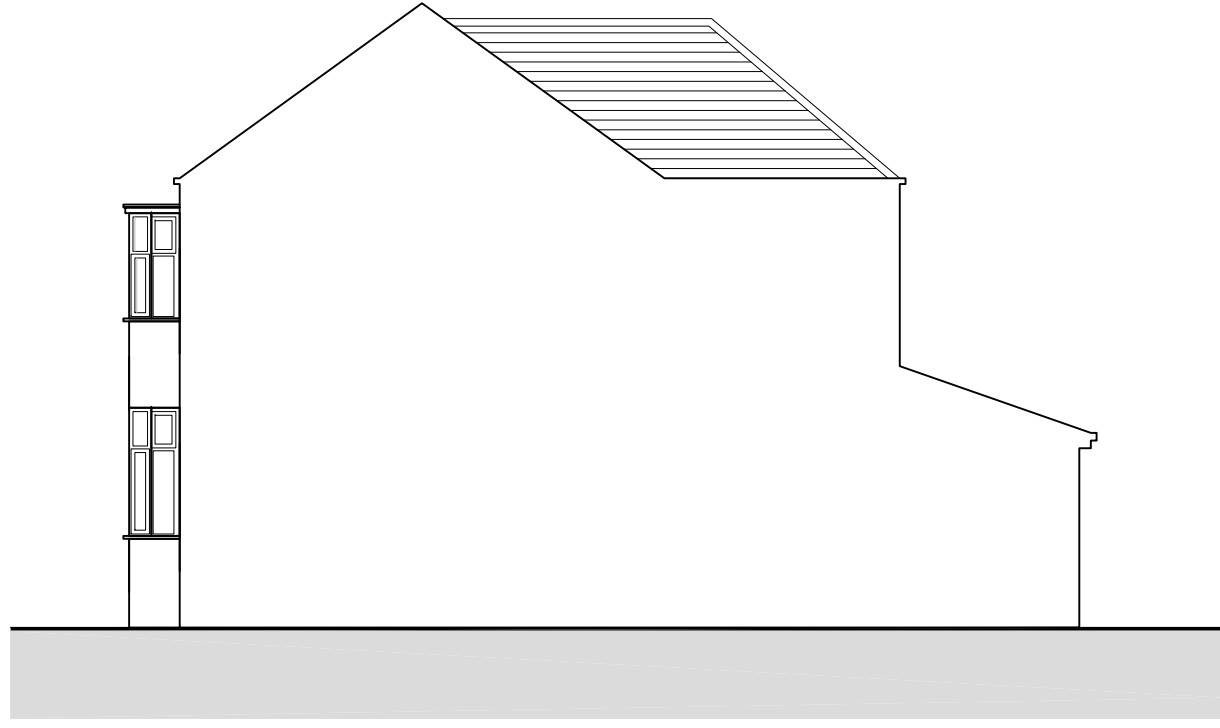


EXISTING OTHER SIDE ELEVATION
Scale 1:100@A1

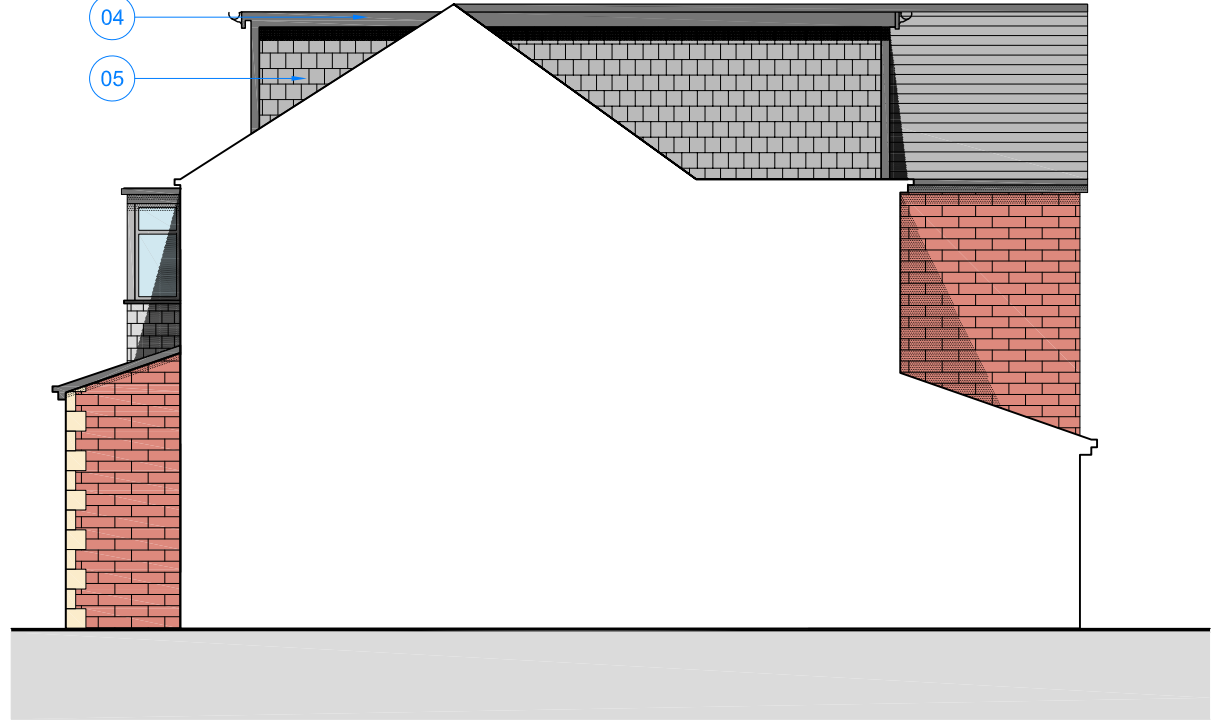


PROPOSED OTHER SIDE ELEVATION
Scale 1:100@A1



PROPOSED FRONT ELEVATION
Scale 1:50@A1

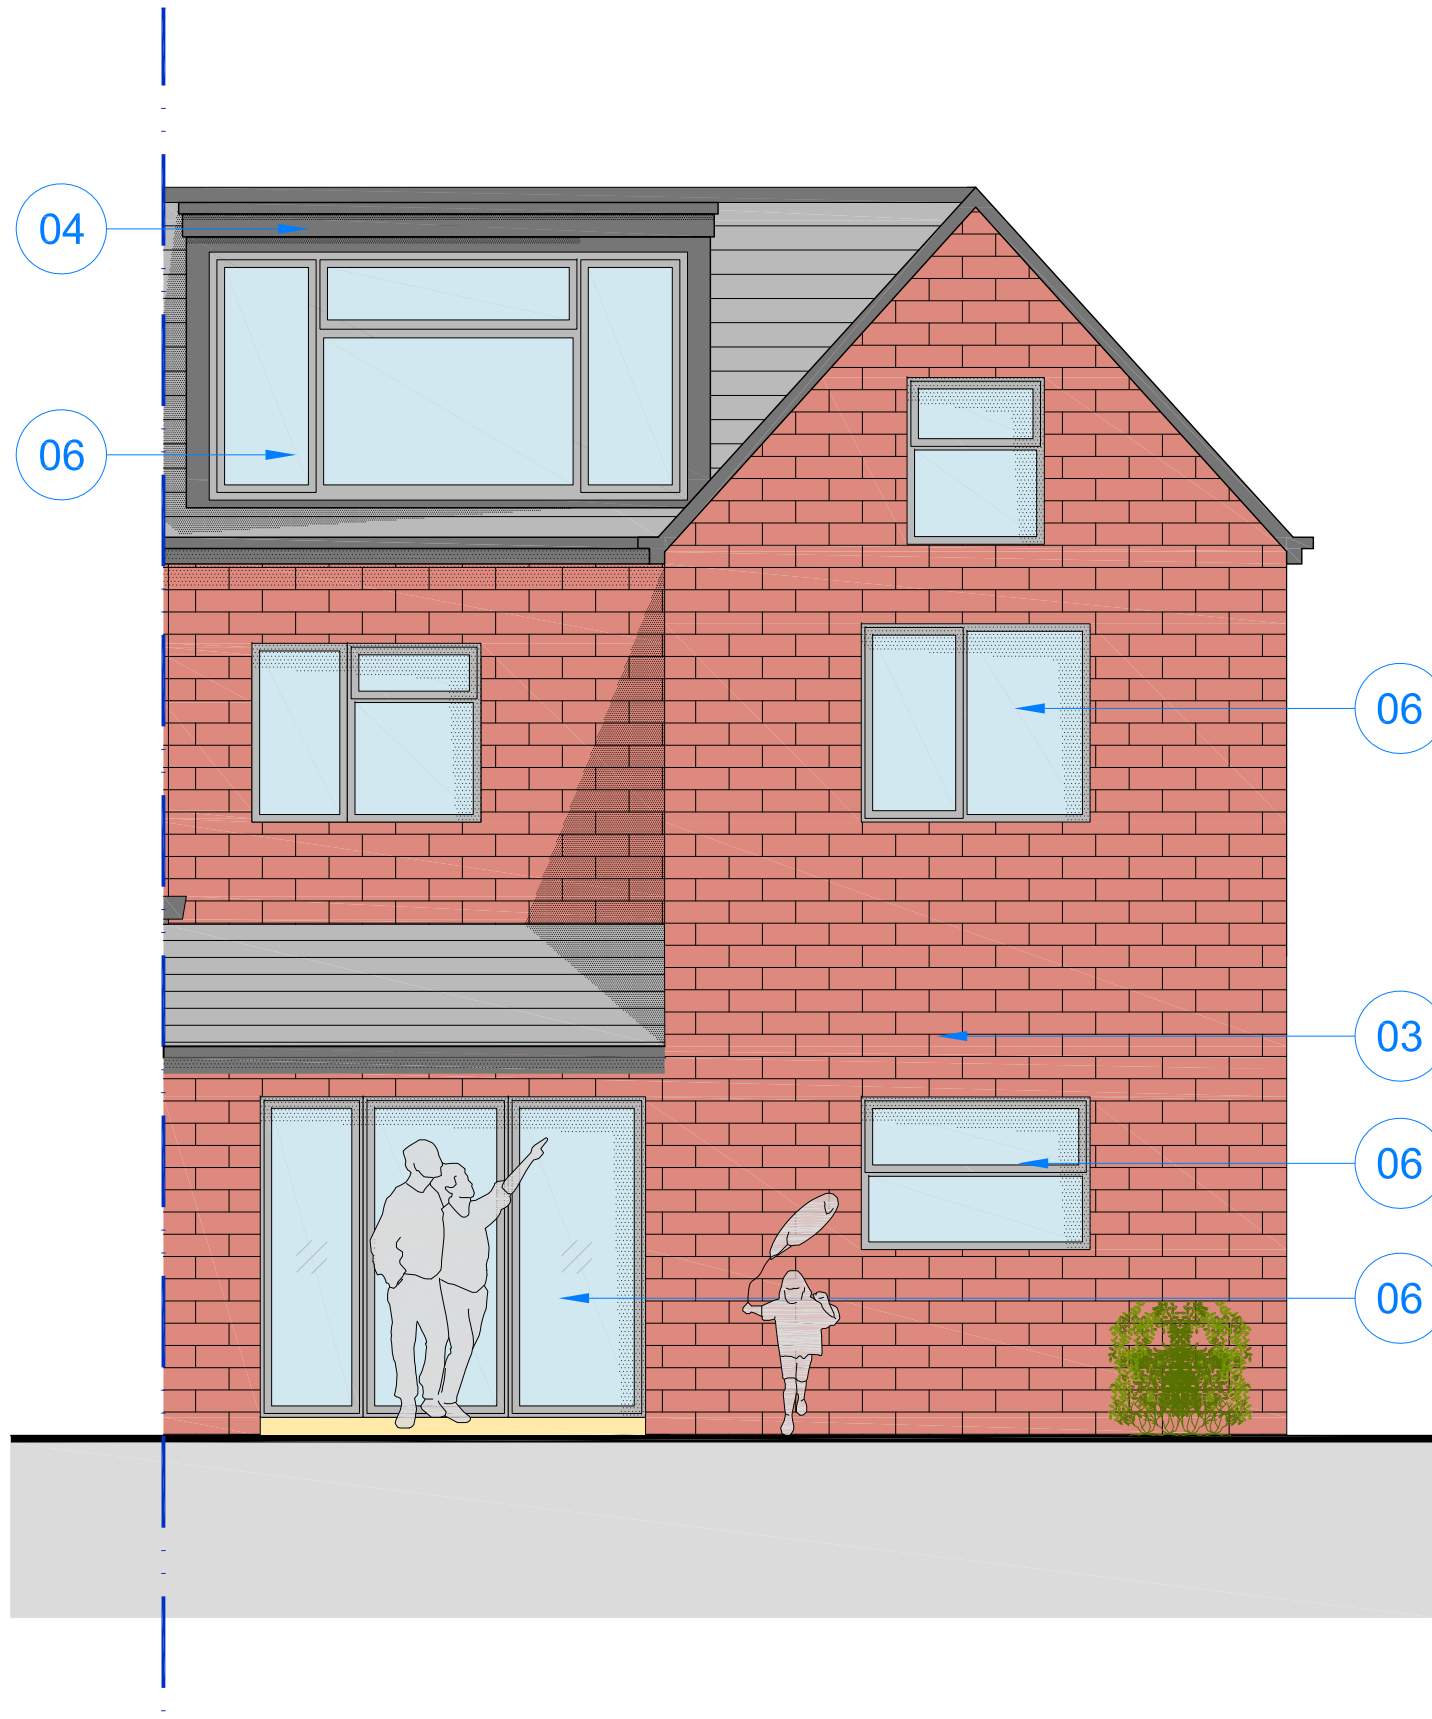

PROPOSED REAR ELEVATION
Scale 1:50@A1

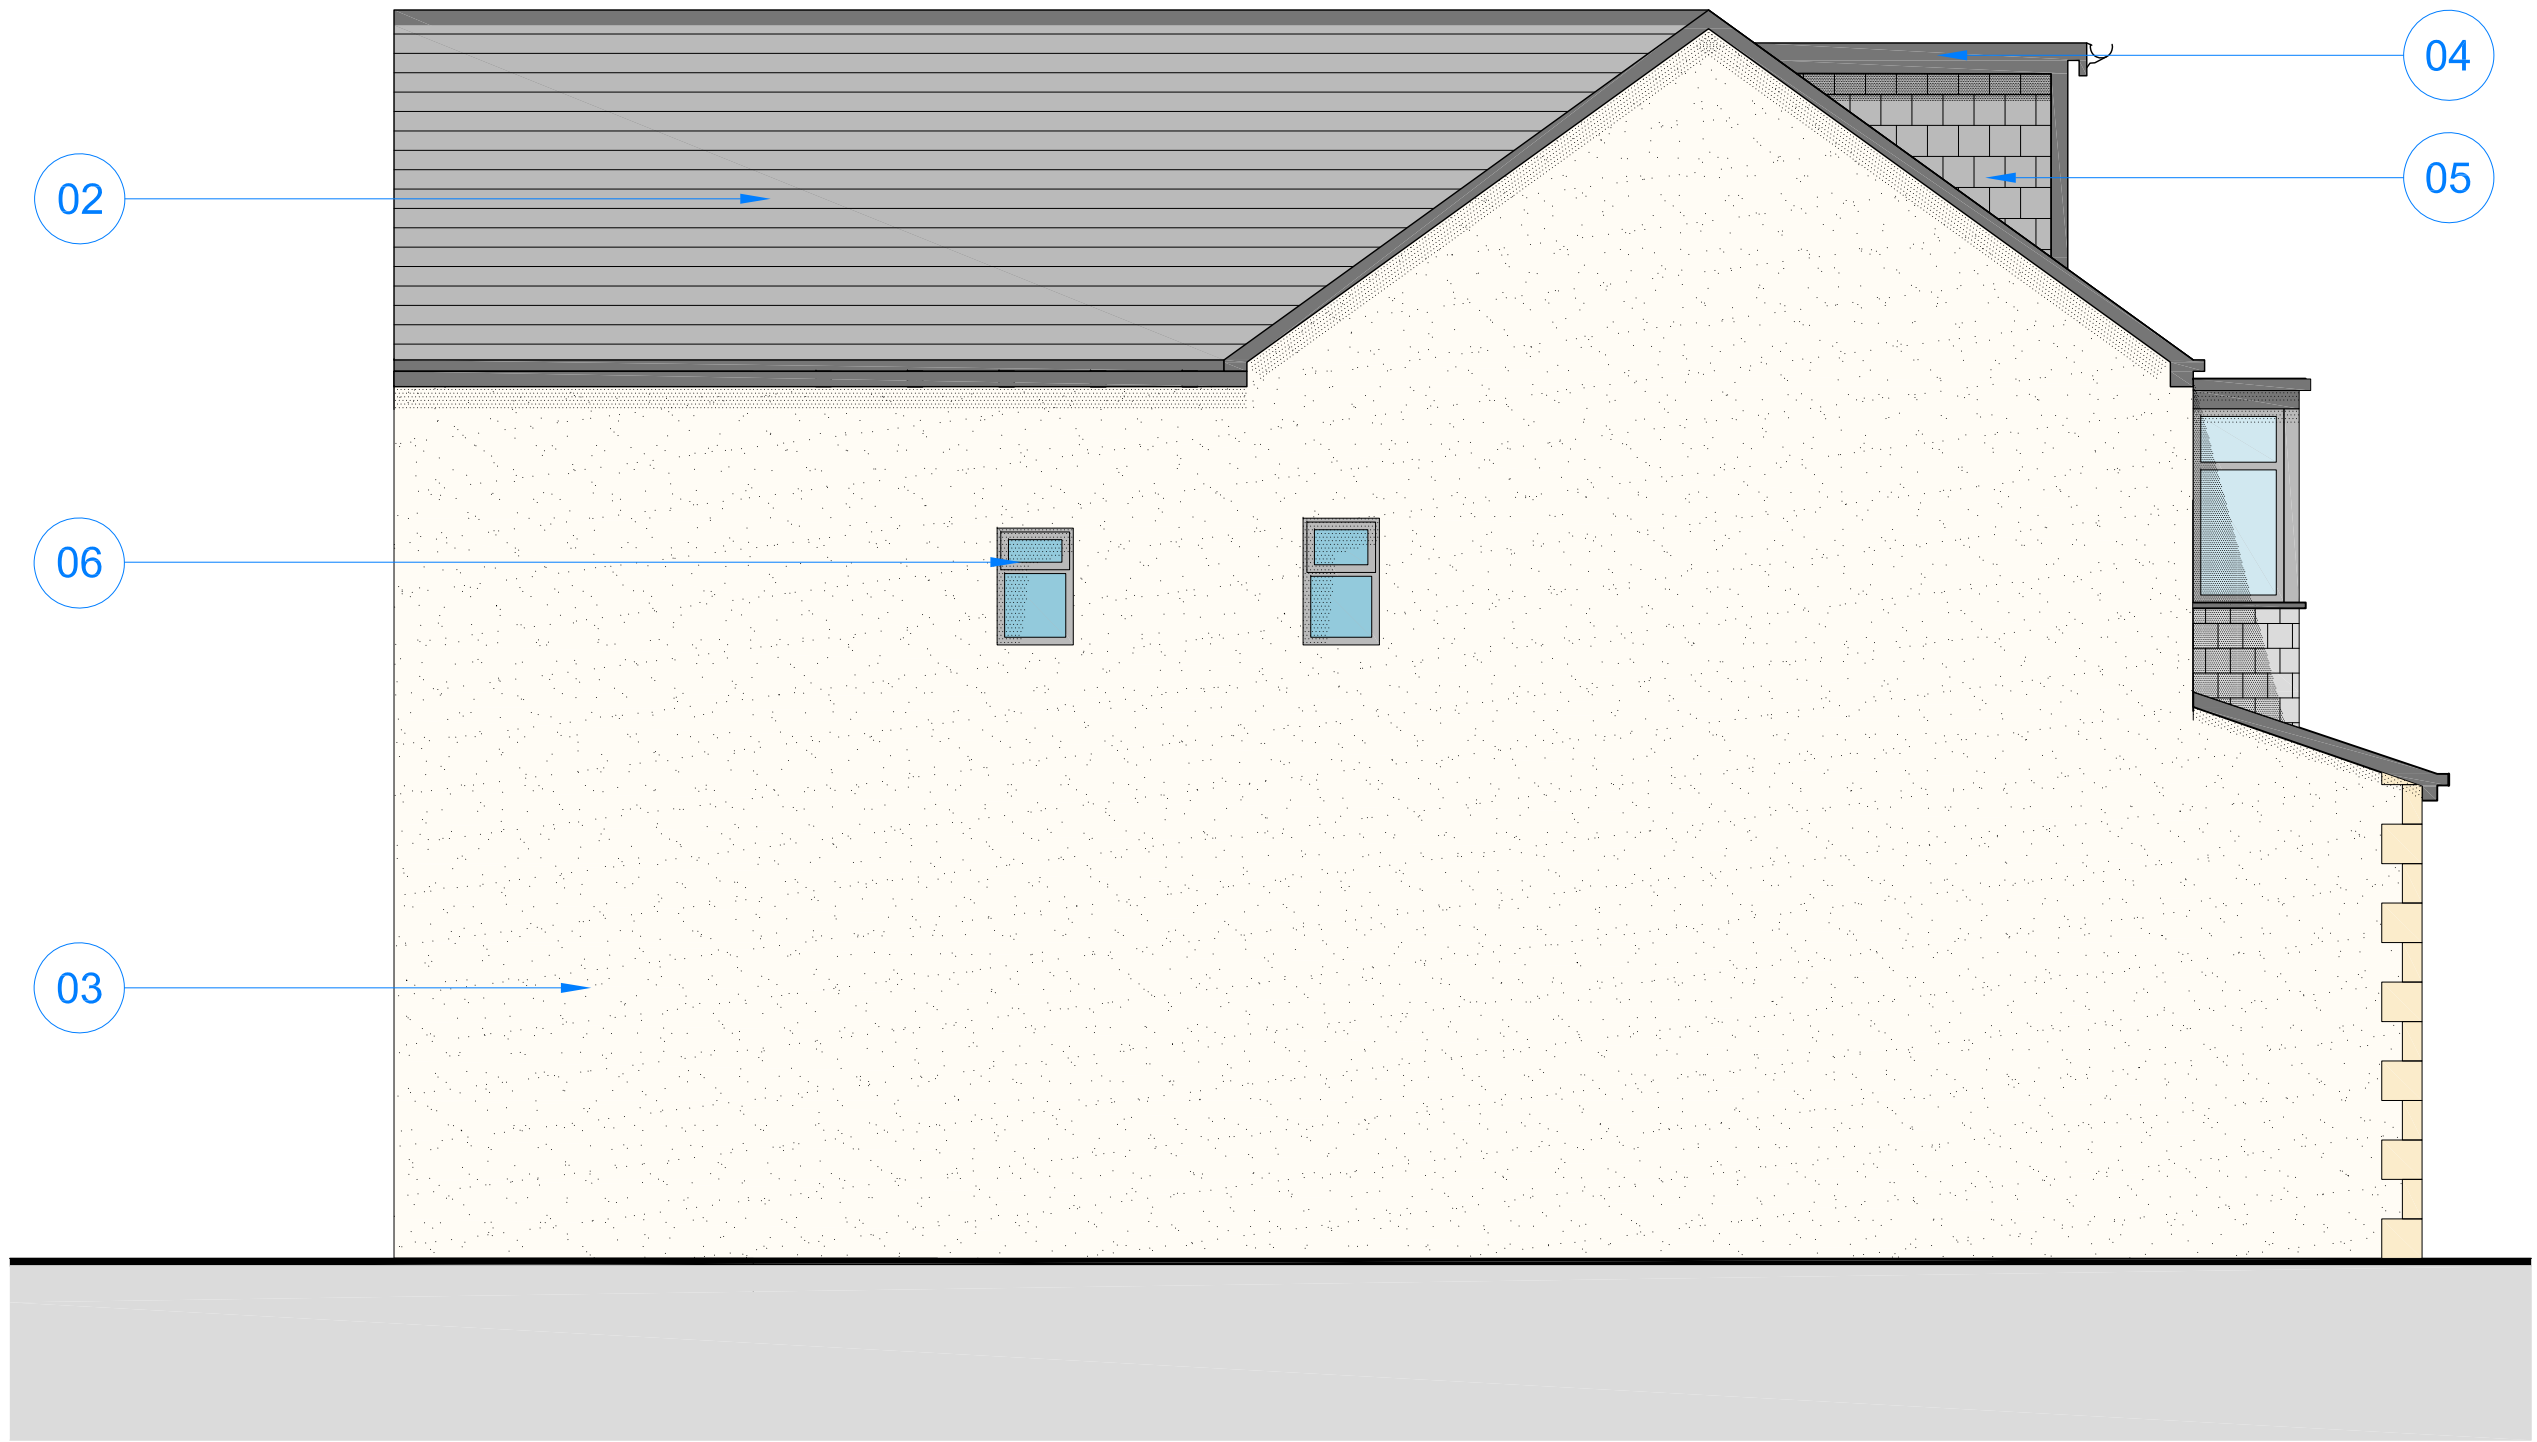

PROPOSED ELEVATION
Scale 1:100@A1

Key

1. Render to match existing.
2. Roof tiles to match existing.
3. Stone to match existing.
4. Fascia and Soffit to be dark in colour.
5. Dormer Faces to be dark in colour.
6. upvc windows to match existing.

NOTE: Do not scale drawing. Work to figure dimensions. This drawing has been prepared for planning purposes only and is to be read in conjunction with all other relevant specialist drawings, details and specifications. All works are to be carried out in accordance with the latest edition of the Building Regulations and any amendments. Together with all relevant British Standards and codes of practice. All dimensions unless noted otherwise are in millimetres. All dimensions and levels are to be checked by the contractor on site prior to order, fabrication or commencement of work on site. Contractor to check and verify himself of the positions of all existing statutory authorities mains services on and around site. All materials and proprietary items are to be fixed / installed / applied in strict accordance with the respective manufacturers recommendations. At all stages of work, the contractor will be responsible for and must ensure the overall safety of all building structures and excavations etc is maintained. During the construction works all existing fire strategies to be adequately protected and normal flows maintained.

Issue Purpose : Householder Planning Application		
Client	N/A	Drawn KA
Project	Proposed Single Storey Front, Double Storey Side And Rear With Front And Rear Dormers Windows	Date 28-10-2021
		Scale 1: 50, 100, 250 @ A1
Address	142 Headfield Road, Dewsbury, WF12 9JH	Stage Identification
		Design - D Sketch Scheme - SK
Title	Existing Proposed and Elevations	Planning - P Construction - C

Rev B : 11-09-2024 : SN : Changes to roof form

Rev A : 15-12-2021 : SN : Changes to officers comments

Drawing Number 21-135 - P - 03 - C

Faum Architecture
Studio 2, First Floor, 610 Leeds Road, Bradford, BD3 9TY
01274 928259
www.faumarchitecture.co.uk