



IF IN ANY DOUBT PLEASE ASK THE ARCHITECT FOR CLARIFICATION.
DO NOT SCALE FROM DRAWING. ALL DIMENSIONS TO BE CHECKED ON SITE.
THE COPYRIGHT FOR THESE DRAWINGS REMAINS THE PROPERTY OF THE ARCHITECT. THEY MUST NOT BE REPRODUCED IN ANY WAY WITHOUT THE ARCHITECT'S PRIOR WRITTEN CONSENT.

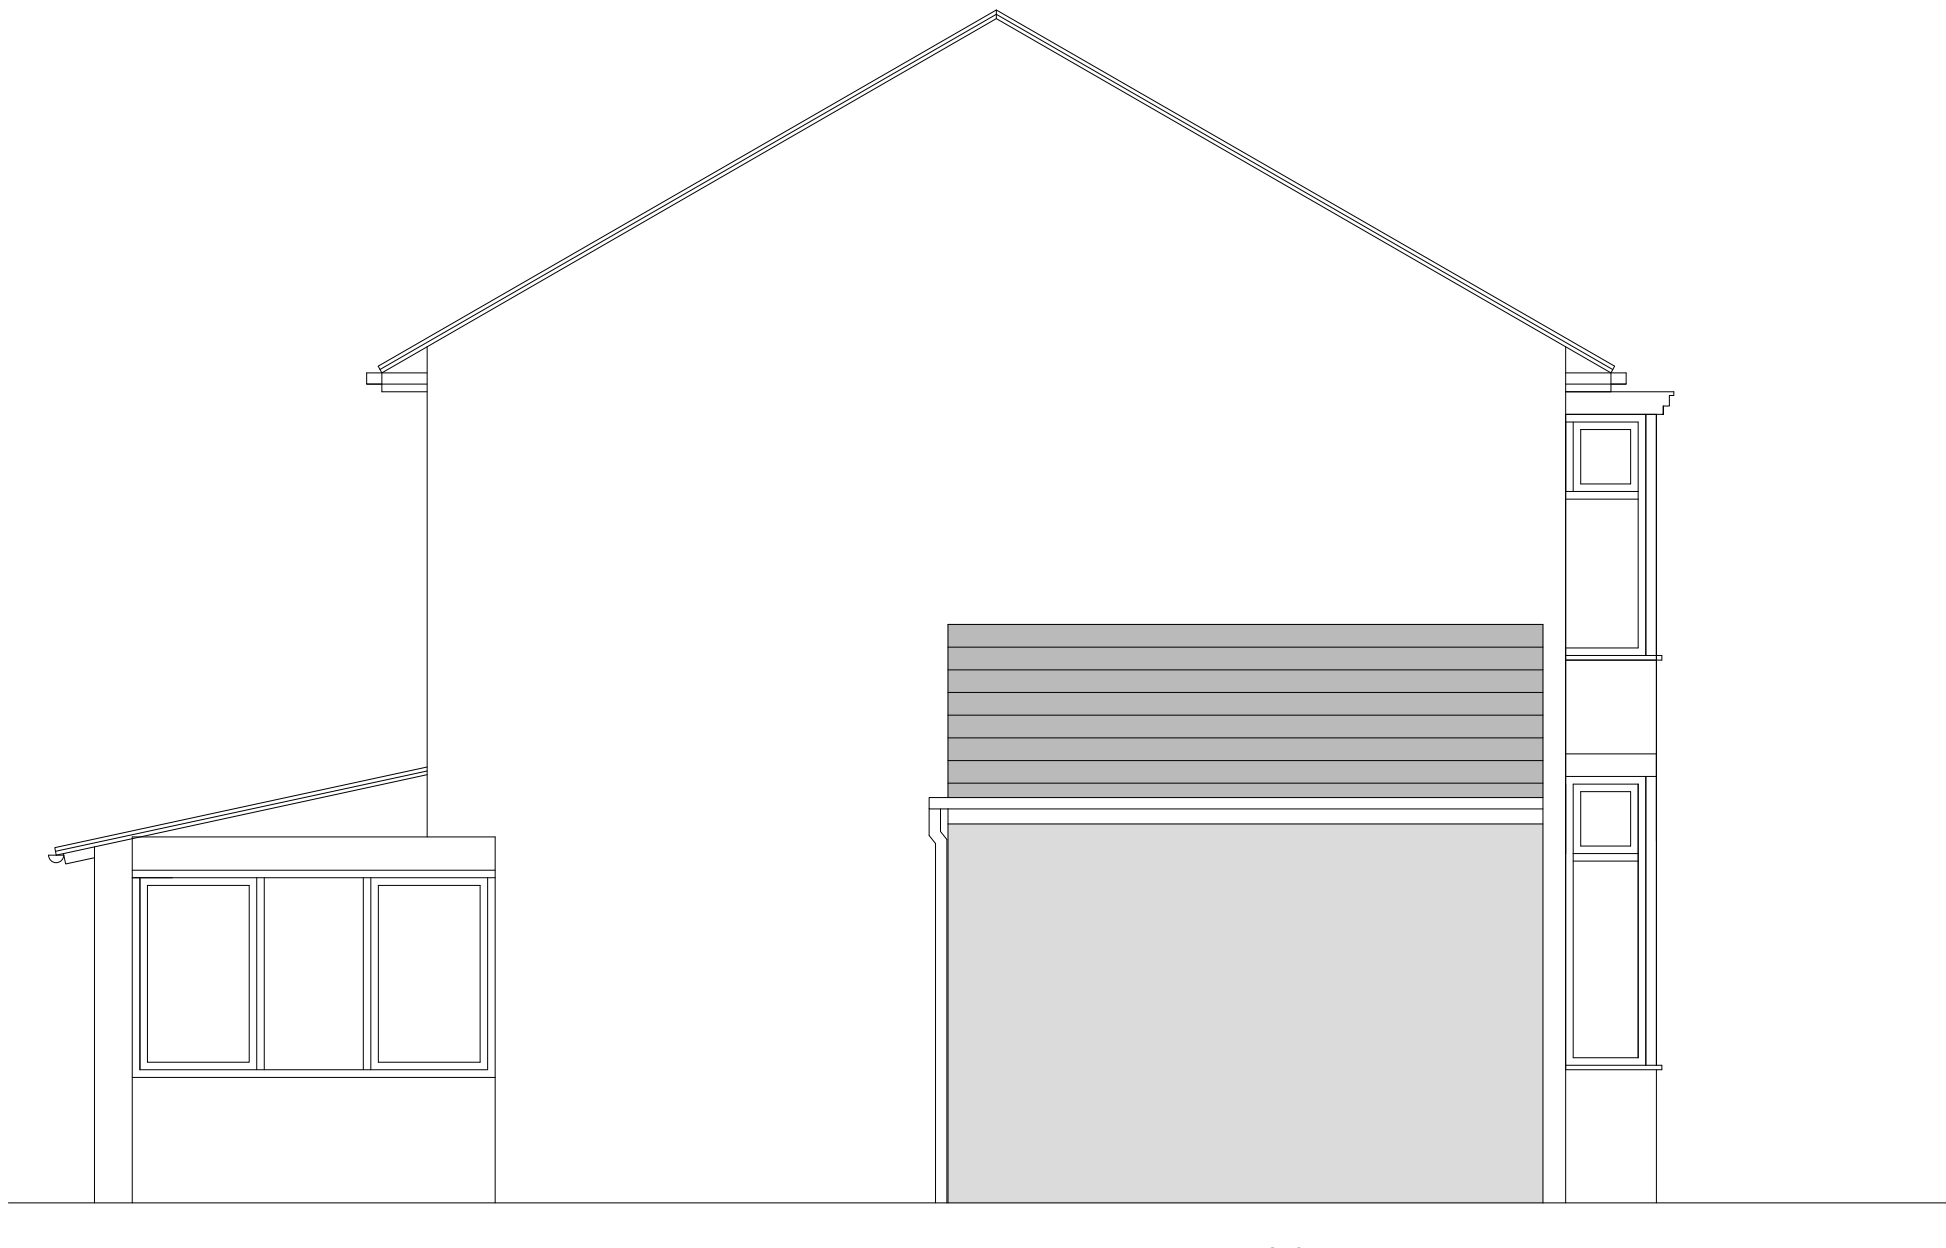


SOUTH EAST ELEVATION



SOUTH WEST ELEVATION

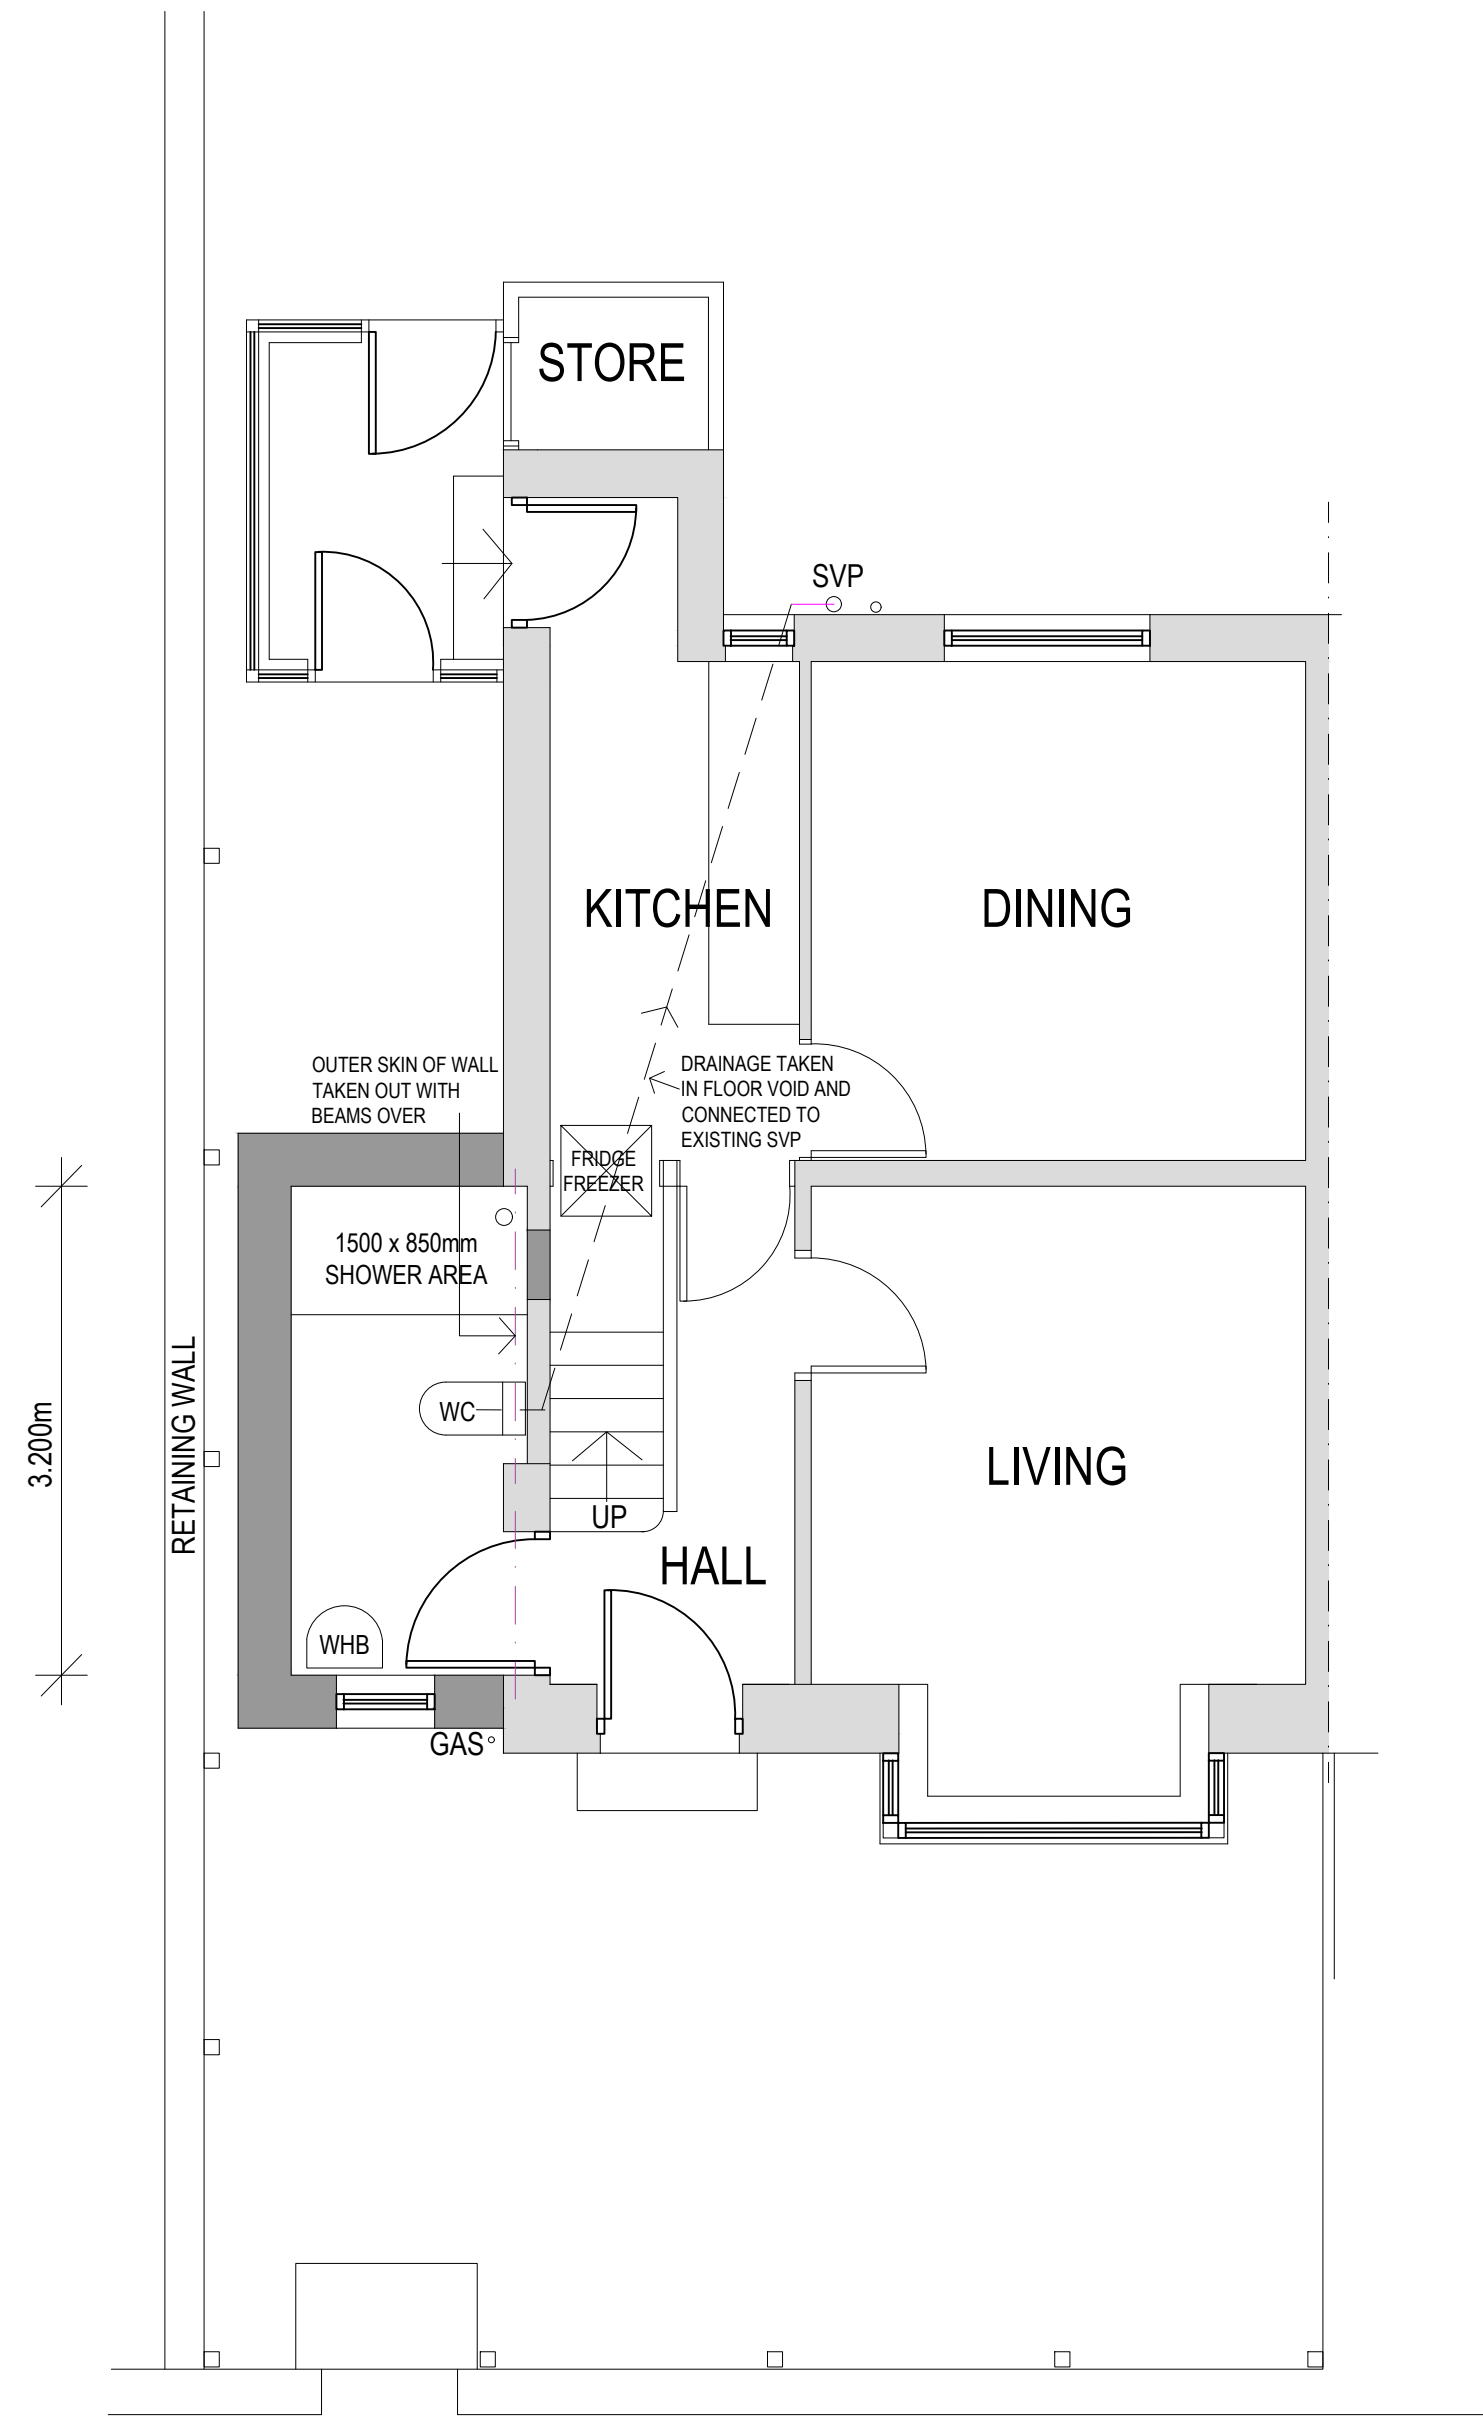

GROUND FLOOR PLAN

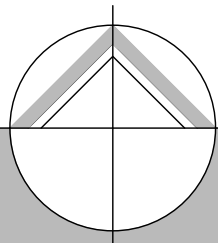

northern design
partnership

Chartered Architects
The Chapel, Millmoor Road,
Meltham, Holmfirth, HD9 5JU

www.northerndesignpartnership.co.uk
Instagram: @northerndesignp
Telephone: (01484) 854848

client	SHABANA KAUSER		
project	PROPOSED SIDE EXTENSION 40 WILLIAM STREET CROSLAND MOOR HUDDERSFIELD HD4 5RT		
drawing	PROPOSED PLANS		
revision	notes	date	drawn
*	*	*	*
scale :	1:50 AT A1	07.24	PB
project no.		drawing no.	revision
2370		02	