




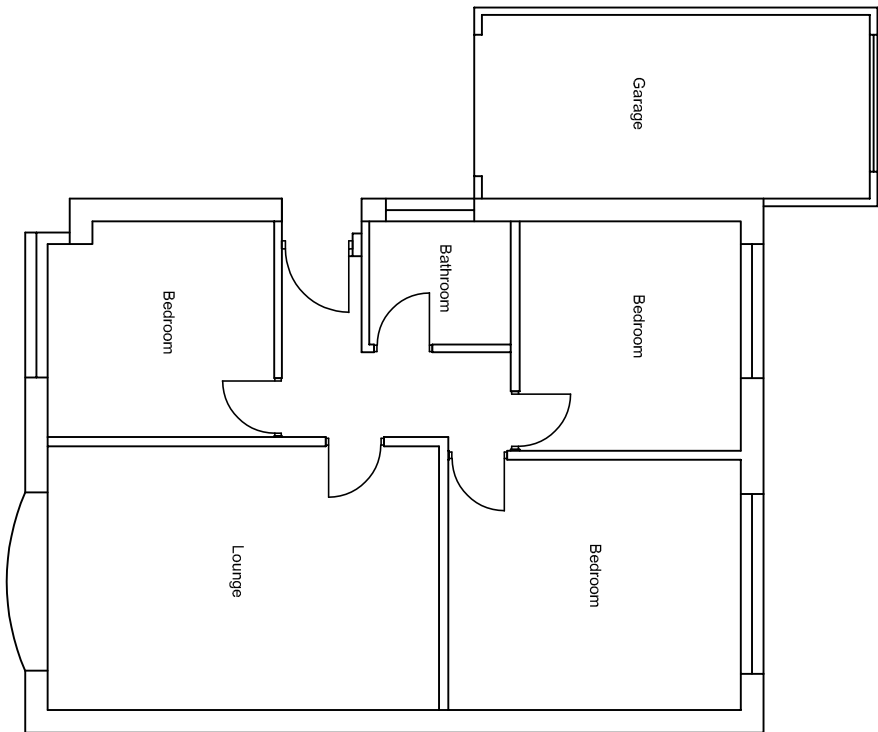


Ground floor
as existing

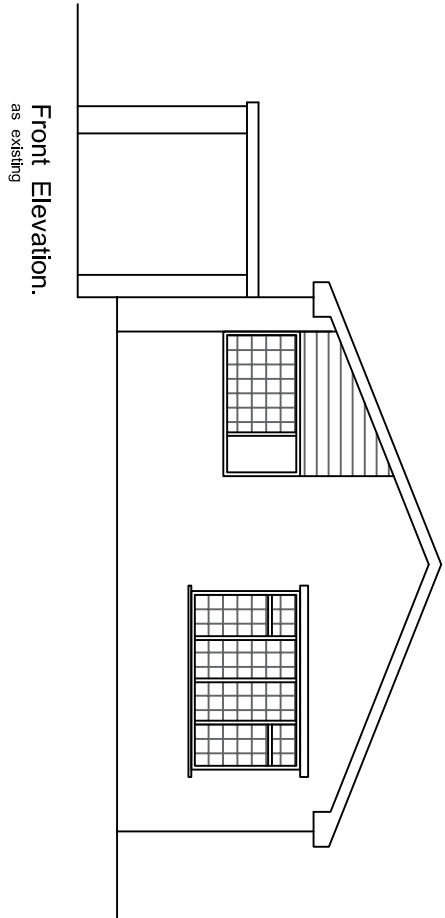


Front Elevation.
as existing

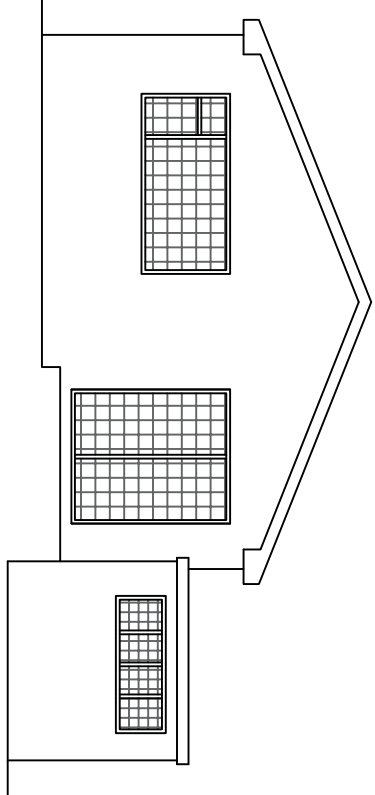


Rear Elevation.
as existing

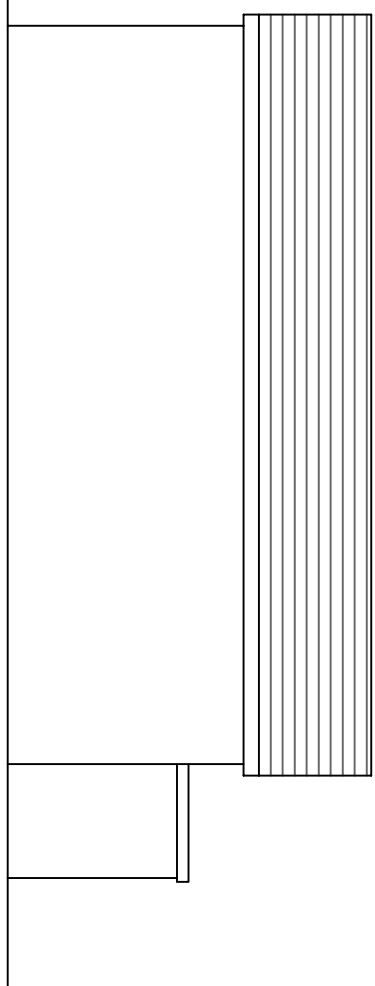


Side Elevation.
as existing

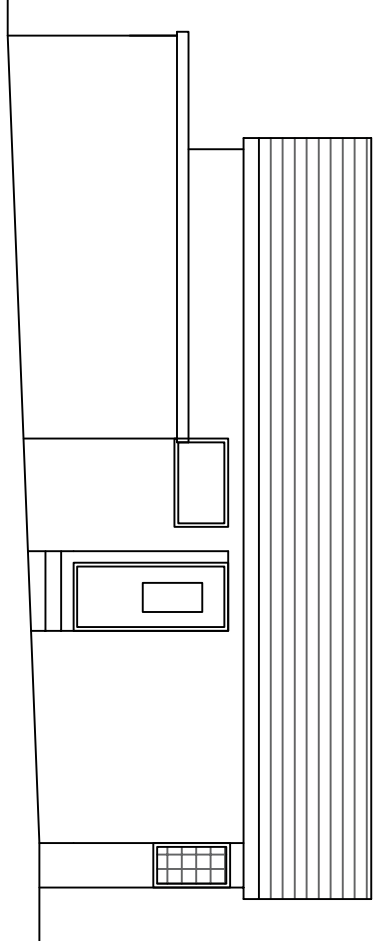


Side Elevation.
as existing

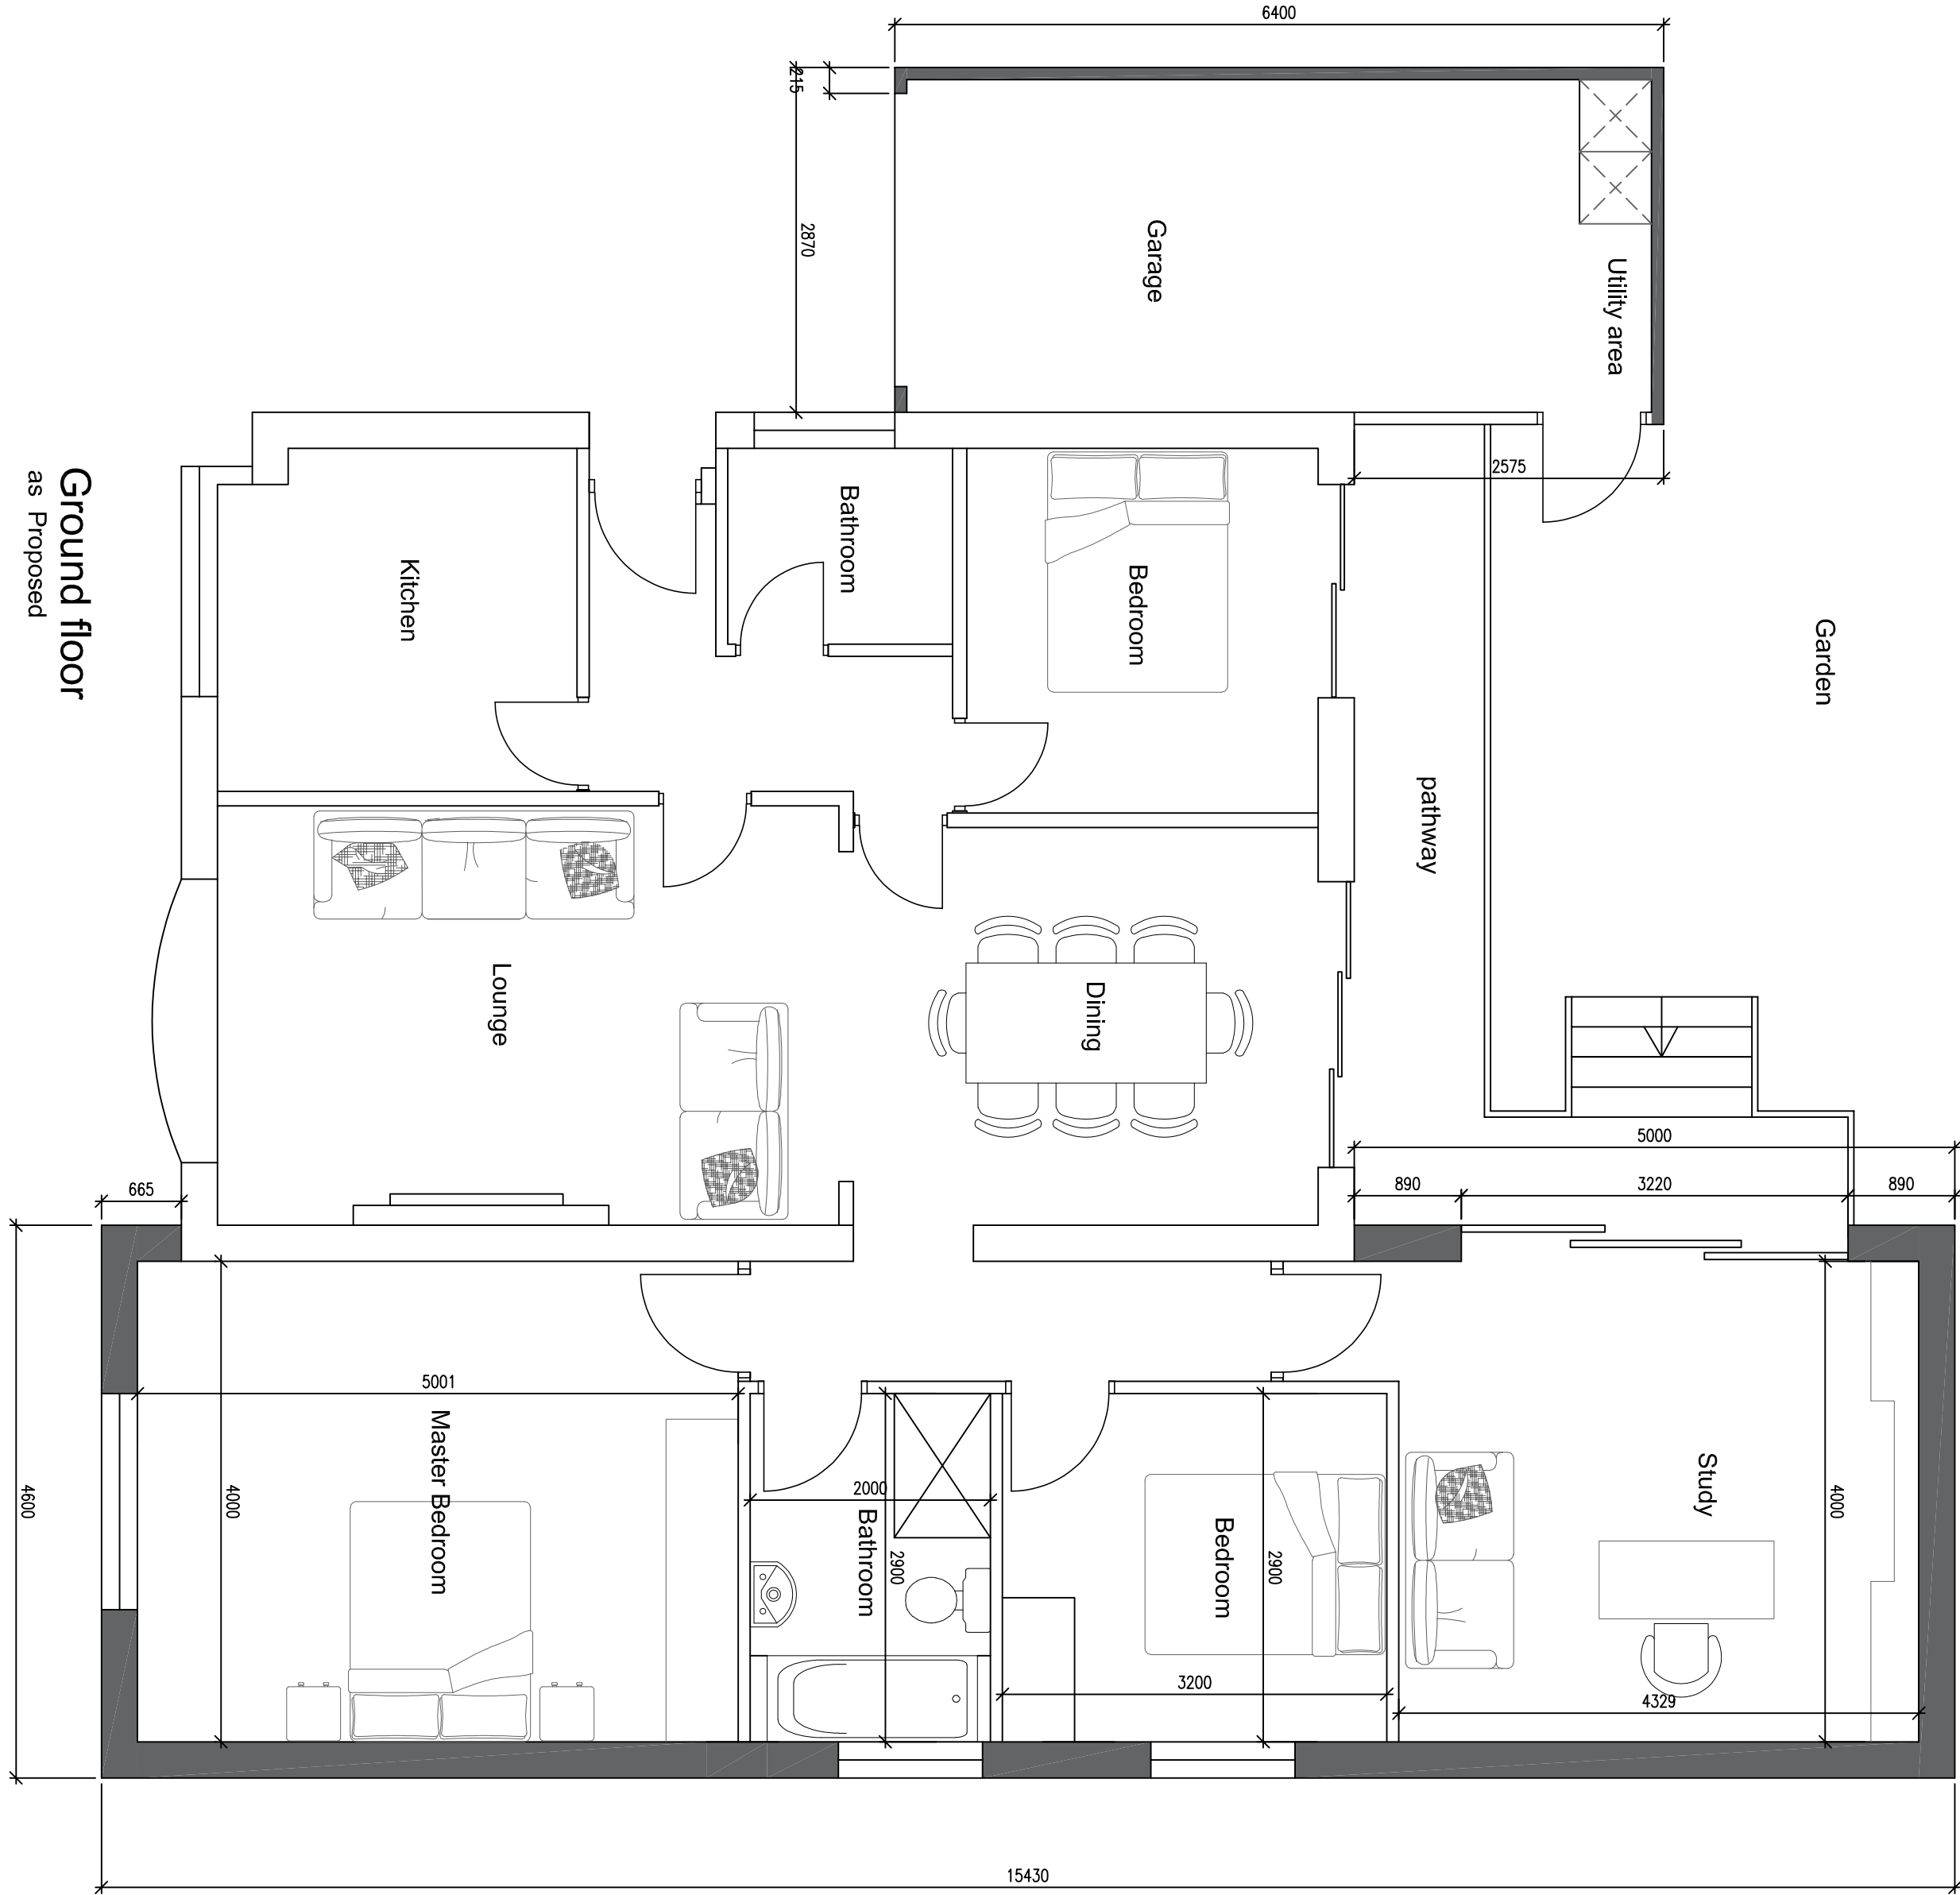


Ground floor
as Proposed

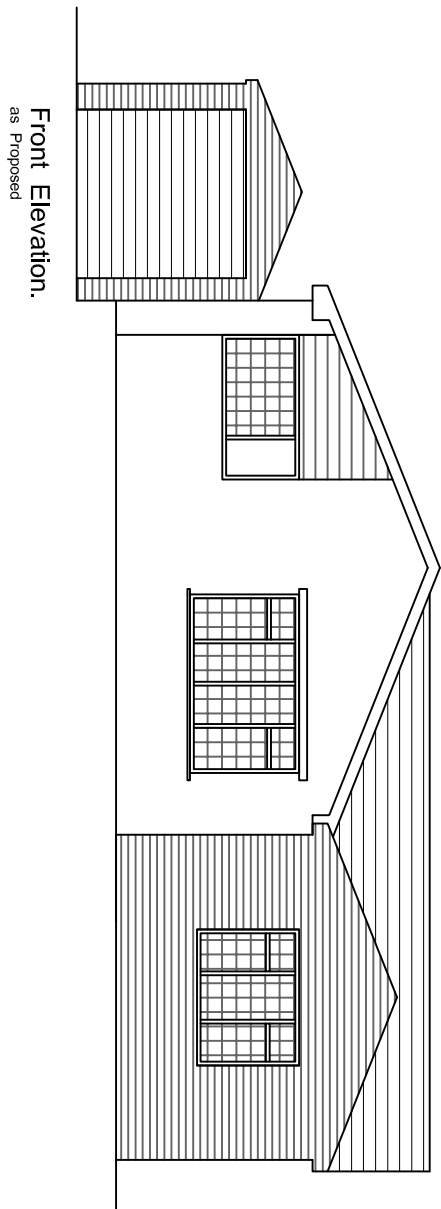


Front Elevation.
as Proposed

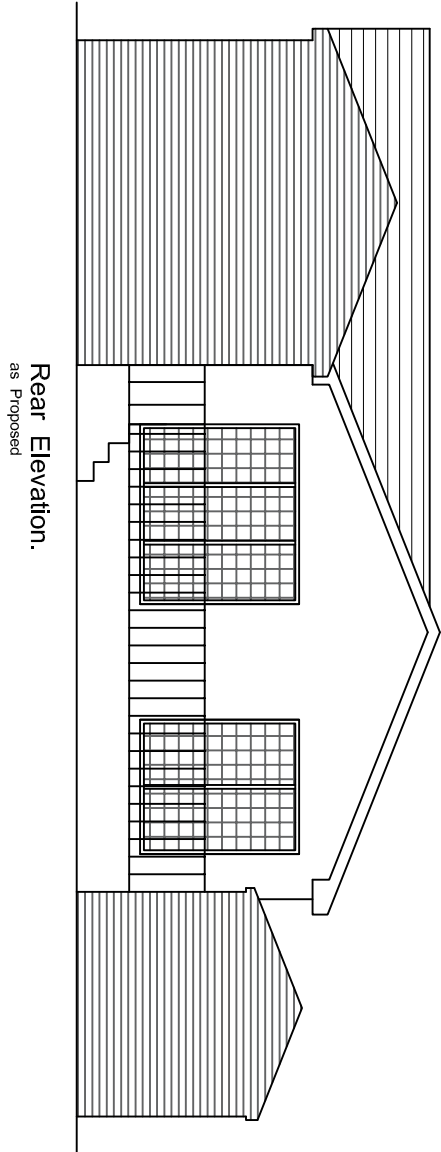

Rear Elevation.
as Proposed

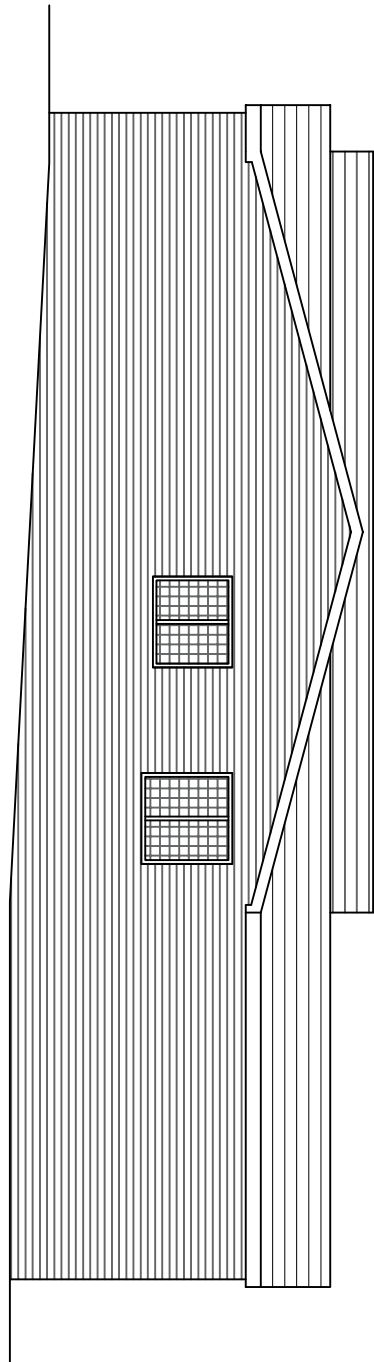

Side Elevation.
as Proposed

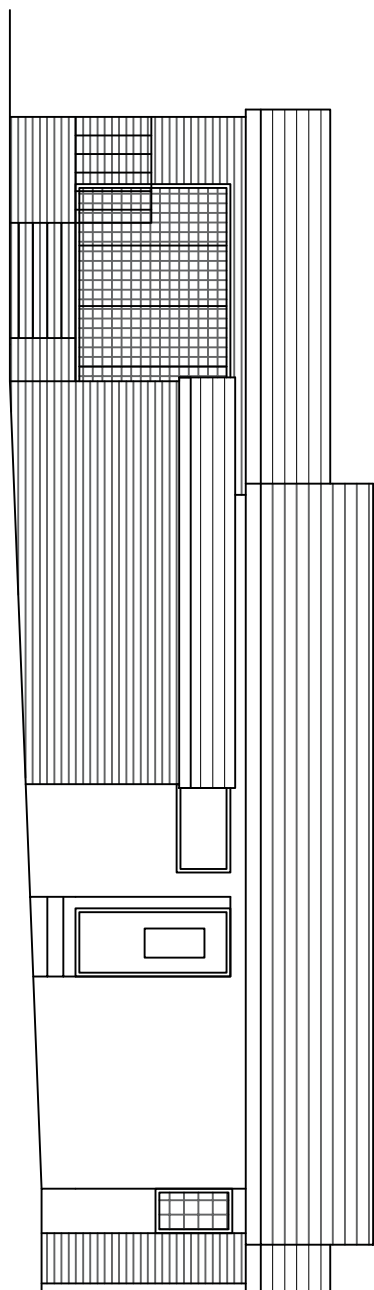

Side Elevation.
as Proposed

REVISION	DATE	DESCRIPTION



Paddocks Architecture

6 Sycamore Croft, Skelmonthorpe
Huddersfield HD89UX
paddocksrchitecture@gmail.com 07809124312

Project	Proposed single storey front, side and rear extension, garage alterations and decking at 103 Beddle Drive Skelmonthorpe HD89EU	2092	Scale
Drawing Existing and Proposed plans	Date 12/09/2024	R	1:100
Dwg No	1	F	1:50