



IF IN ANY DOUBT PLEASE ASK THE ARCHITECT FOR CLARIFICATION.  
DO NOT SCALE FROM DRAWING. ALL DIMENSIONS TO BE CHECKED ON SITE.  
THE COPYRIGHT FOR THESE DRAWINGS REMAINS THE PROPERTY OF THE ARCHITECT. THEY MUST NOT BE REPRODUCED IN ANY WAY WITHOUT THE ARCHITECTS PRIOR WRITTEN CONSENT.

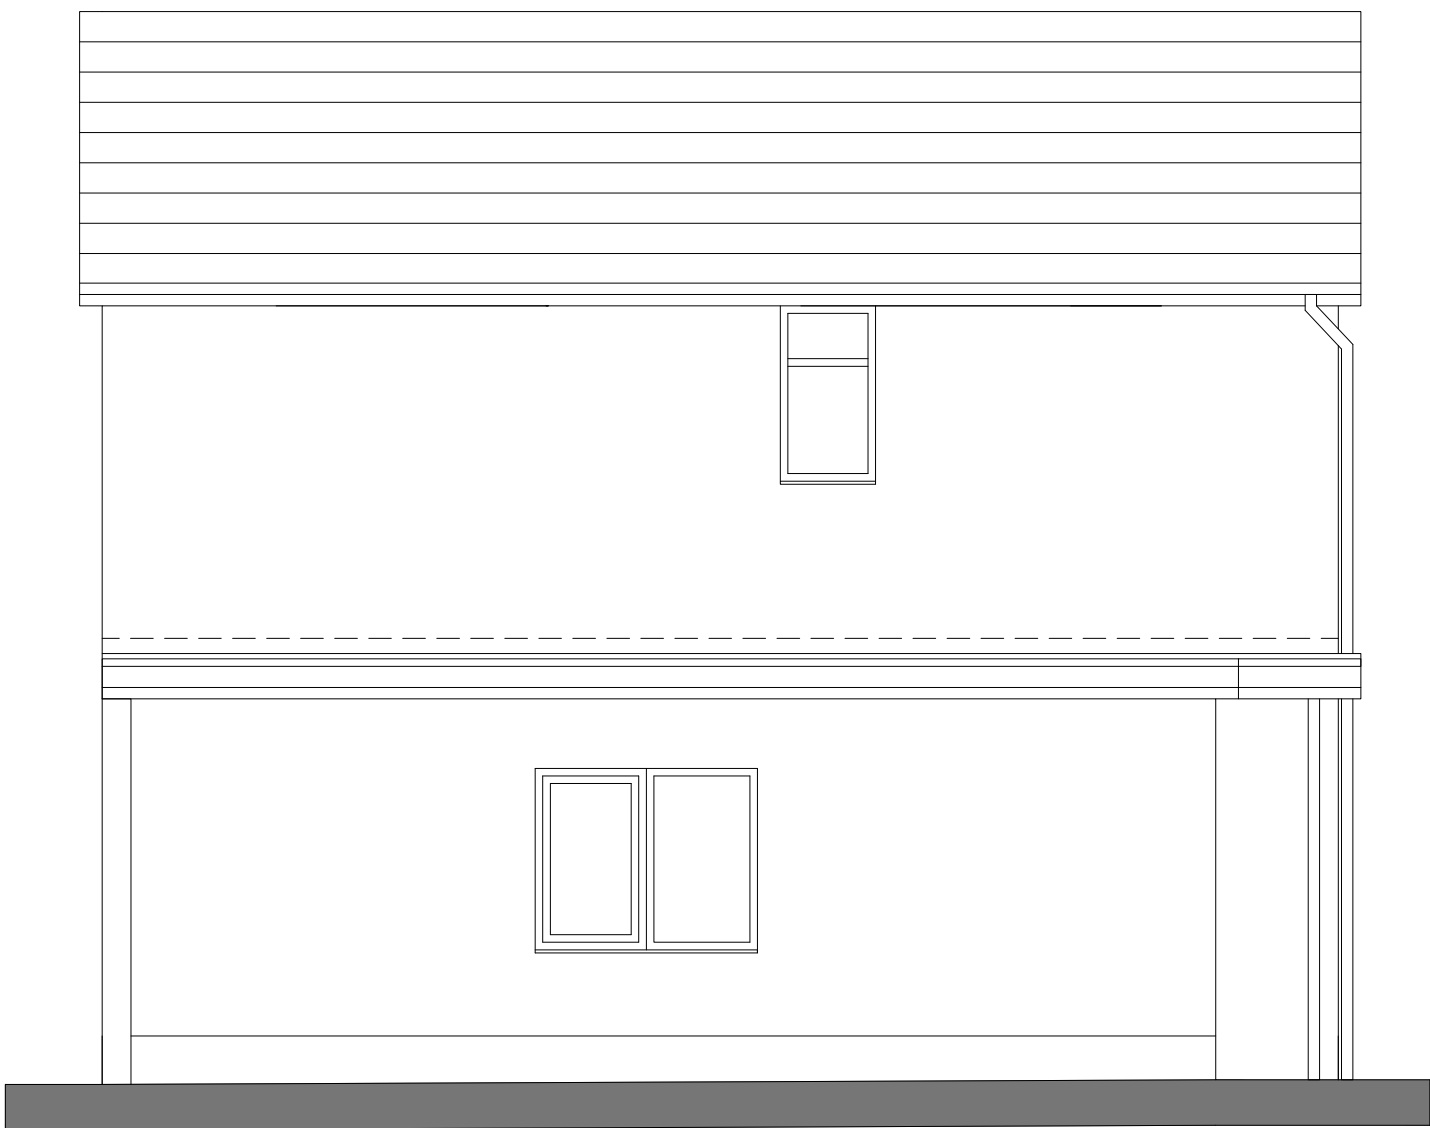

NORTH WEST ELEVATION




SOUTH WEST ELEVATION

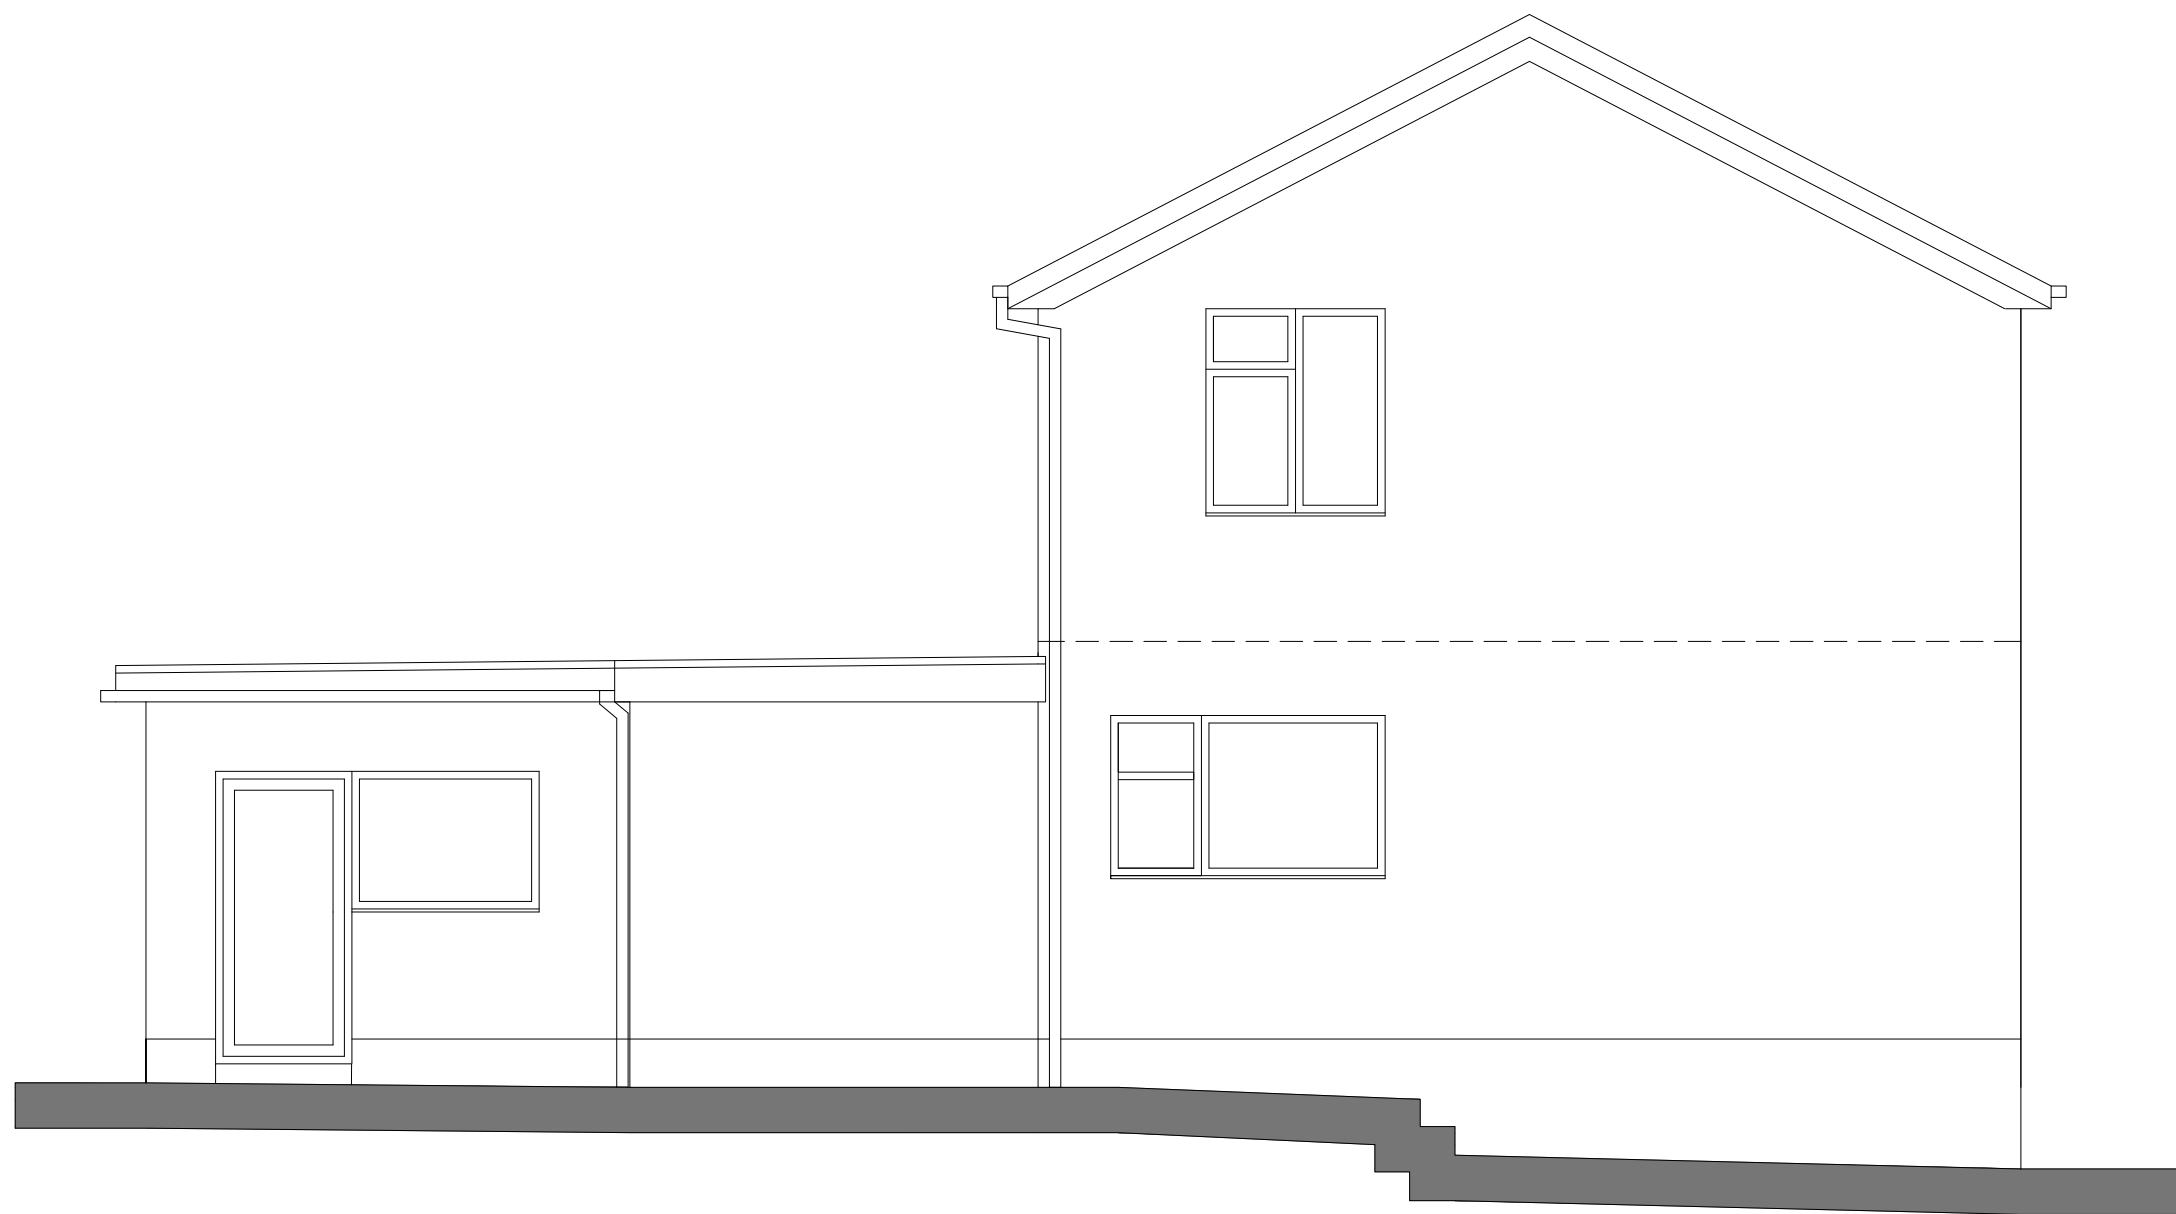


SOUTH EAST ELEVATION




NORTH EAST ELEVATION

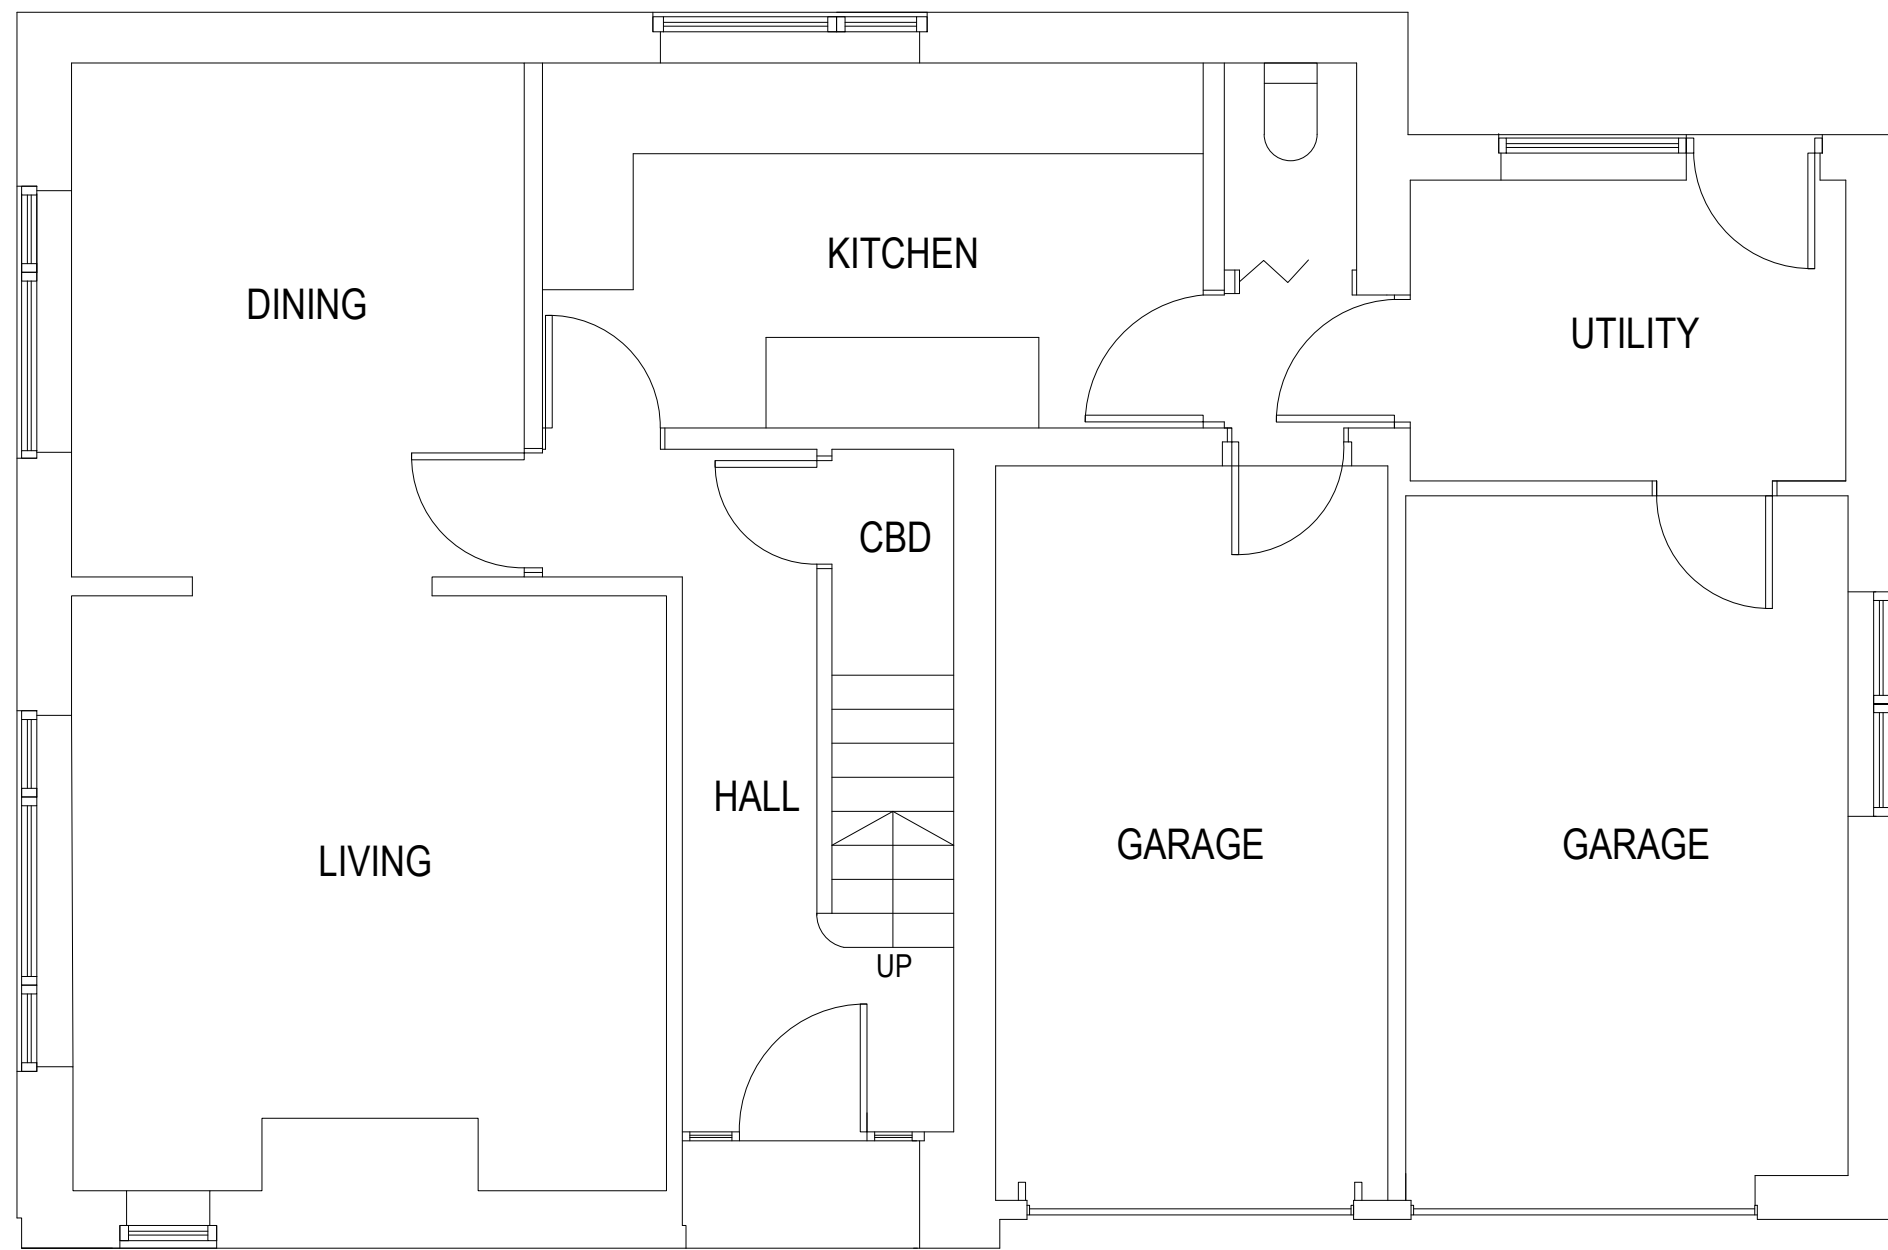

GROUND FLOOR PLAN

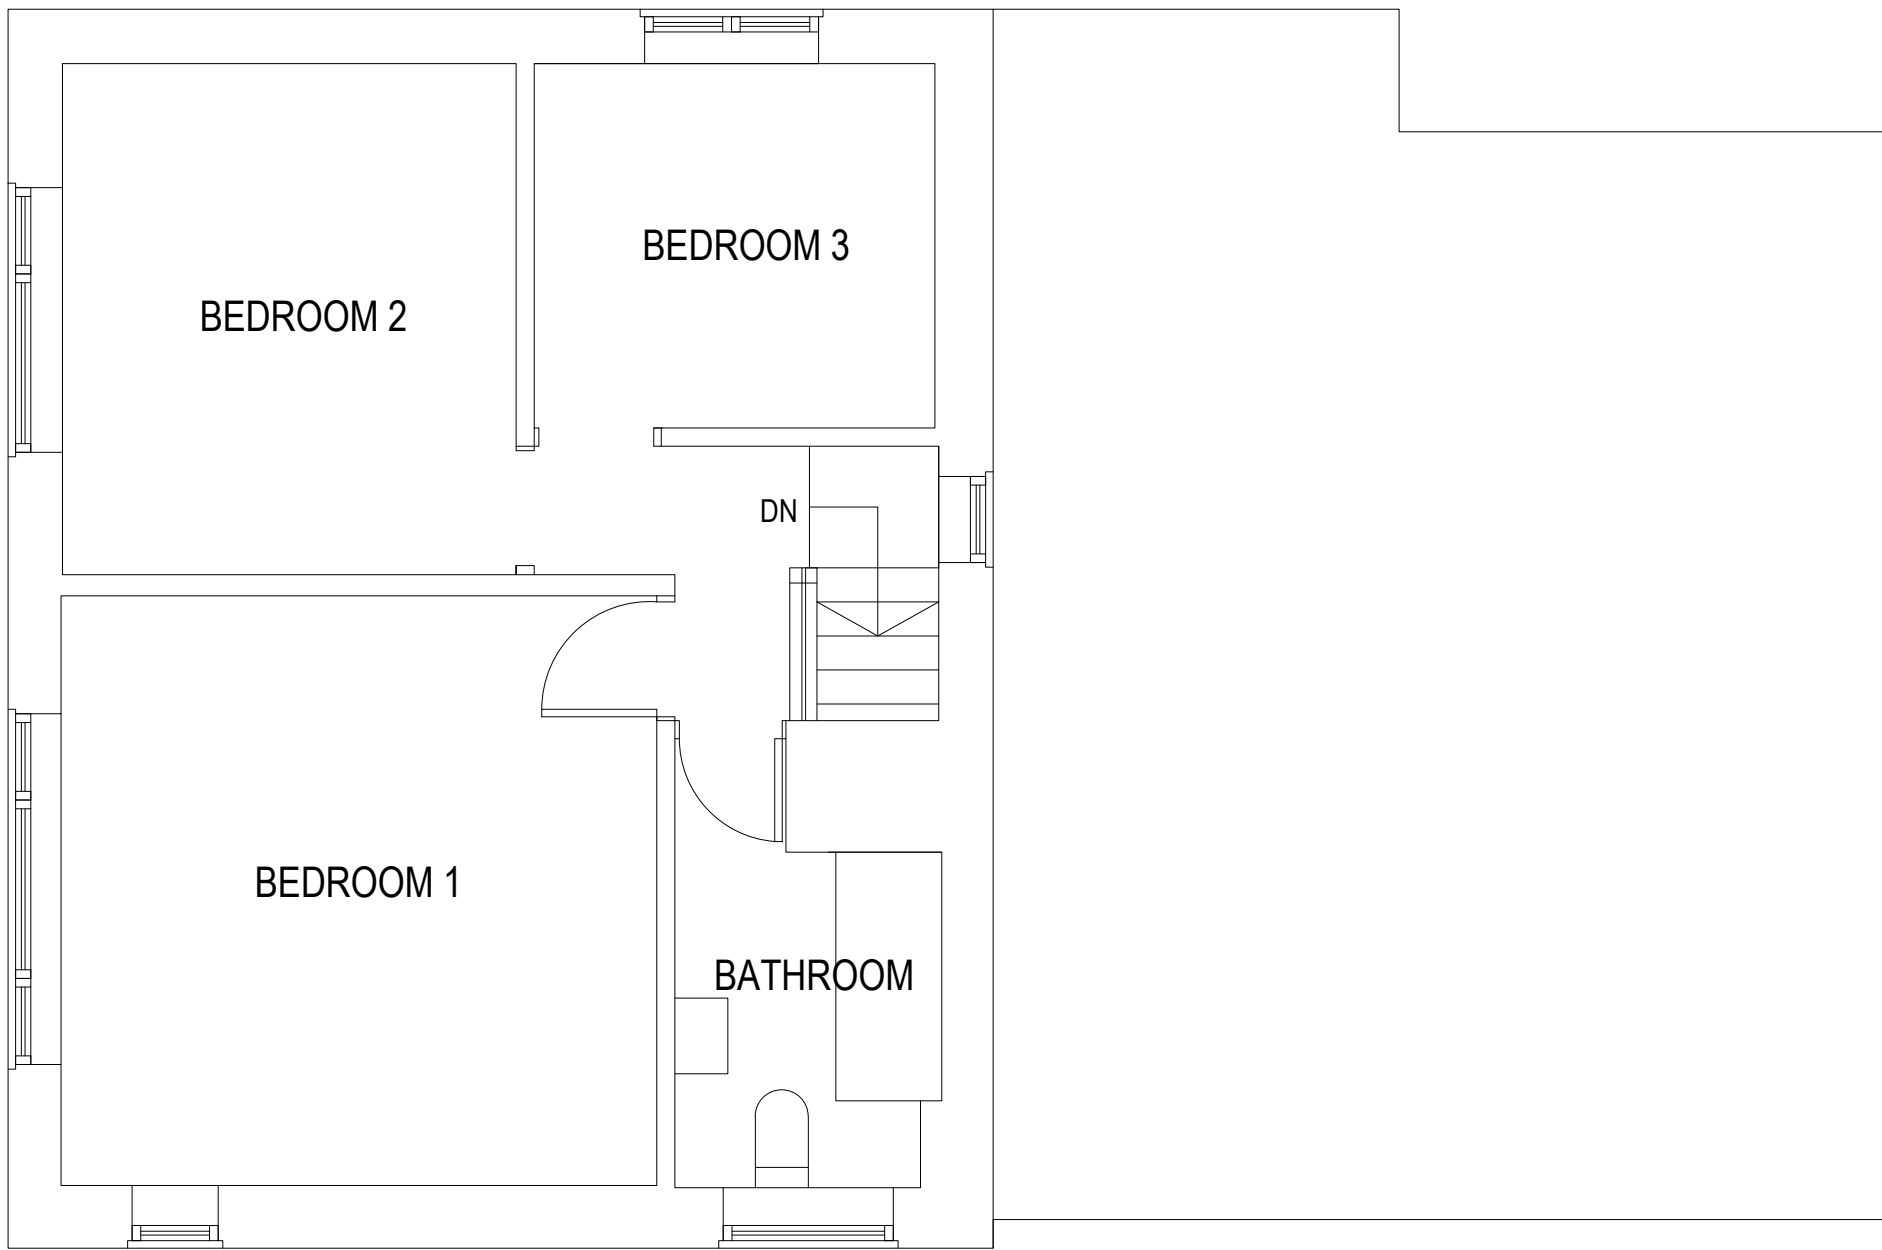

FIRST FLOOR PLAN

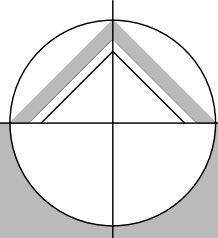

northern design  
partnership

Chartered Architects  
The Chapel, Millmoor Road,  
Meltham, Holmfirth, HD9 5JU

www.northerndesignpartnership.co.uk  
Instagram: @northerndesignp  
Telephone: (01484) 854848

|             |                                                                                     |          |       |
|-------------|-------------------------------------------------------------------------------------|----------|-------|
| client      | MR AND MRS NORGATE                                                                  |          |       |
| project     | PROPOSED EXTENSION TO<br>1 MOORCROFT PARK DRIVE,<br>NEW MILL,<br>HOLMFIRTH, HD9 1JH |          |       |
| drawing     | EXISTING PLANS AND ELEVATIONS                                                       |          |       |
| revision    | notes                                                                               | date     | drawn |
| *           | *                                                                                   | *        | *     |
|             |                                                                                     |          |       |
|             |                                                                                     |          |       |
|             |                                                                                     |          |       |
| scale :     | 1:50 AT A1                                                                          | 08.24    | PB    |
| project no. | drawing no.                                                                         | revision |       |
| 2377        | 01                                                                                  |          |       |