



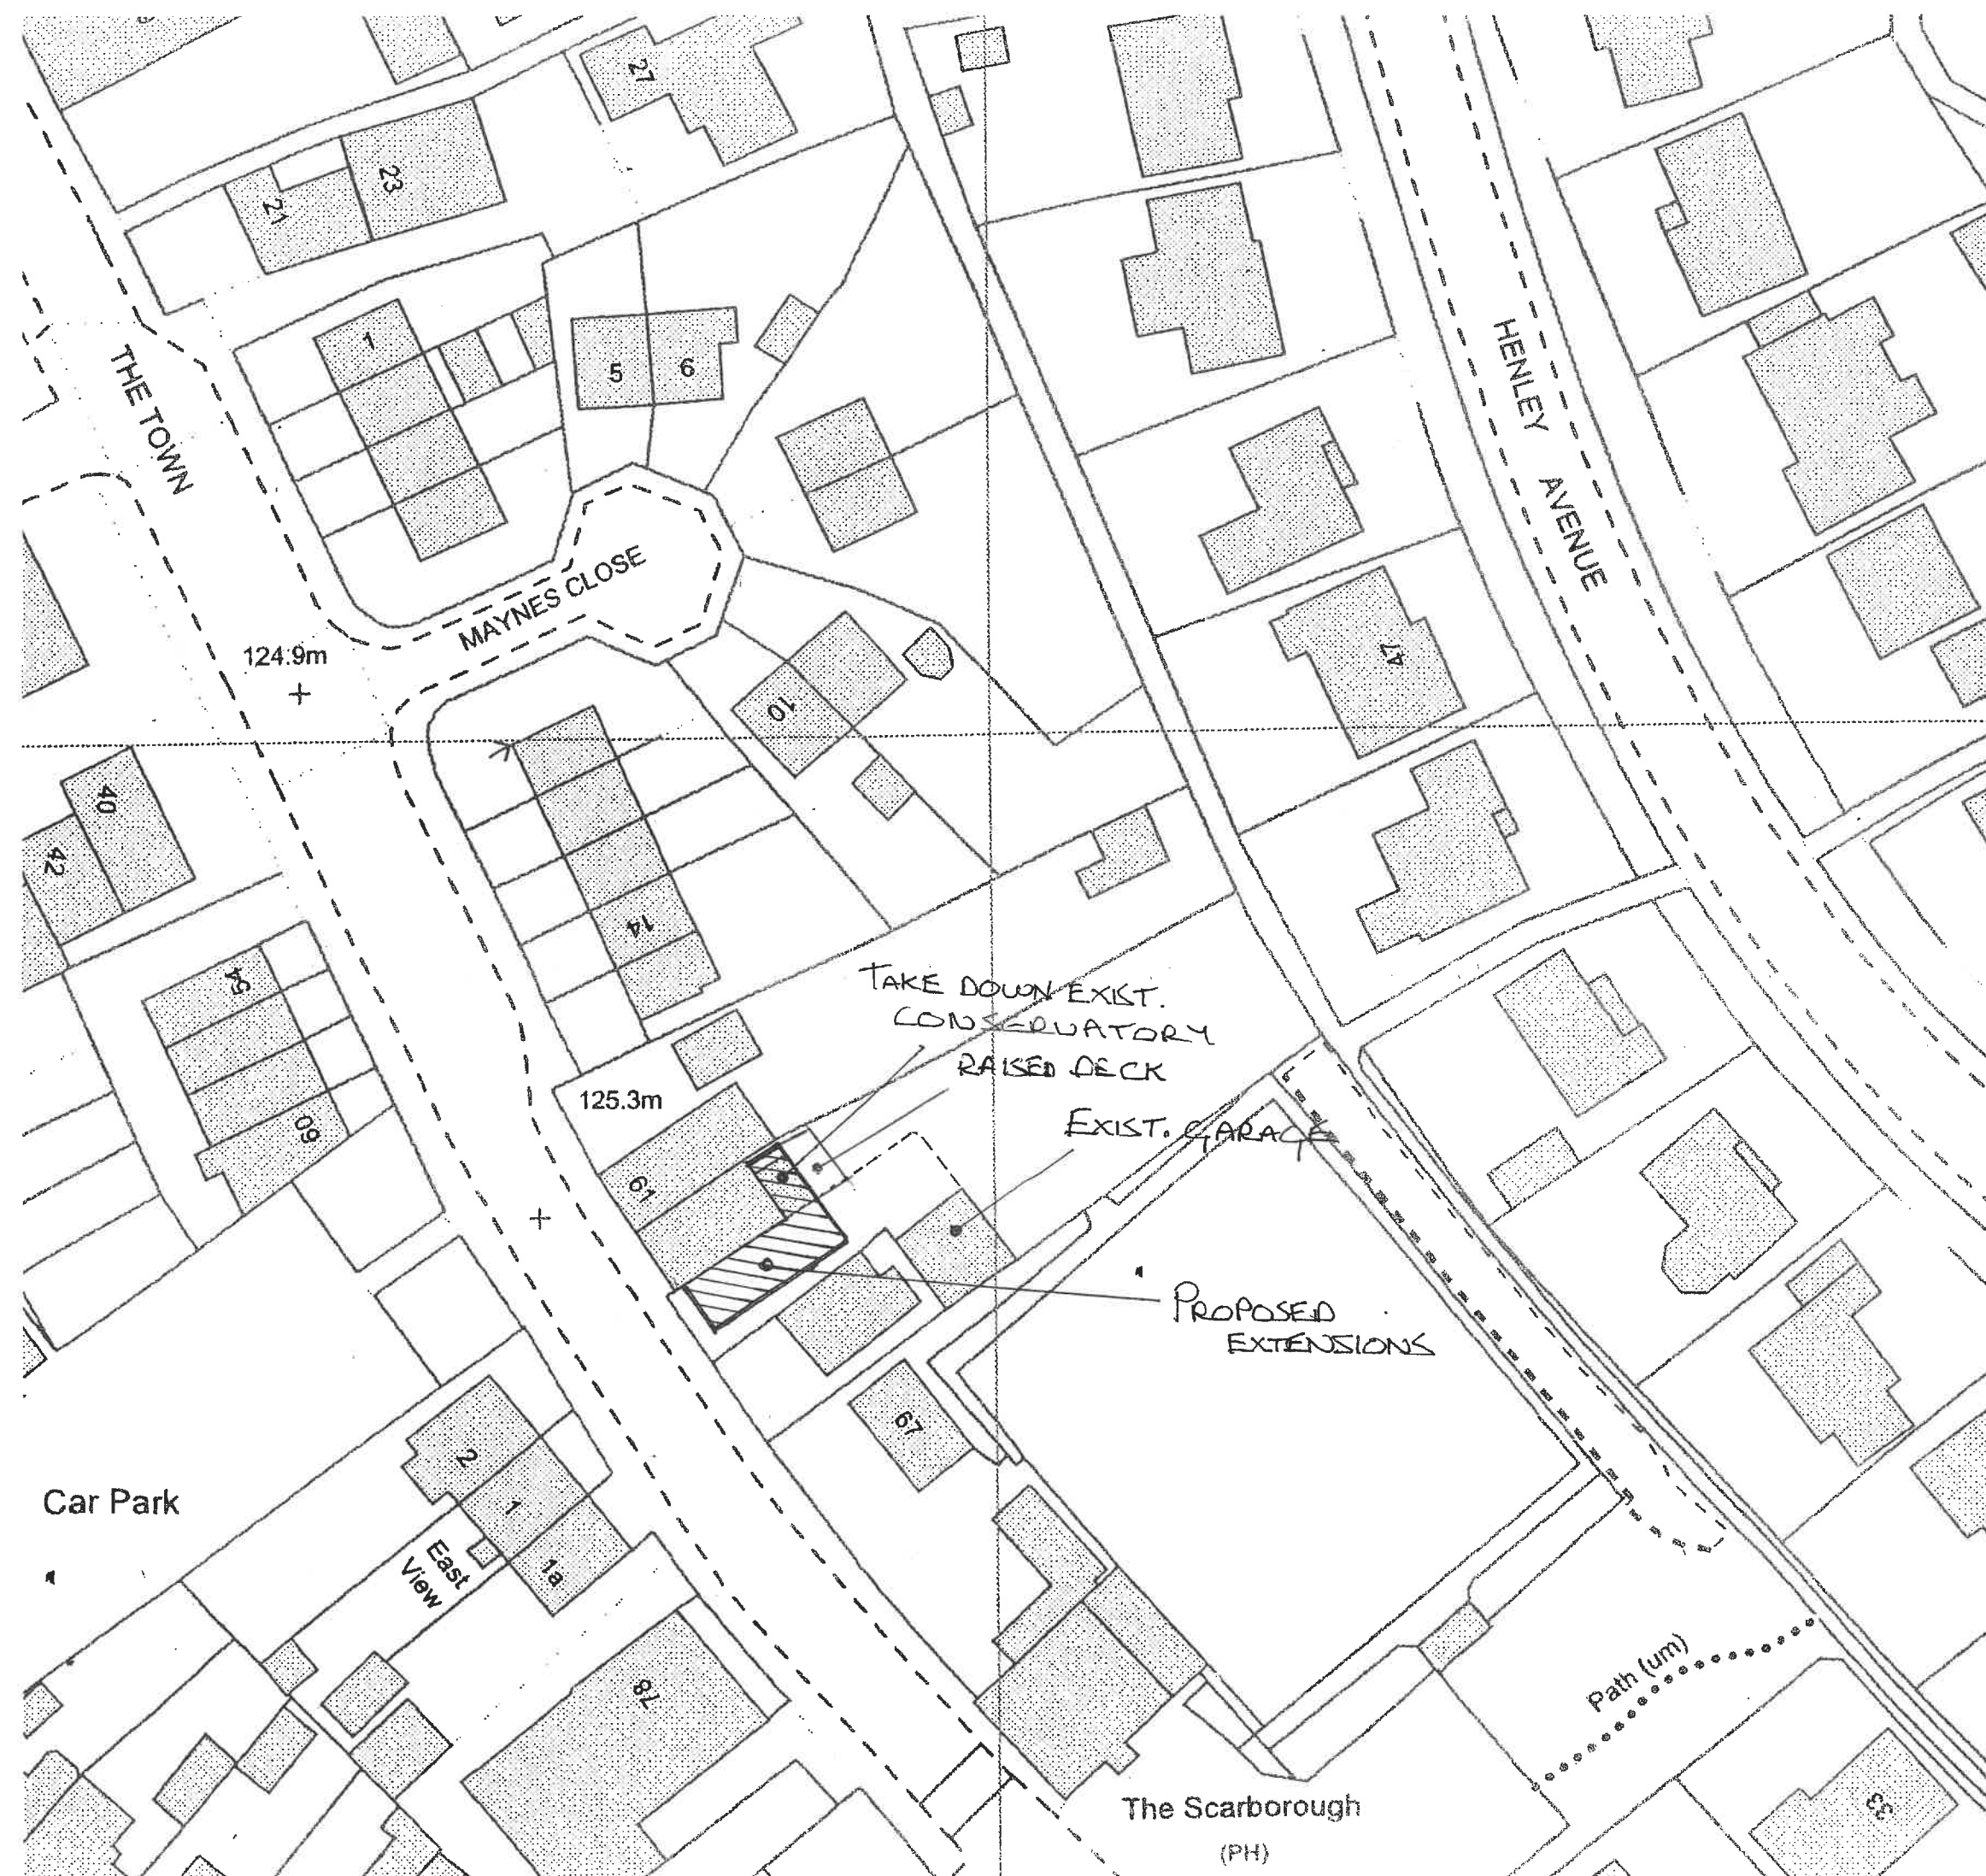

client:
T. KENNEDY

title:
SITE PLAN

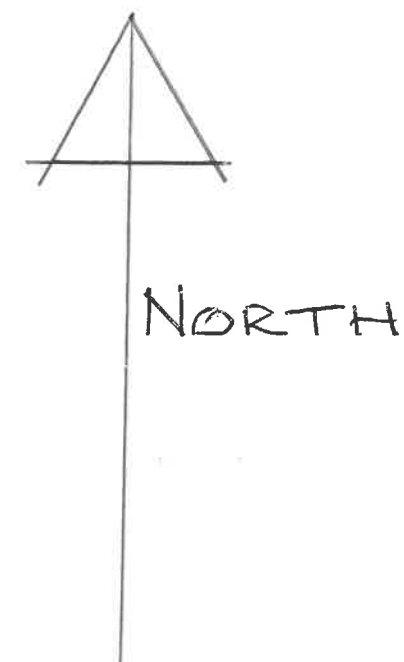

scale 1:500

dra no: 24/99