


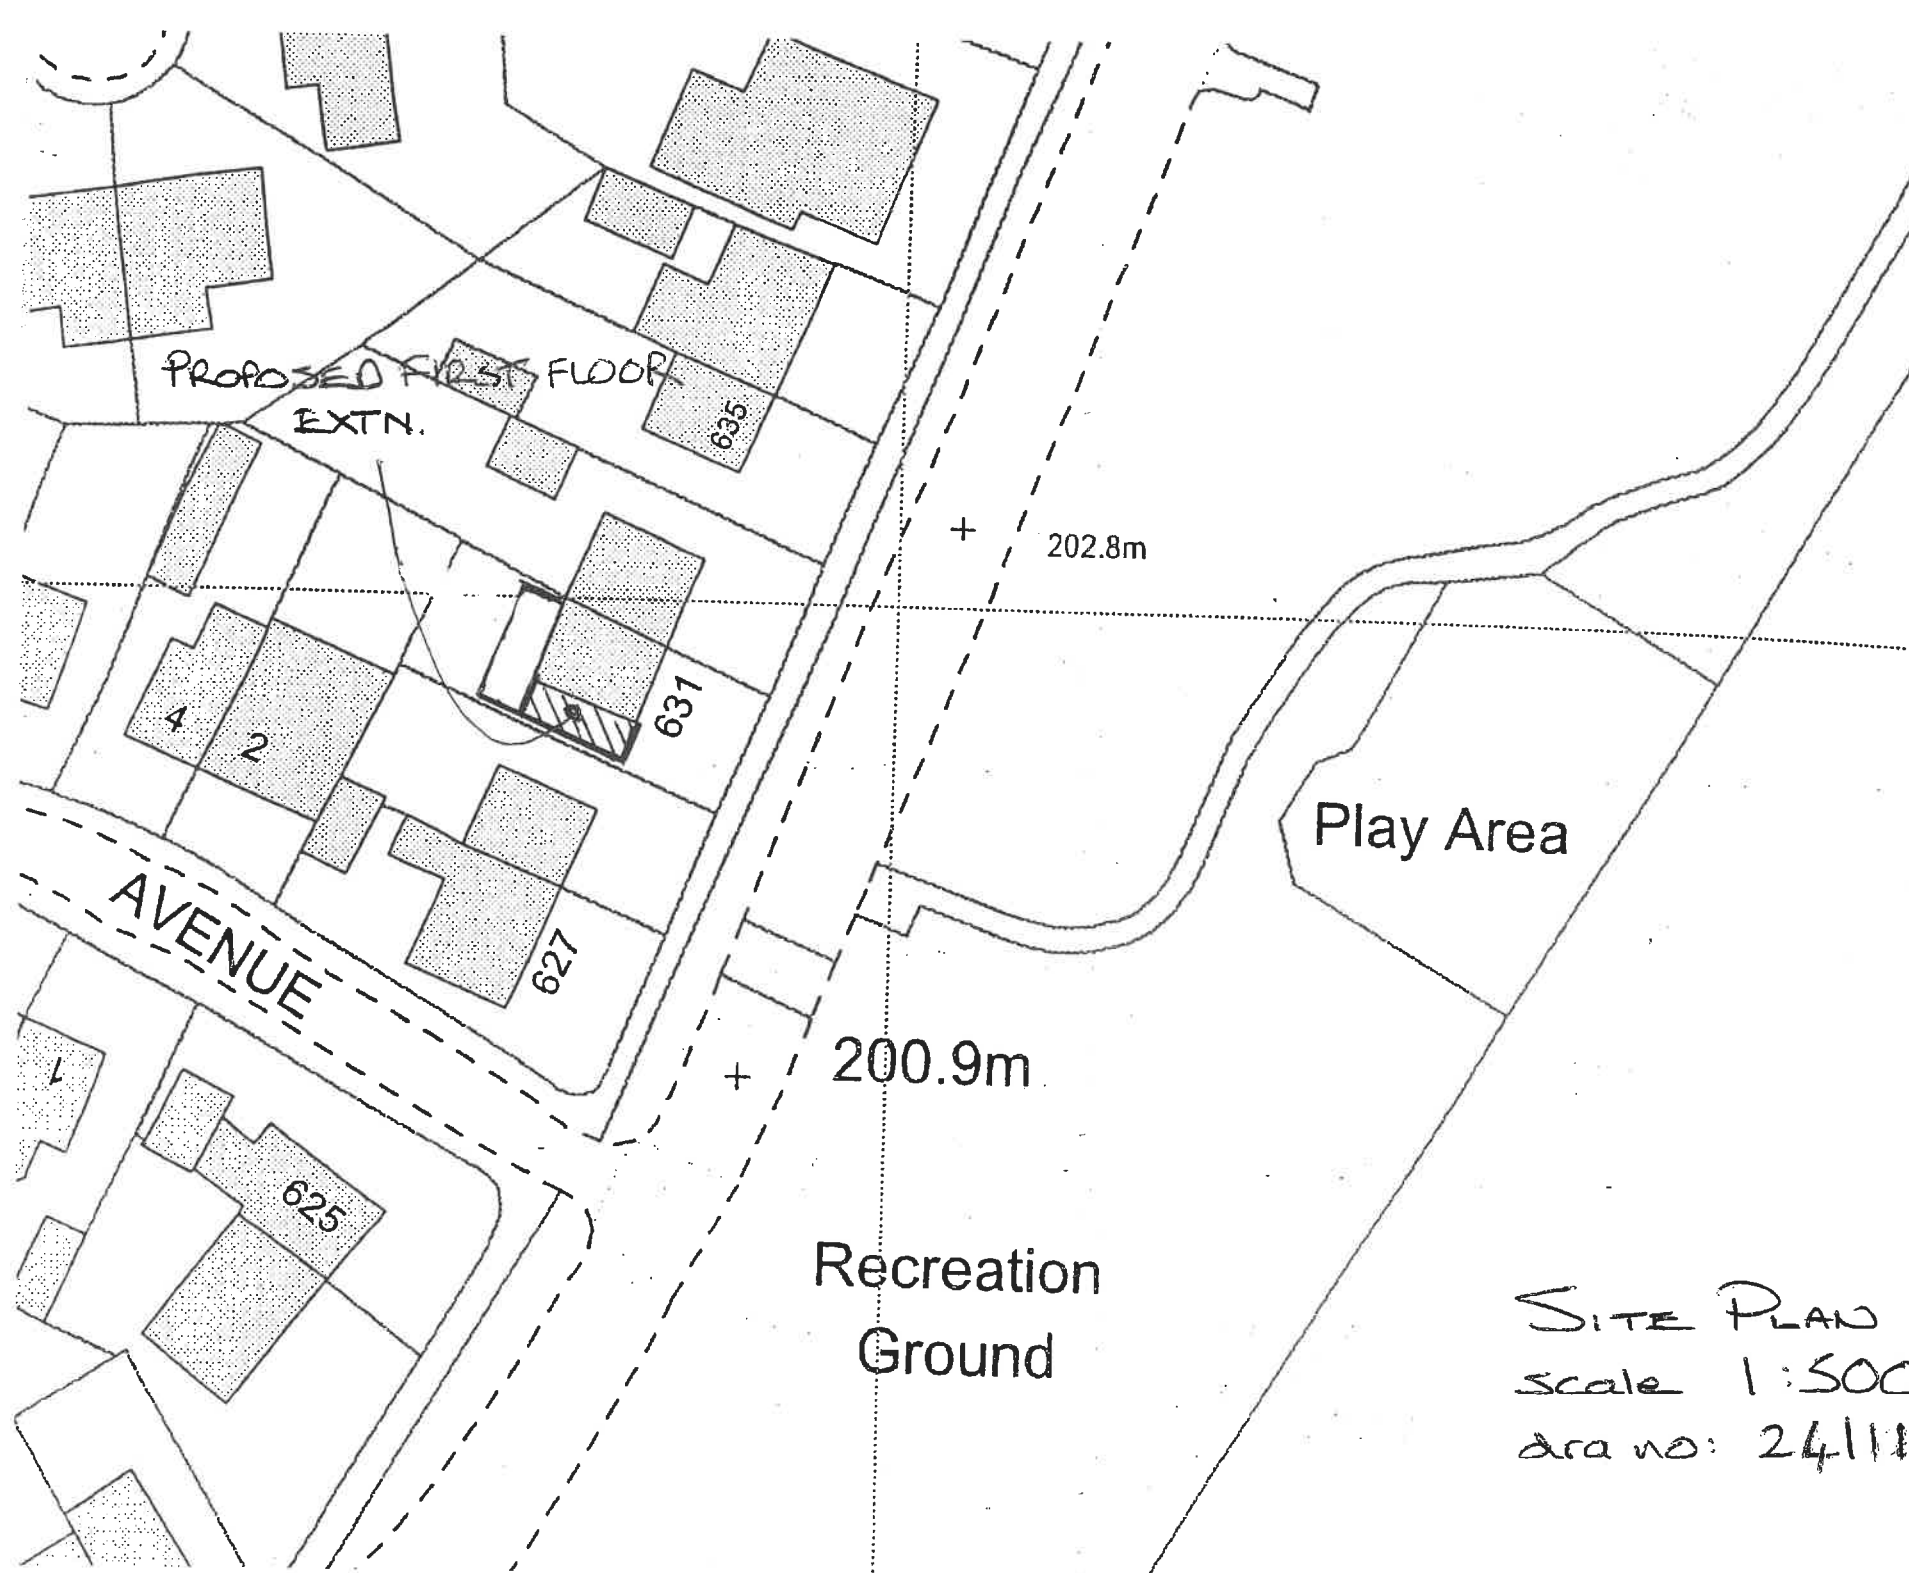

PROPOSED FIRST FLOOR
EXTN.

+ 202.8m

Play Area

AVENUE

+ 200.9m

Recreation
Ground

SITE PLAN
Scale 1:500
dra no: 24/116