

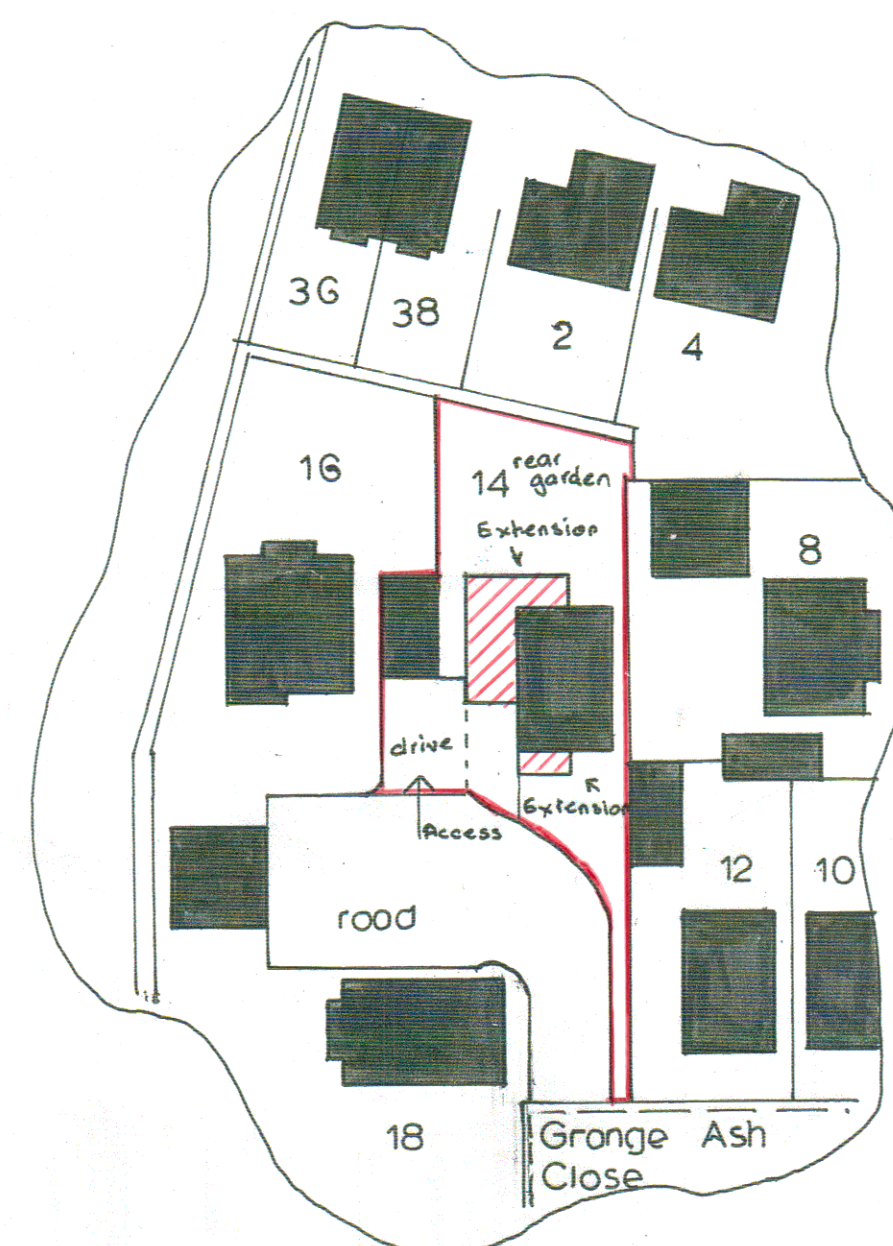


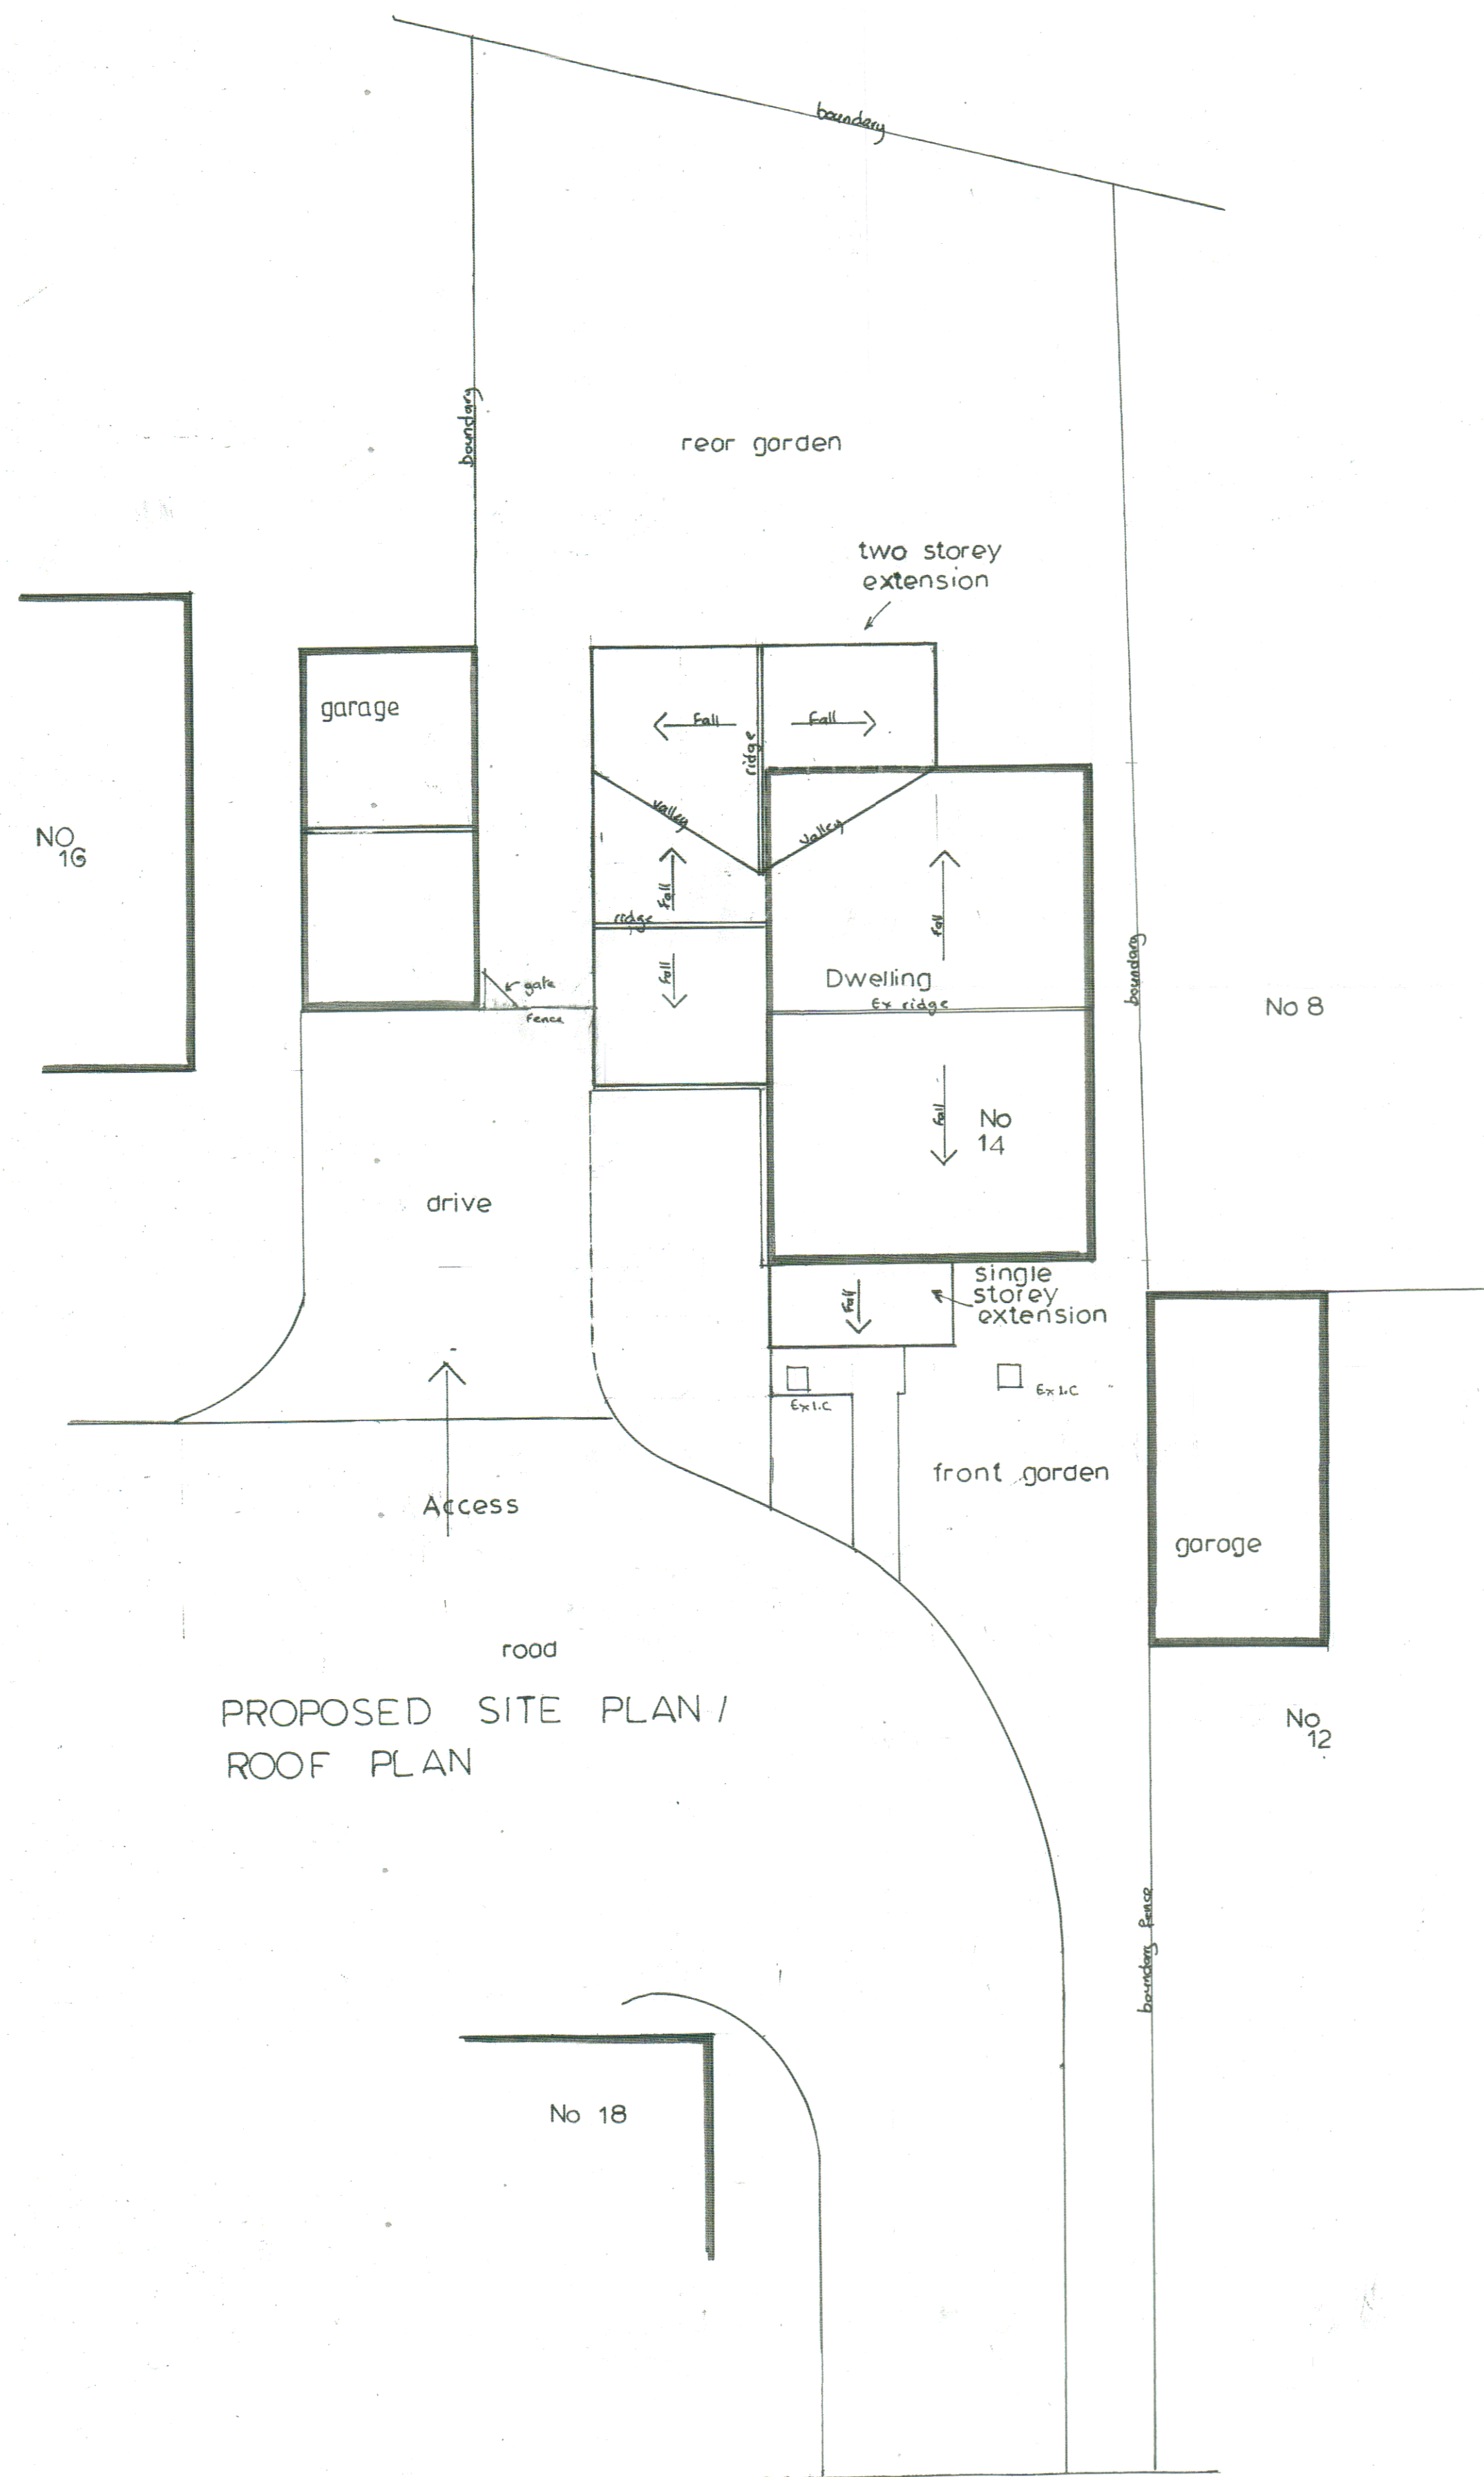

BLOCK PLAN 1:500 scale

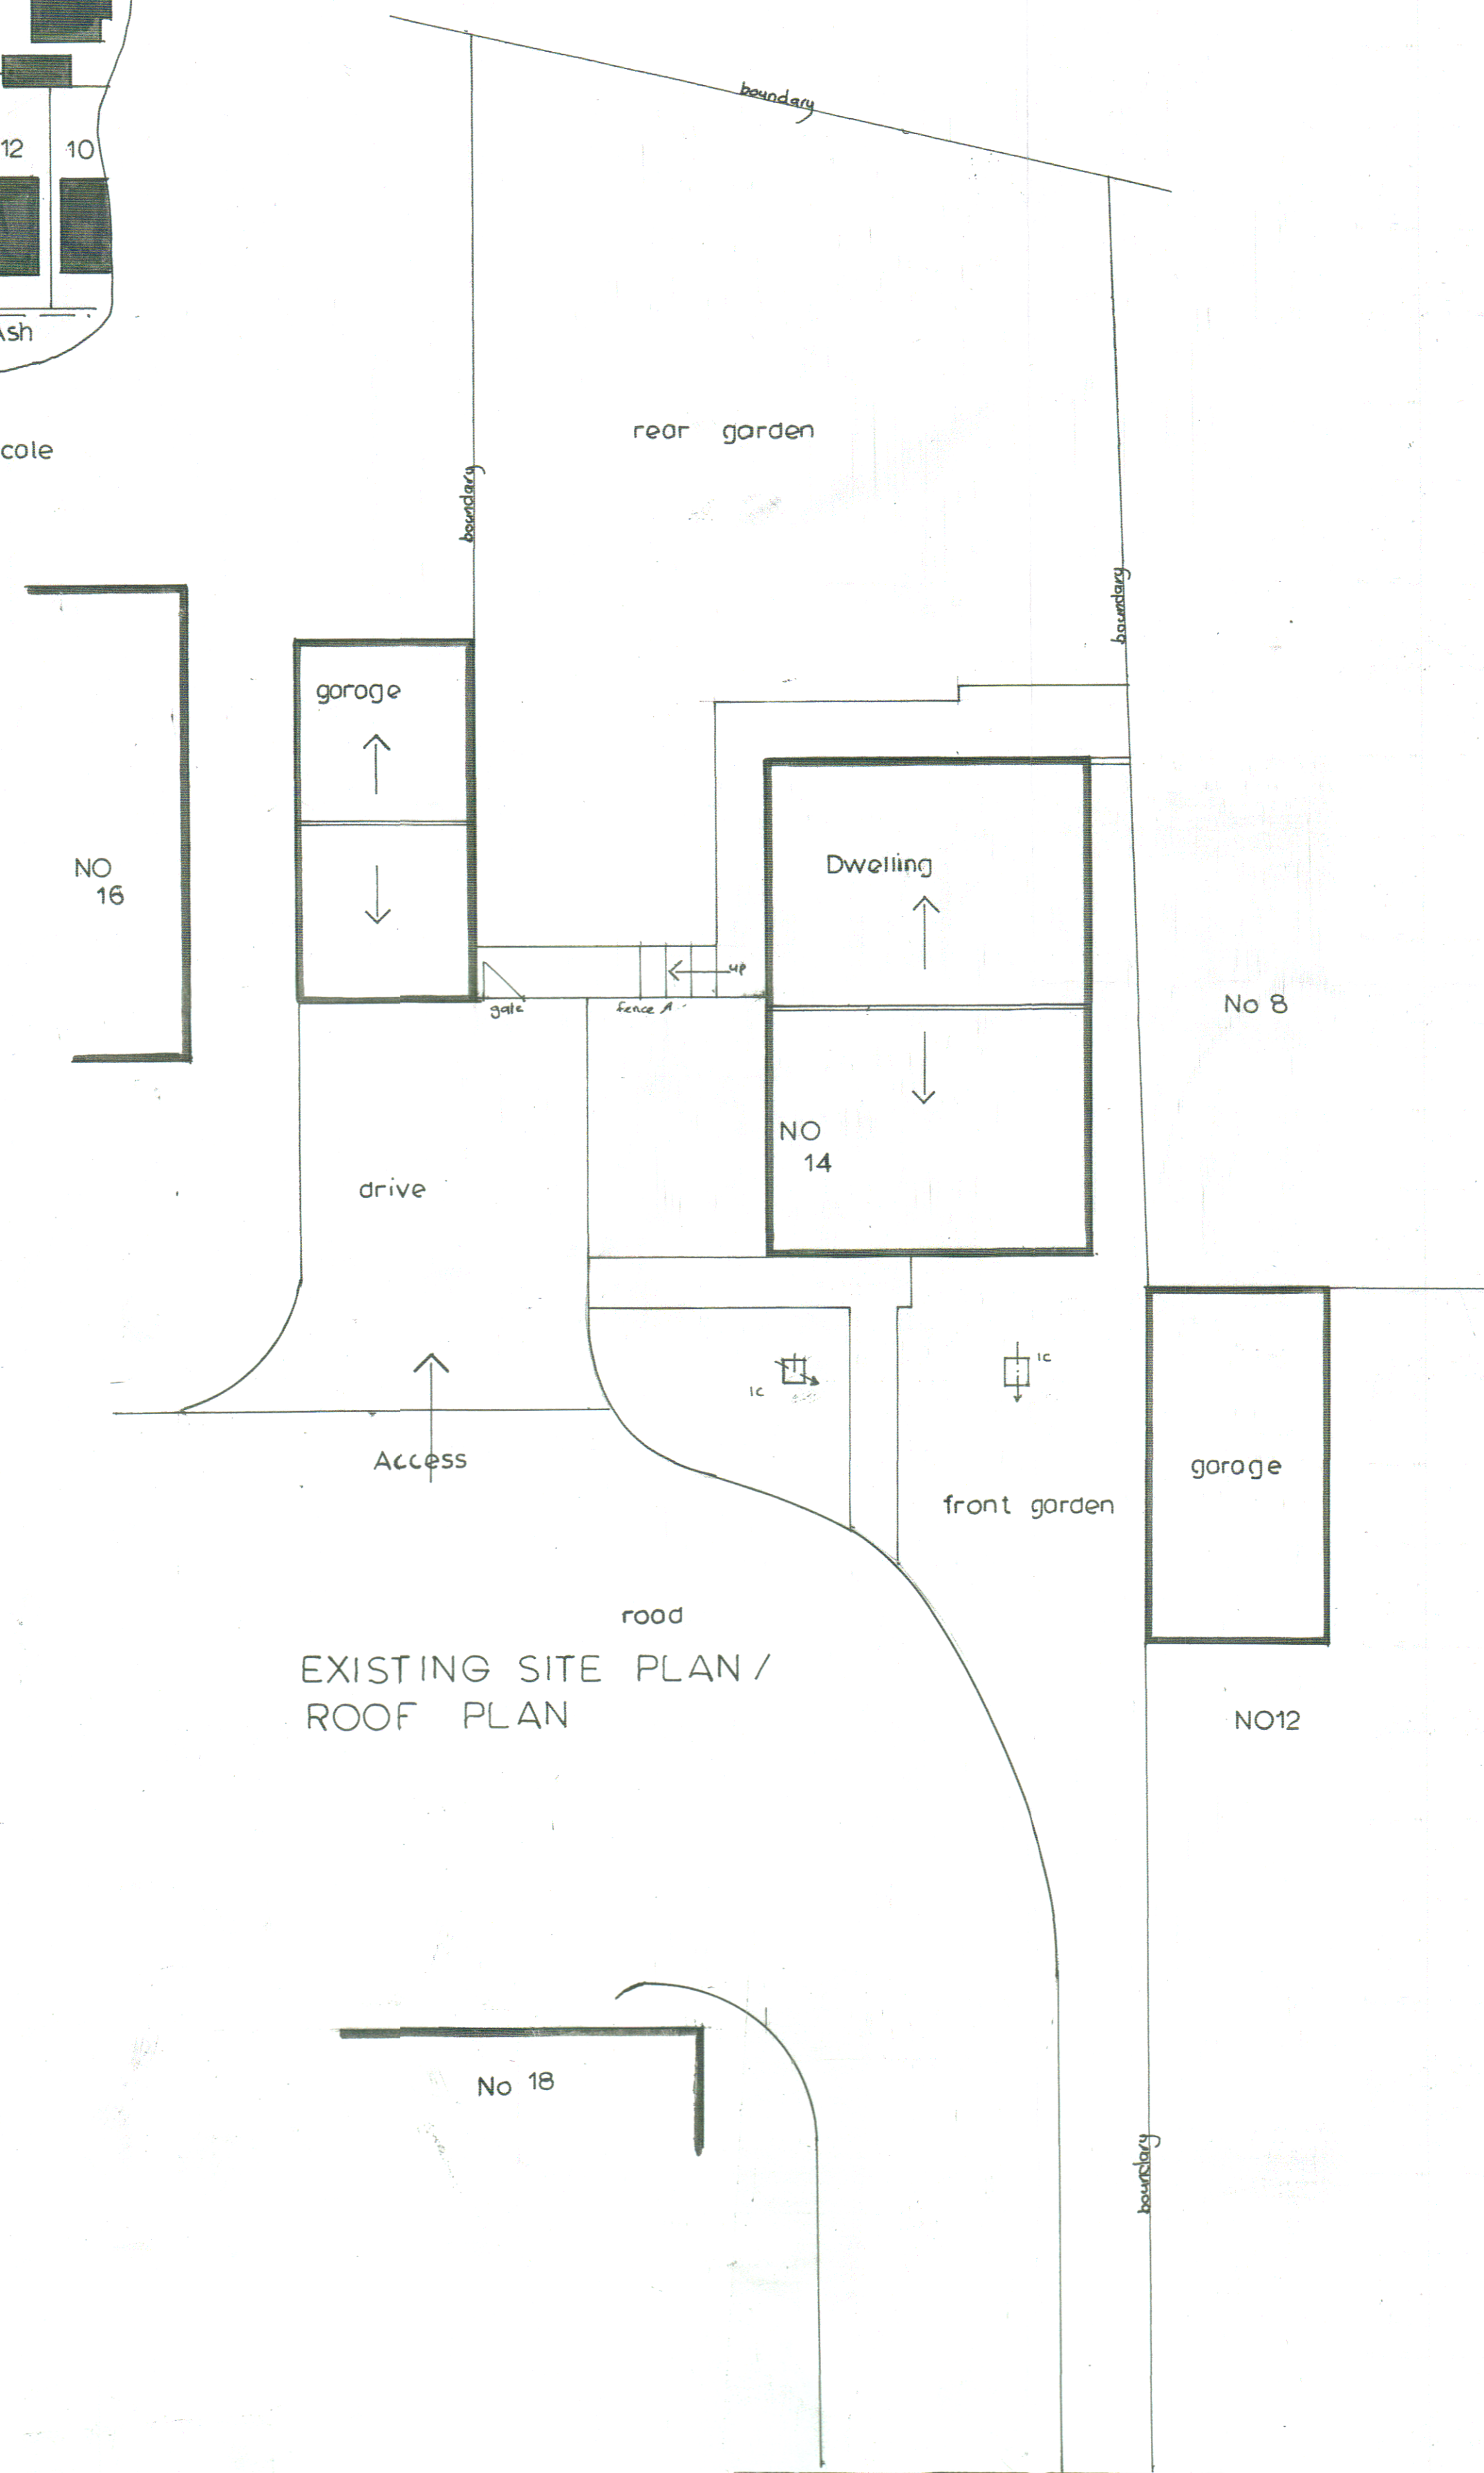

EXISTING SITE PLAN / ROOF PLAN

no	date	by	revision
----	------	----	----------

client	MR. L. JOHNSON
project	EXTENSIONS TO DWELLING
location	14 GRANGE ASH CLOSE FLOCKTON WF4 4FF
drawing	ROOF PLANS SITE PLANS

Owens Design

Architectural Design, Development and Planning

95 Lynwood Crescent,
Portefract, West Yorks
WF8 3QX.

Tel: 01977 702450

date	SEPT 24	dwg no	729/11
drawn by	C.J.O.		
scale	1:100 & 1:500		