




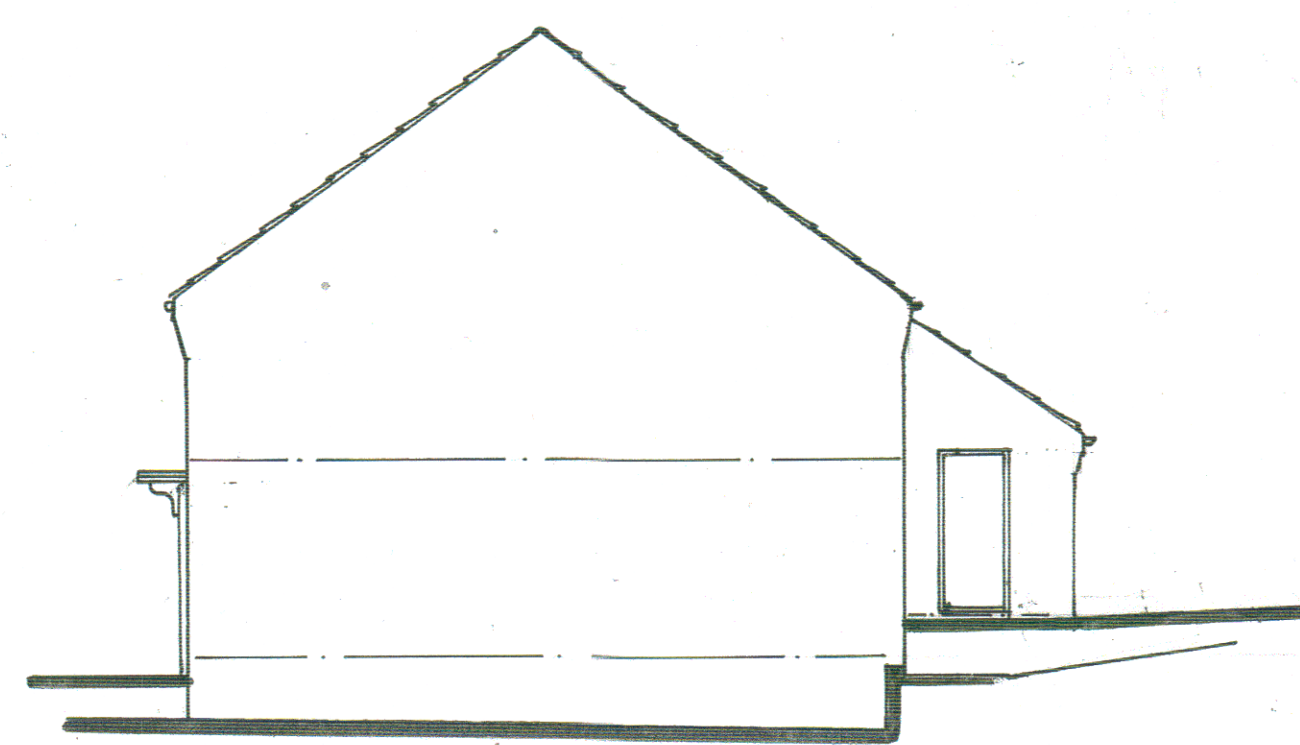

side elevation south

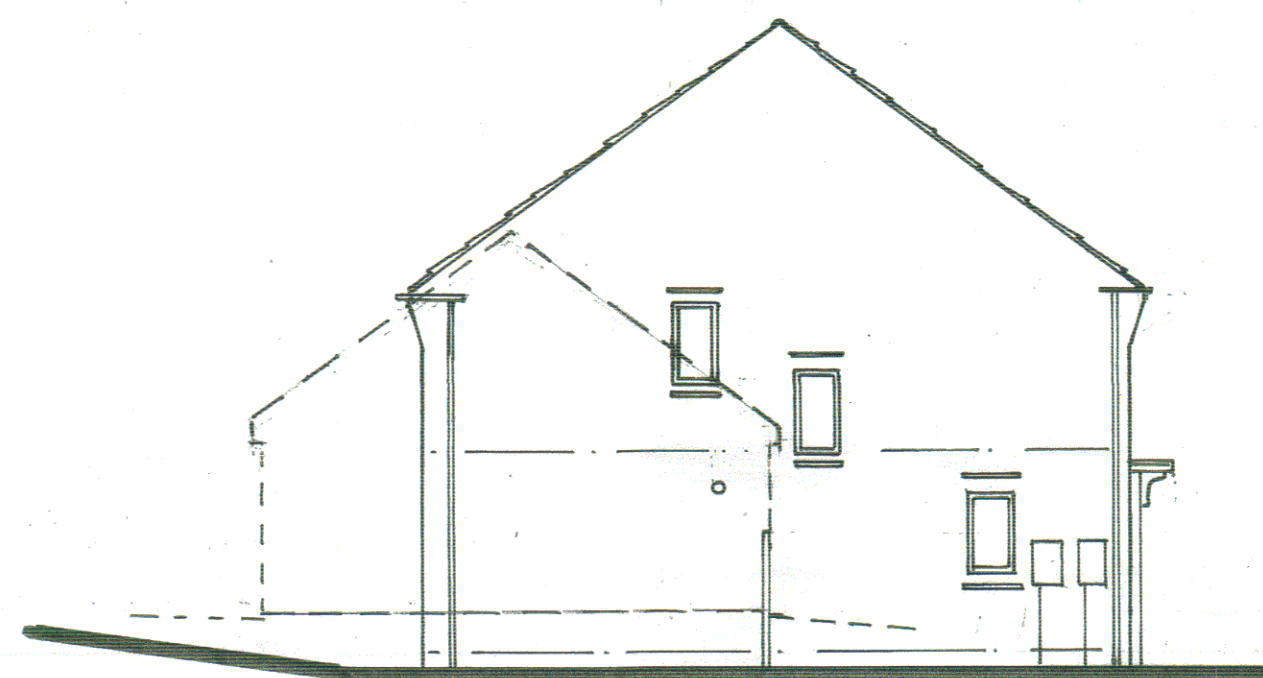


side elevation north

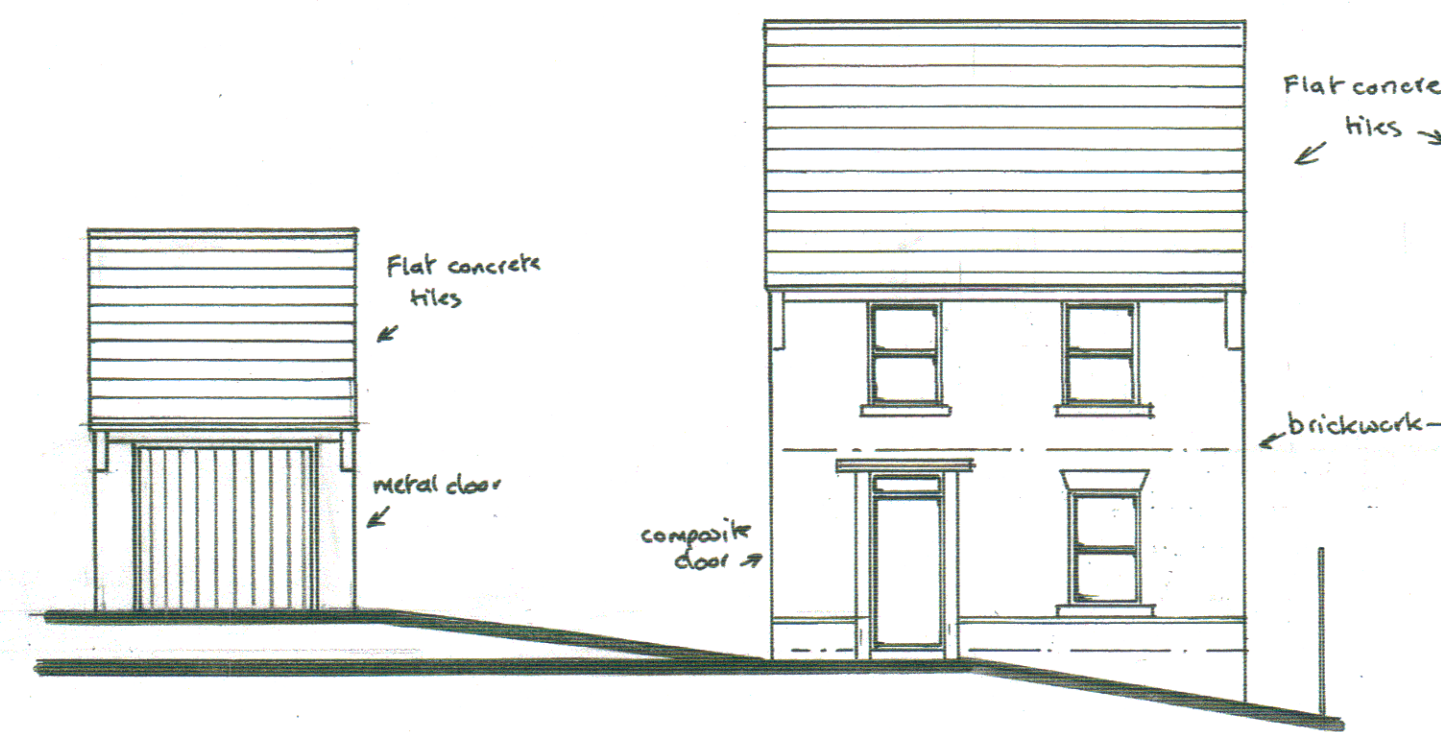



front elevation west




rear elevation east

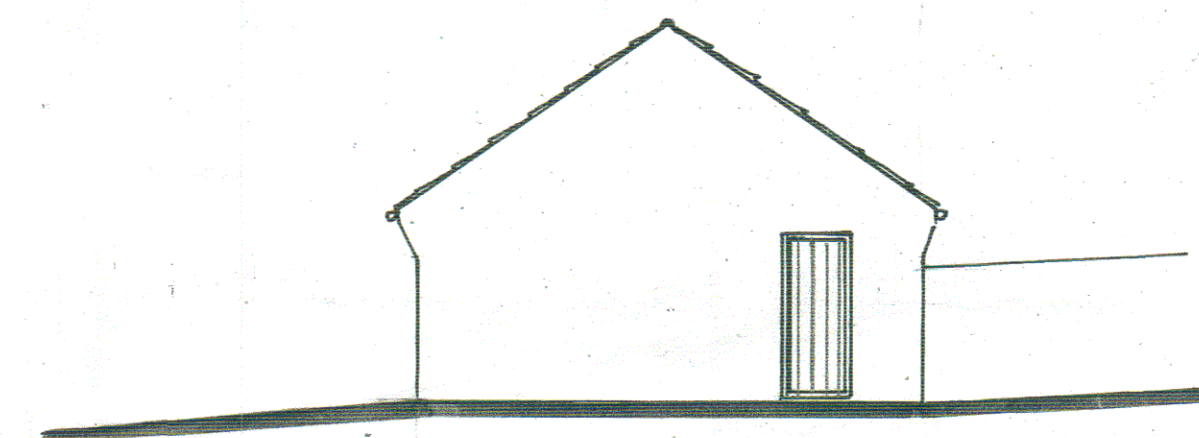

Garage side elevation

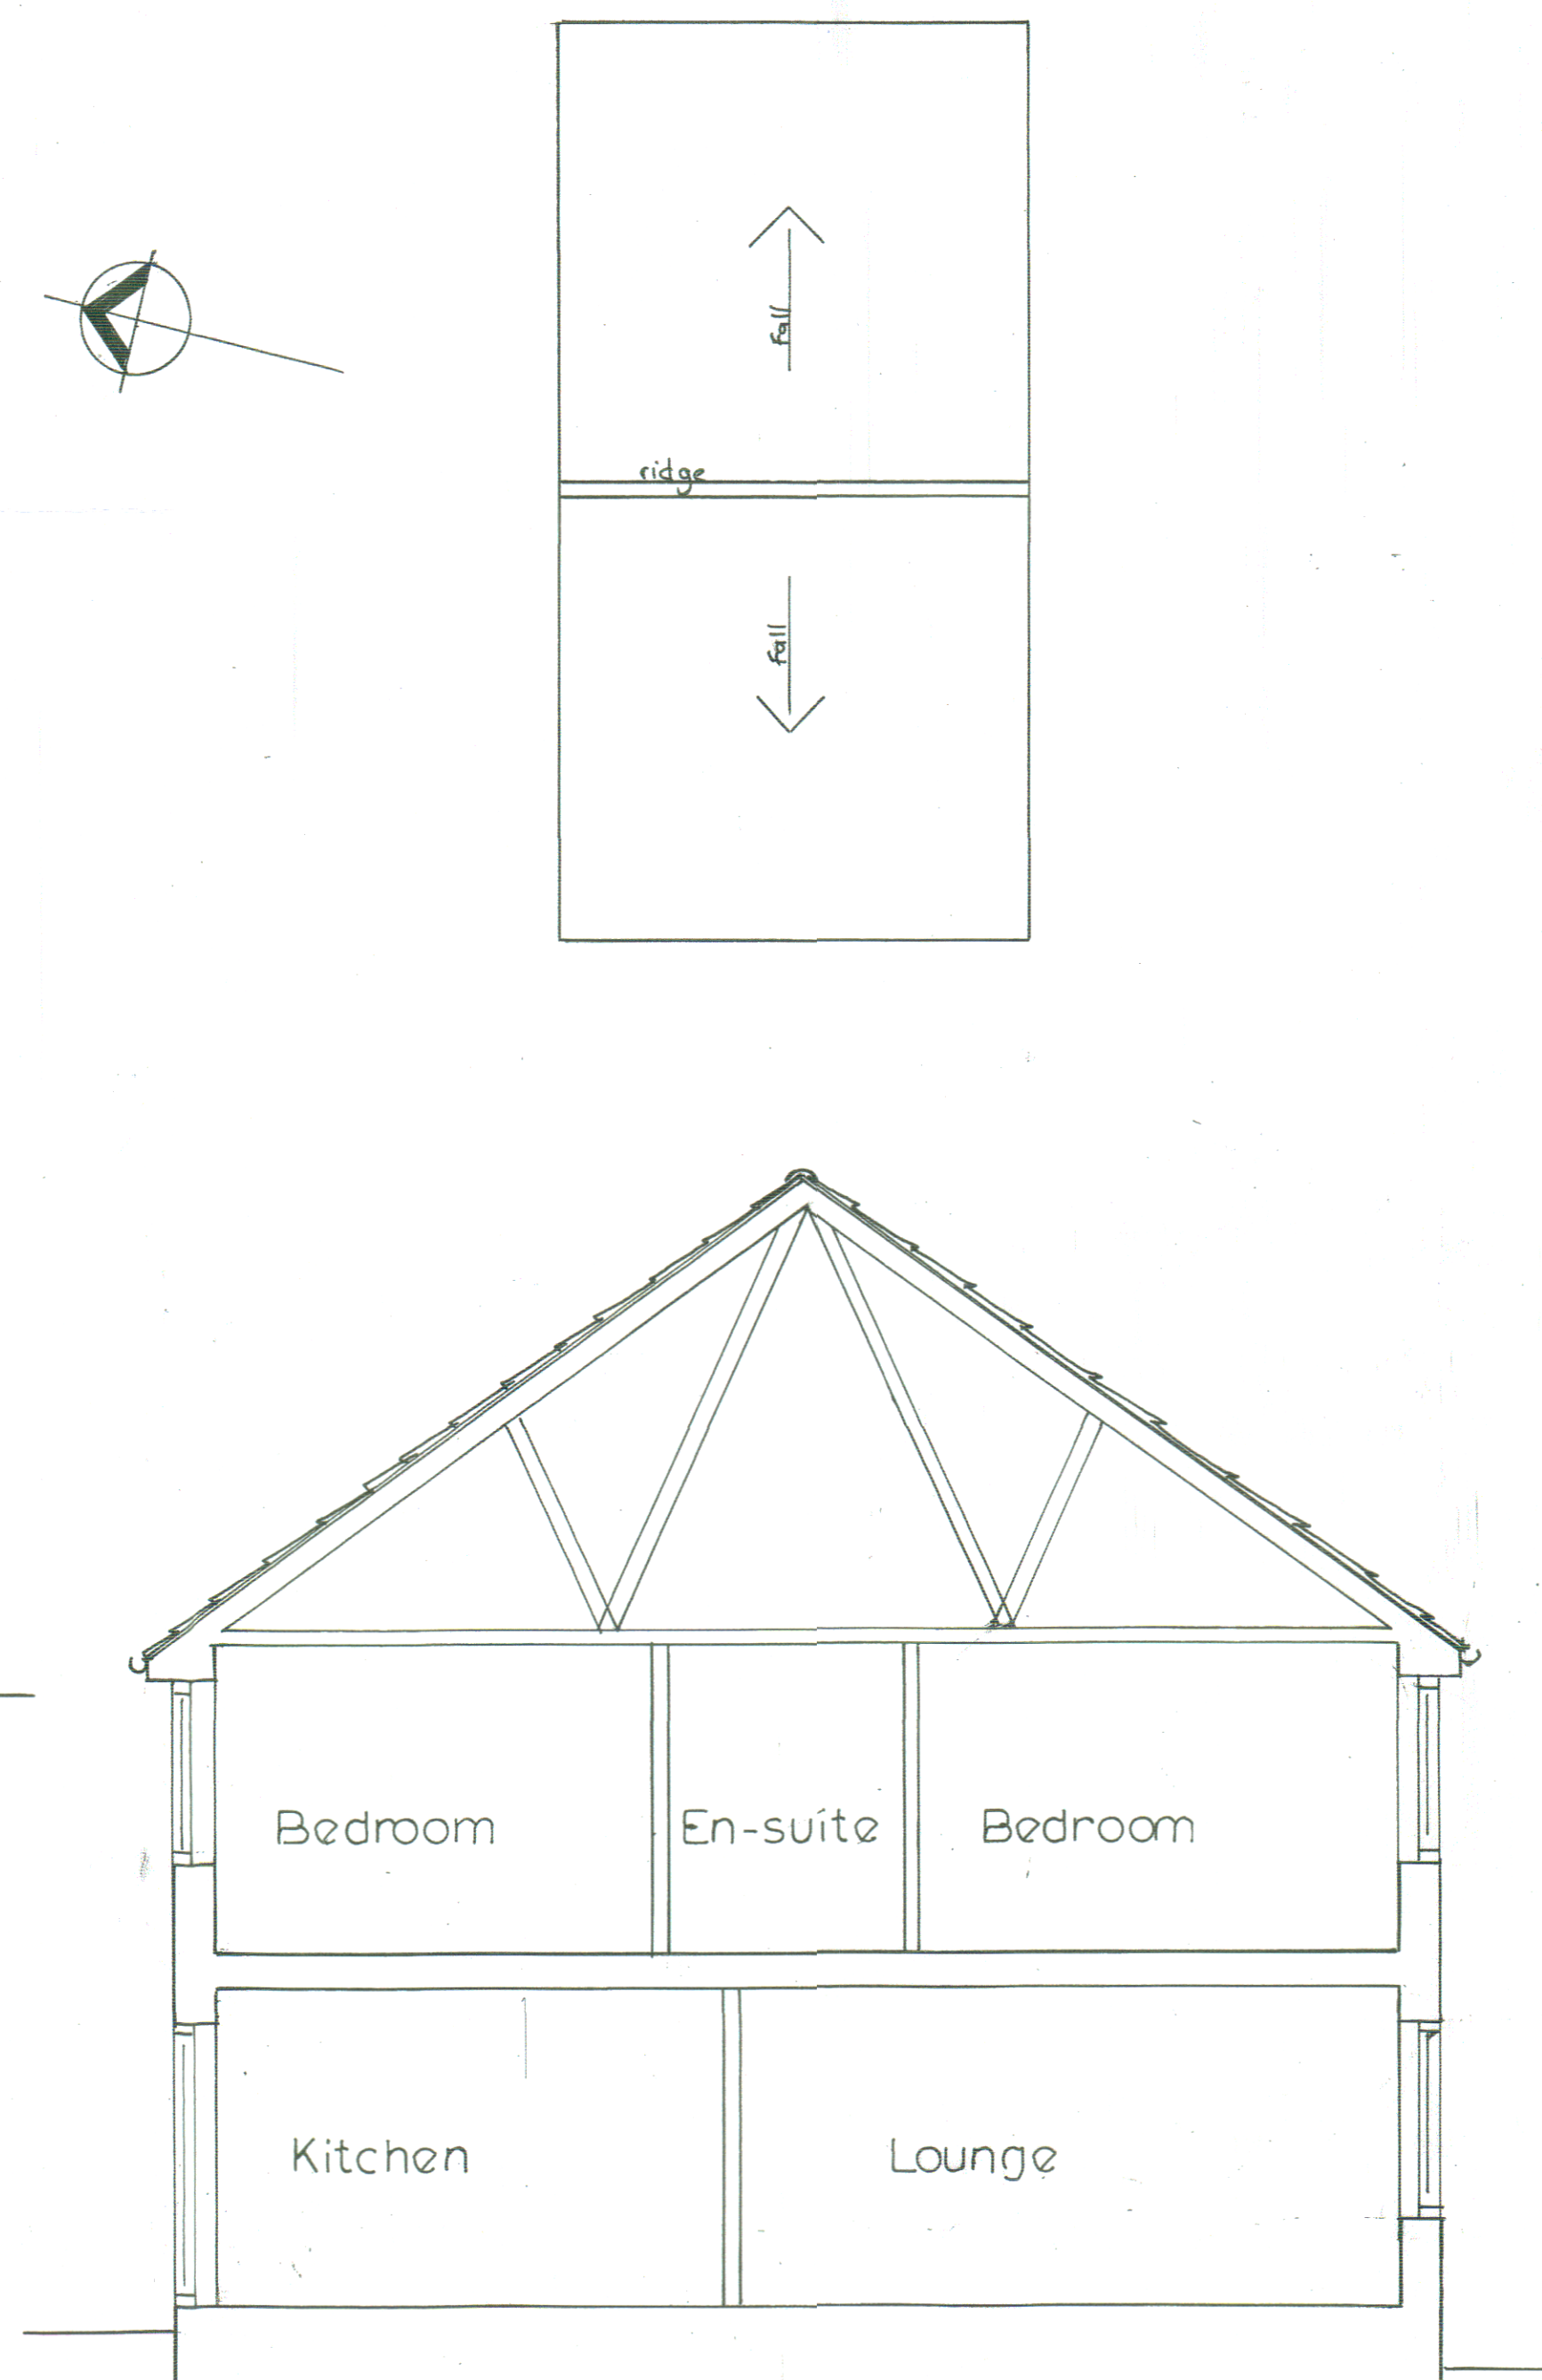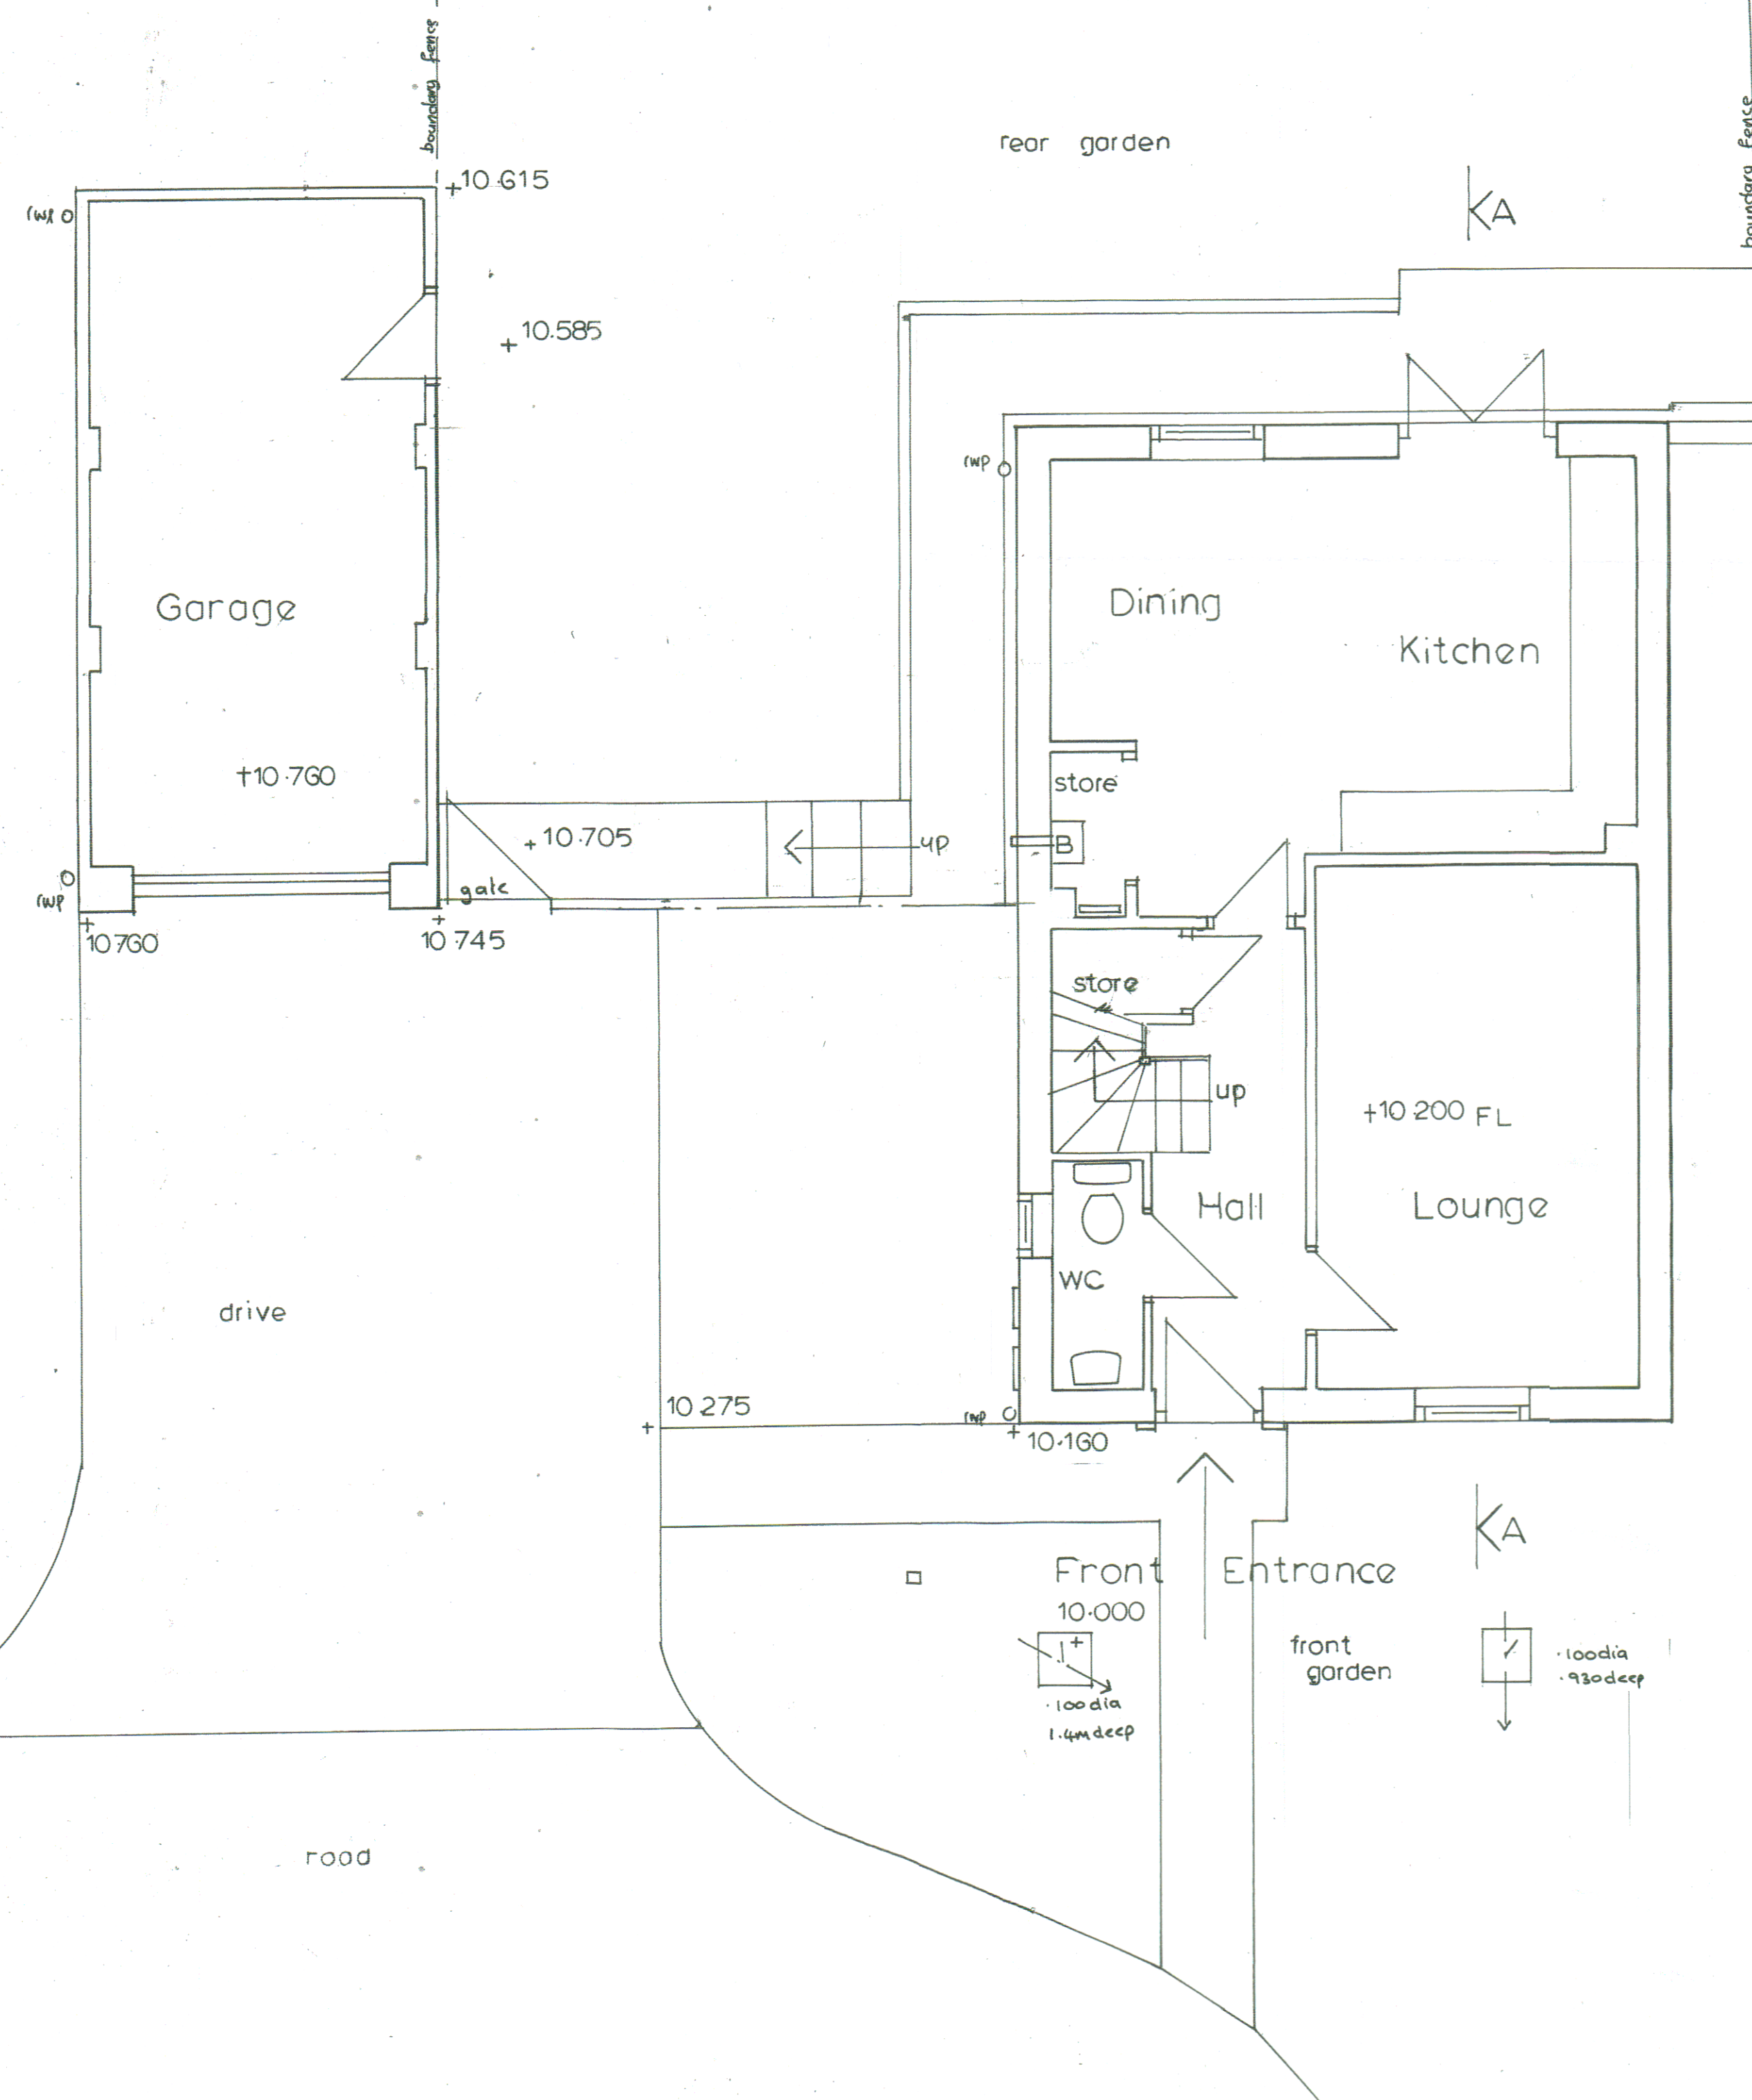

SECTION A.A

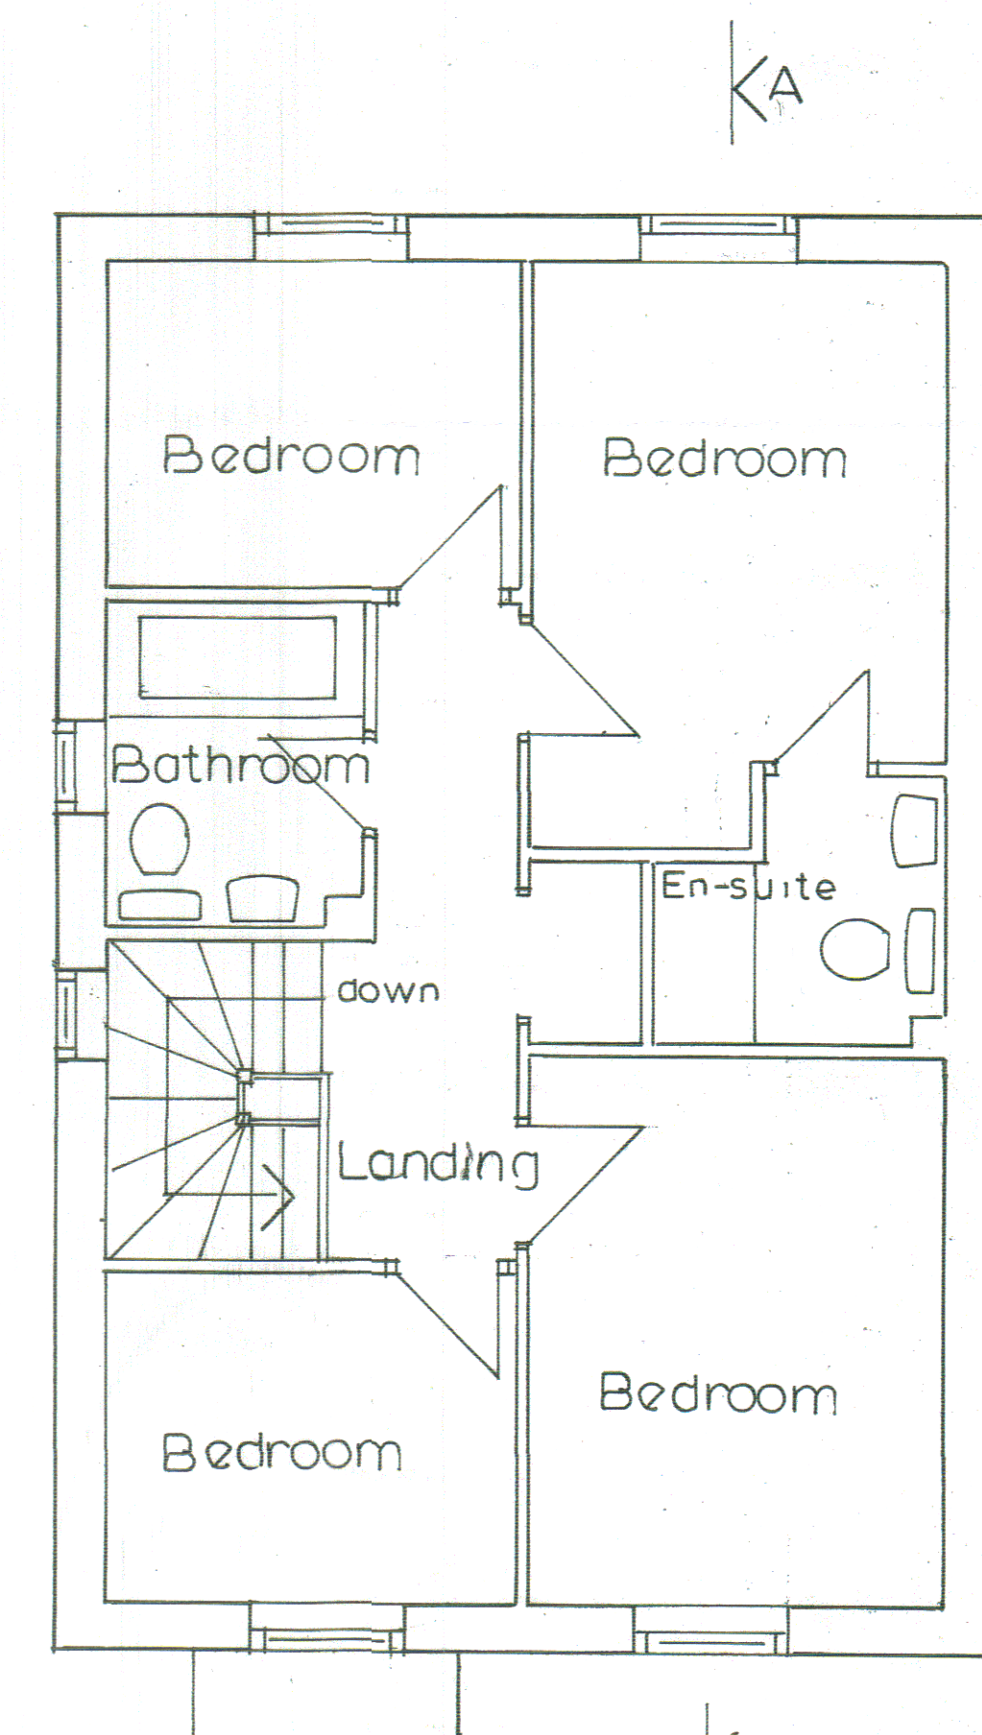

FIRST FLOOR PLAN

client	MR L. JOHNSON
project	EXTENSIONS TO DWELLING
location	14 GRANGE ASH CLOSE FLOCKTON WF4 4FF
drawing	EXISTING PLAN

Owens Design
Architectural Design, Development and Planning
95 Lynwood Crescent,
Pontefract, West Yorks
Tel: 01977 702450

date	dwg no
FEB 23	729/01
drawn by	scale
C.J.O	1:100 1:50