



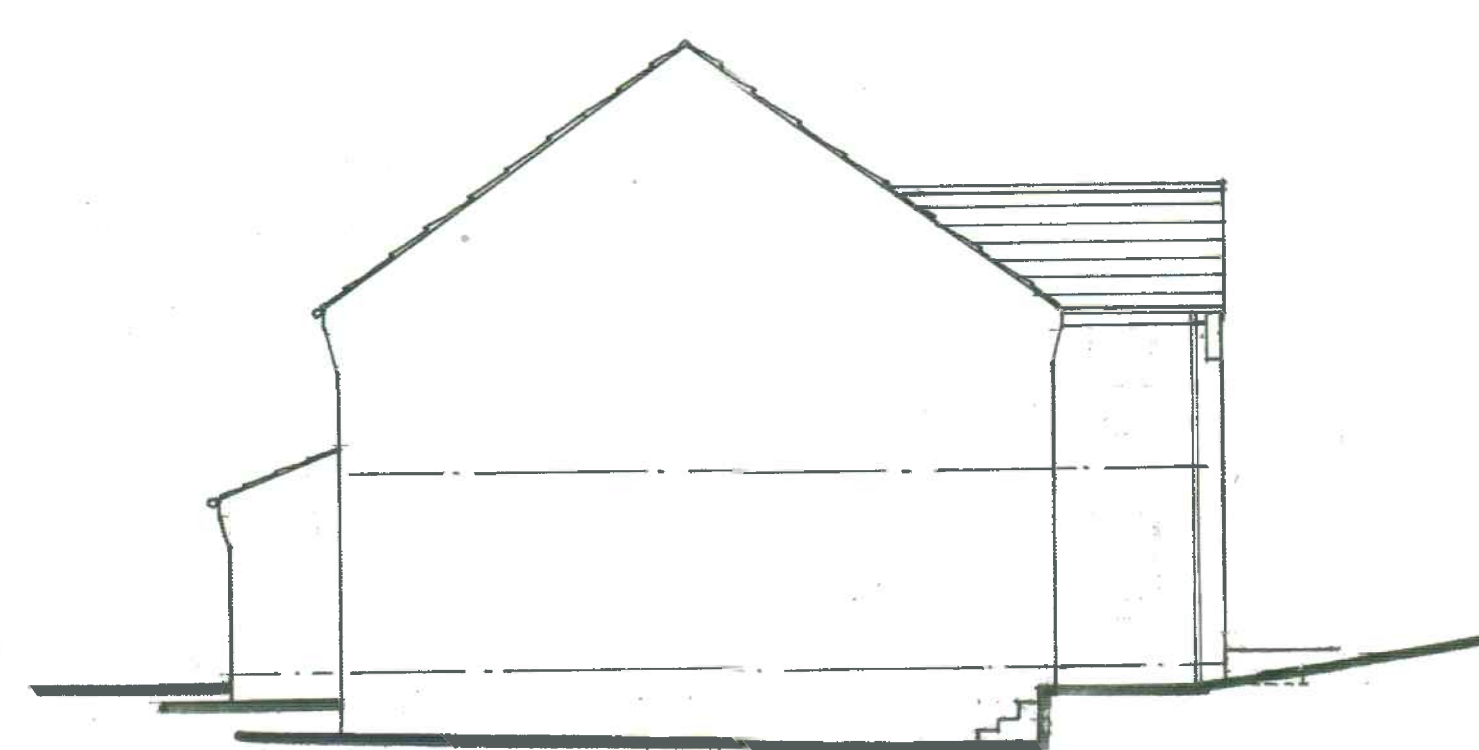

side elevation south

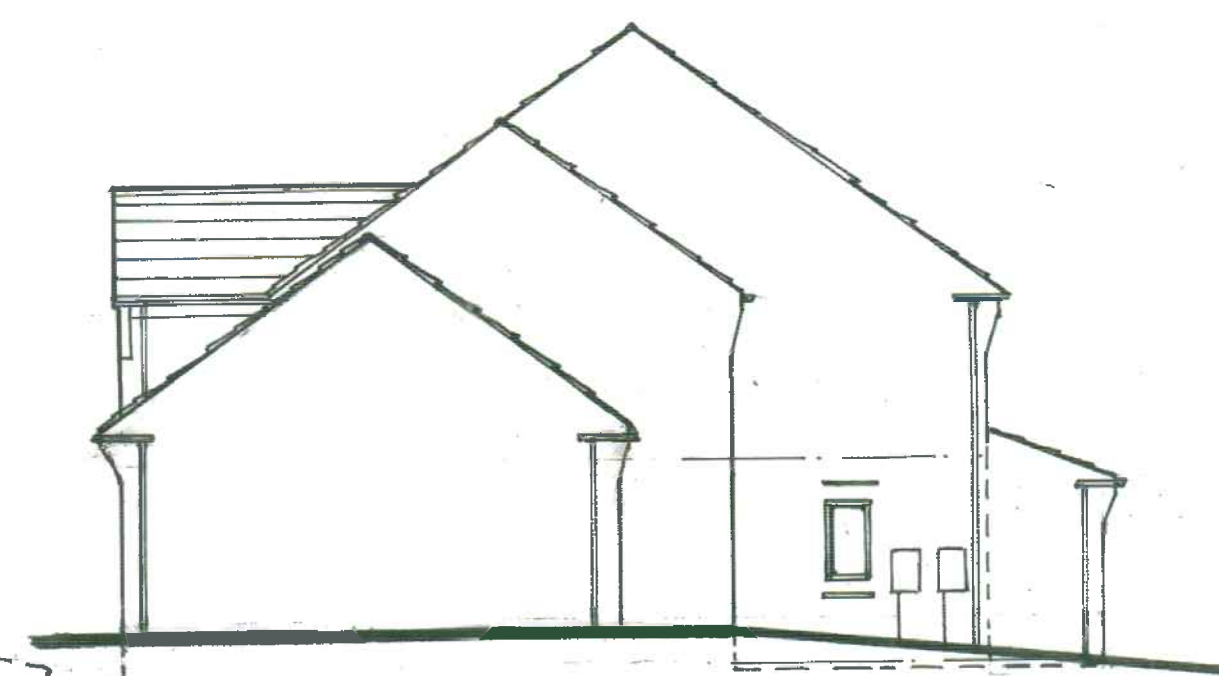

side elevation north
(with existing side garage indicated)




front elevation west




rear elevation east


Materials: All materials to match existing dwelling
Walls: Brickwork to match existing
Roof: Flat concrete tiles to match existing

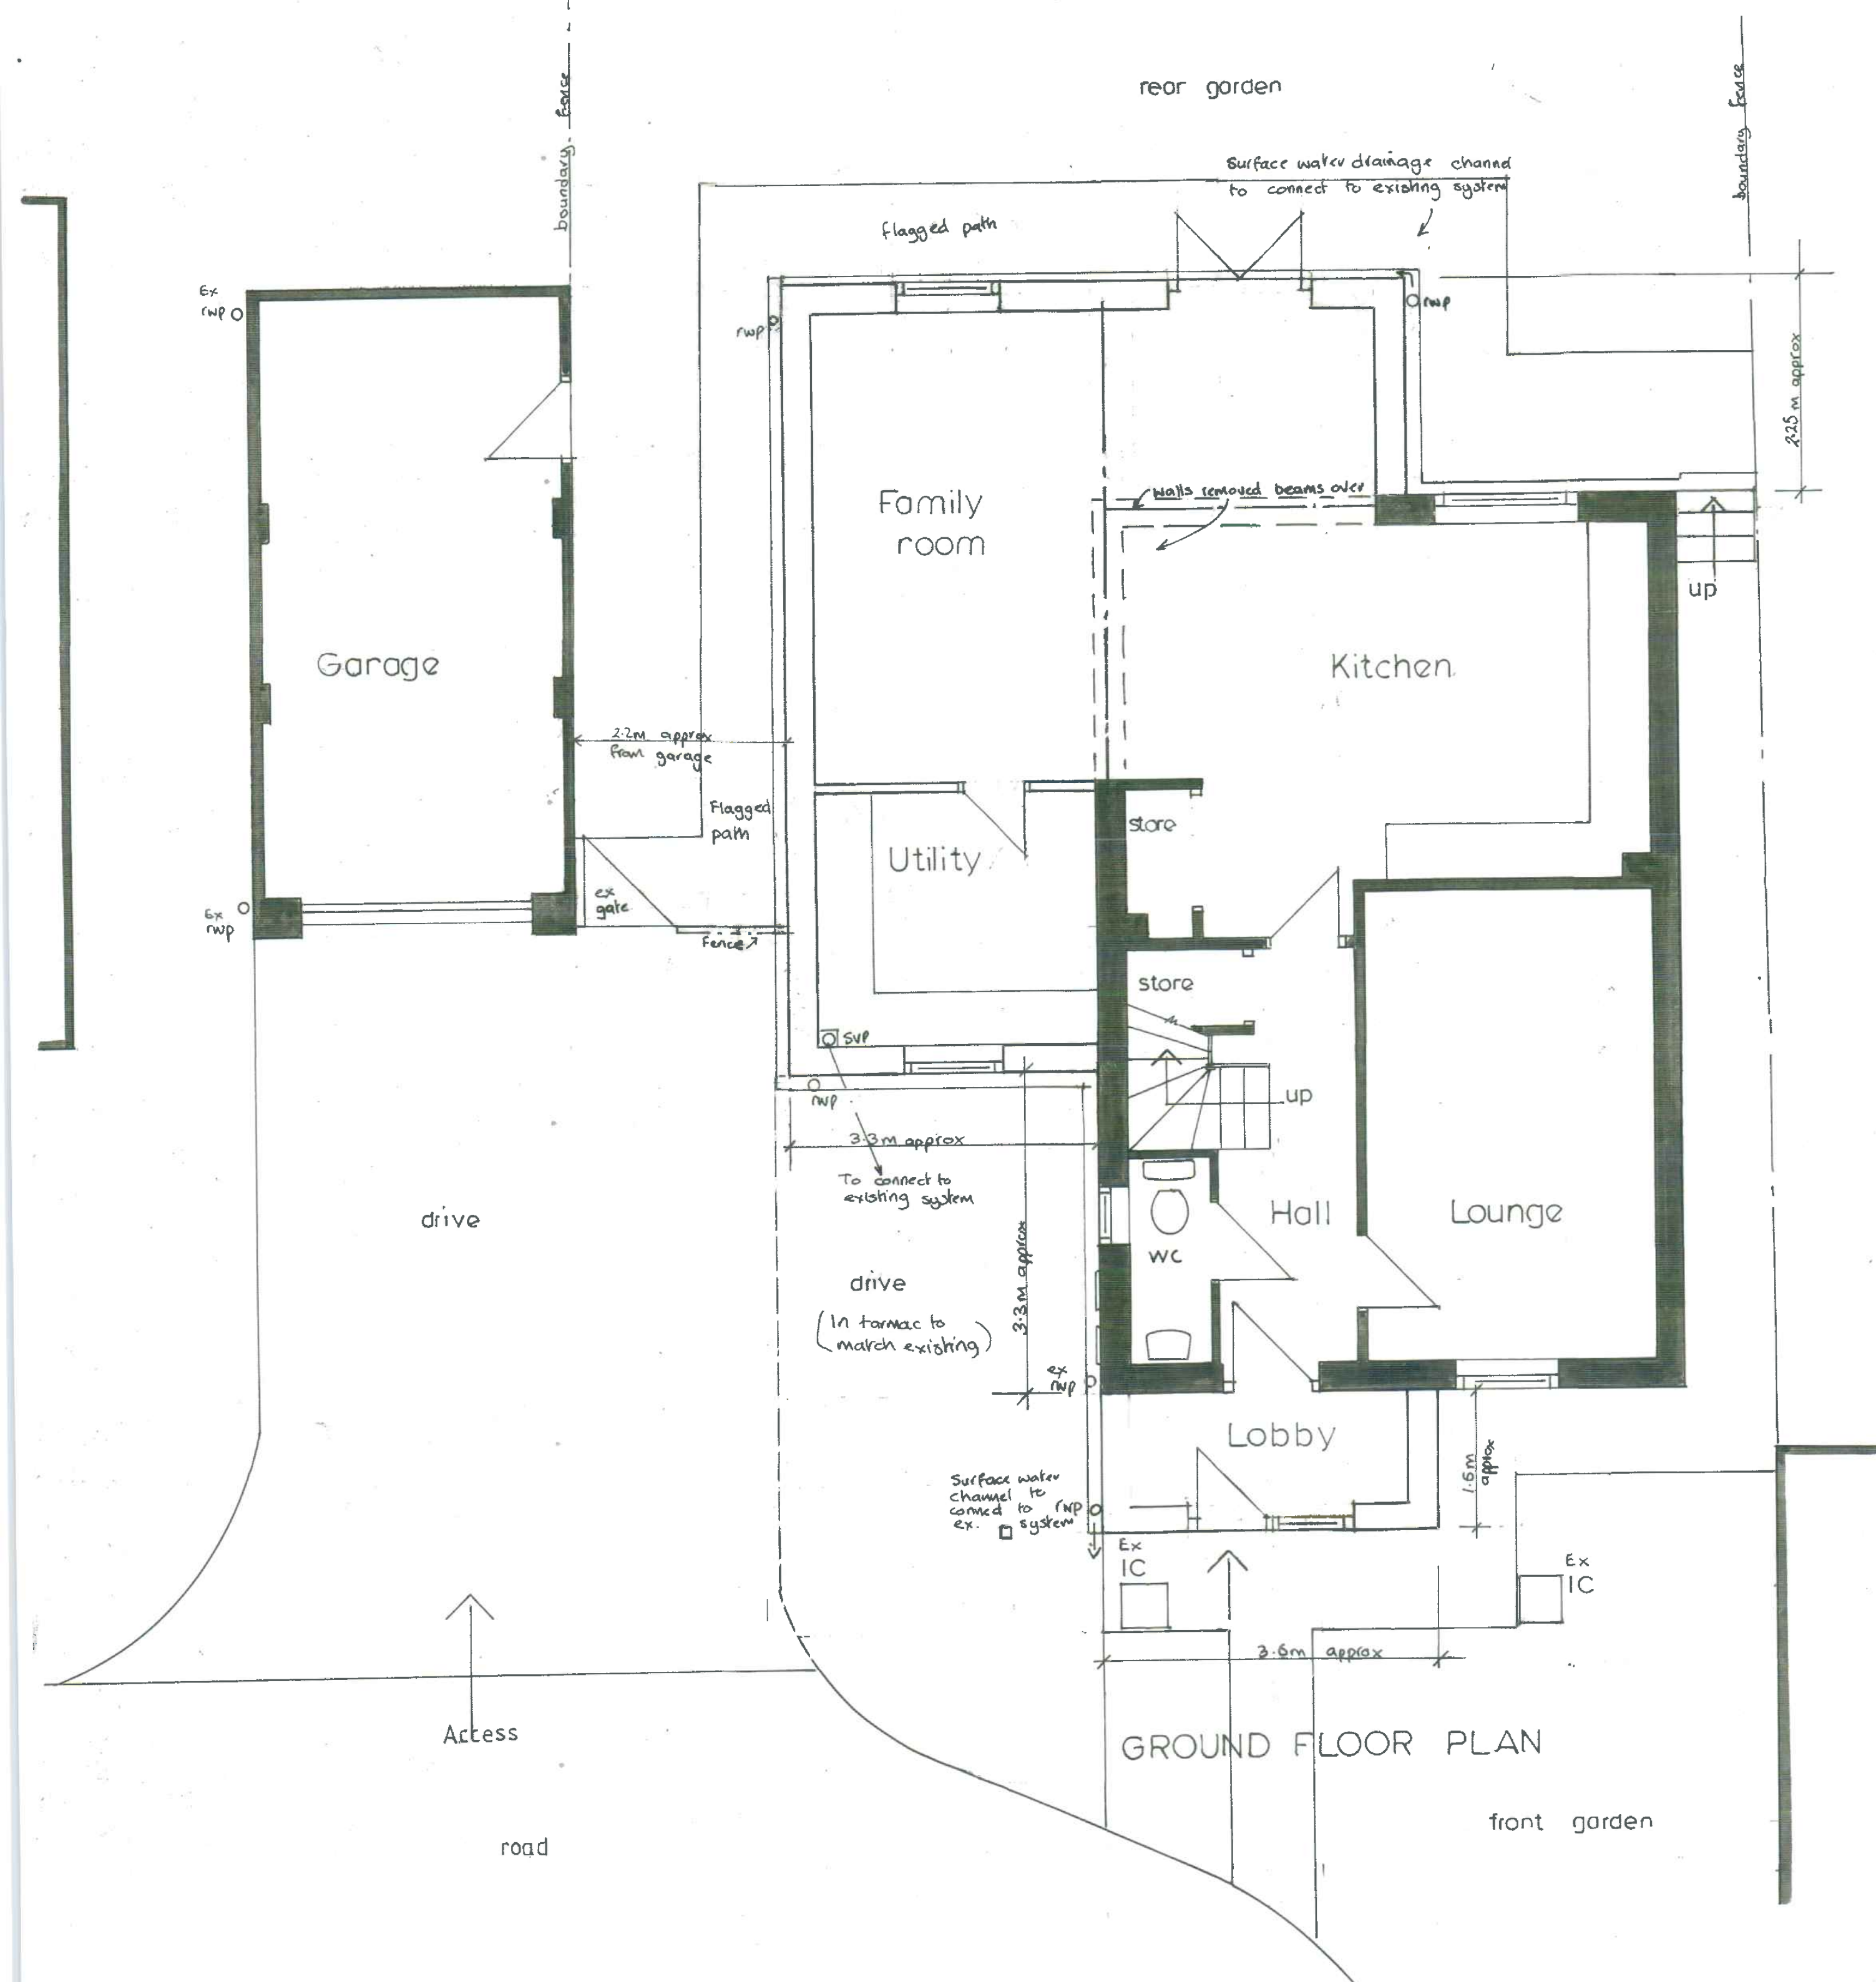


GROUND FLOOR PLAN

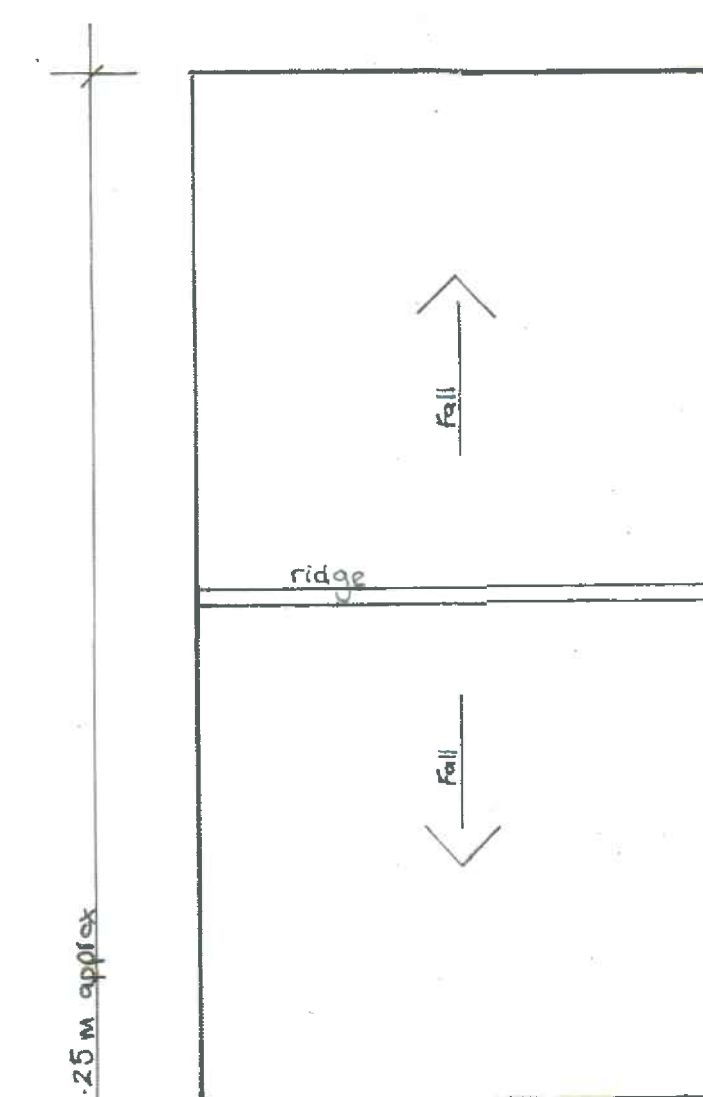

Garage roof plan

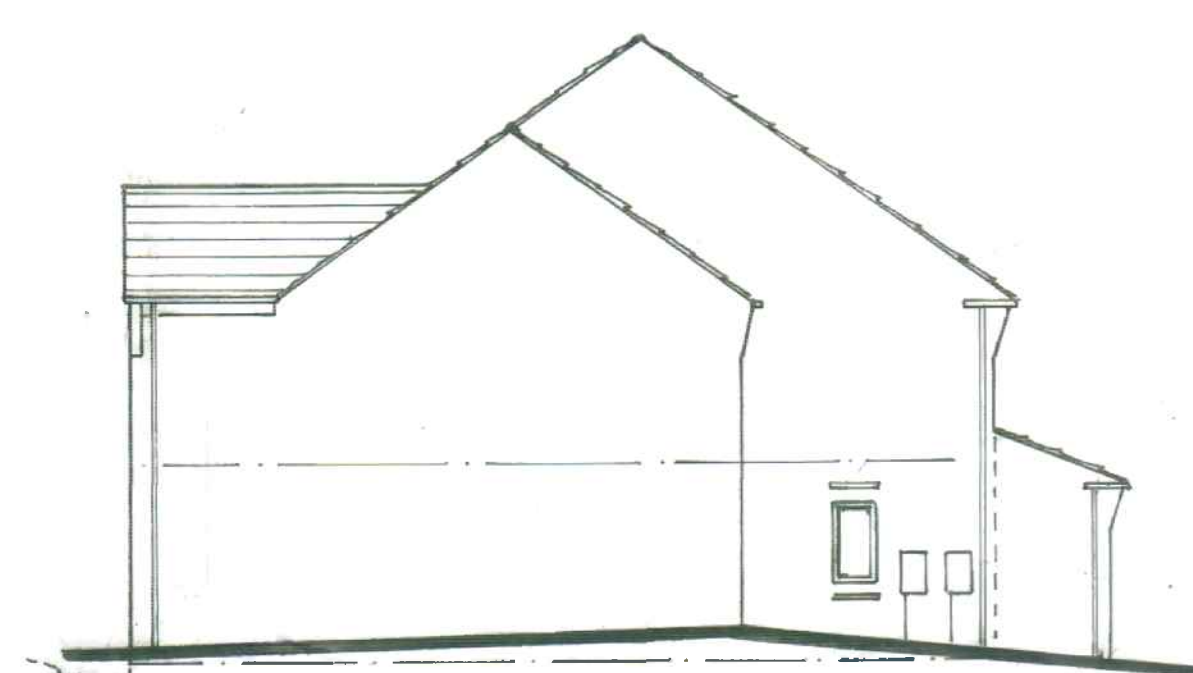

side elevation north
(with extension indicated)

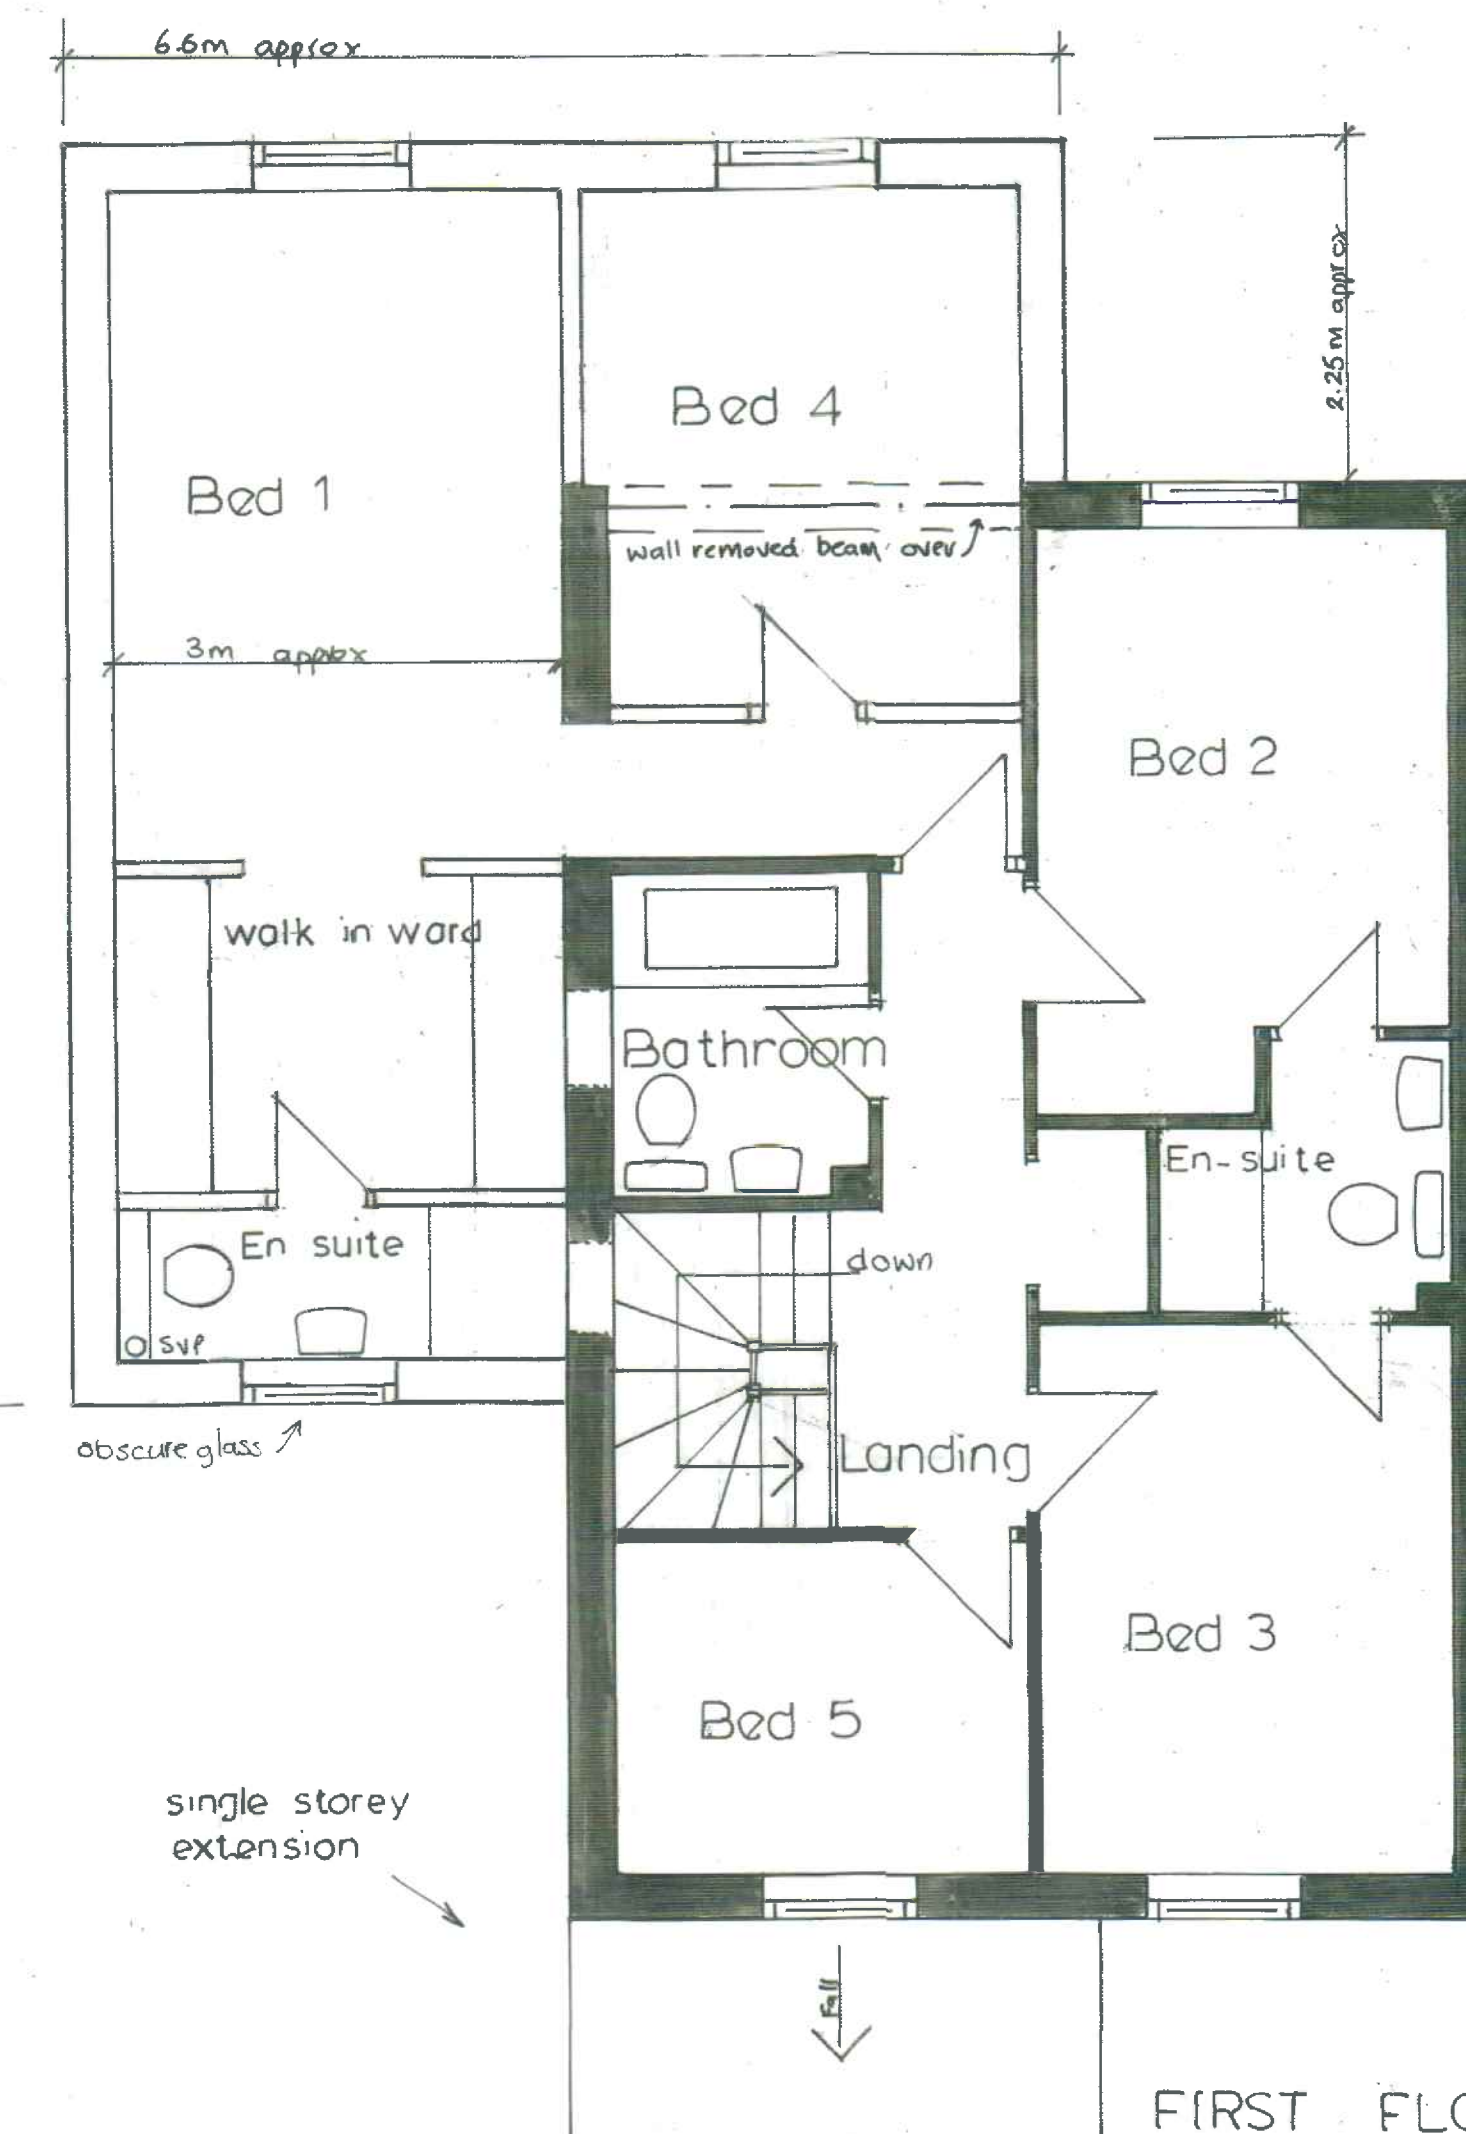

FIRST FLOOR PLAN

client
MR. L. JOHNSON
project
EXTENSIONS TO DWELLING
location
14 GRANGE ASH
CLOSE FLOCKTON
WF4 4FF
drawing
PROPOSED PLAN

Owens Design
Architectural Design, Development and Planning

95 Lynwood Crescent,
Pontefract, West Yorks
Tel: 01977 702450

date SEPT 24	dwg no 729/10
drawn by C. J. O	
scale 1:100 & 1:50	