




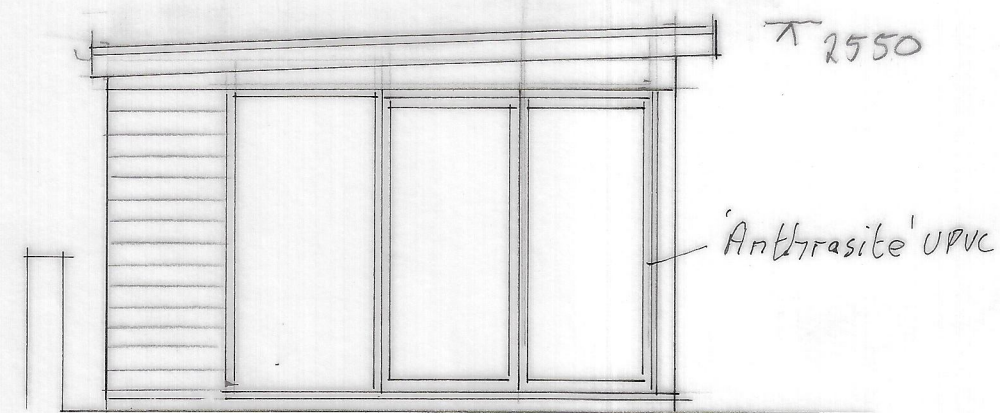


north elevation

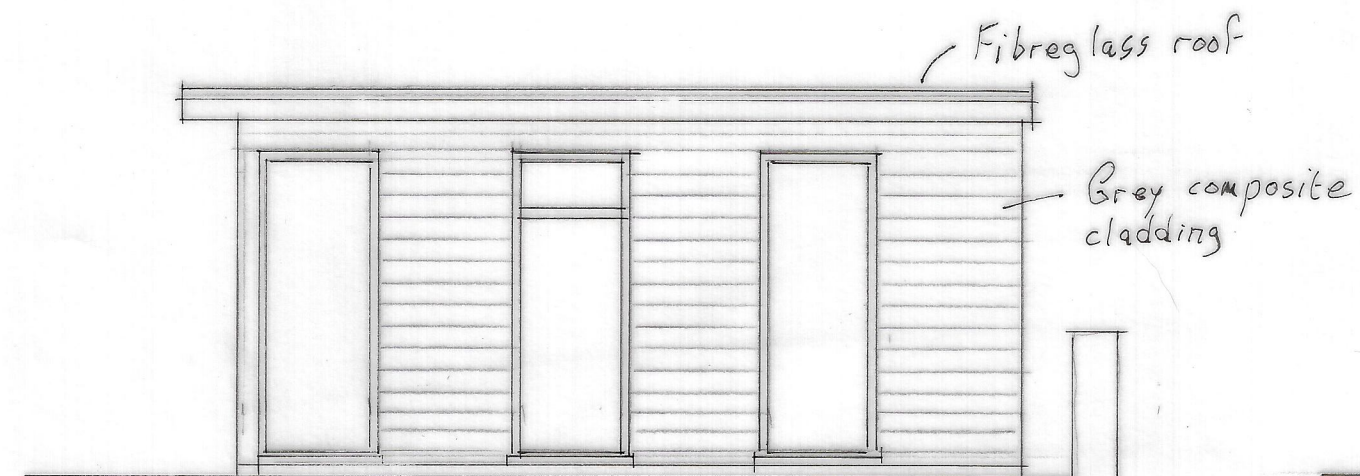


south elevation

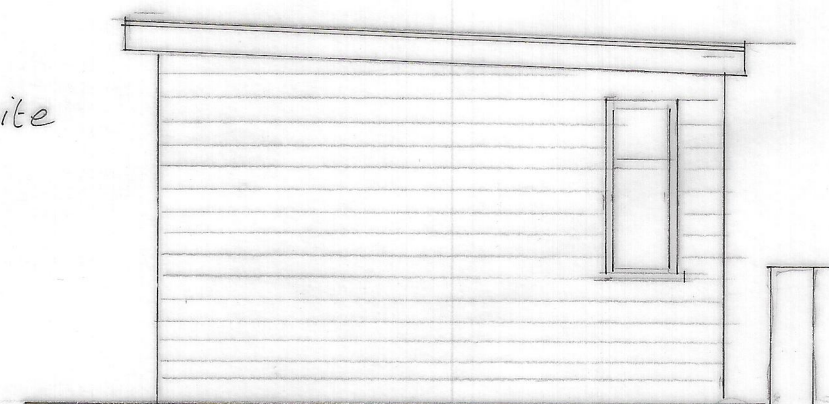


east elevation

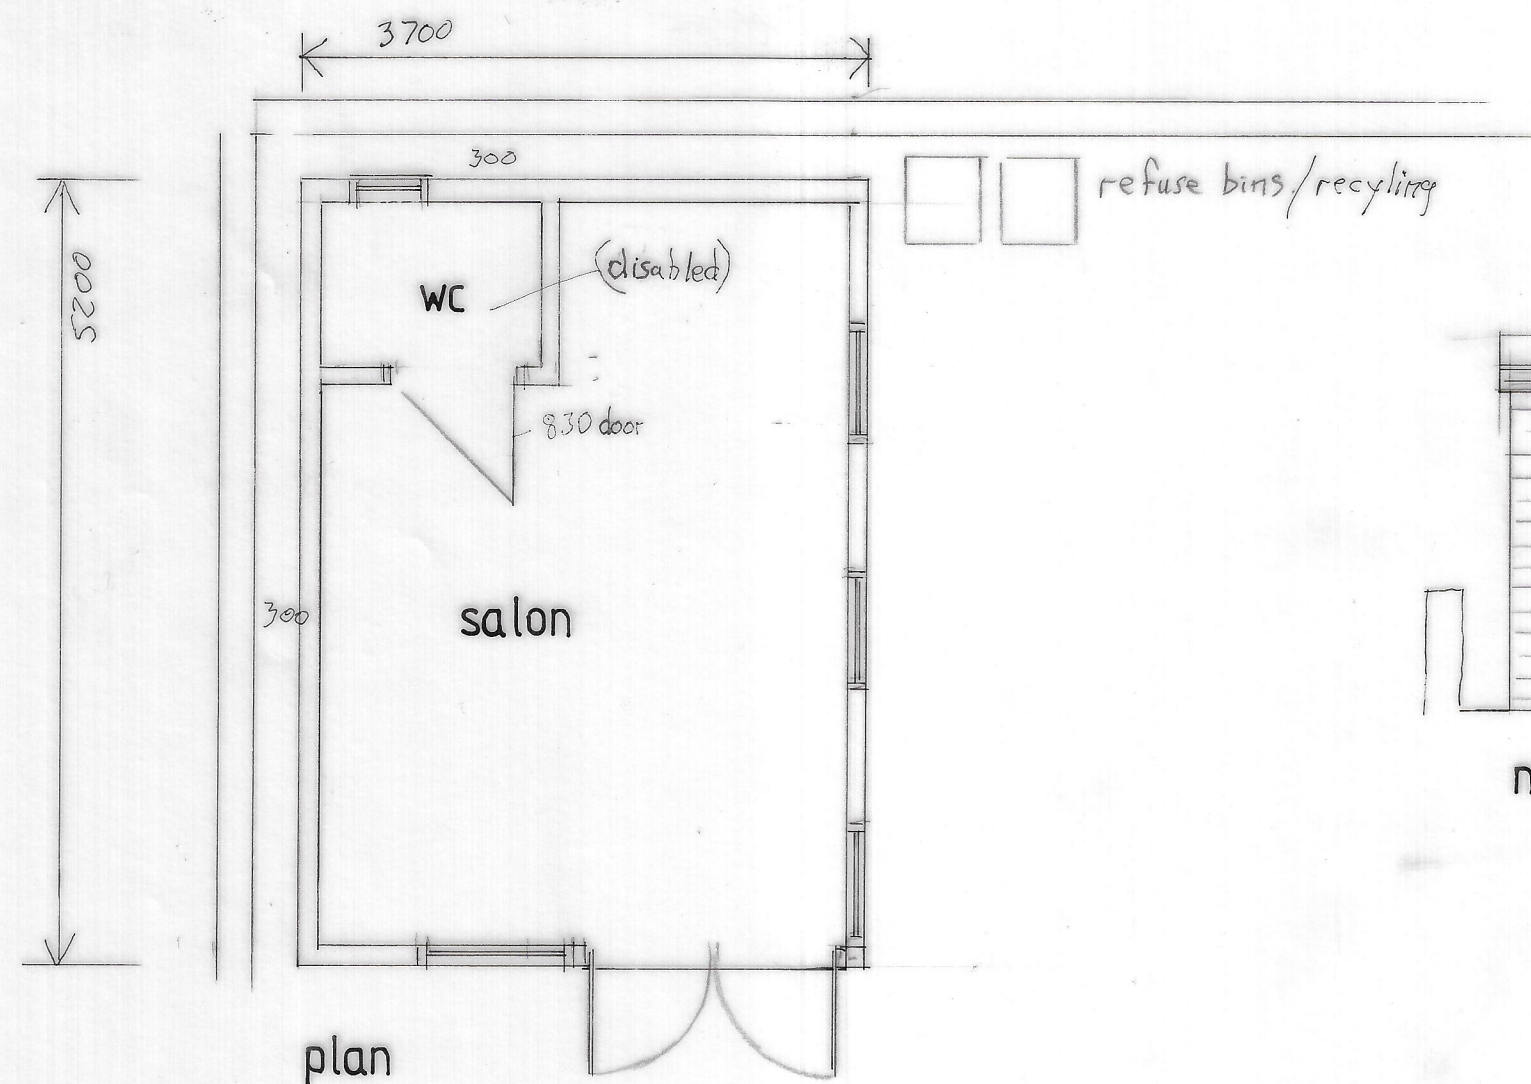

plan

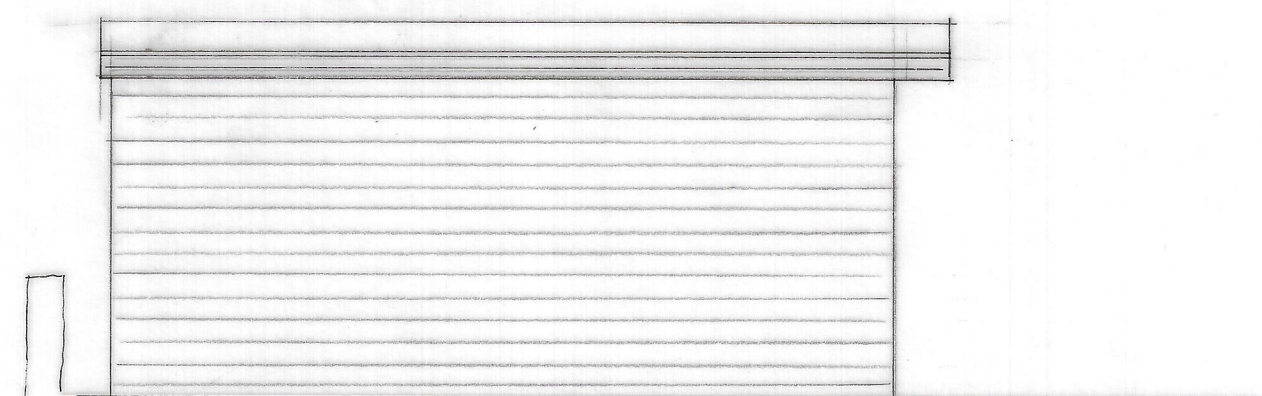

north elevation

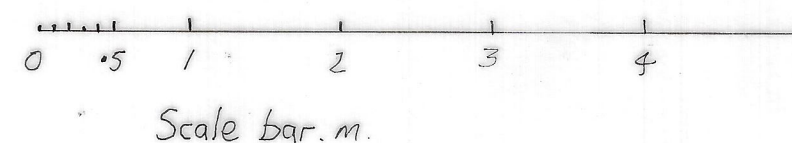

Retrospective application for existing hairdressing salon for
Mrs. V. Priestly
7 New Popplewell Lane, Scholes

drawn by Artech Design 01772 456592

drawing no. 1M/3060/1 Scale 1:50