
 


8b Huddersfield Road - Site Plan

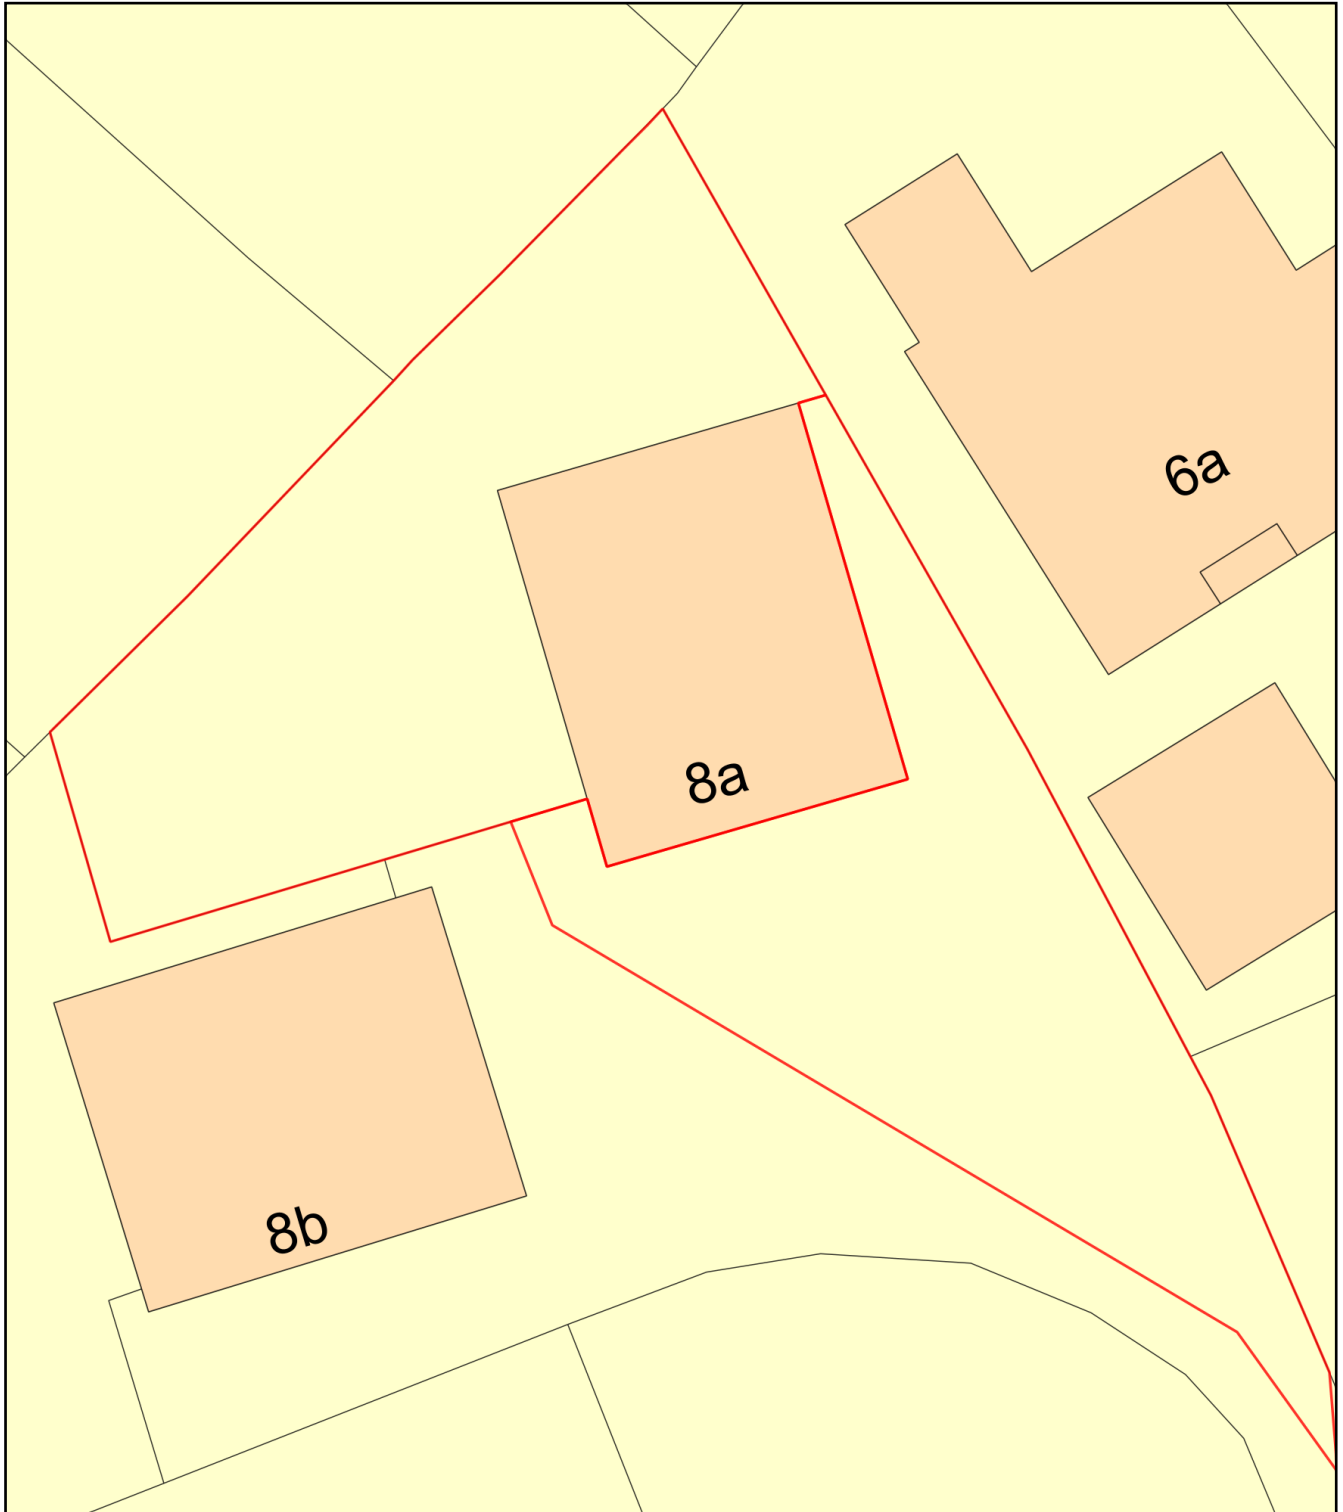

Plan Produced for: James Atherton

Date Produced: 28 Sep 2024

Plan Reference Number: TQRQM24272163226946

Scale: 1:200 @ A4