


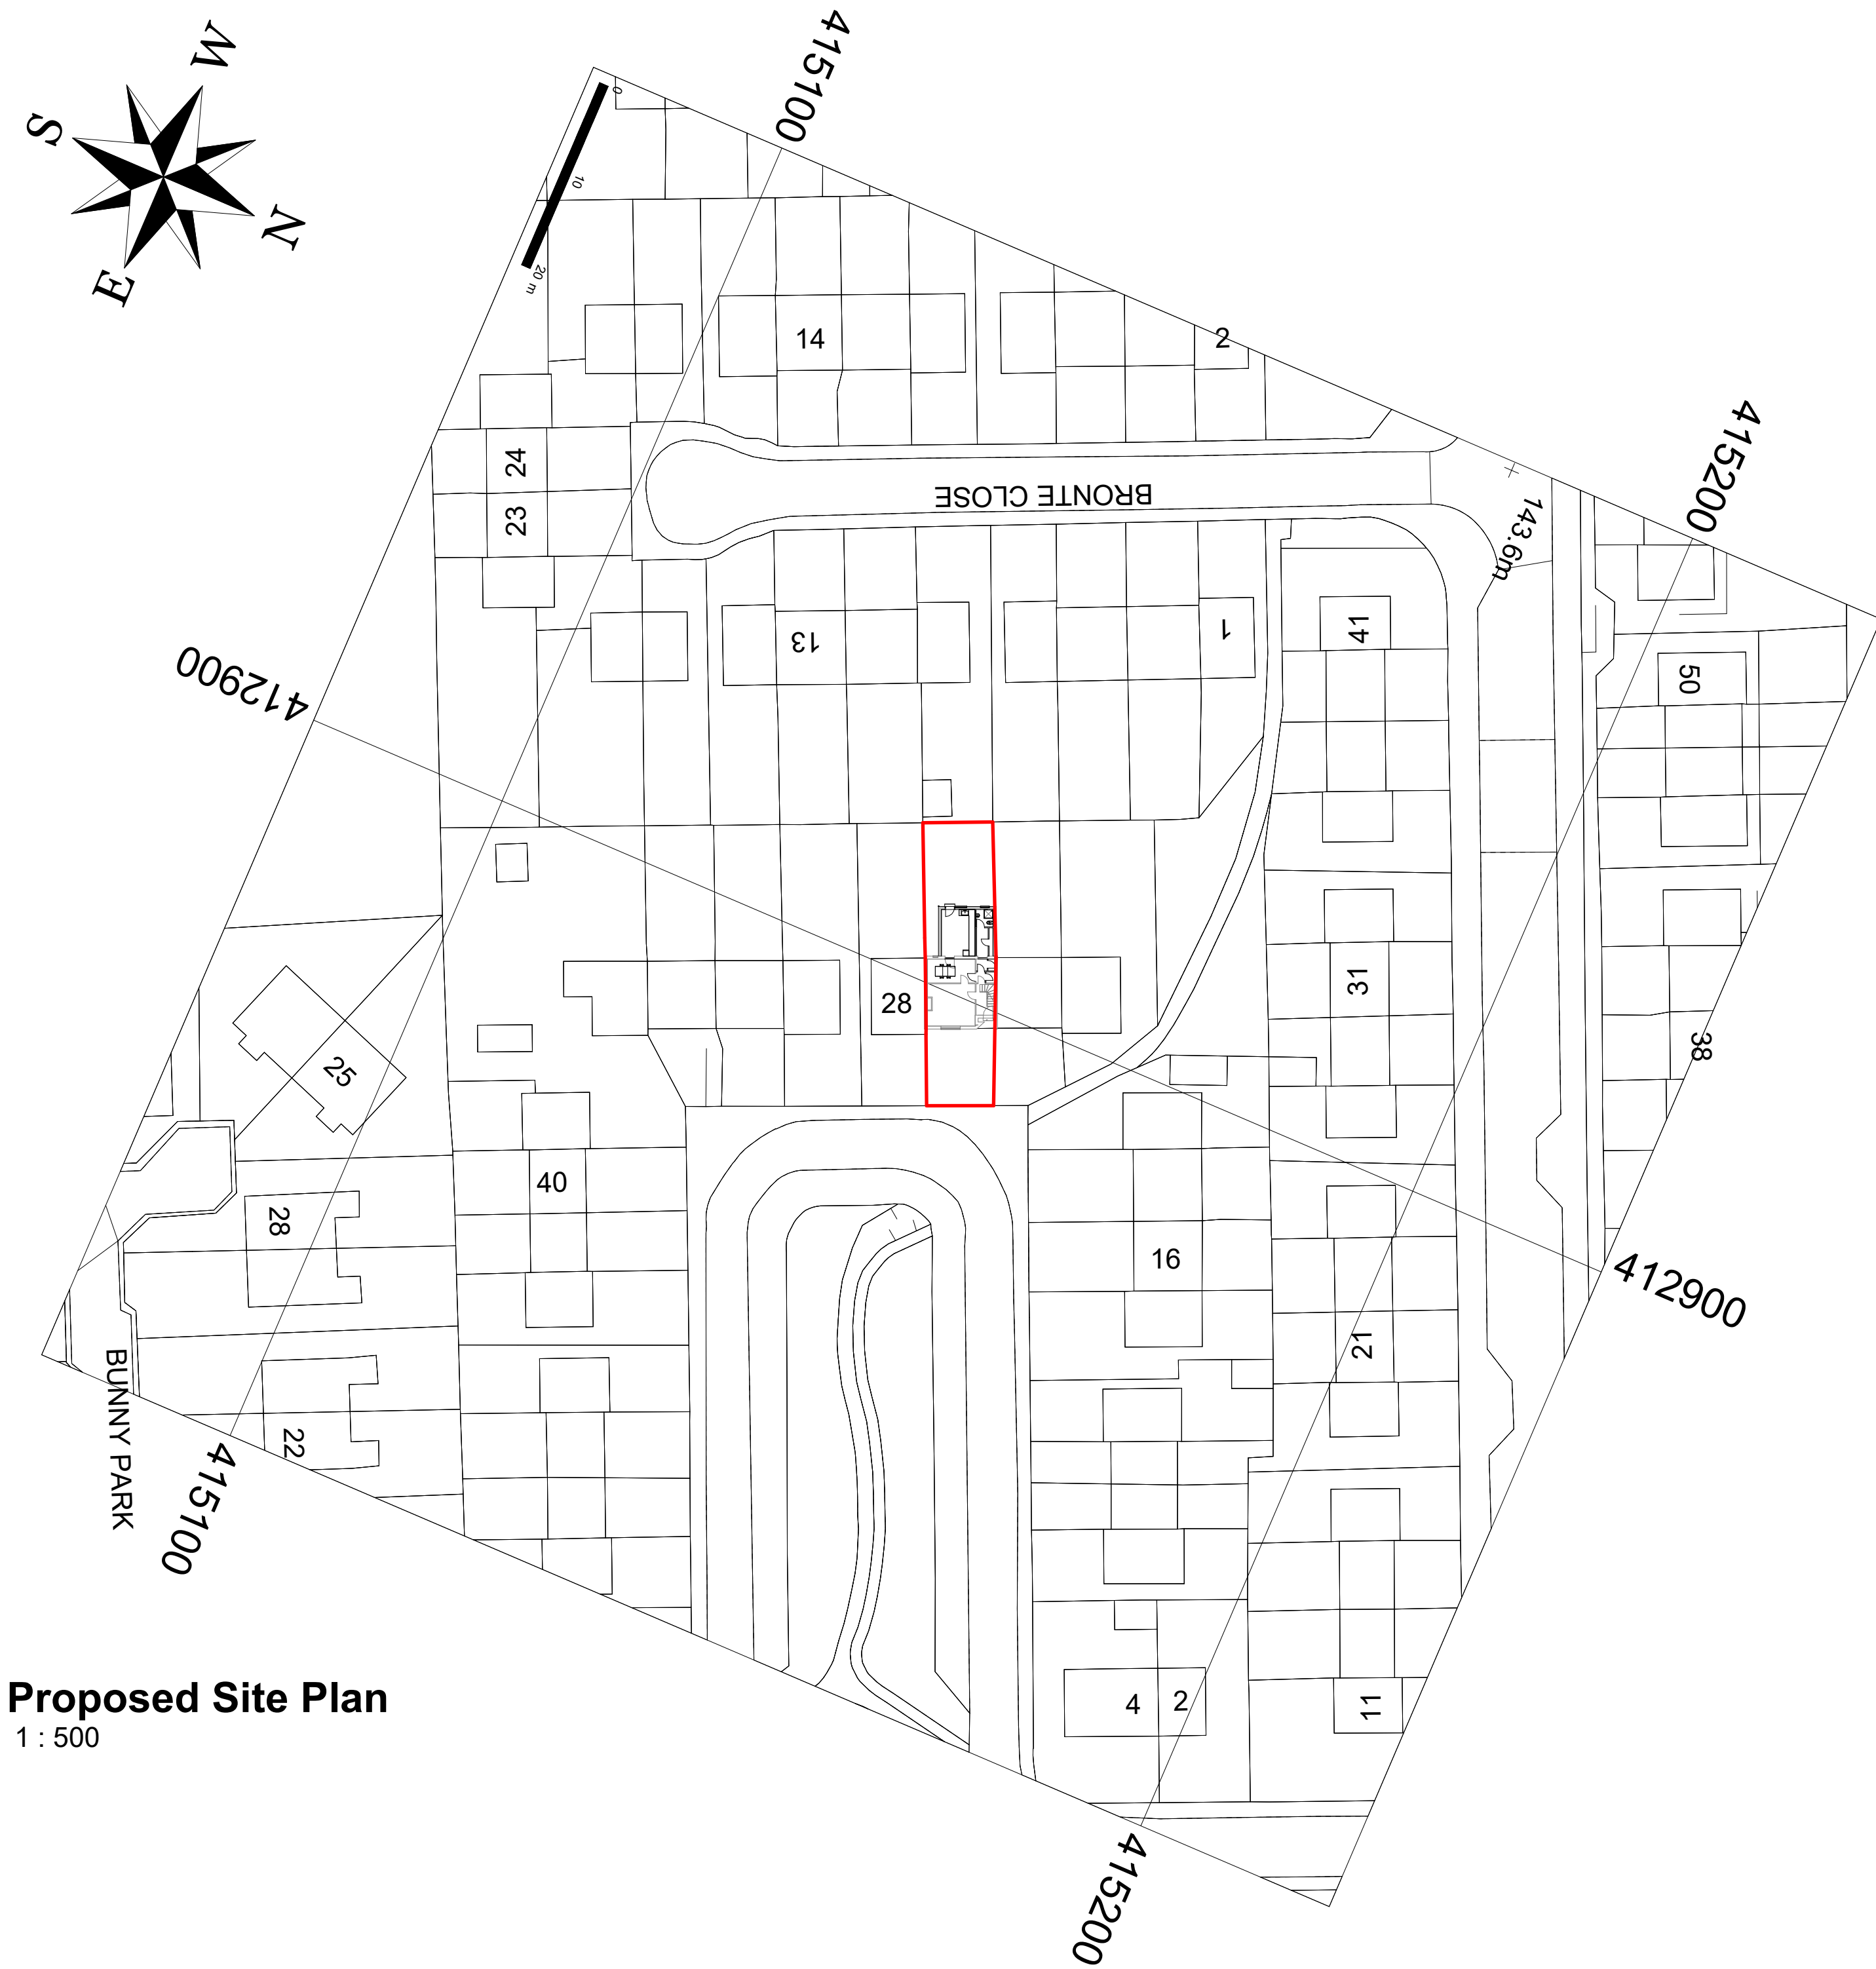

Proposed Site Plan
1 : 500

Note:

All Dimensions Are Approximate
And TBC On Site By Contractor

TREND
ARCHITECTURE
T: 01484 941051
plan@trendarchitecture.co.uk
www.trendarchitecture.co.uk

Nareed Akhtar
26 Thackeray Grove, Huddersfield, HD4 5HD

Drawing Title:
Proposed Site Plan

Drawing Number: TR-A24-0701-003
Scale: 1 : 500@A1

Date: 18/07/24
Revision: Approver

Drawn By: AM
Checked by: JA

Reason For Issue:
Permitted Development & Building Reg