


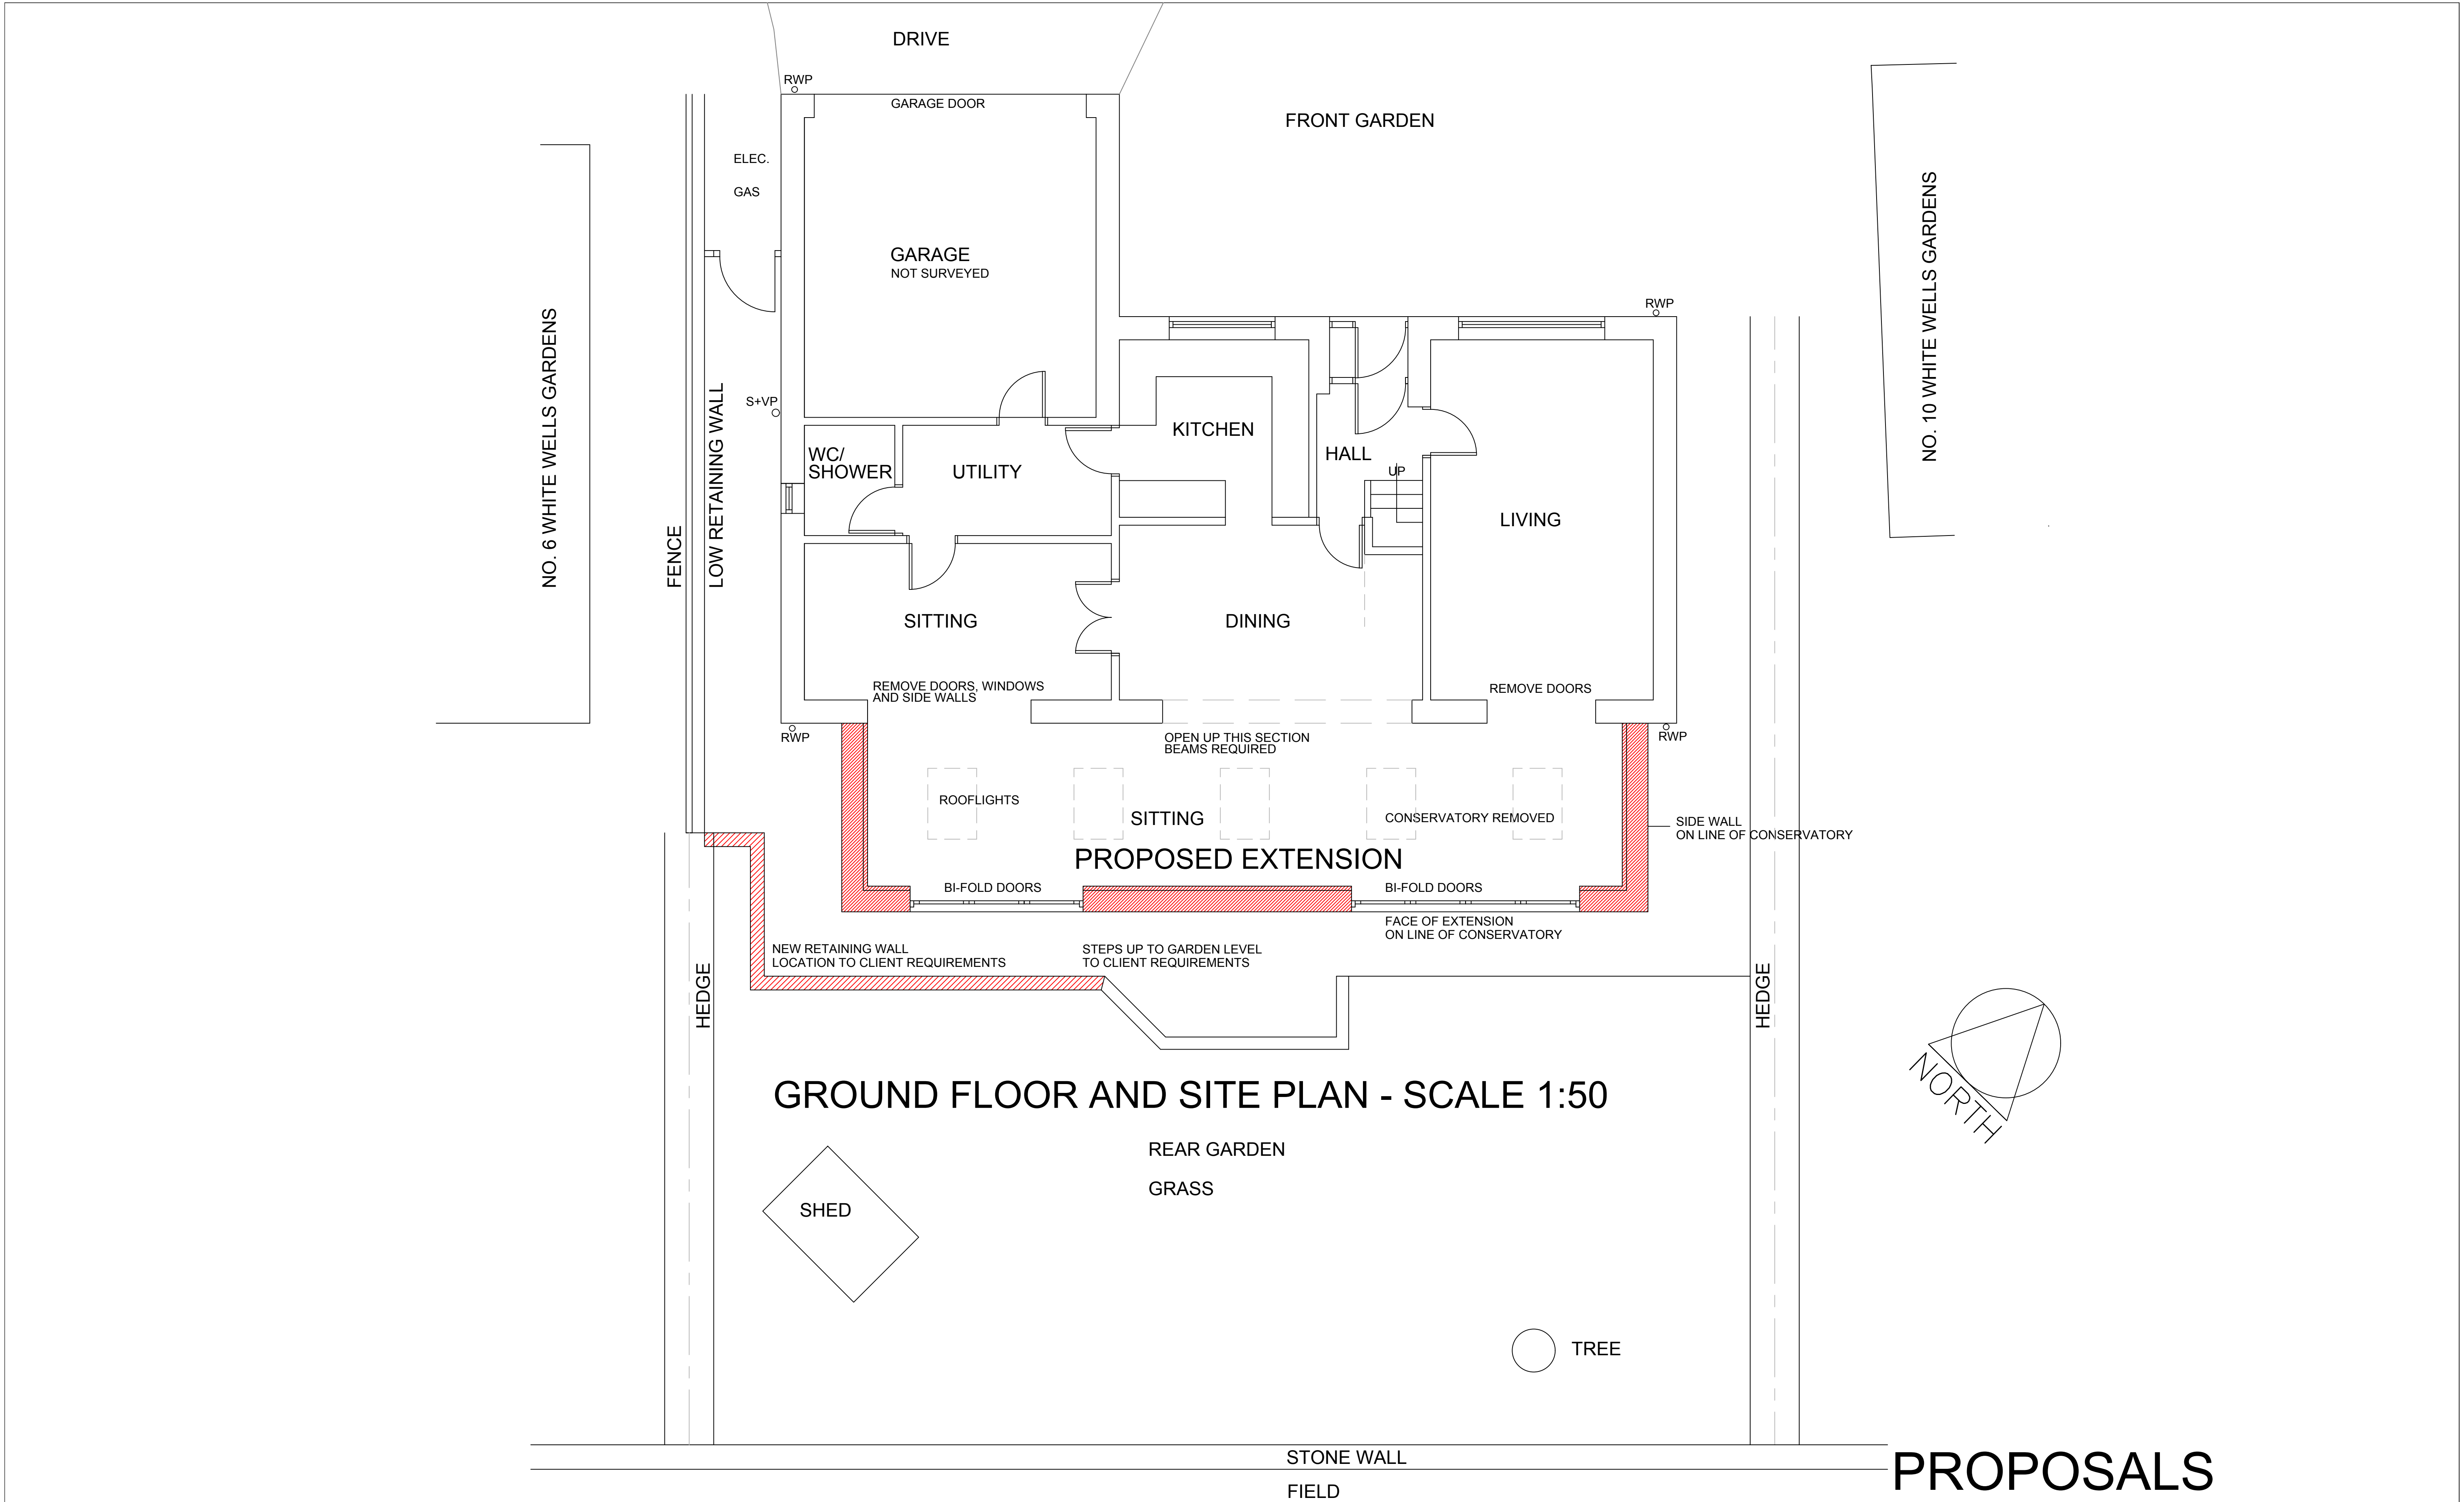

PROPOSALS

	1. THIS DRAWING AND THE COPYRIGHTS AND PATENTS THEREIN ARE THE PROPERTY OF NYP ARCHITECTURAL SERVICES LLP REGISTERED IN ENGLAND AND WALES No. 4631338 AND MAY BE USED OR REPRODUCED ONLY UNDER CONTRACT.	Notes.	Revisions.						NYP ARCHITECTURAL SERVICES LIMITED BUSINESS AND INNOVATION CENTRE, WILTHORPE, BARNSELEY, S75 1JL TEL: 01226 200989 EMAIL: scott@nypas.co.uk stephen@nypas.co.uk					
	Date Suffix Description			Date Suffix Description			Project. 8 WHITE WELLS GARDENS SCHOLLES HD9 1TZ		Client.					
							Drawing Title. GROUND FLOOR PLAN AND SITE PLAN AS PROPOSED		Date. OCTOBER 2024		Scale. 1:50 AT A1			
									Ref. 105-88		Dwg. No. 03		Rev.	