
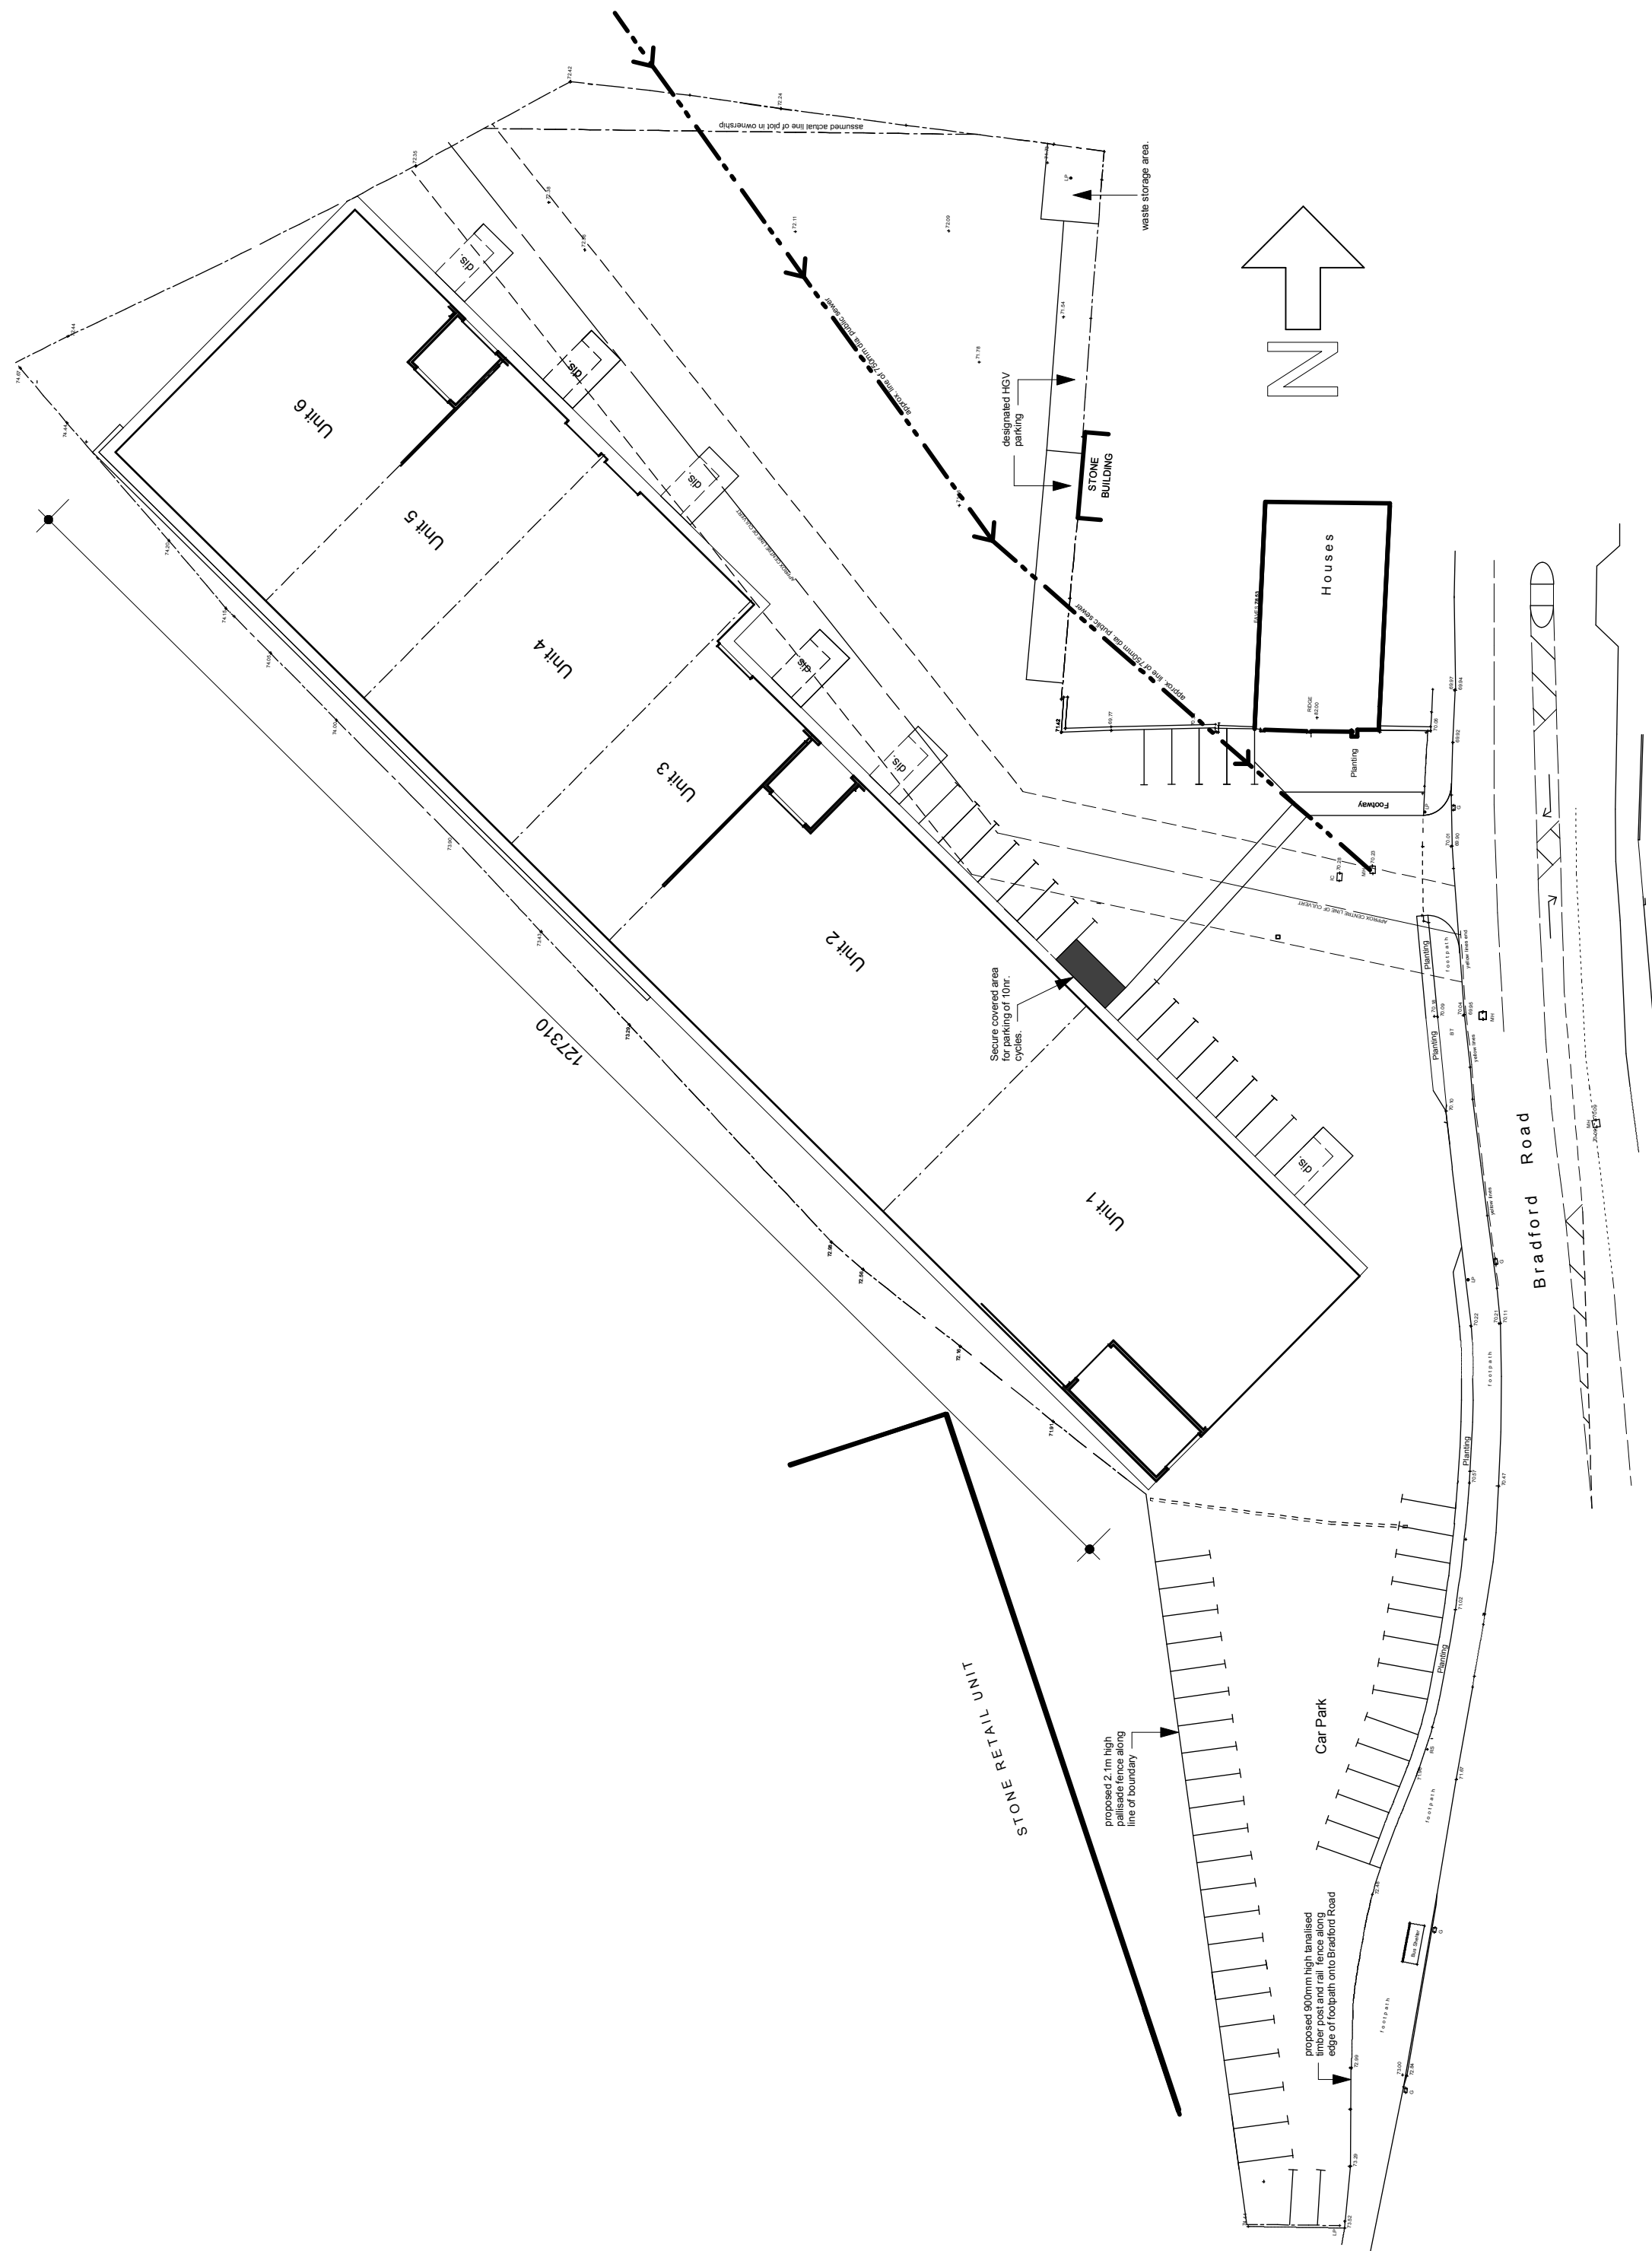


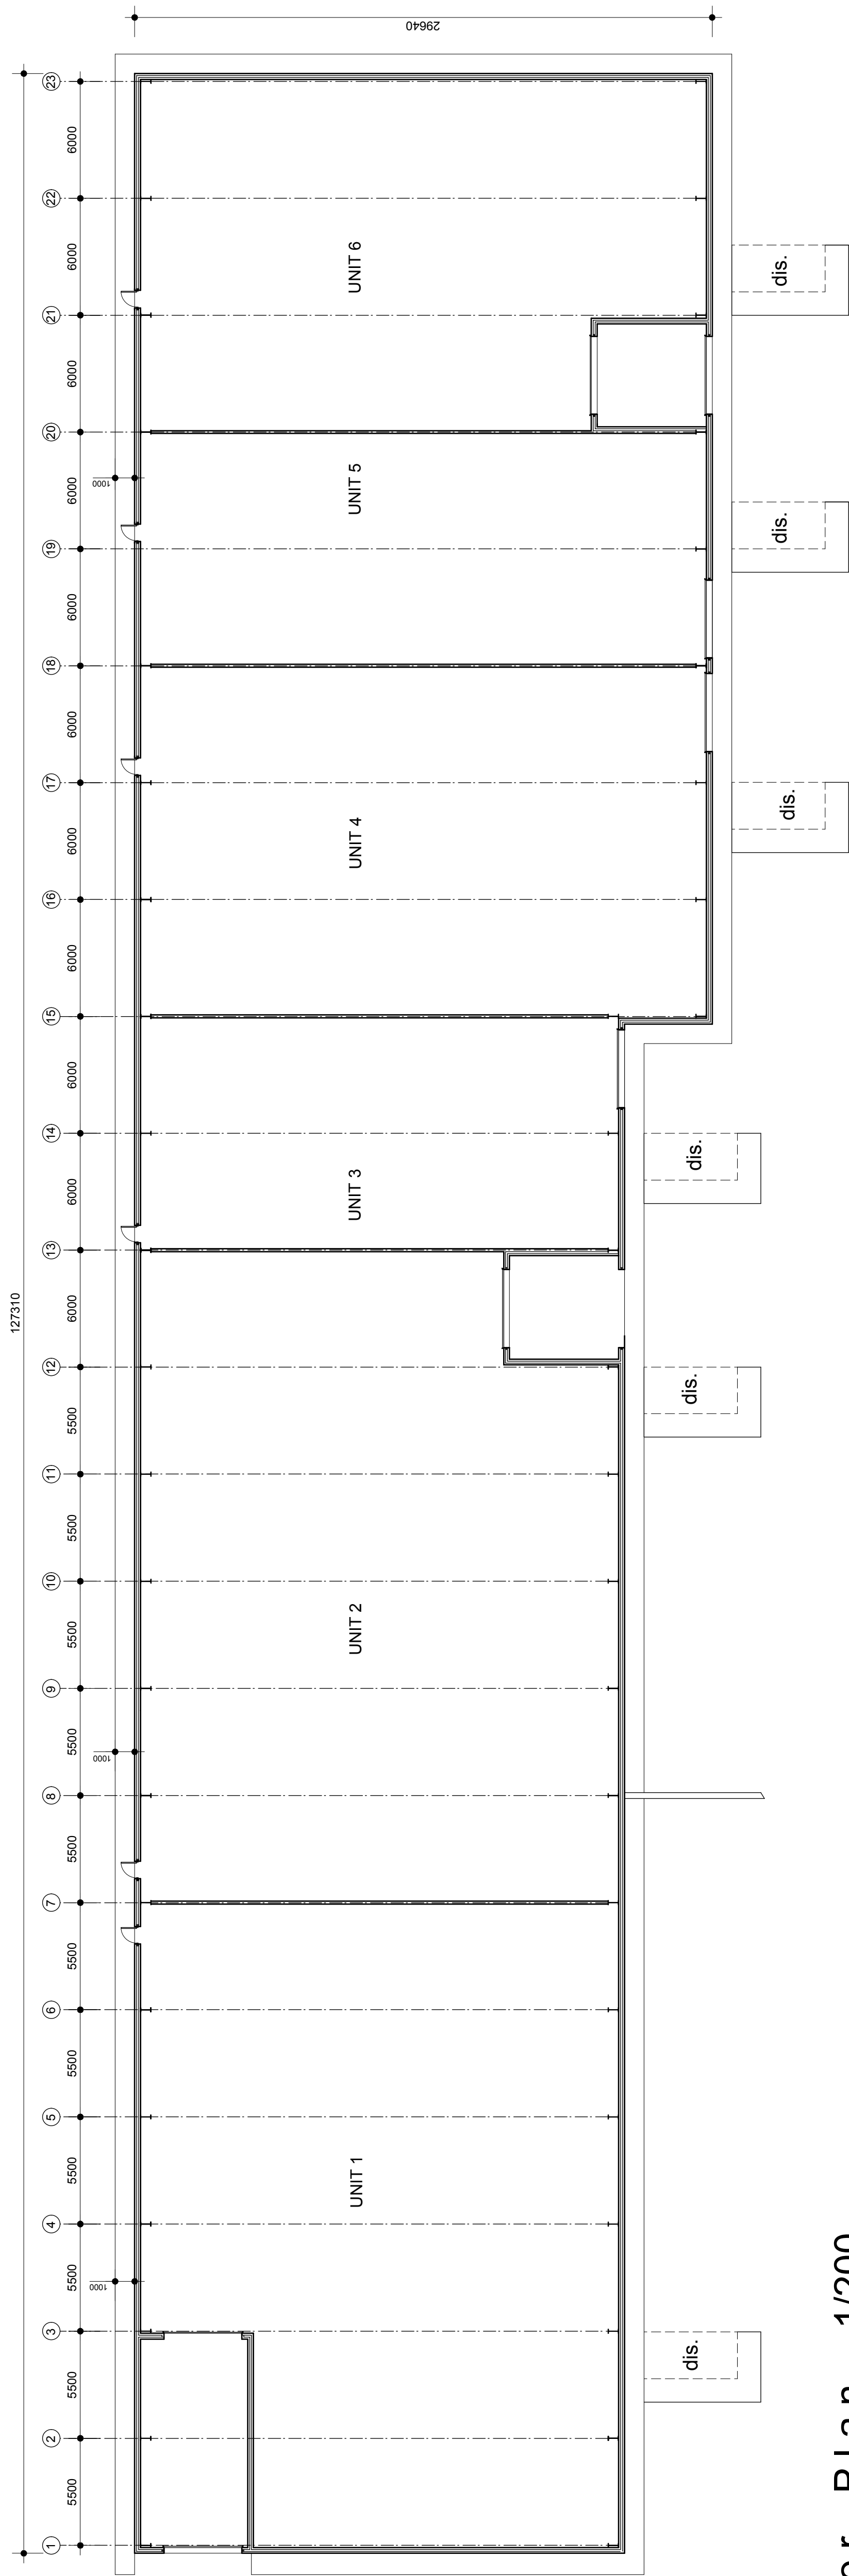

Site Plan 1-500

Notes: This drawing has been prepared specifically for the purpose of Planning Permission (where appropriate) no liability for errors or omissions. The drawing may be used for estimating purposes, but the Principal Contractor must ask fully from a site investigation. The Contractor is responsible for checking the dimensions, materials etc., and all building work, such work being checked by Building Control on site, as may be appropriate. Valley Properties disclaim any liability for works carried out.

Revisions:
Rev.A New 23rd 2012 - Nr of units reduced and car parking layout amended.
Rev.B
Rev.C
Rev.D
Rev.E

VALLEY PROPERTIES
ARCHITECTURAL DESIGN SERVICES

7 Holmfirth Road
Meltham
Holmfirth HD9 4AA
Tel: 01484 854100 Mob: 07769736142
Email: vproperties@tupanel.com

Client Details

Stead Commercial Estates Ltd

Project Title
Proposed development at 75 Bradford Road, Huddersfield.

Drawing Title
Planning Drawing - Plans

Scale: 1/500 & 1/200	Drawing Number 2012/001/02	Rev. A	Date Drawn June 2012	Drawn By ANDREW SMITH
-------------------------	-------------------------------	-----------	-------------------------	--------------------------