




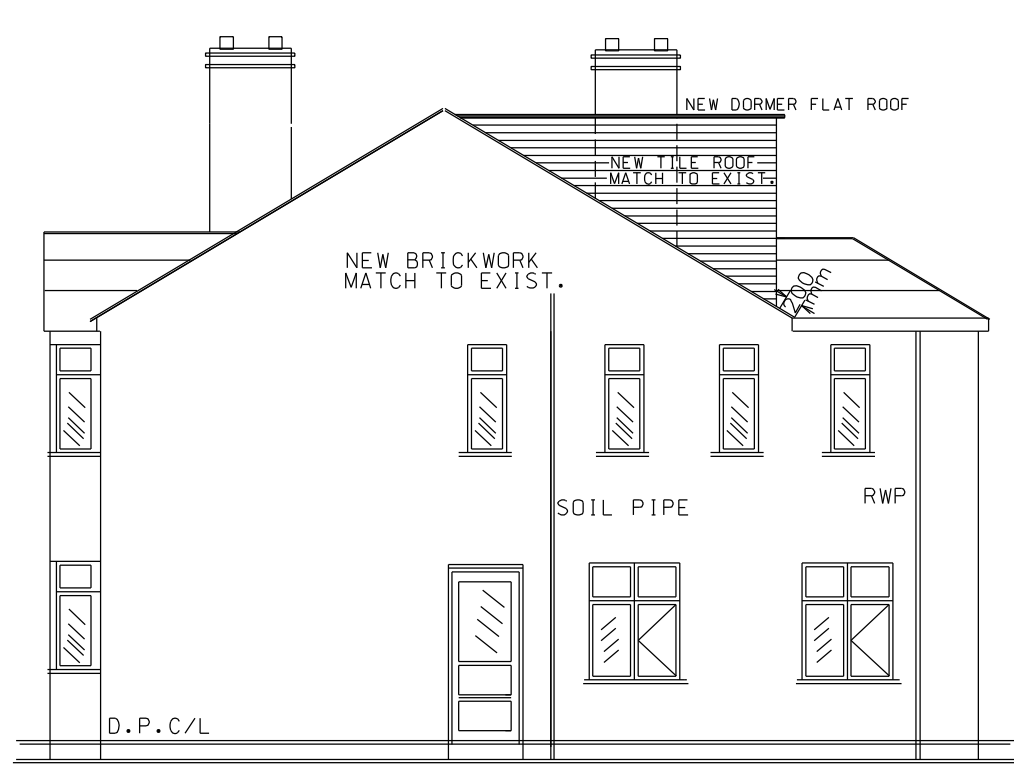


PROPOSED SIDE ELEVATION (VIEW 'X')

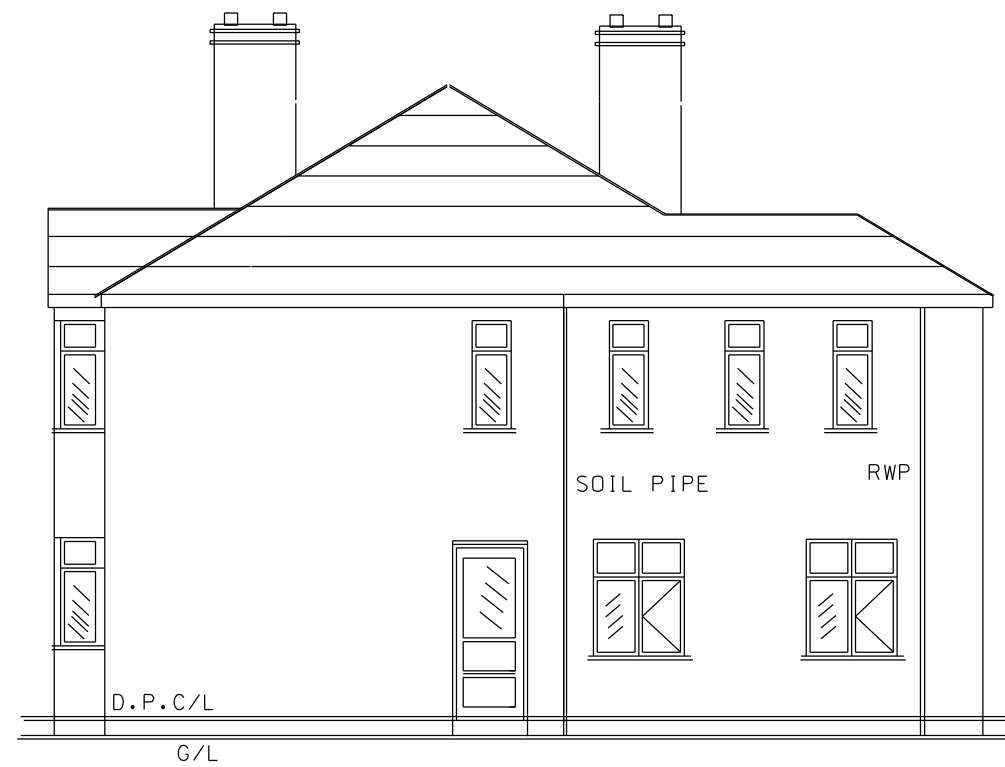


EXIST. SIDE ELEVATION (VIEW 'X')

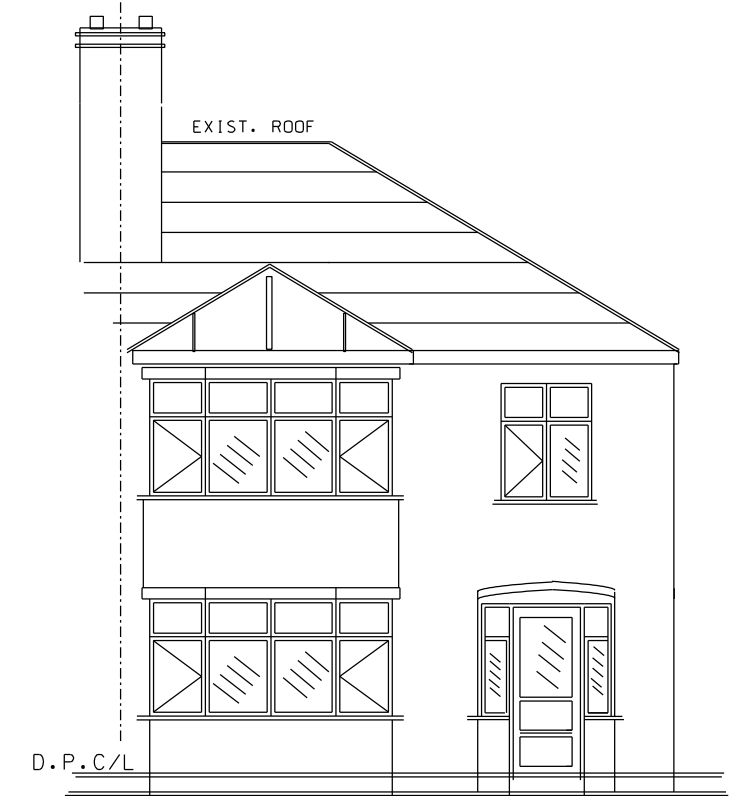


EXIST. FRONT ELEVATION

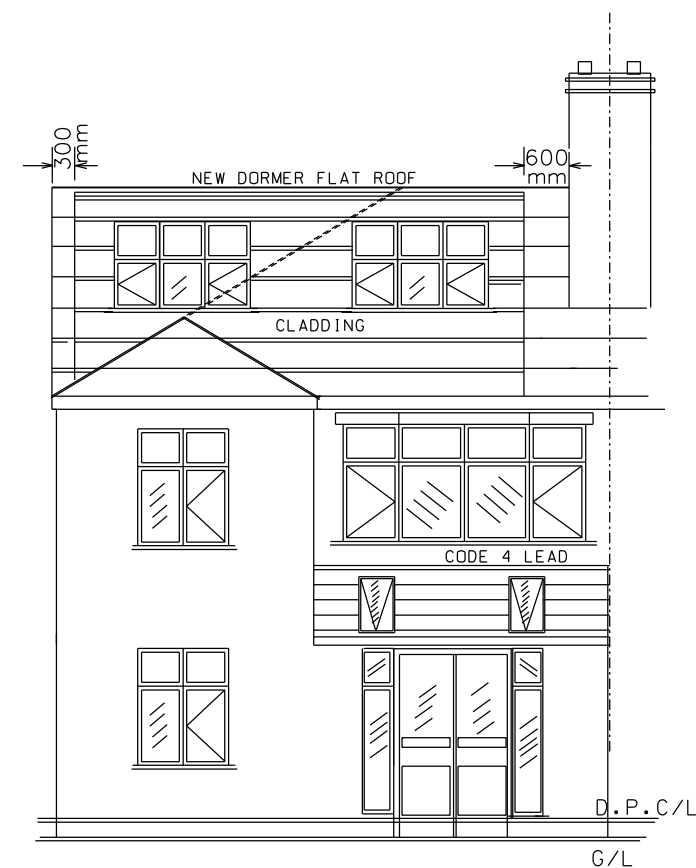

PROPOSED REAR ELEVATION

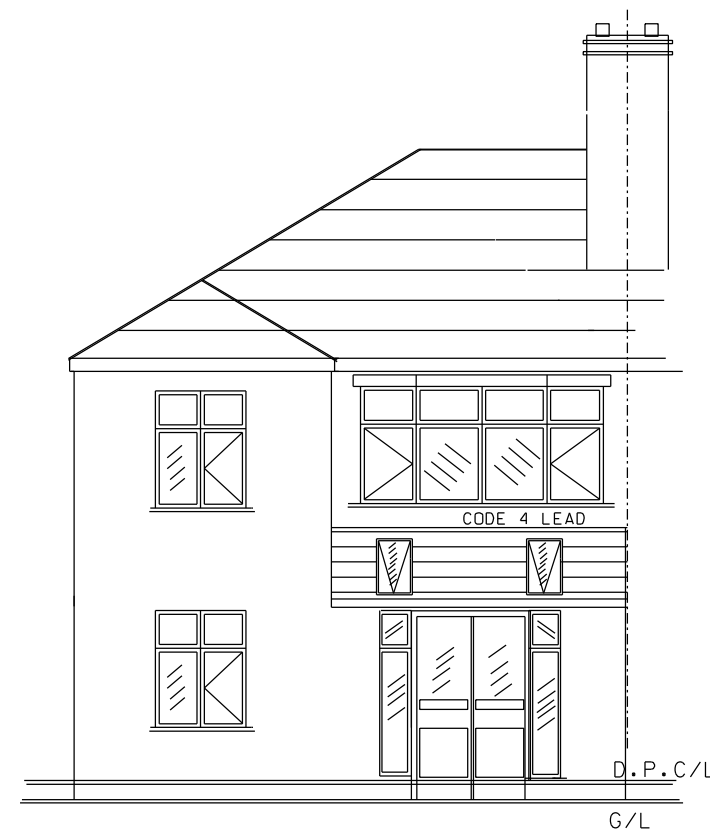

EXIST. REAR ELEVATION

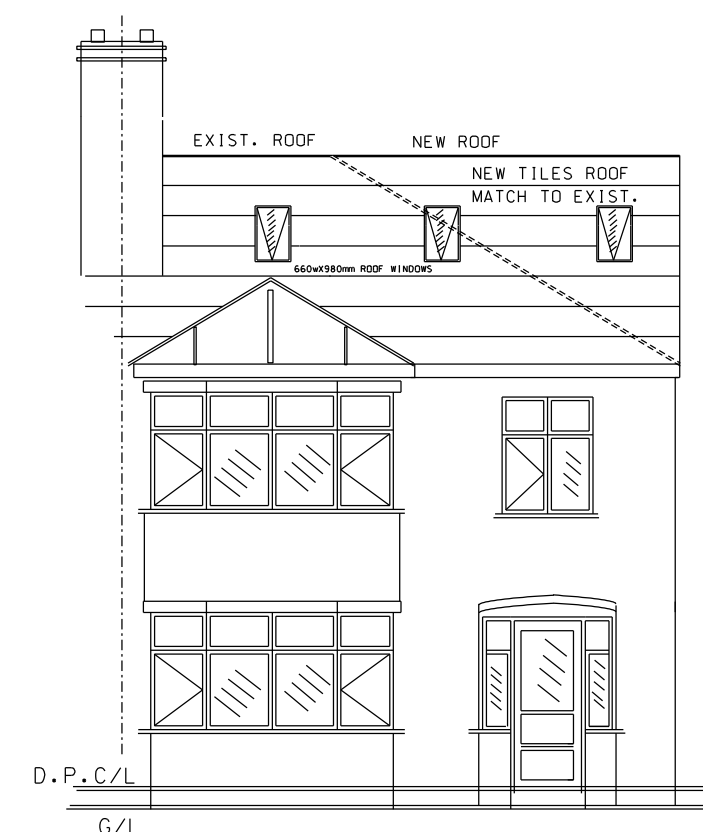

PROPOSED FRONT ELEVATION



SCALE 1:100

SCALE	1:100
	1:200
DRG No	Rev
	87- HD1 5ND

PROPOSED LOFT CONVERSION AT,
87 NEW NORTH ROAD, EDGERTON,
HURDDERSFIELD, WEST YORKSHIRE
HD1 5ND