

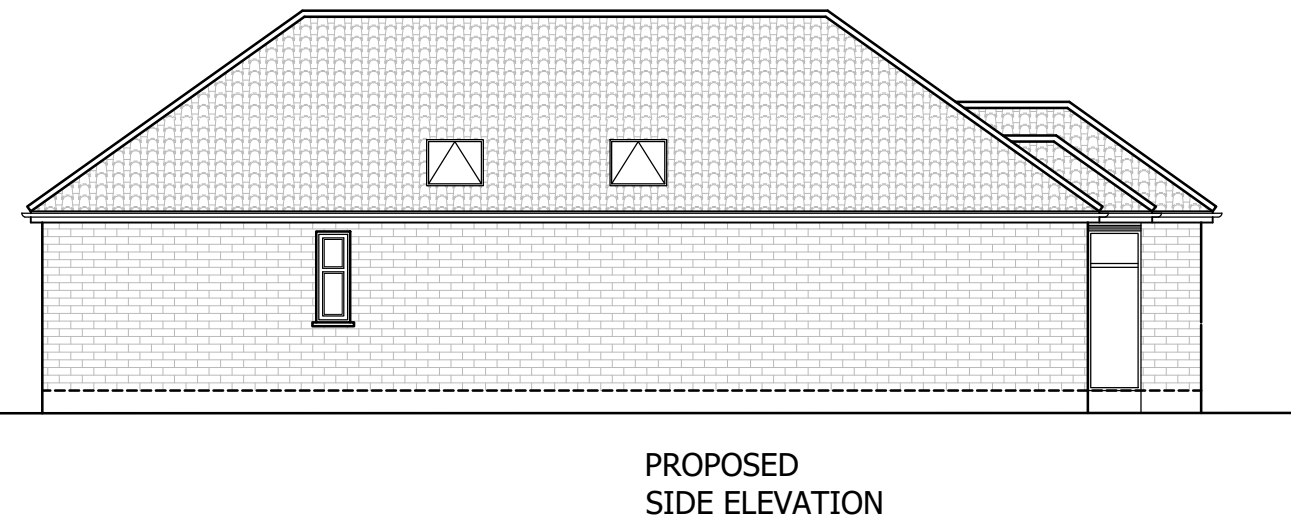
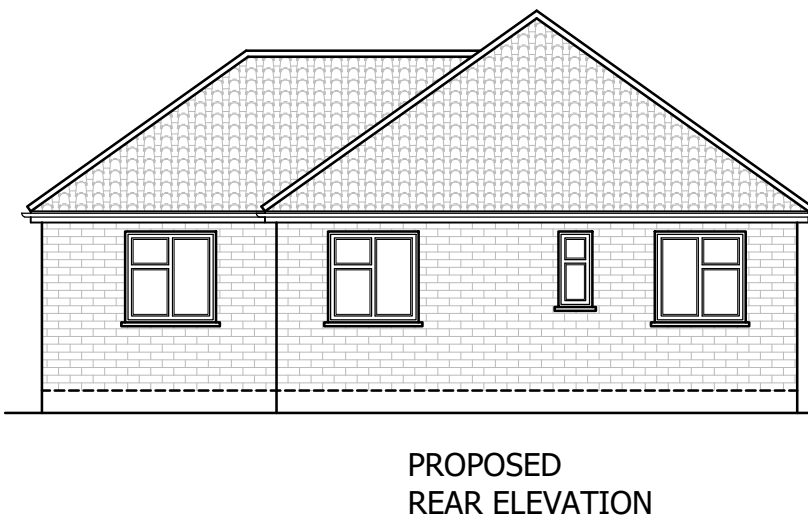
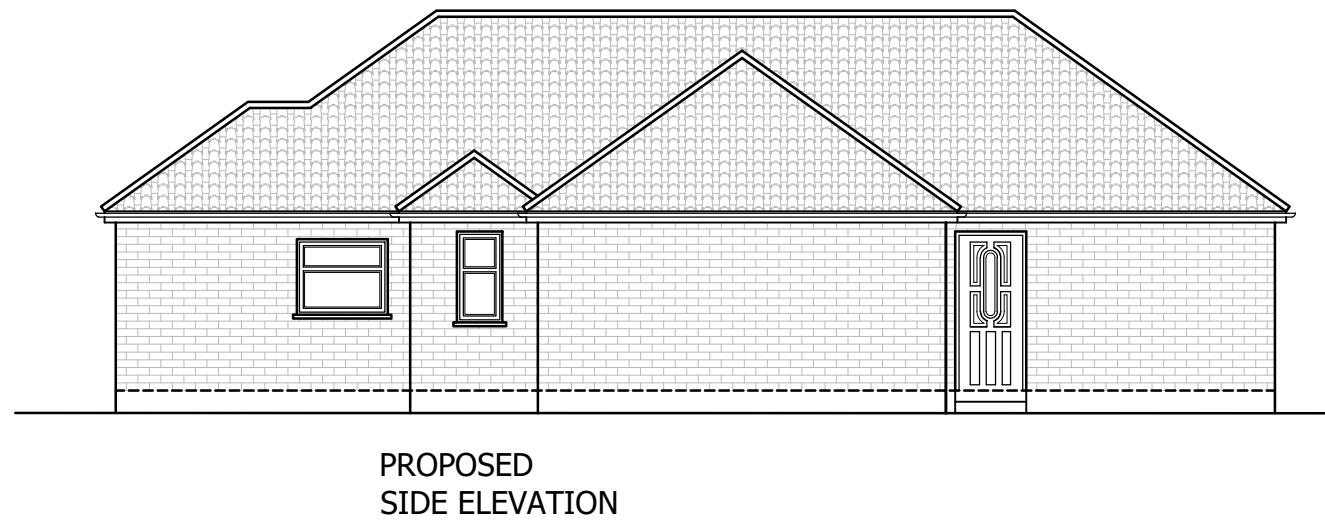
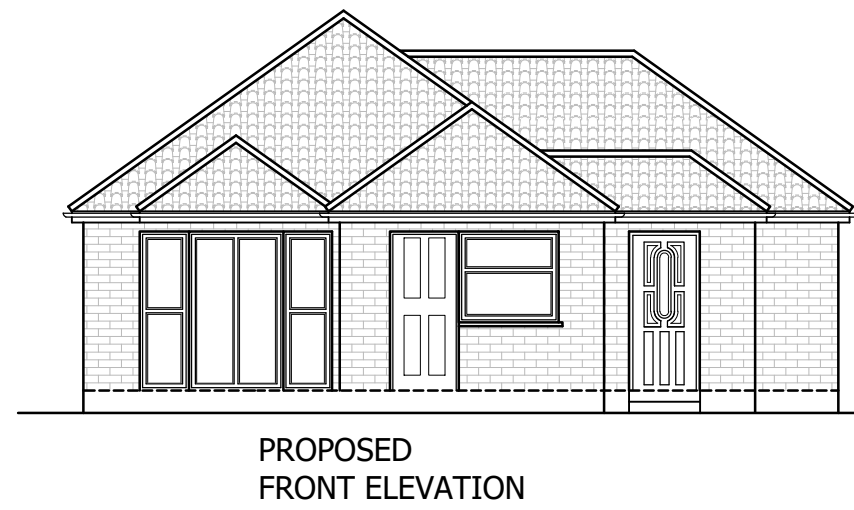
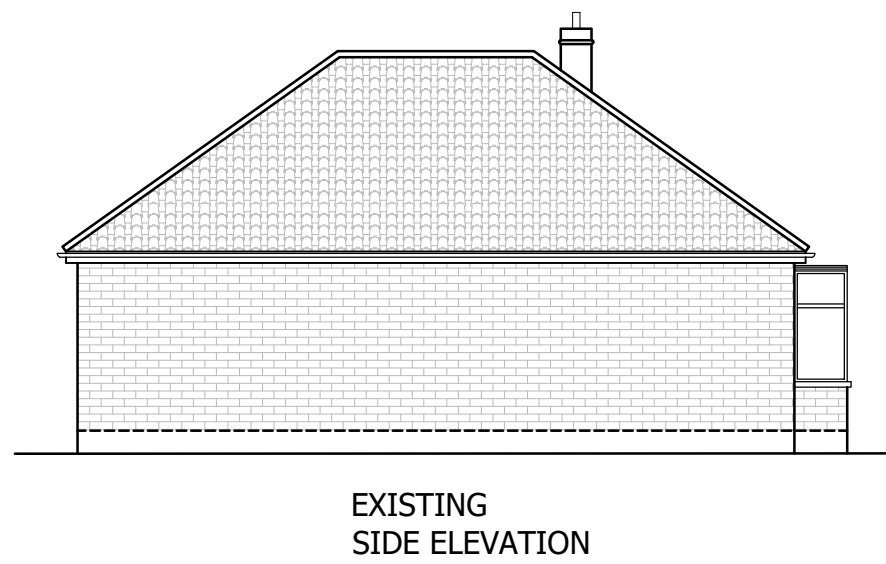
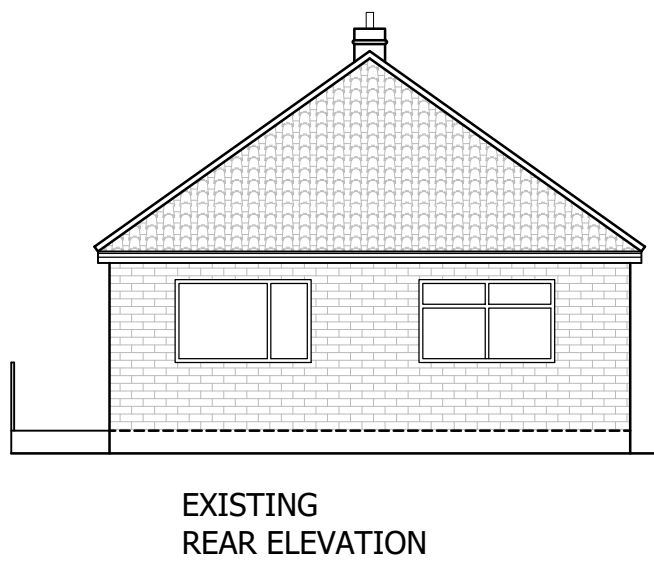
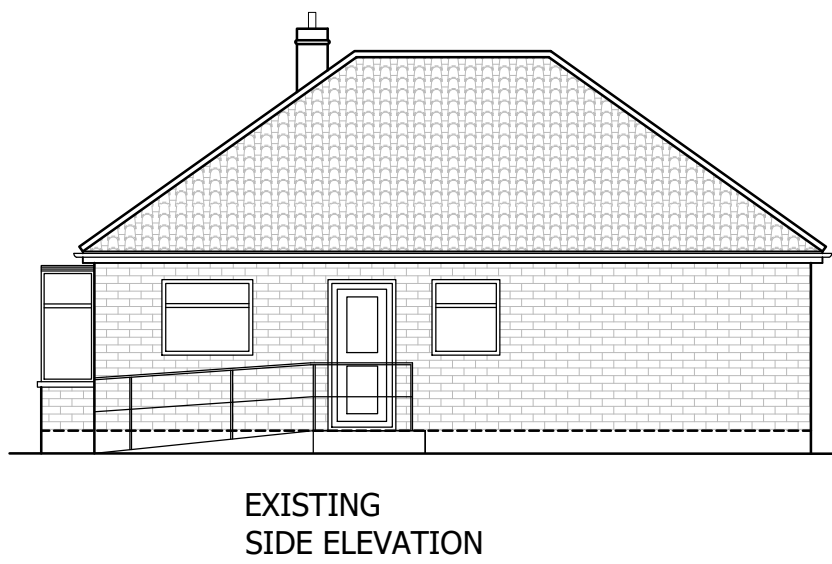
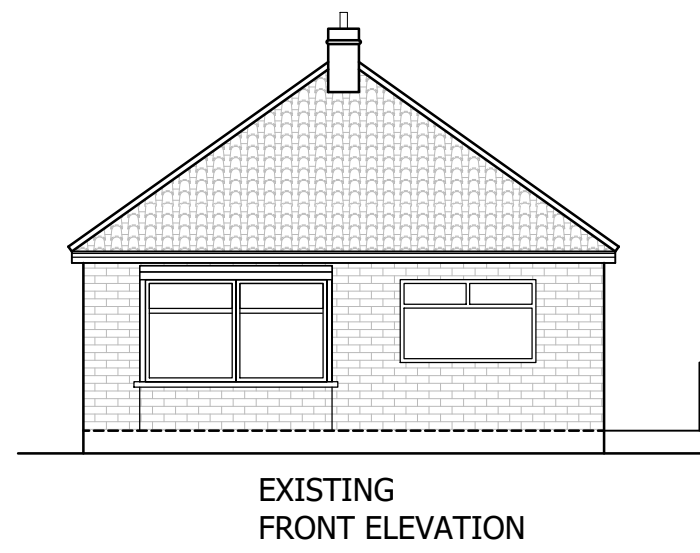
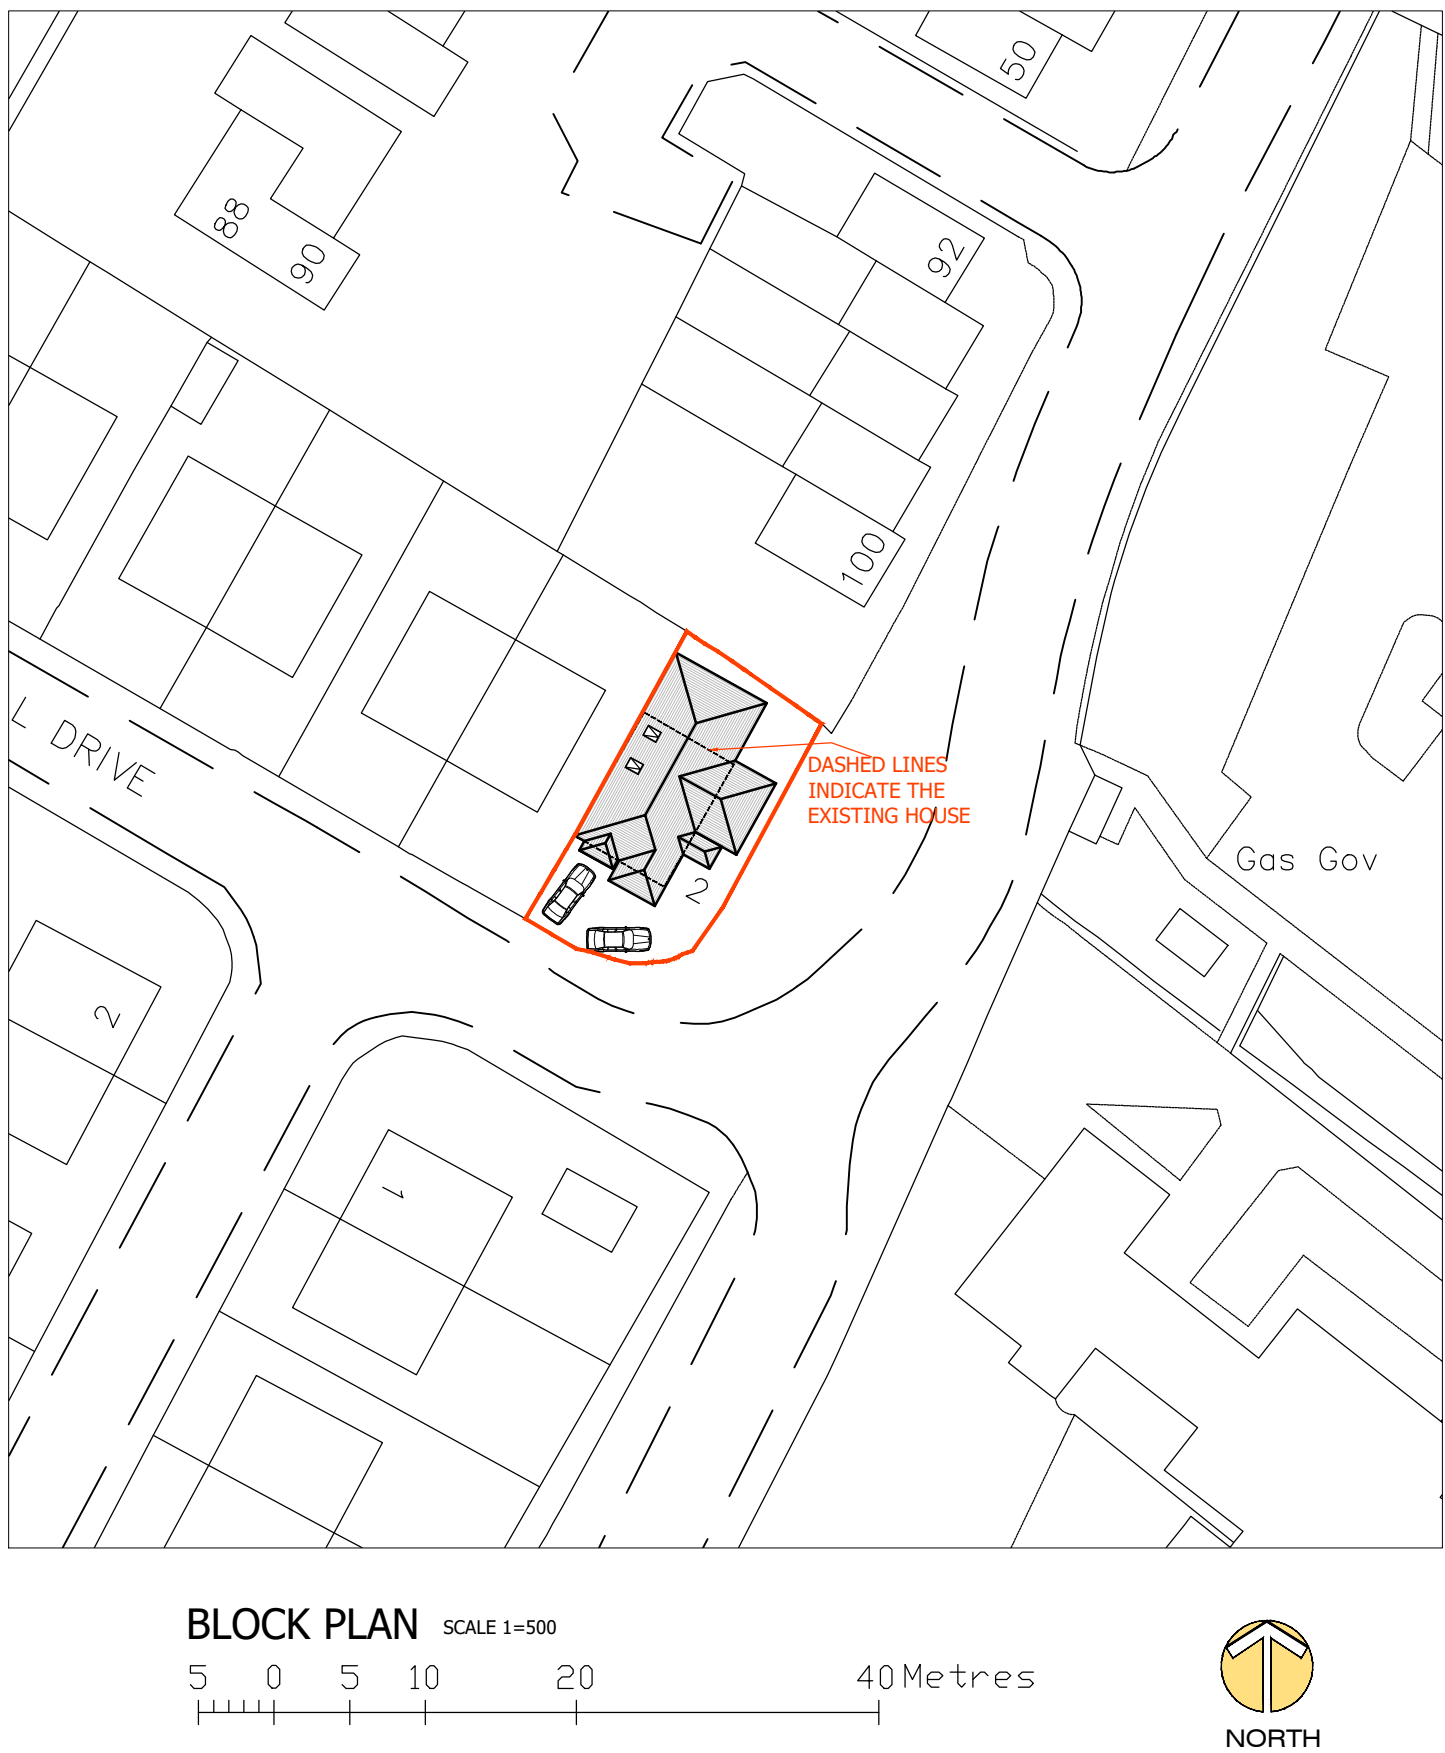
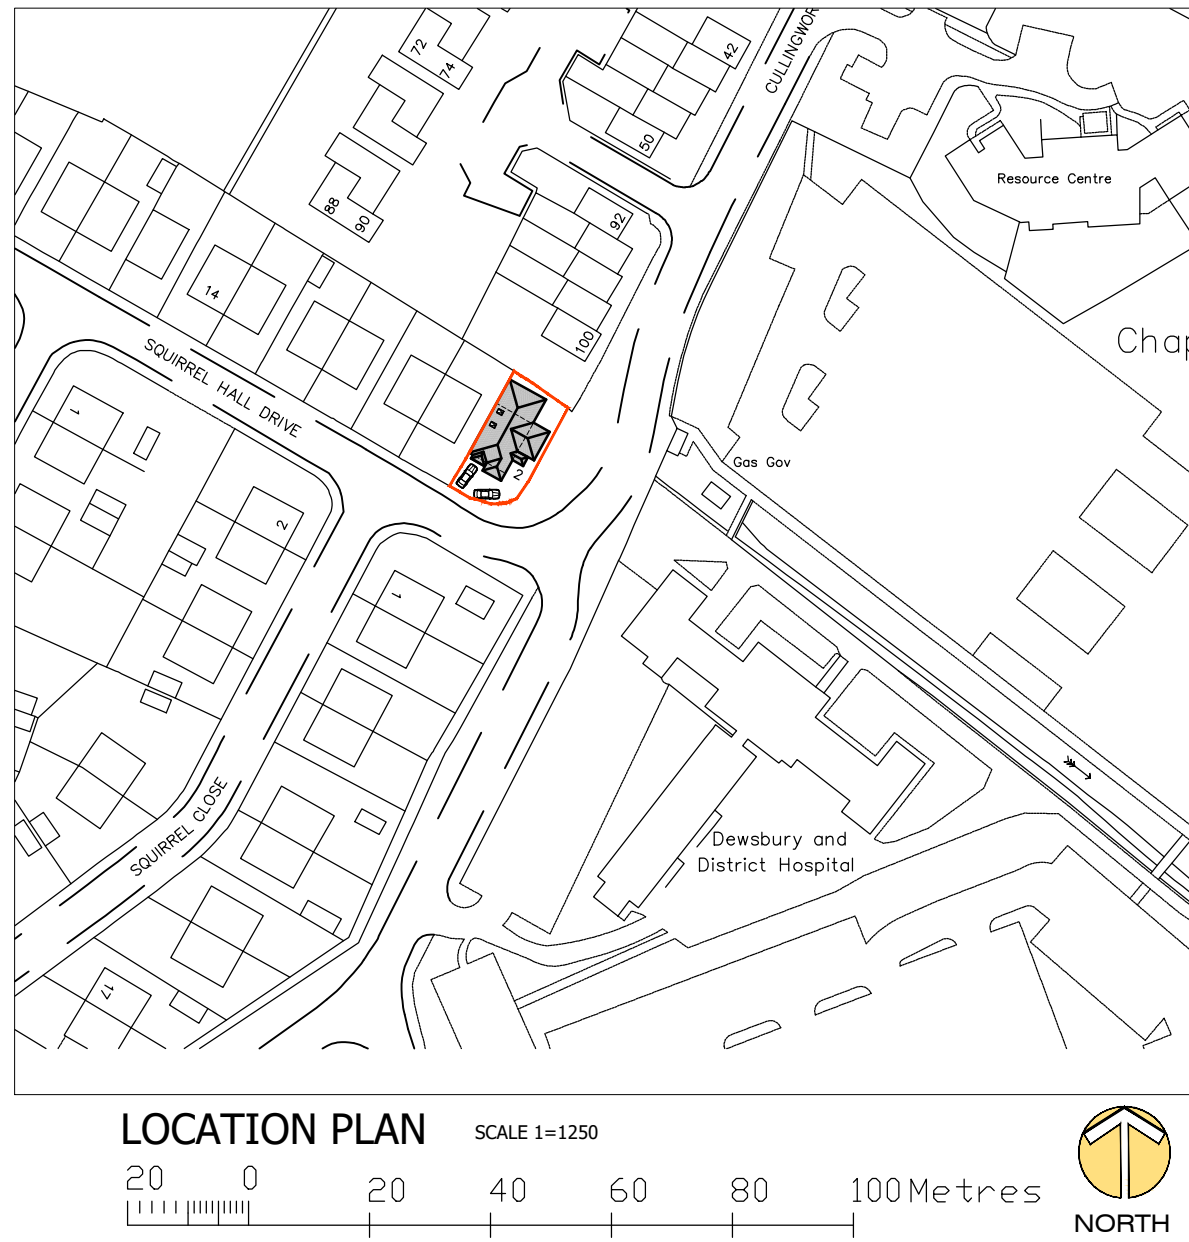


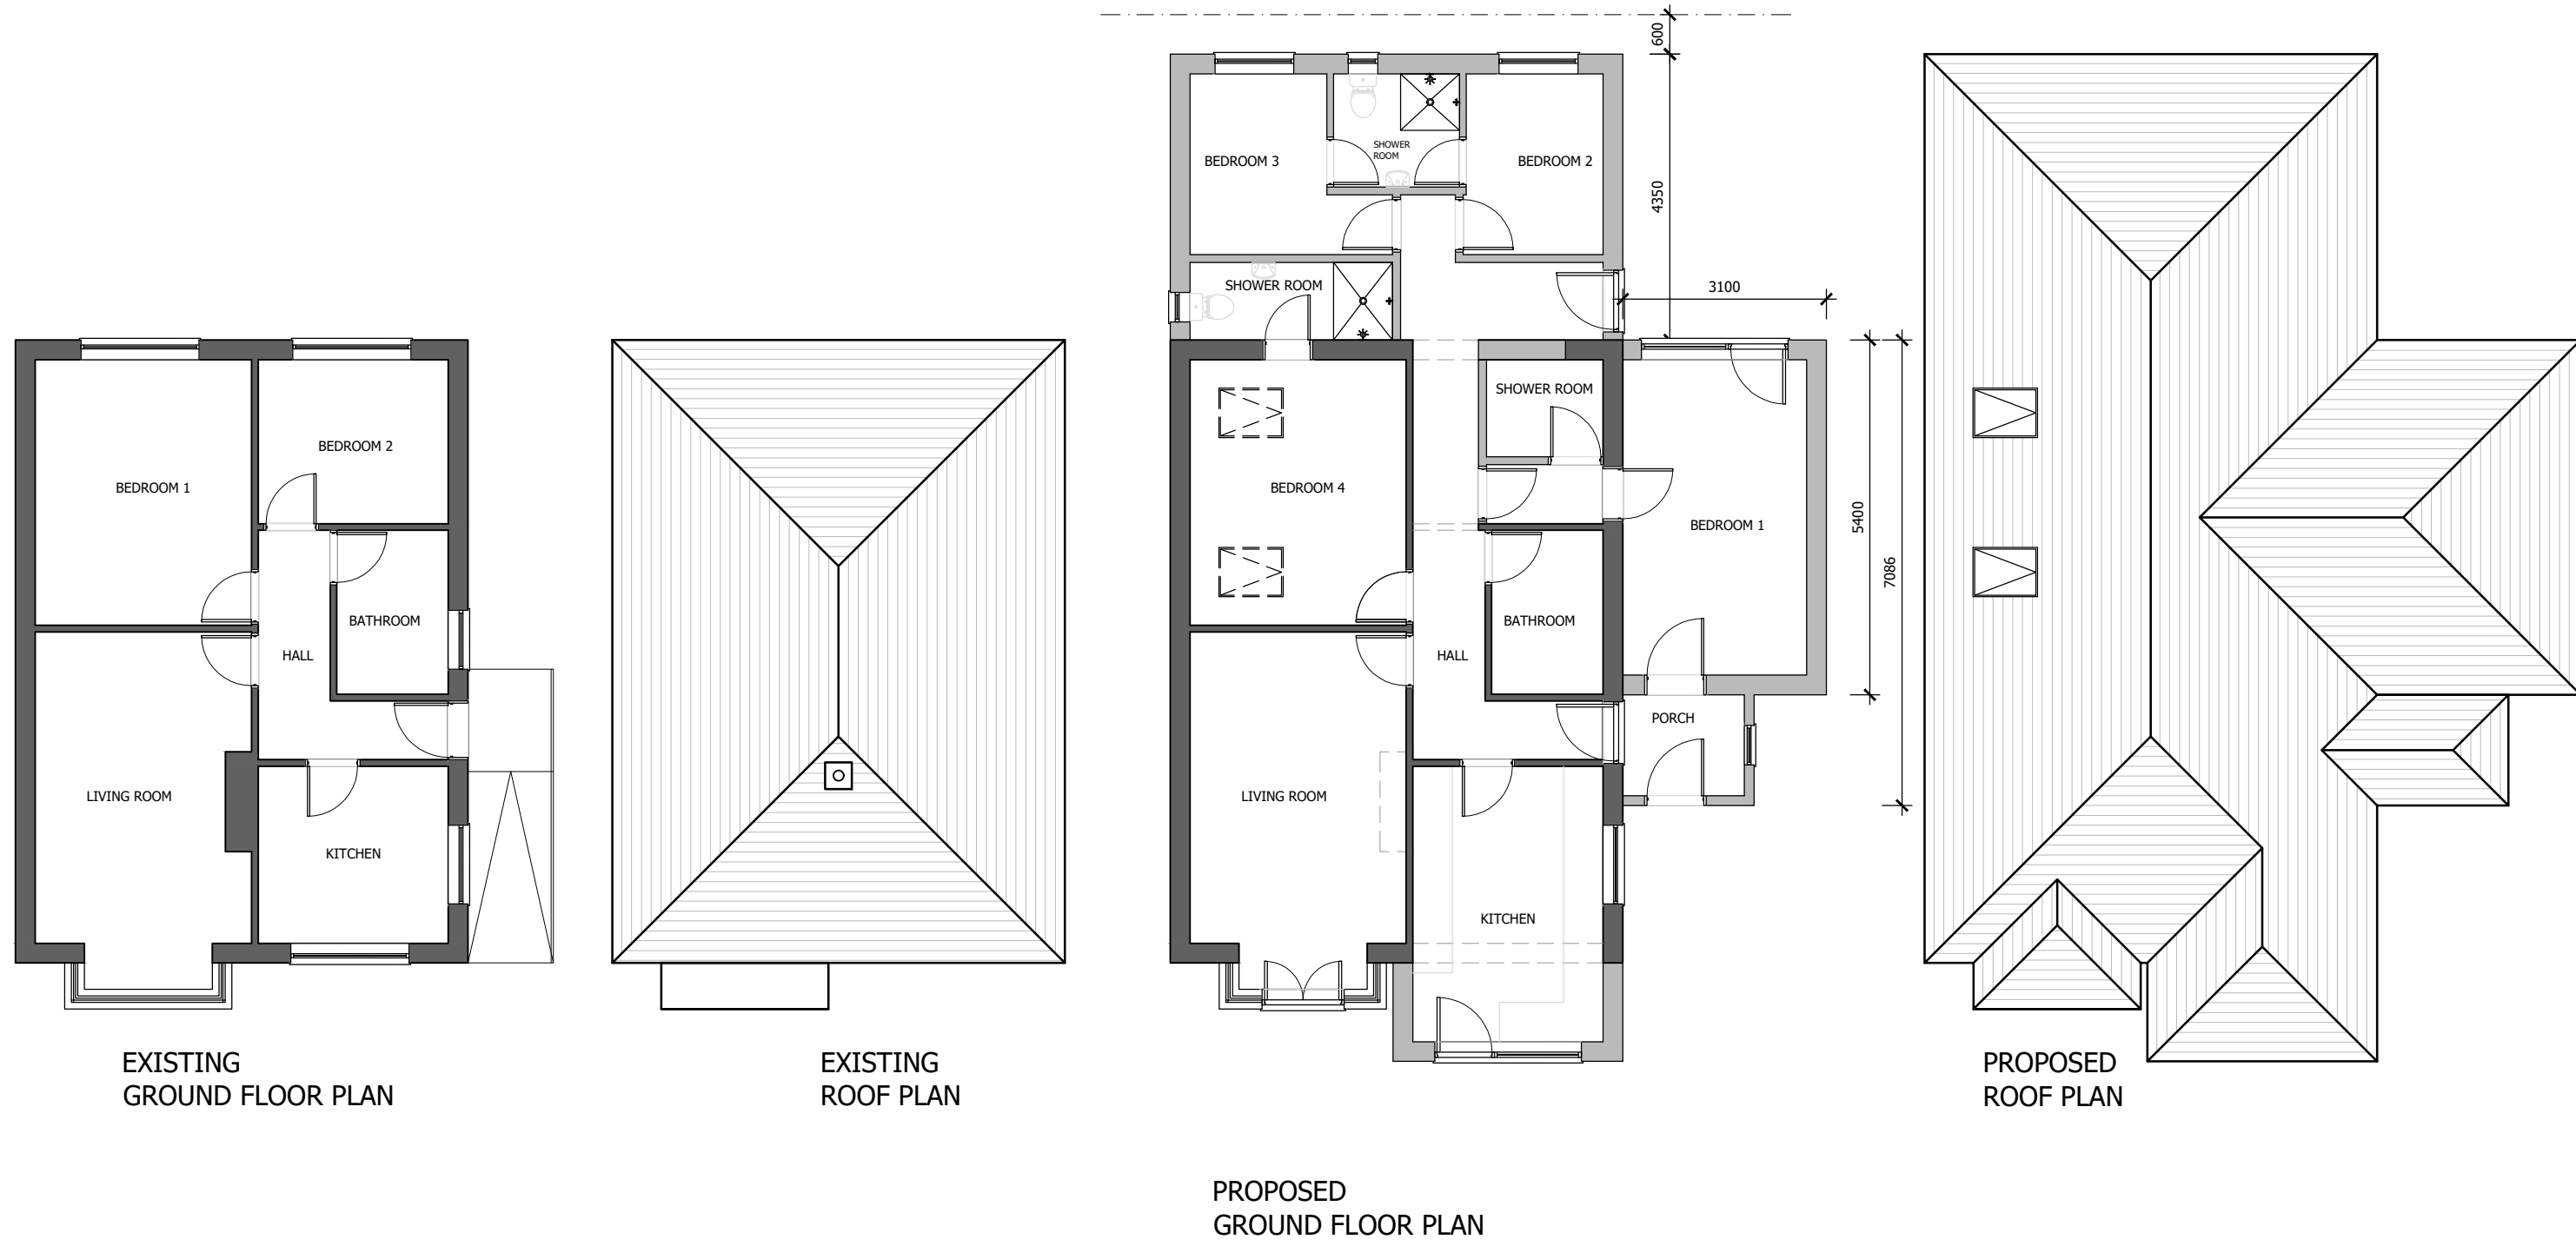

HATCH KEY
BOUNDARY OUTLINE
EXISTING WALLS
PROPOSED WALLS

REV	DATE	BY	DESCRIPTION	CHK	APD
DRAWING STATUS: PLANNING					
AN Architectural Design and Structural Engineers Ltd CONTACT ASIF NEKI MOB: 07970 020 028 EMAIL: asif@andesigns.eu 61 Meadow St Preston PR1 1TS, UK					
CLIENT Mr M. S. Hussain 2 Squirrel Hall Drive Staincliffe Dewsbury WF13 4AH					
PROJECT: SINGLE STOREY REAR,SIDE AND FRONT PORCH EXTENSION					
TITLE: EXISTING AND PROPOSED FLOOR PLANS AND ELEVATIONS					
SCALE @ SIZE: 1:100		CHECKED: AN		APPROVED:	
CAD FILE:		DESIGN/DRAWN: AN		DATE: OCT 2024	
PROJECT No:		DRAWING No: 01		REV: D	

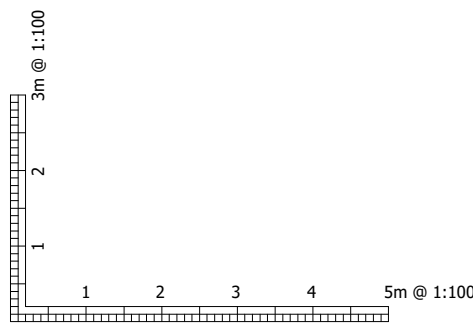

DO NOT SCALE