


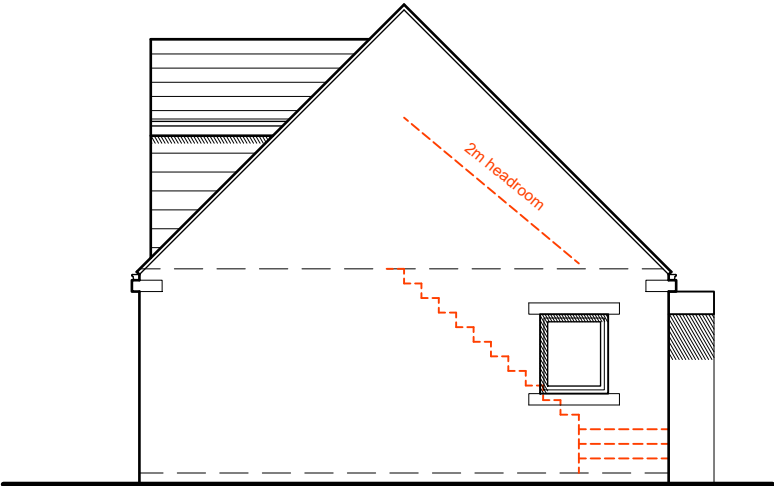

East Elevation




South Elevation




West Elevation




North Elevation

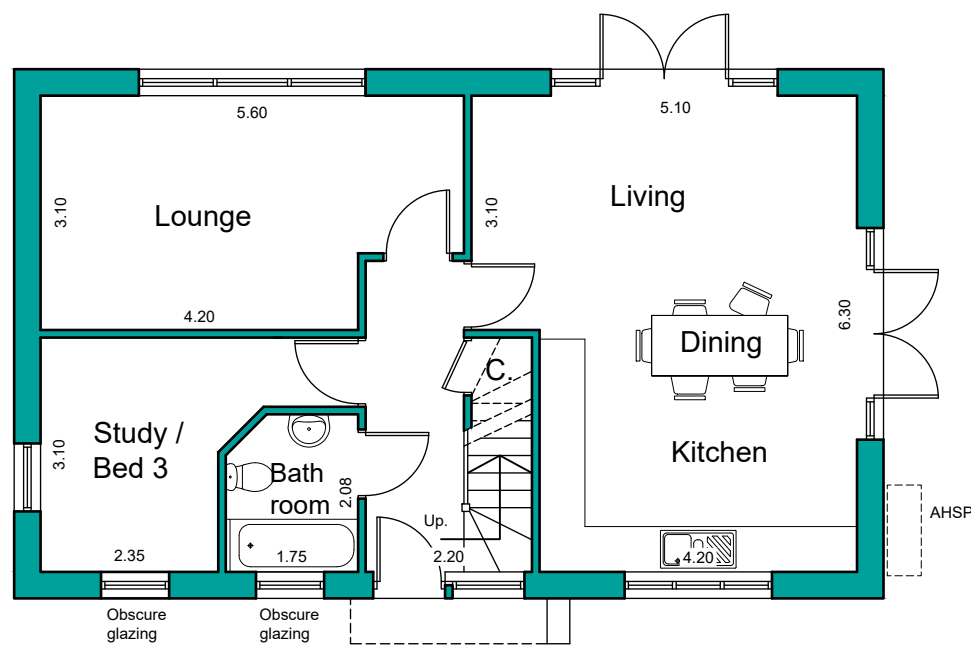

Ground Floor Plan

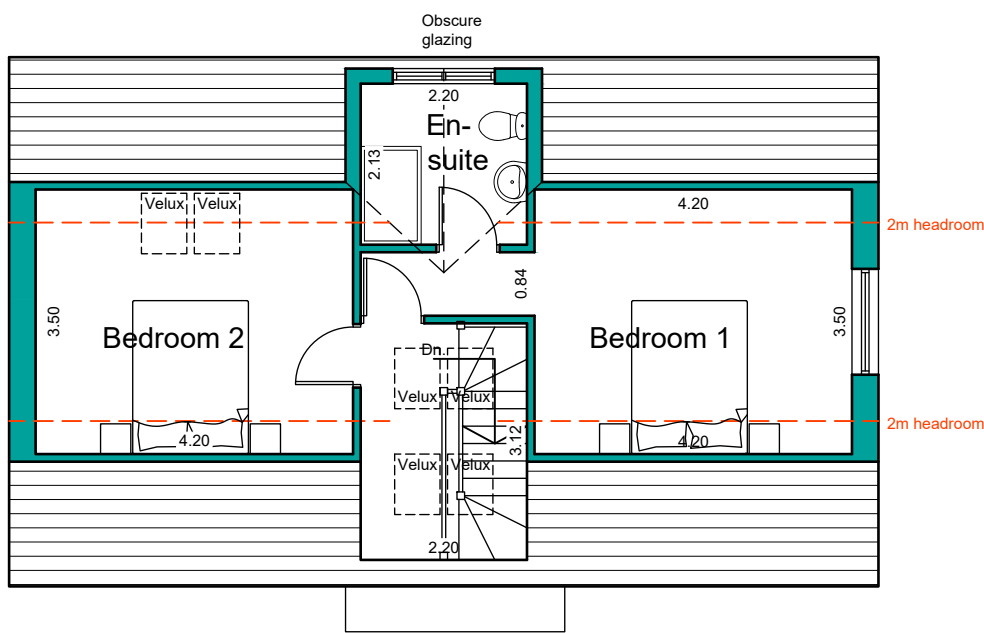

Roof Space Plan

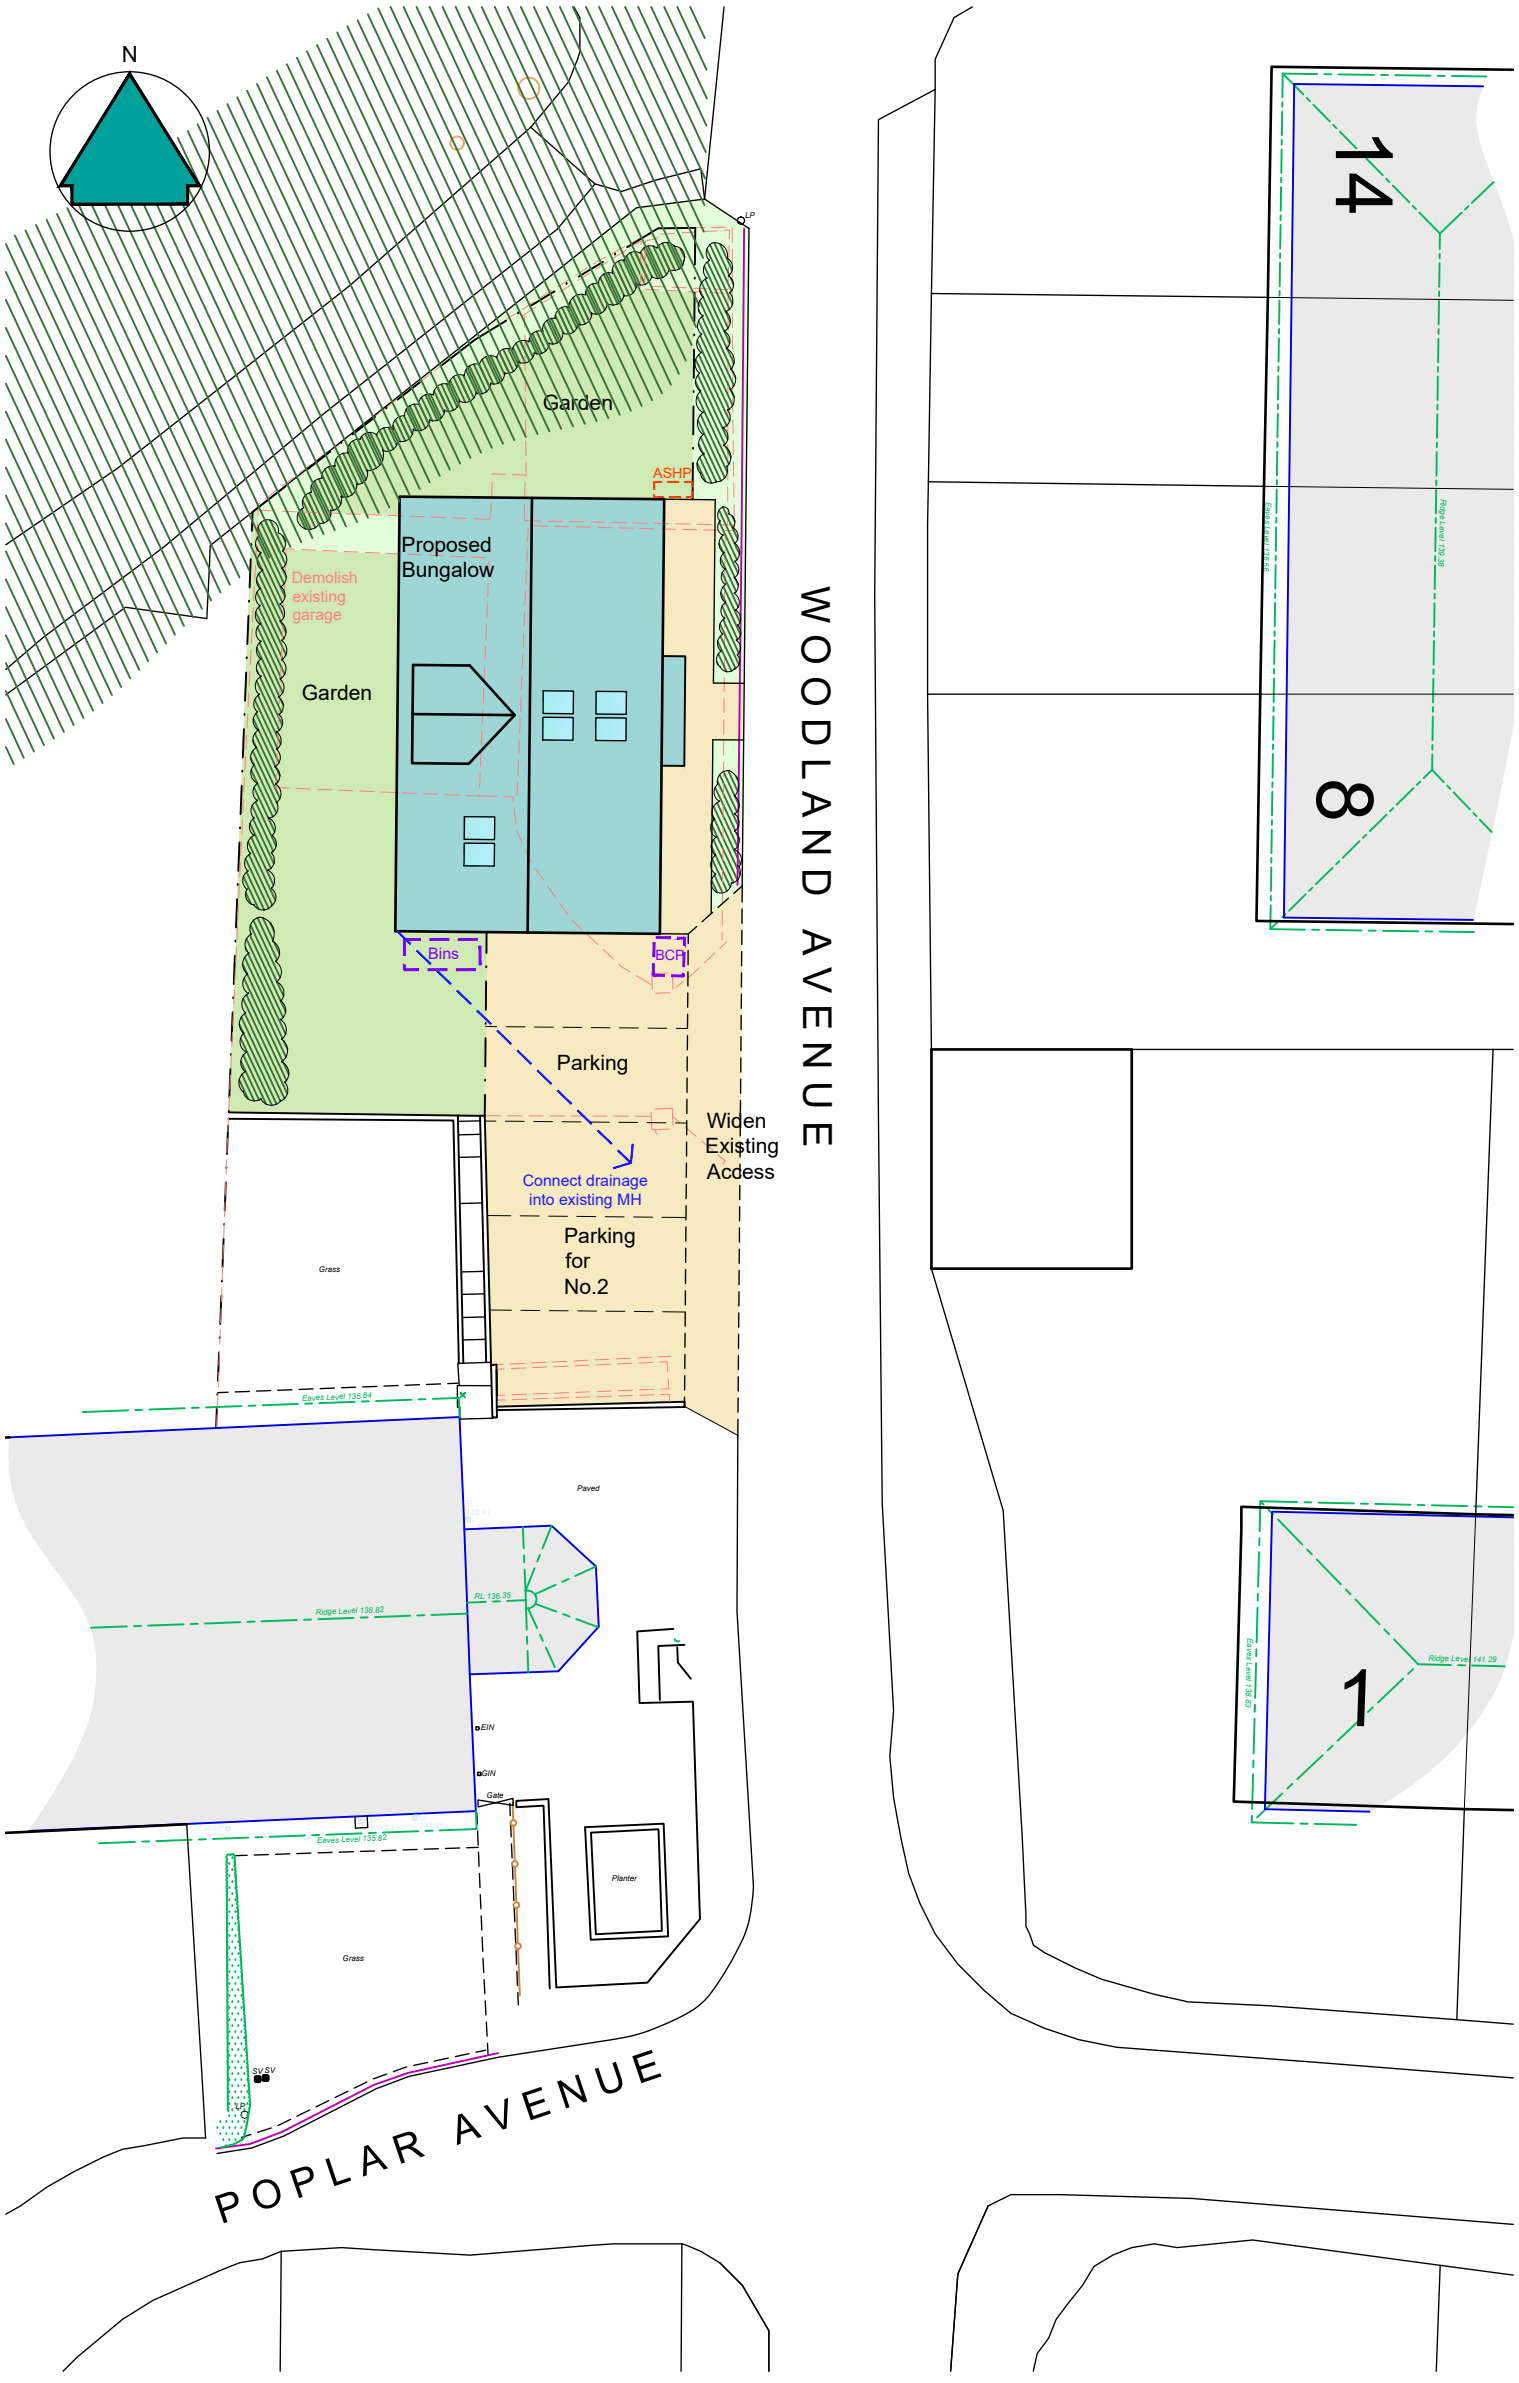

BLOCK PLAN - 1:200

NOTES

This drawing has been prepared specifically for the purpose of obtaining Planning and or Building Regulations Approval. Its suitability for other purposes without additional supplementary details and specifications cannot be guaranteed.

All dimensions are to be checked on site, any discrepancies are to be reported to the designer before work commences. Use only figured dimensions.

All structural components shown are indicative only. Details / calculations of structural members are to be provided by the Structural Engineer.

This drawing is not to be copied or divulged to a third party without written permission.



Revisions		
P01	Preliminary Issue	29.09.24
P02	Minor amendments	03.10.24
P03	Planning amendments	05.01.25

Project:
Detached Dwelling
at Land to rear of
2 Poplar Avenue
Thongsbridge
Holmfirth
for Holme Valley Properties
Proposed Plans, Elevations and Block Plan

Purpose of issue: PLANNING

Drawn	DRH
Date	September 2024
Scales	1:100 @ A2
Drawing No.	2460 - 0301 - P03

