


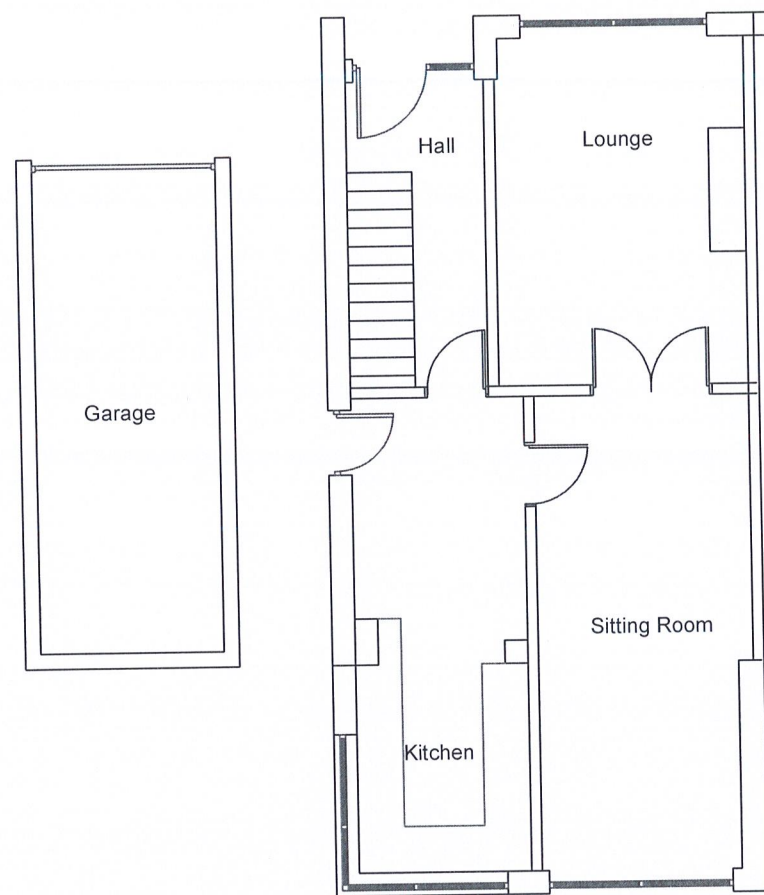


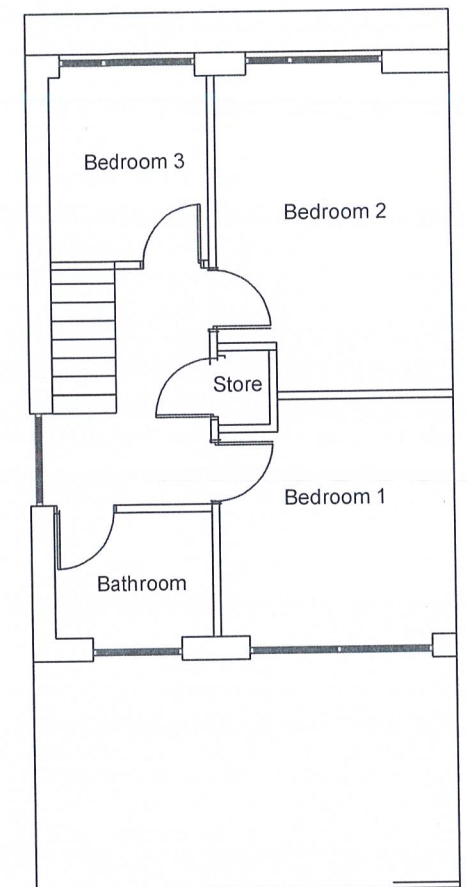

Existing Ground Floor

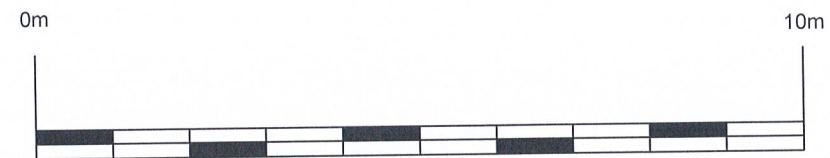


Existing First Floor

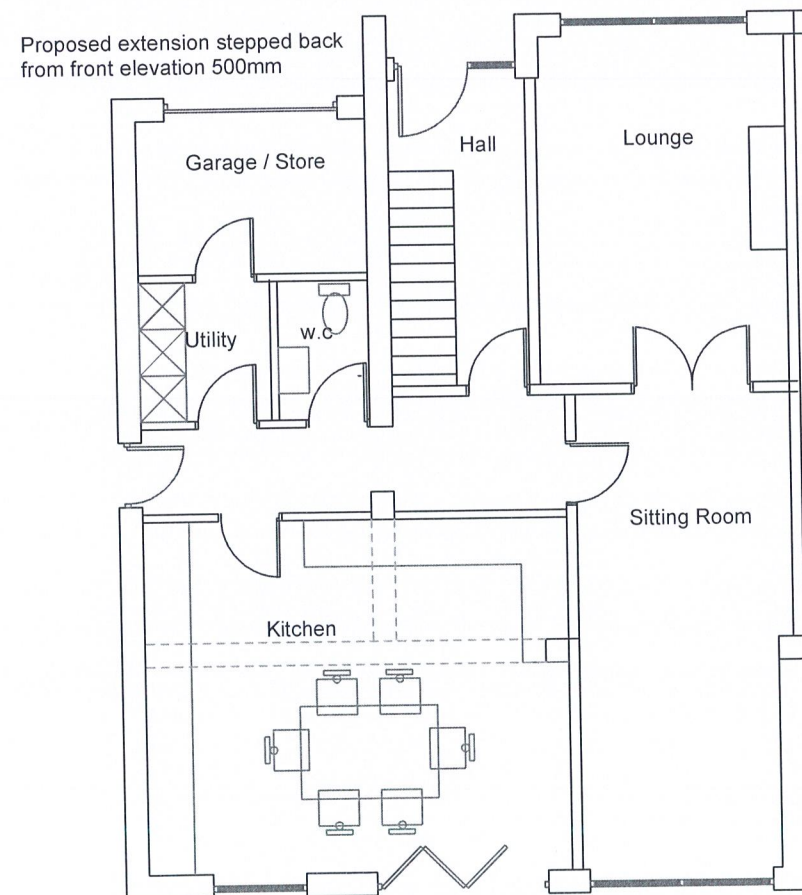


Proposed Ground floor

Revision A - Front elevation stepped back in 500mm and ridge line to new extension dropped 250mm lower.


Existing and Proposed Floor Plans			
31 Stafford Hill			
Kirkheaton			
Huddersfield			
HD5 0EE			
Date	Oct 24	Dwg no	01 _A
		Scale	A3 - 1:100
Dwn By	-----		

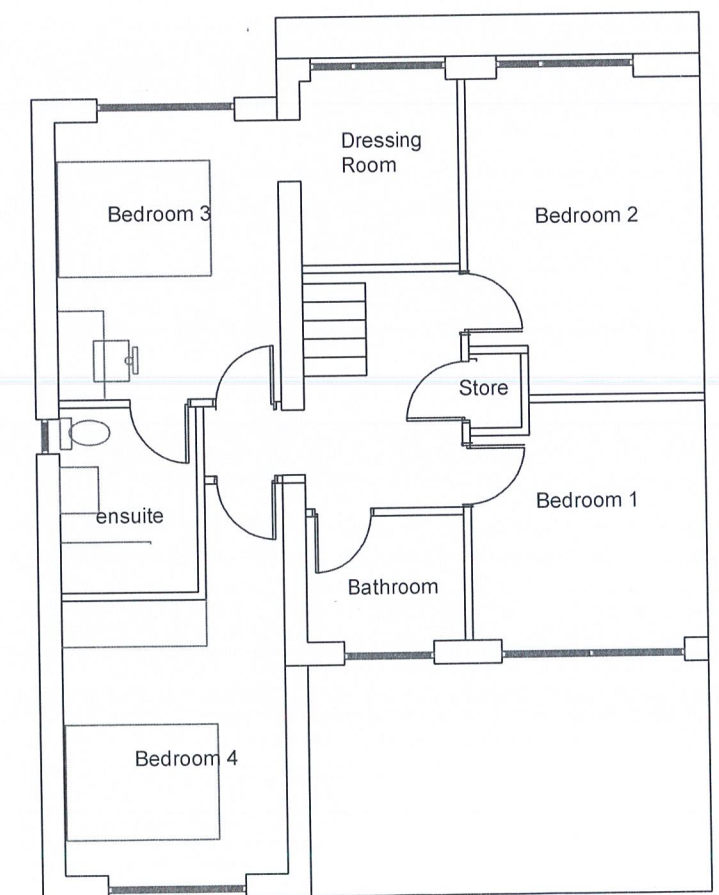


Proposed First Floor

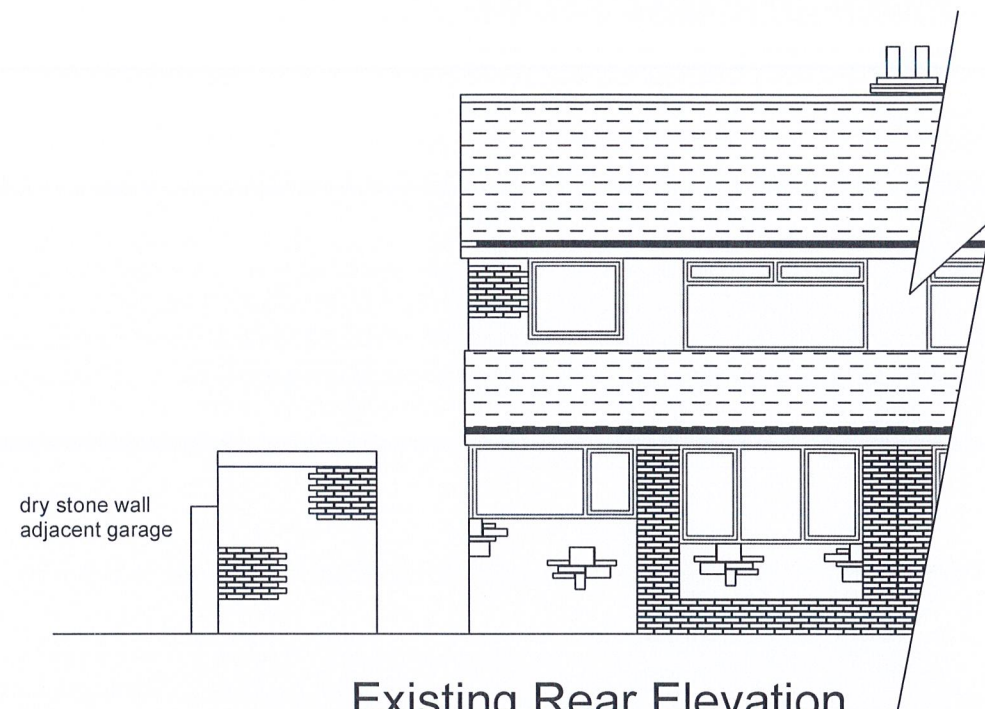


Existing Rear Elevation

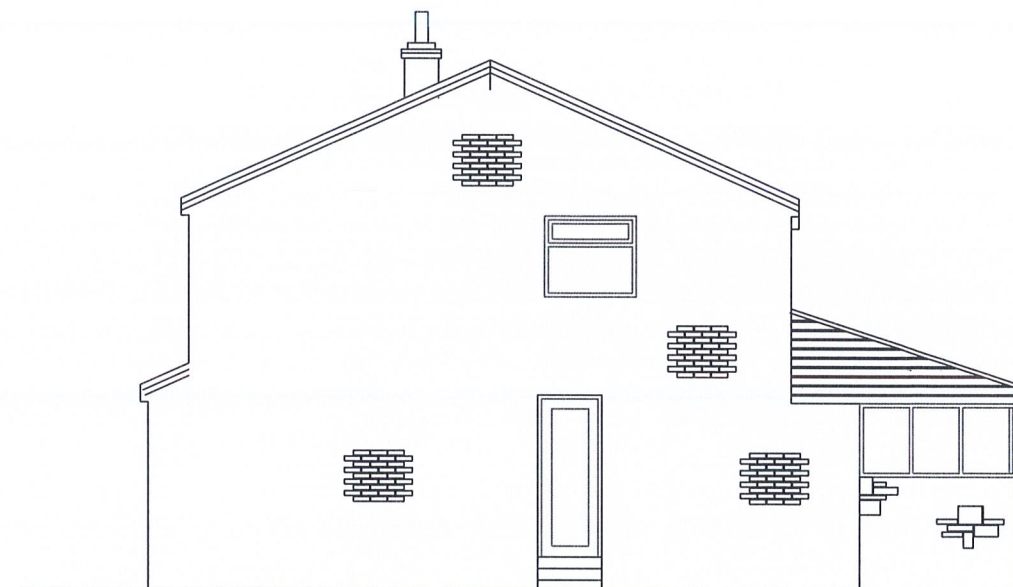


Existing Side Elevation

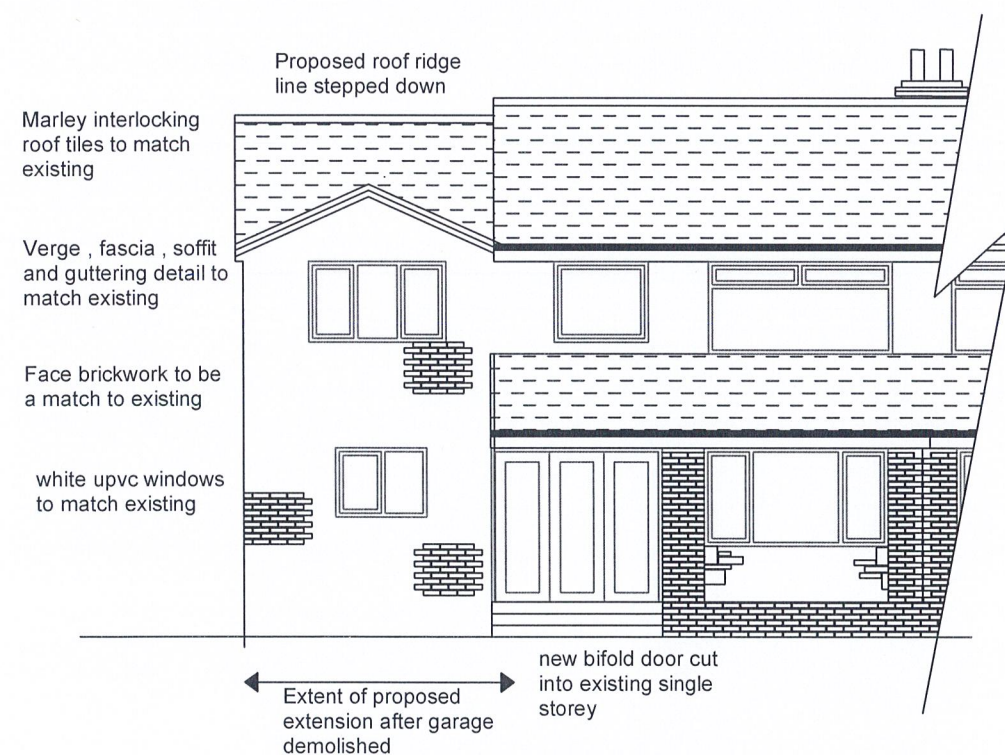

Proposed Rear Elevation

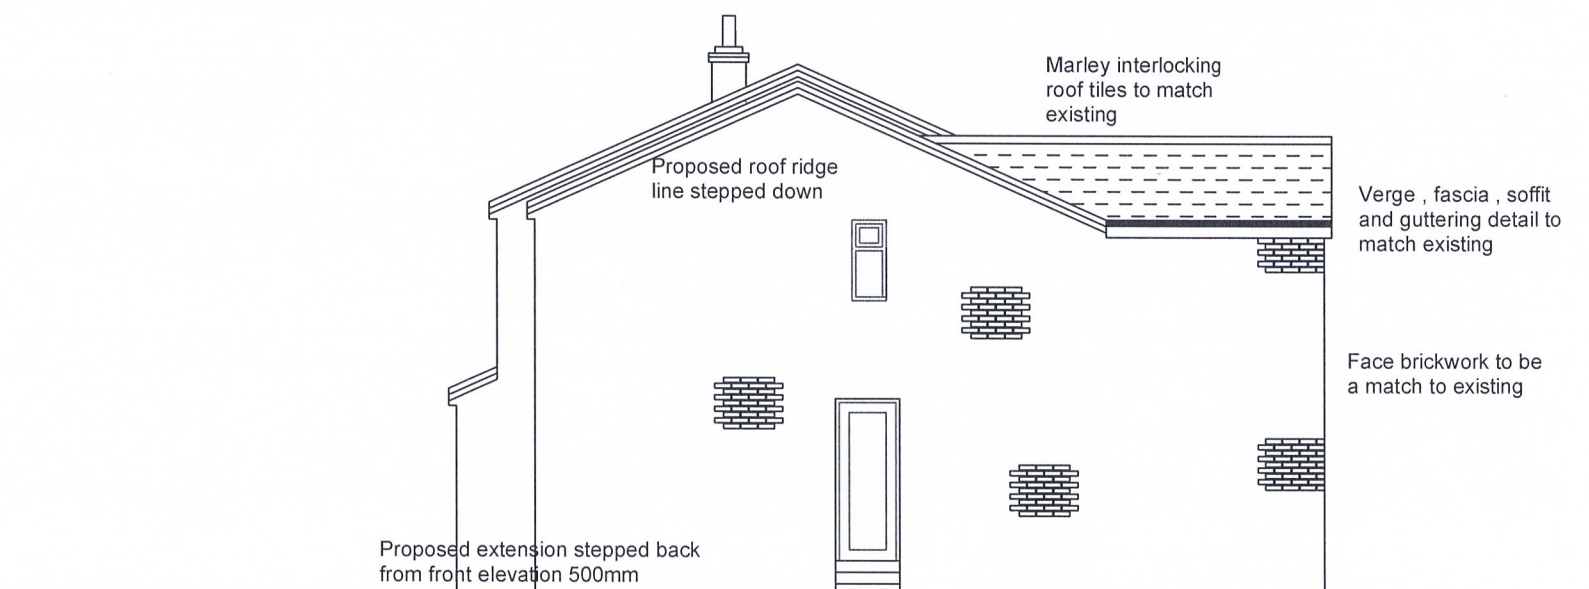


Proposed Side Elevation

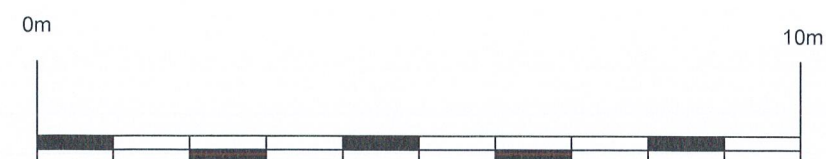


Revision A - Front elevation stepped back in 500mm and ridge line to new extension dropped 250mm lower.


Existing & Proposed Rear and Side Elevations 31 Stafford Hill Kirkheaton Huddersfield HD5 0EE			
Date	Oct 24	Dwg no	02 A
Drawn By	-----	Scale	A3 - 1:100

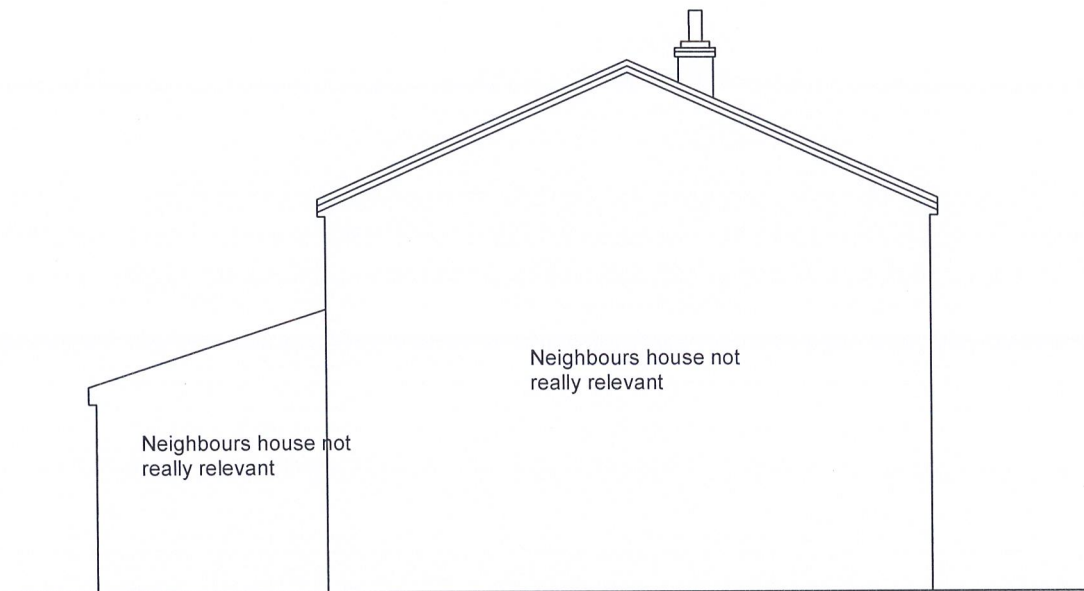


Existing side from adjoining property

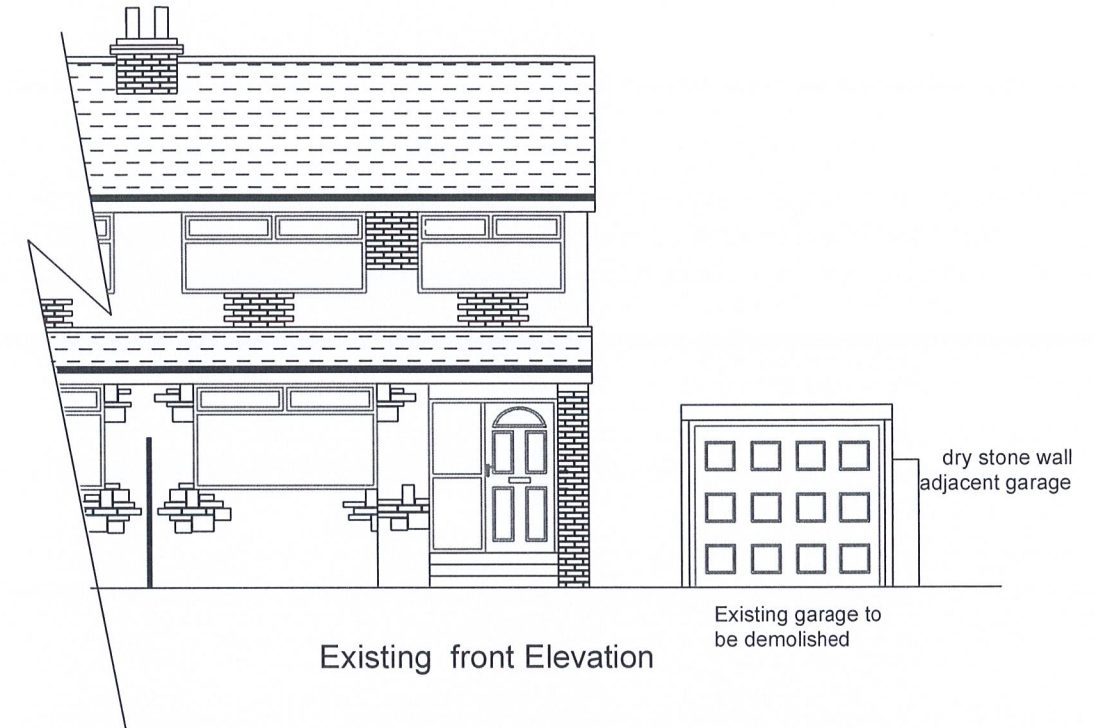

Existing front Elevation

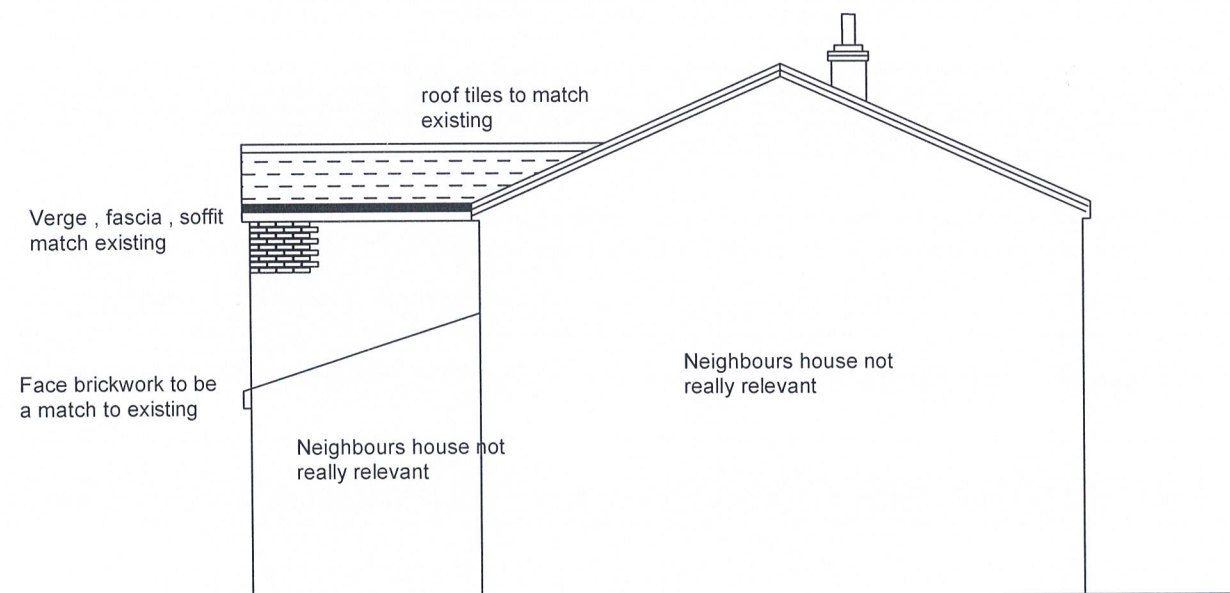

Proposed side from adjoining property


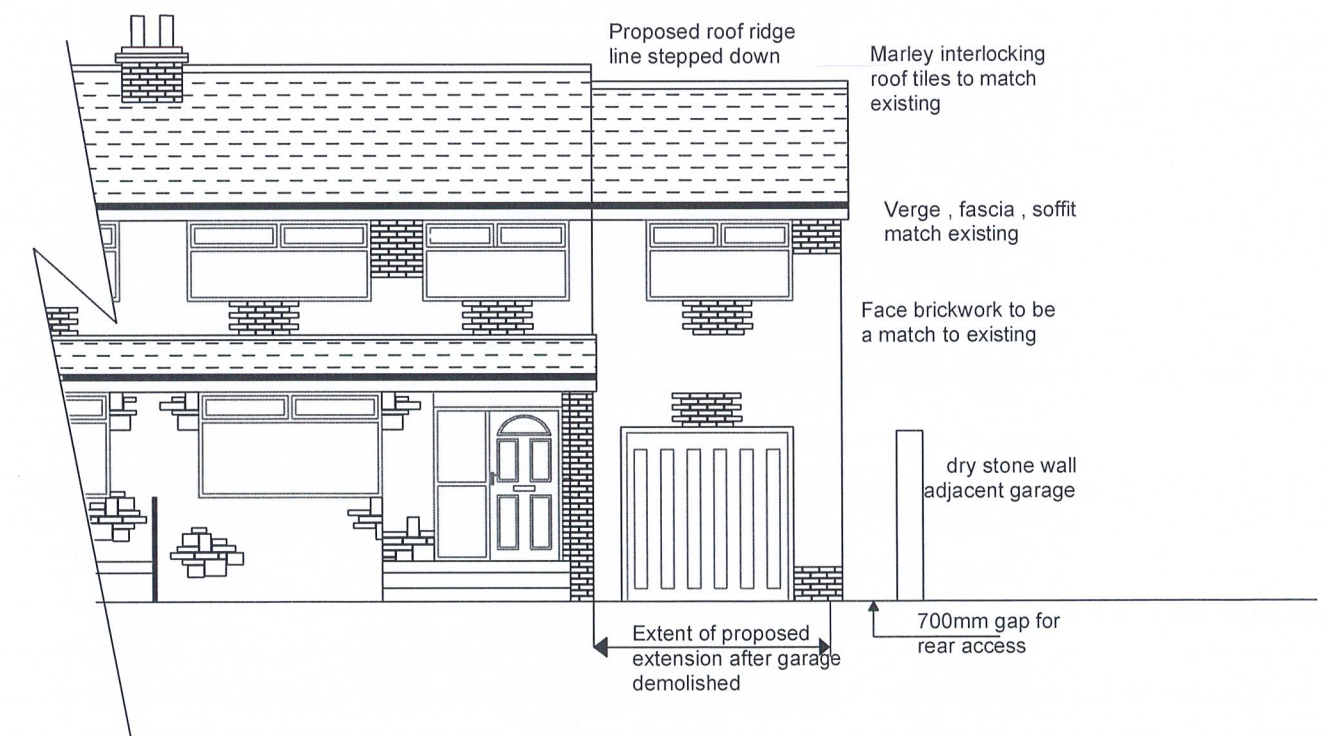


Proposed Front Elevation


Revision A - Front elevation stepped back in 500mm and ridge line to new extension dropped 250mm lower.



Existing & Proposed front and rear elevations			
31 Stafford Hill			
Kirkheaton			
Huddersfield			
HD5 0EE			
Date	Oct 24	Dwg no	03 A
Dwn By		Scale	A3 - 1:100

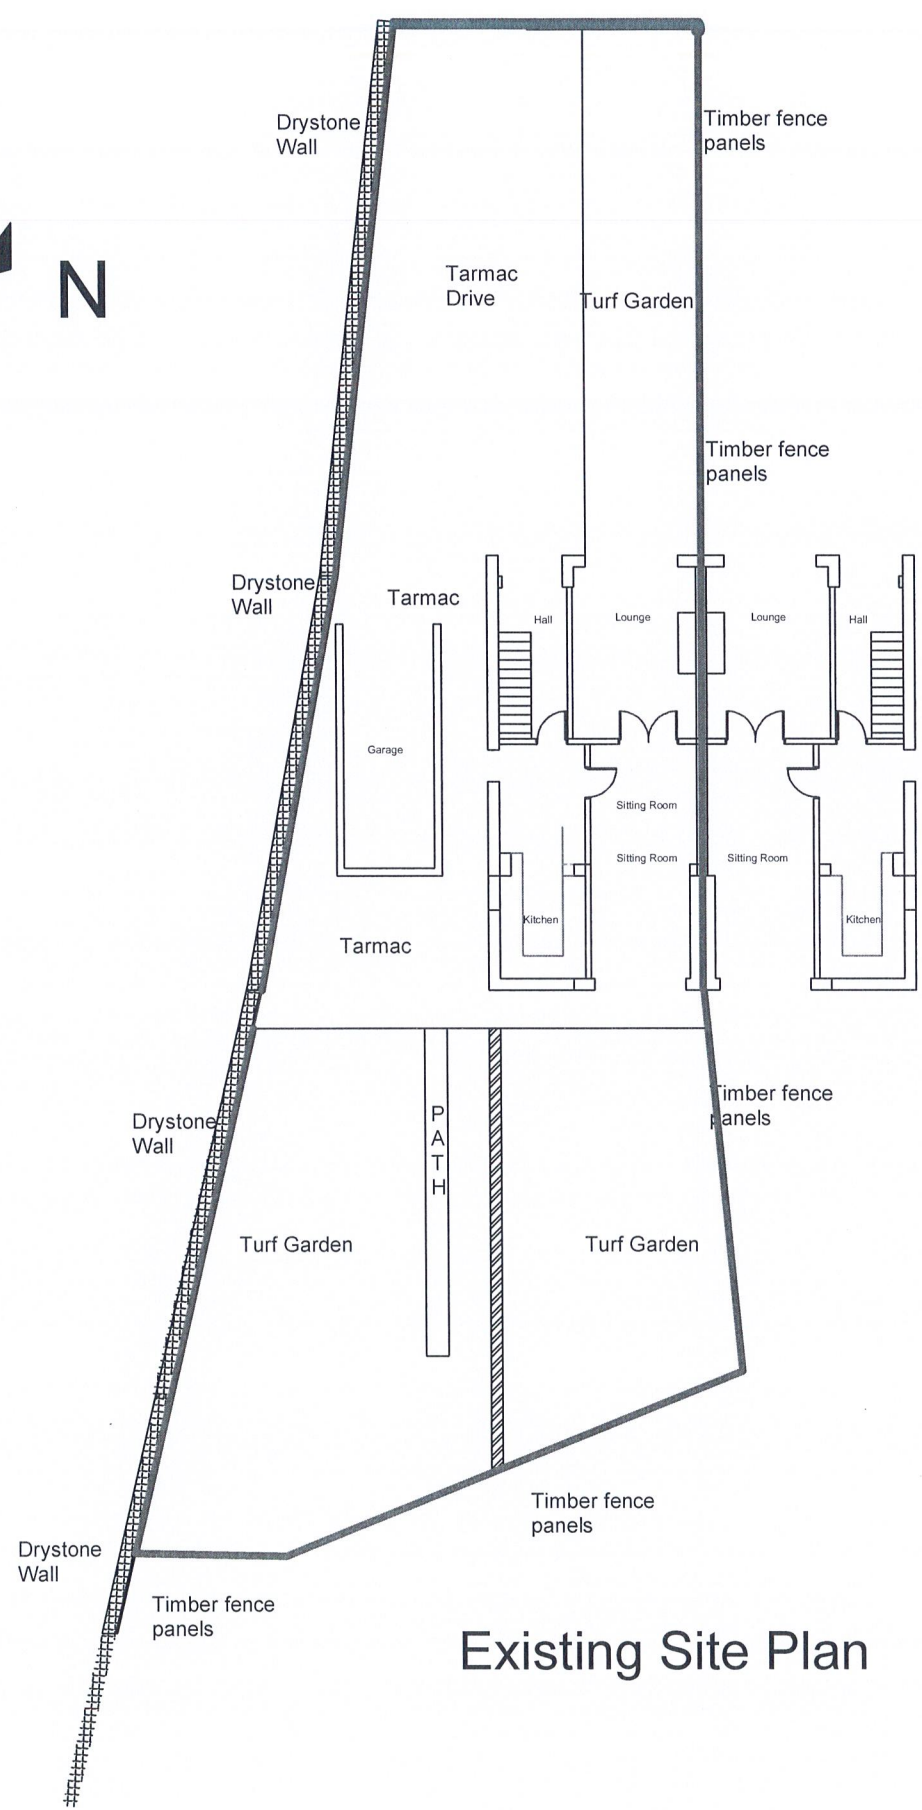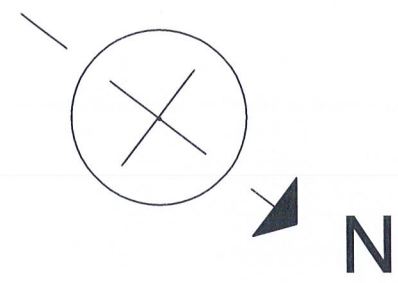

Existing Site Plan

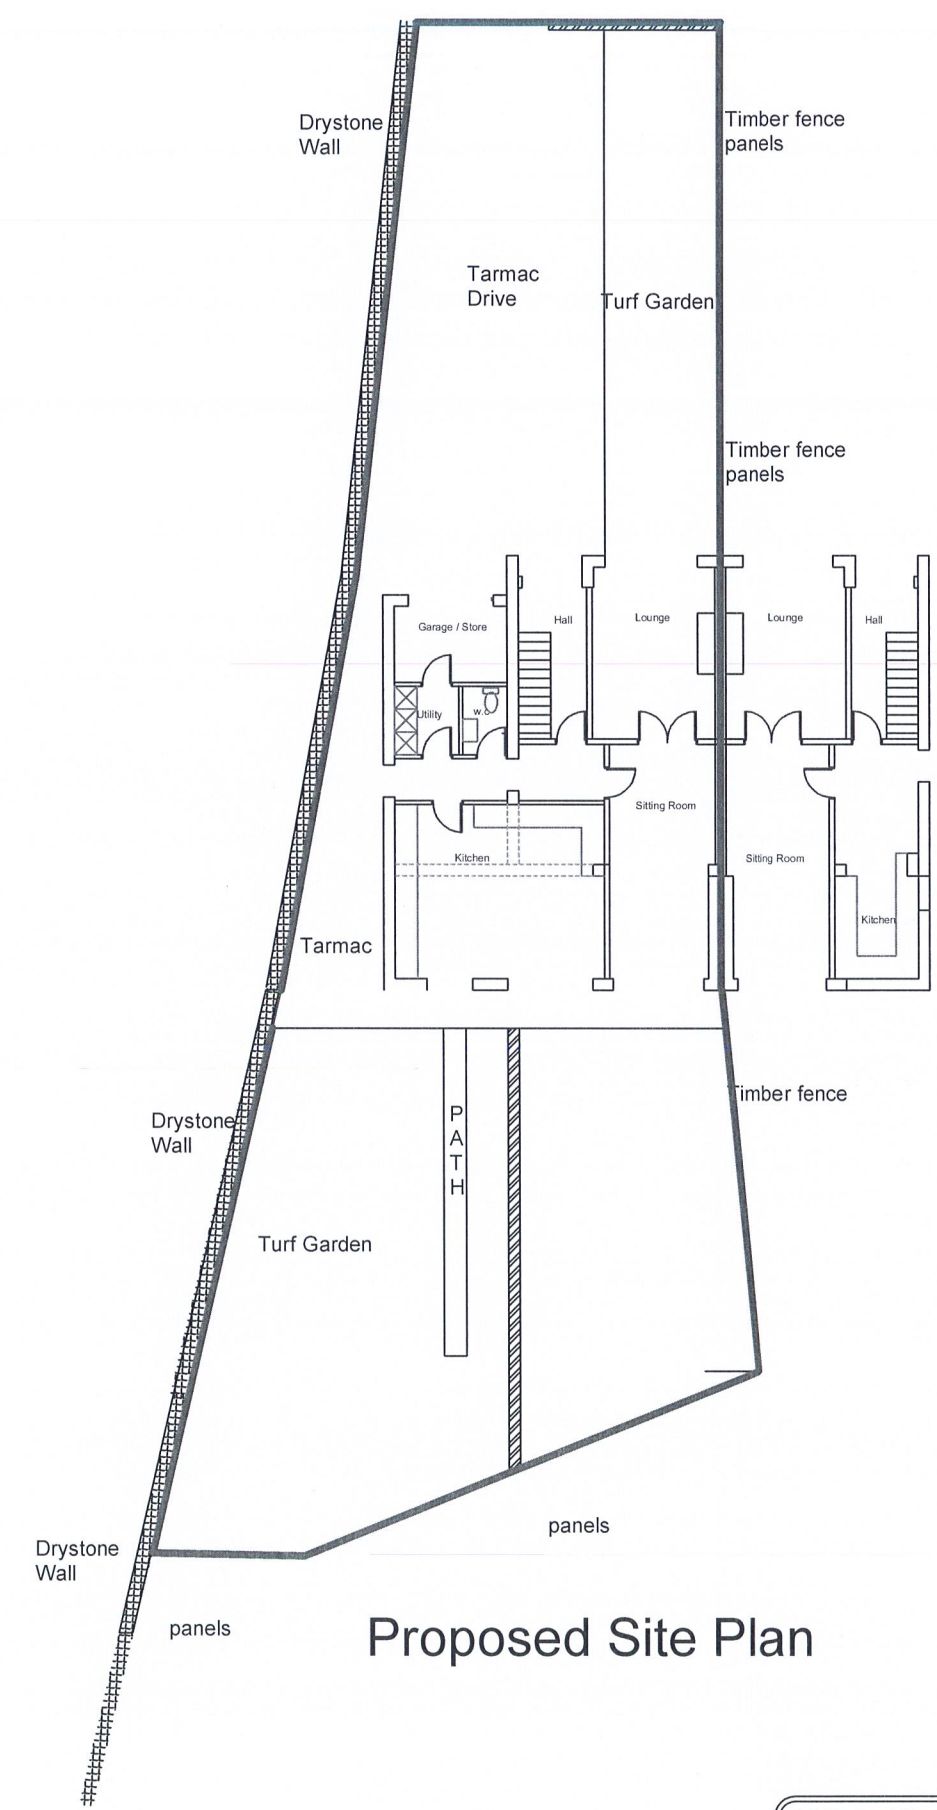

Proposed Site Plan



Existing and Proposed Site Plans			
31 Stafford Hill			
Kirkheaton			
Huddersfield			
HD5 0EE			
Date	Oct 24	Dwg no	04
Drawn By		Scale	A3 @ 1: 200