




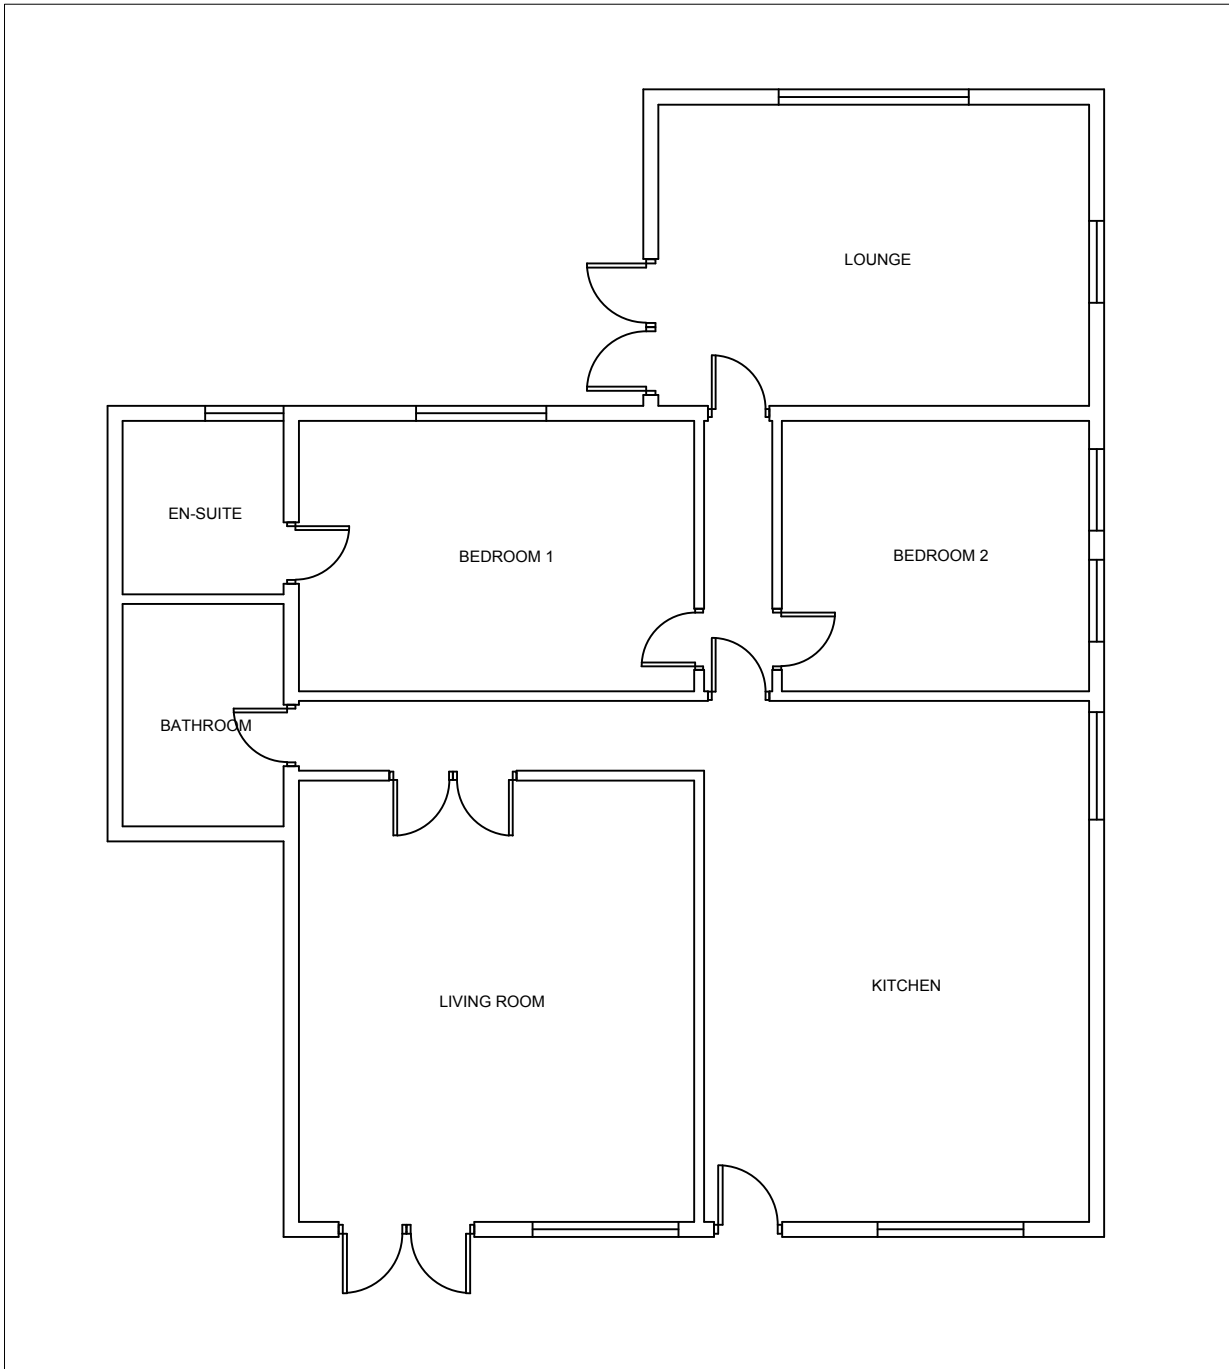


EXISTING GROUND FLOOR PLAN
SCALE 1:100

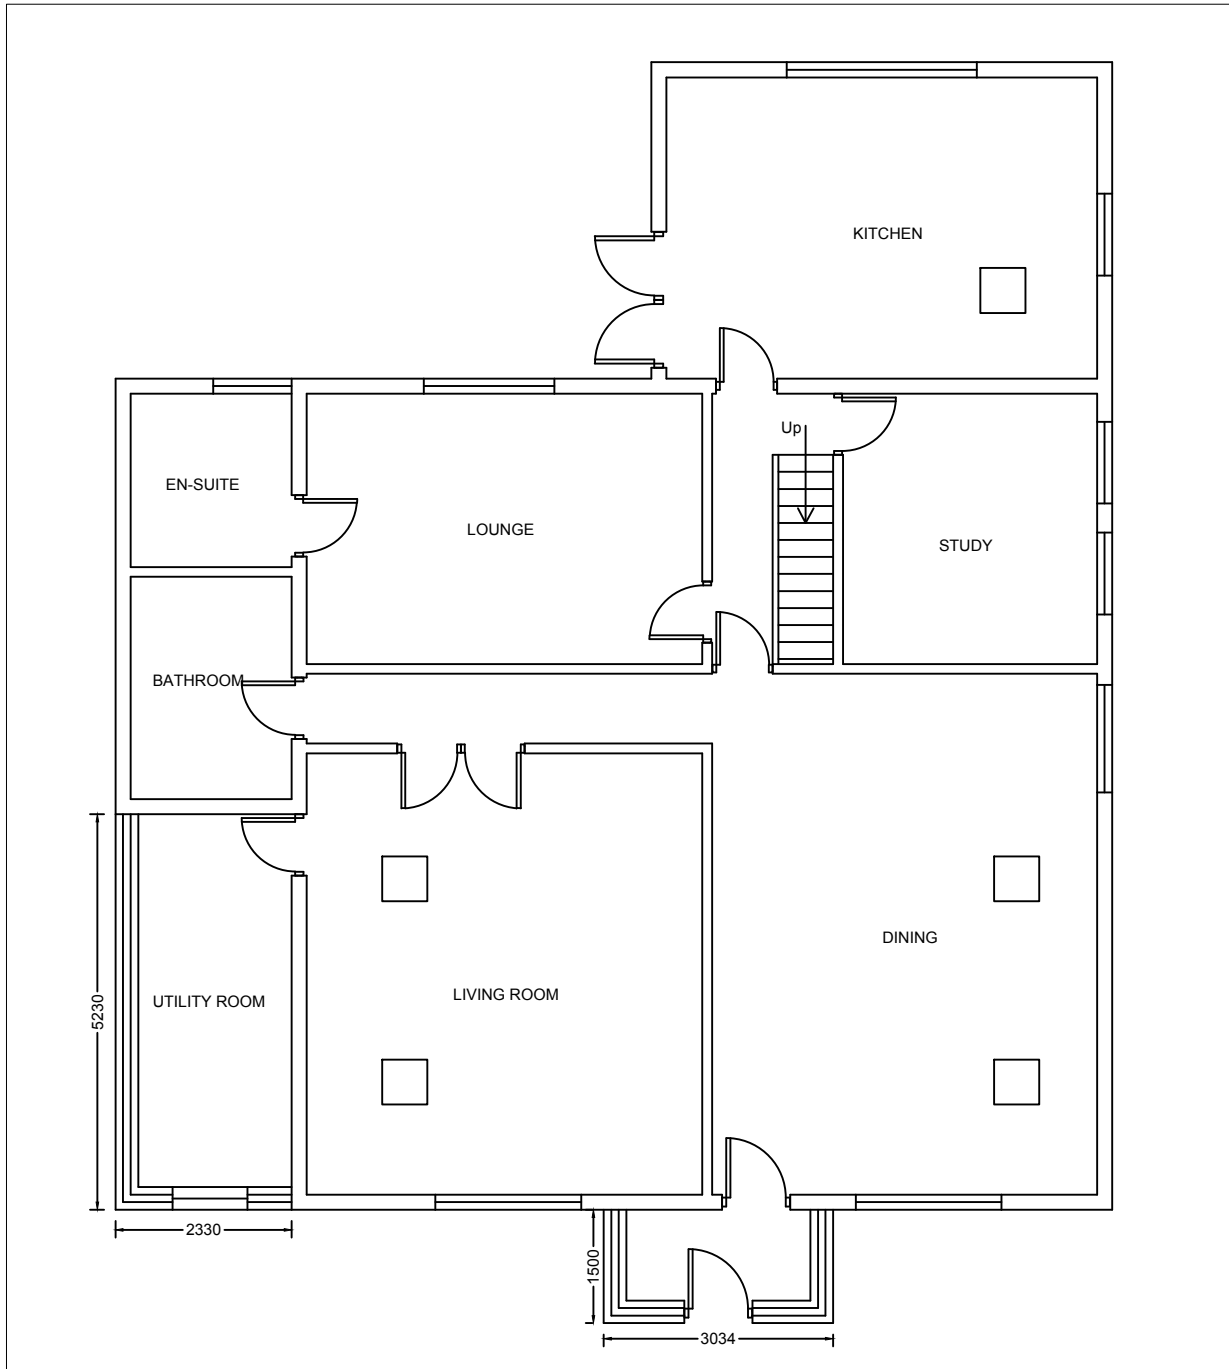


PROPOSED GROUND FLOOR PLAN
SCALE 1:100

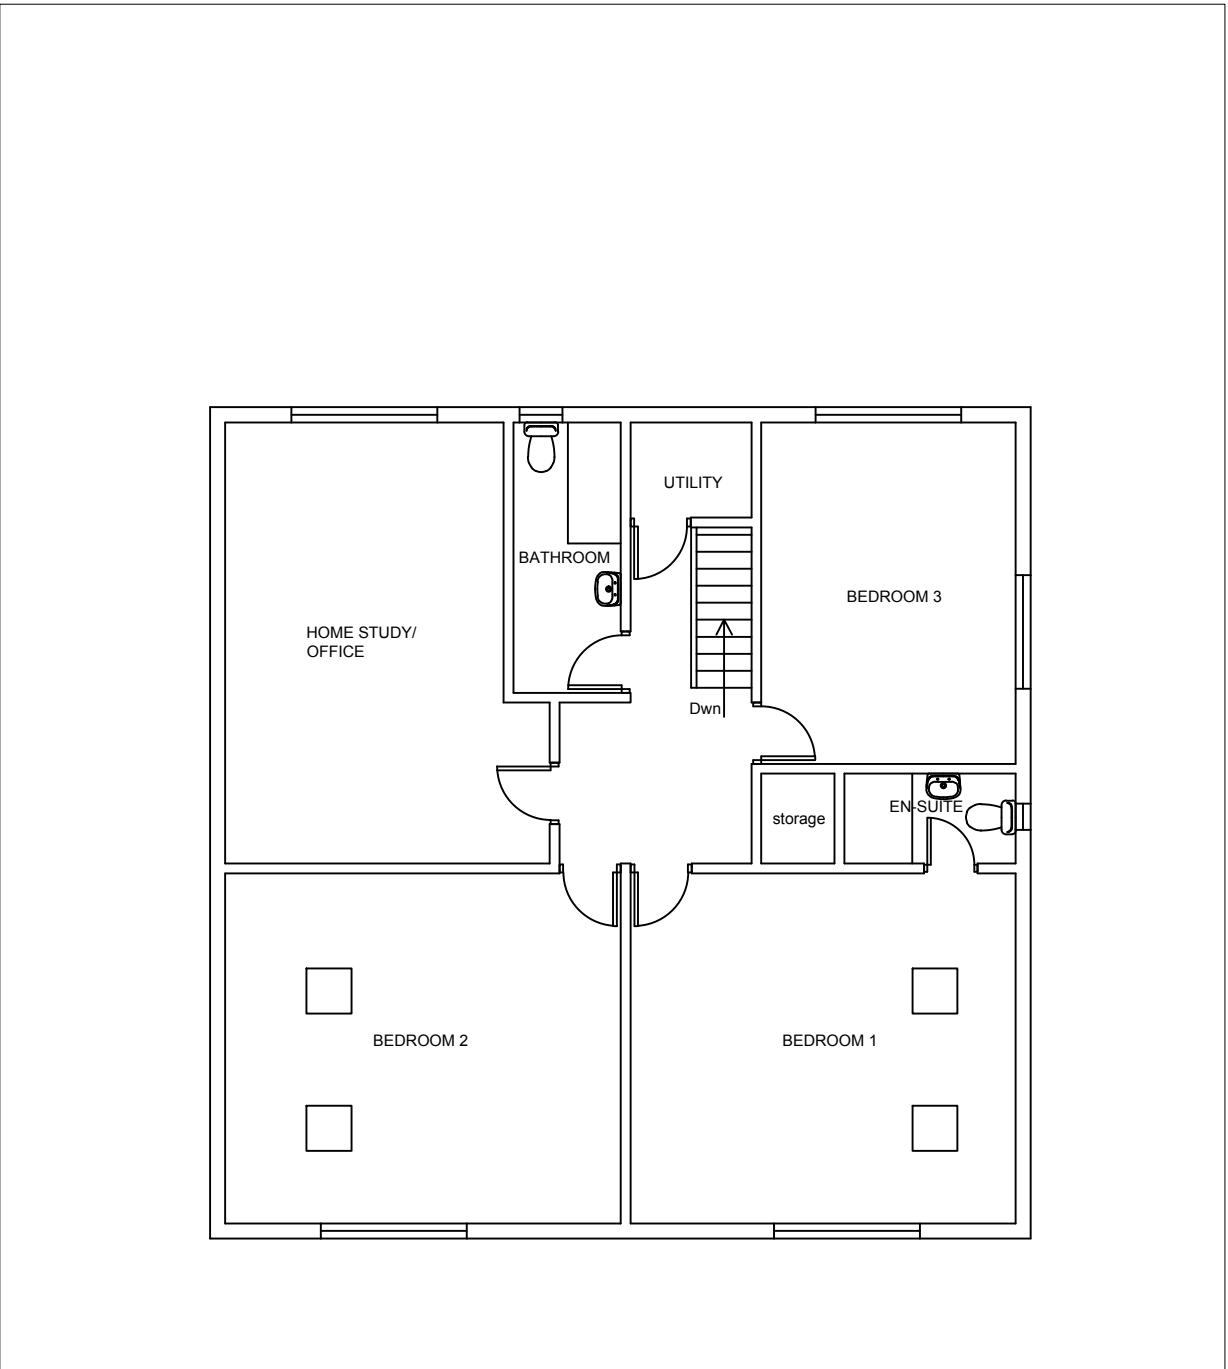


PROPOSED FIRST FLOOR PLAN
SCALE 1:100

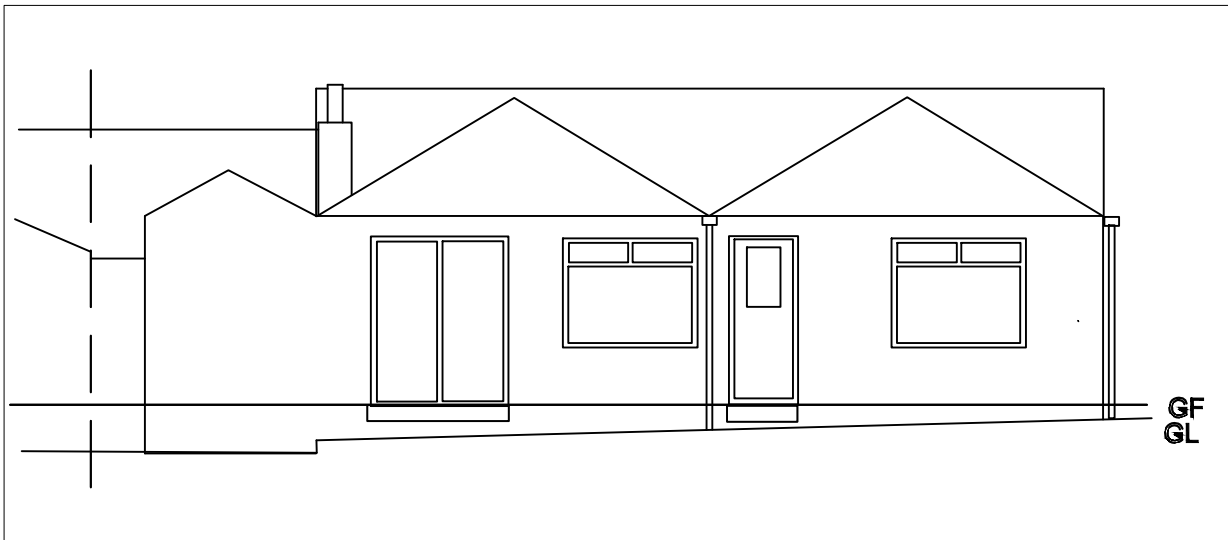


EXISTING FRONT ELEVATION
SCALE 1:100

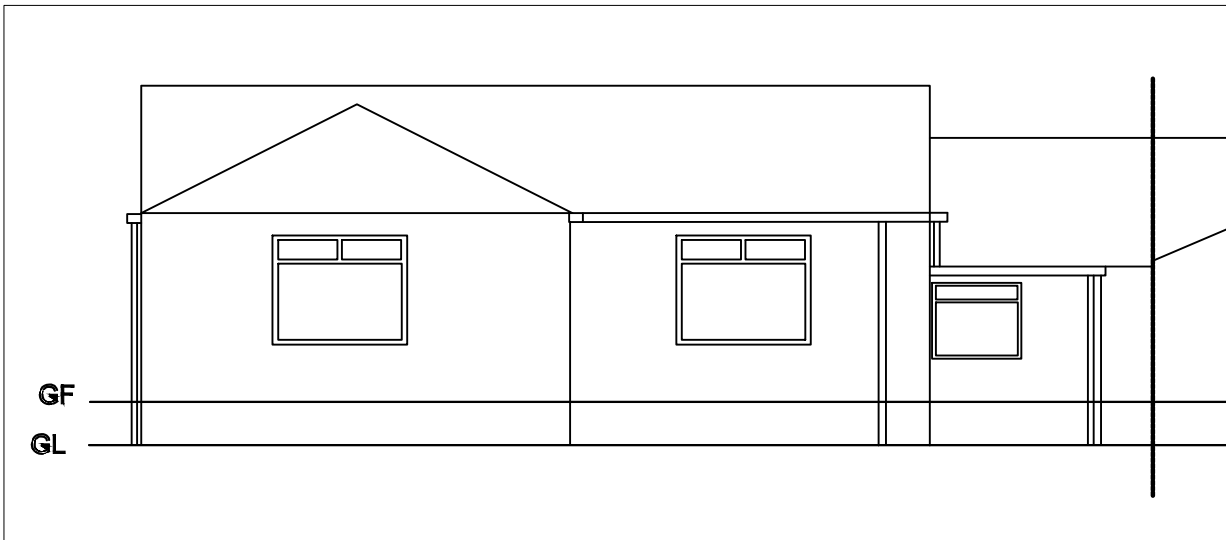


EXISTING REAR ELEVATION
SCALE 1:100

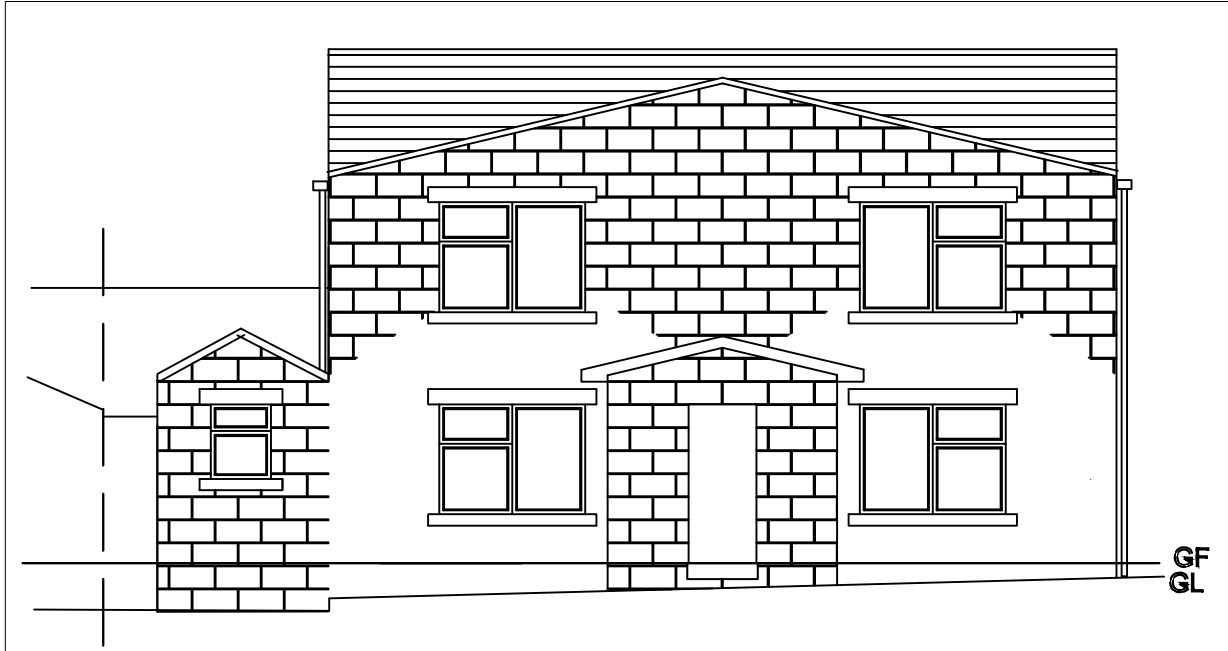


PROPOSED FRONT ELEVATION
SCALE 1:100

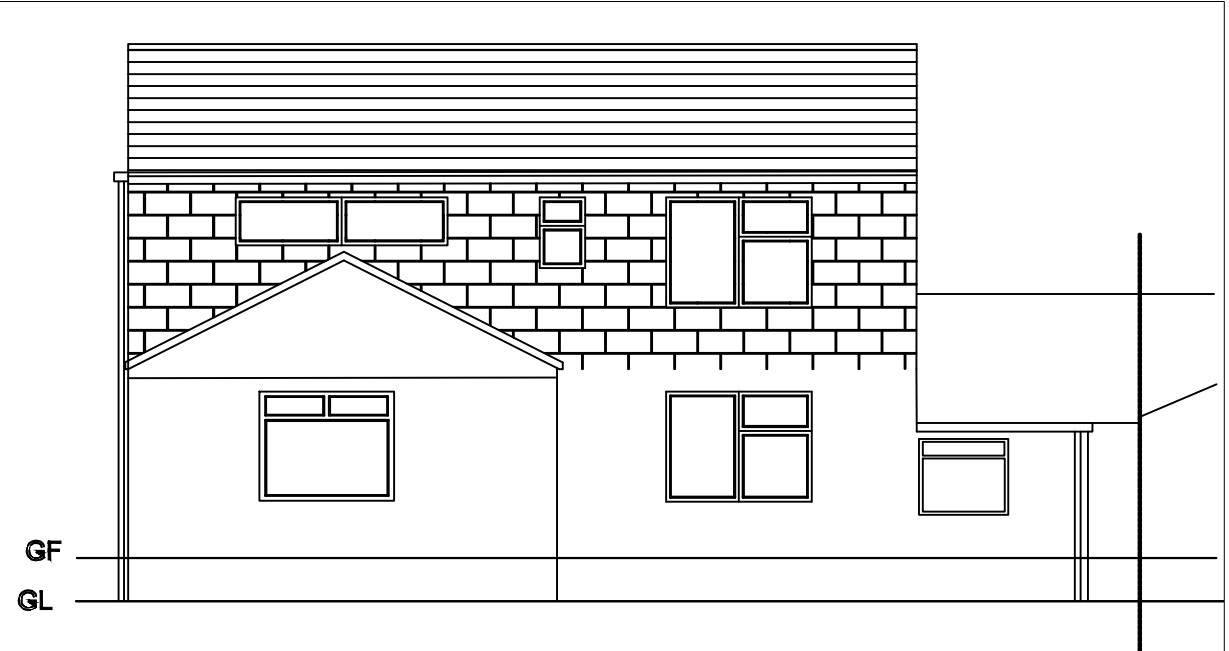

PROPOSED REAR ELEVATION
SCALE 1:100

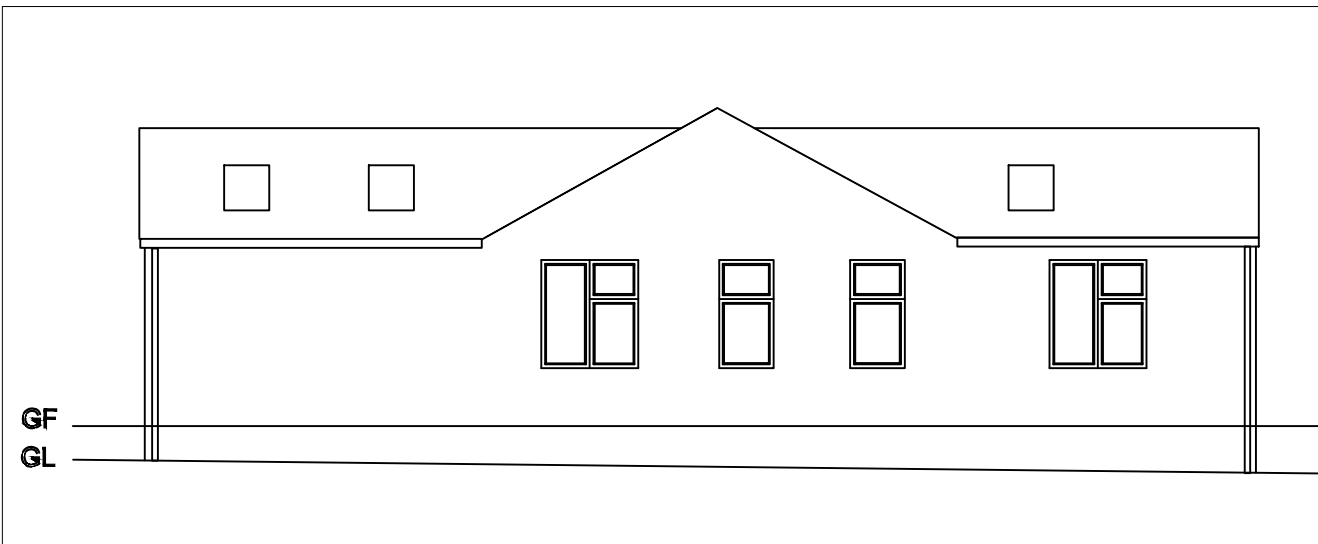


EXISTING SIDE ELEVATION
SCALE 1:100

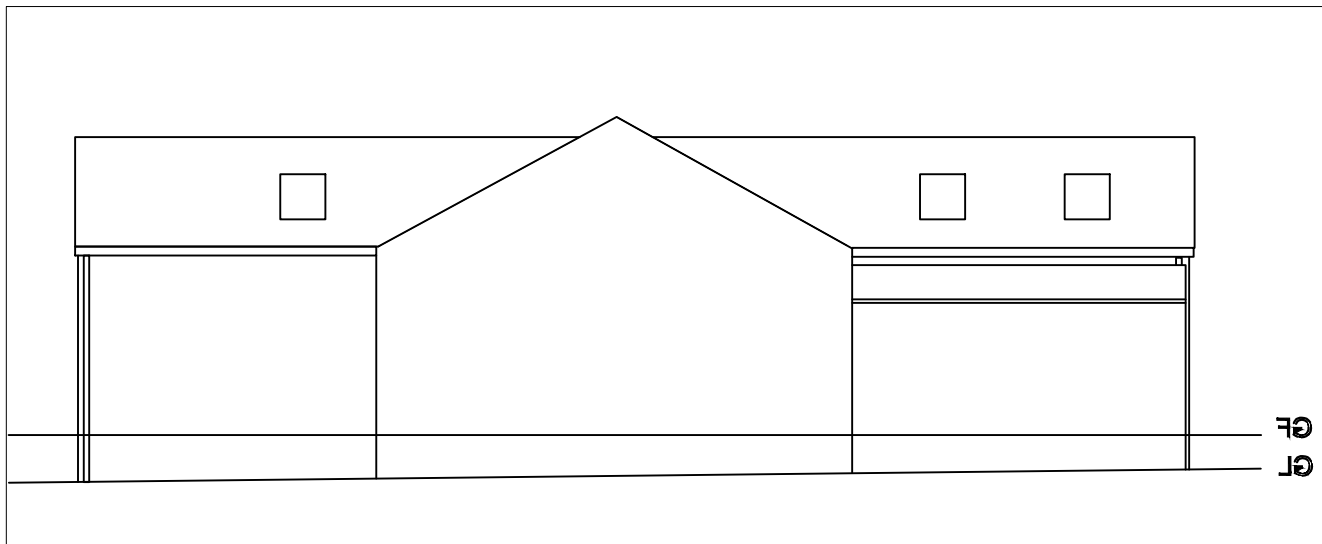

EXISTING SIDE ELEVATION
SCALE 1:100



PROPOSED SIDE ELEVATION
SCALE 1:100

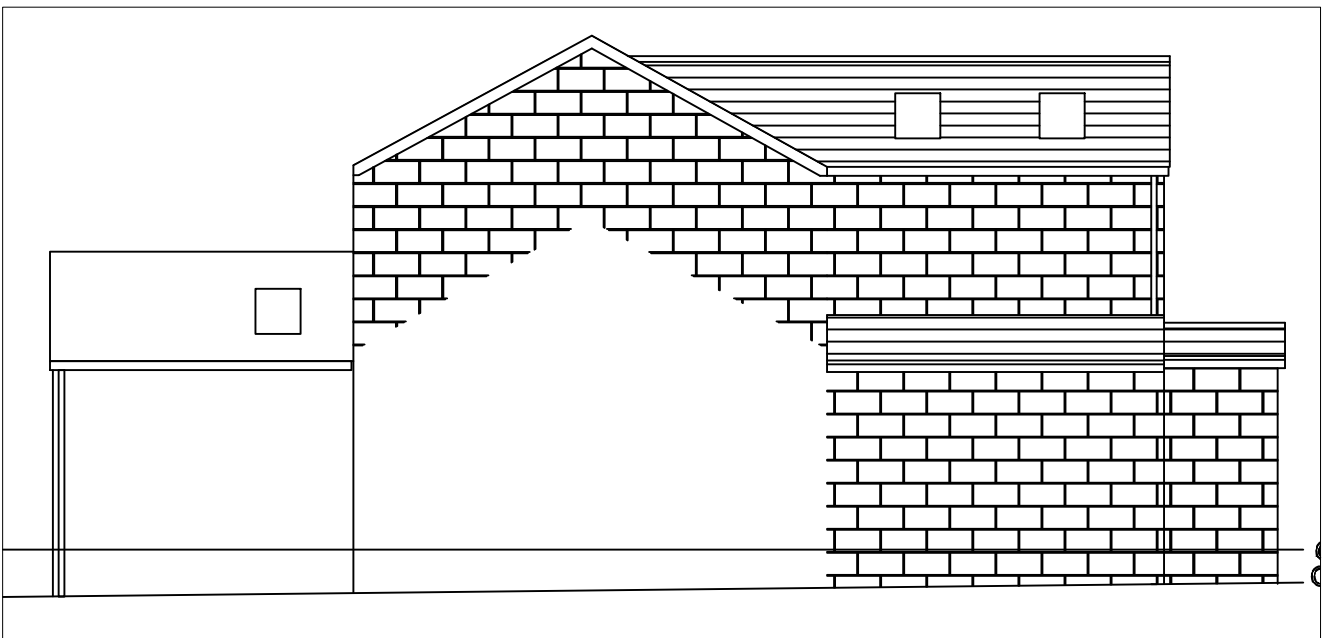

PROPOSED SIDE ELEVATION
SCALE 1:100

This drawing is the copyright of the ARCHITECTURAL CONSULTANT and no reproduction is allowed without prior permission. All Drawings must be checked and verified prior to commencement of work on site. All dimensions are in millimeters. Anyone using this drawing e.g. Contractor, Client, Supplier is to check all dimensions on site prior to carrying out work or ordering of materials. DO NOT SCALE FROM THIS DRAWING.			
DRAWING ISSUE:	Drawing No.	Client	Scale
☐ DRAFT PROPOSALS	8400/001	1 SAVILE MEWS DEWSBURY	See DWG @A1
☒ PLANNING APPROVAL	Drawn By	Project	Revision
☐ BUILDING REGULATIONS	Z.S.	PROPOSED SINGLE STOREY REAR EXTENSION PROPOSED FIRST FLOOR	A
☐ TENDERING	Checked By	Drawing Title	Date
☐ CONSTRUCTION	Z.S.	EXISTING & PROPOSED PLANS & ELEVATIONS	
Email: zahrauf@gmail.com		Tel: 07749256733	