



Existing Layout and Elevations

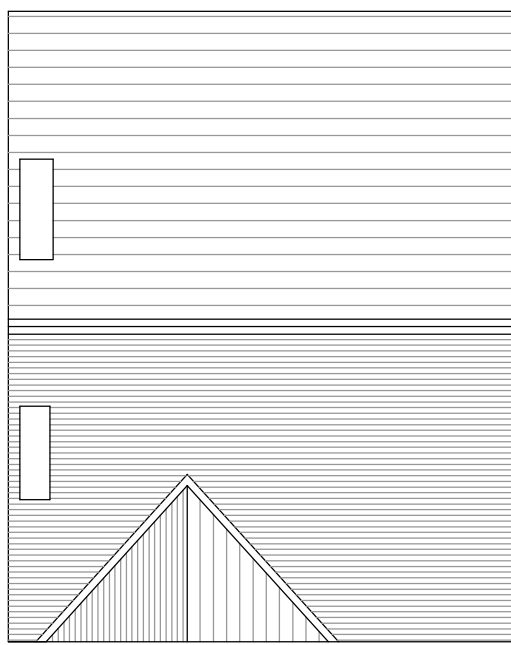

Roof Layout 1.100

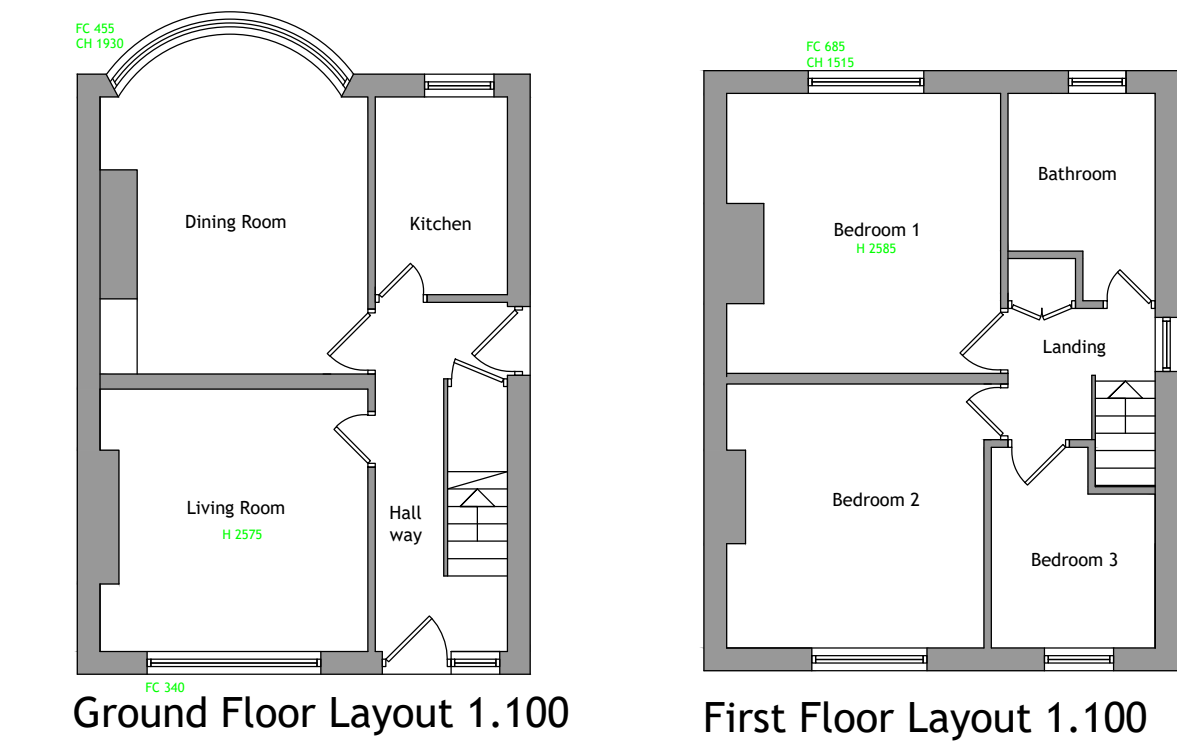

South East Elevation (Front) 1.100

South West Elevations (Side) 1.100






North West Elevation (Rear) 1.100


North East Elevation (Side) 1.100



Proposed Layout and Elevations

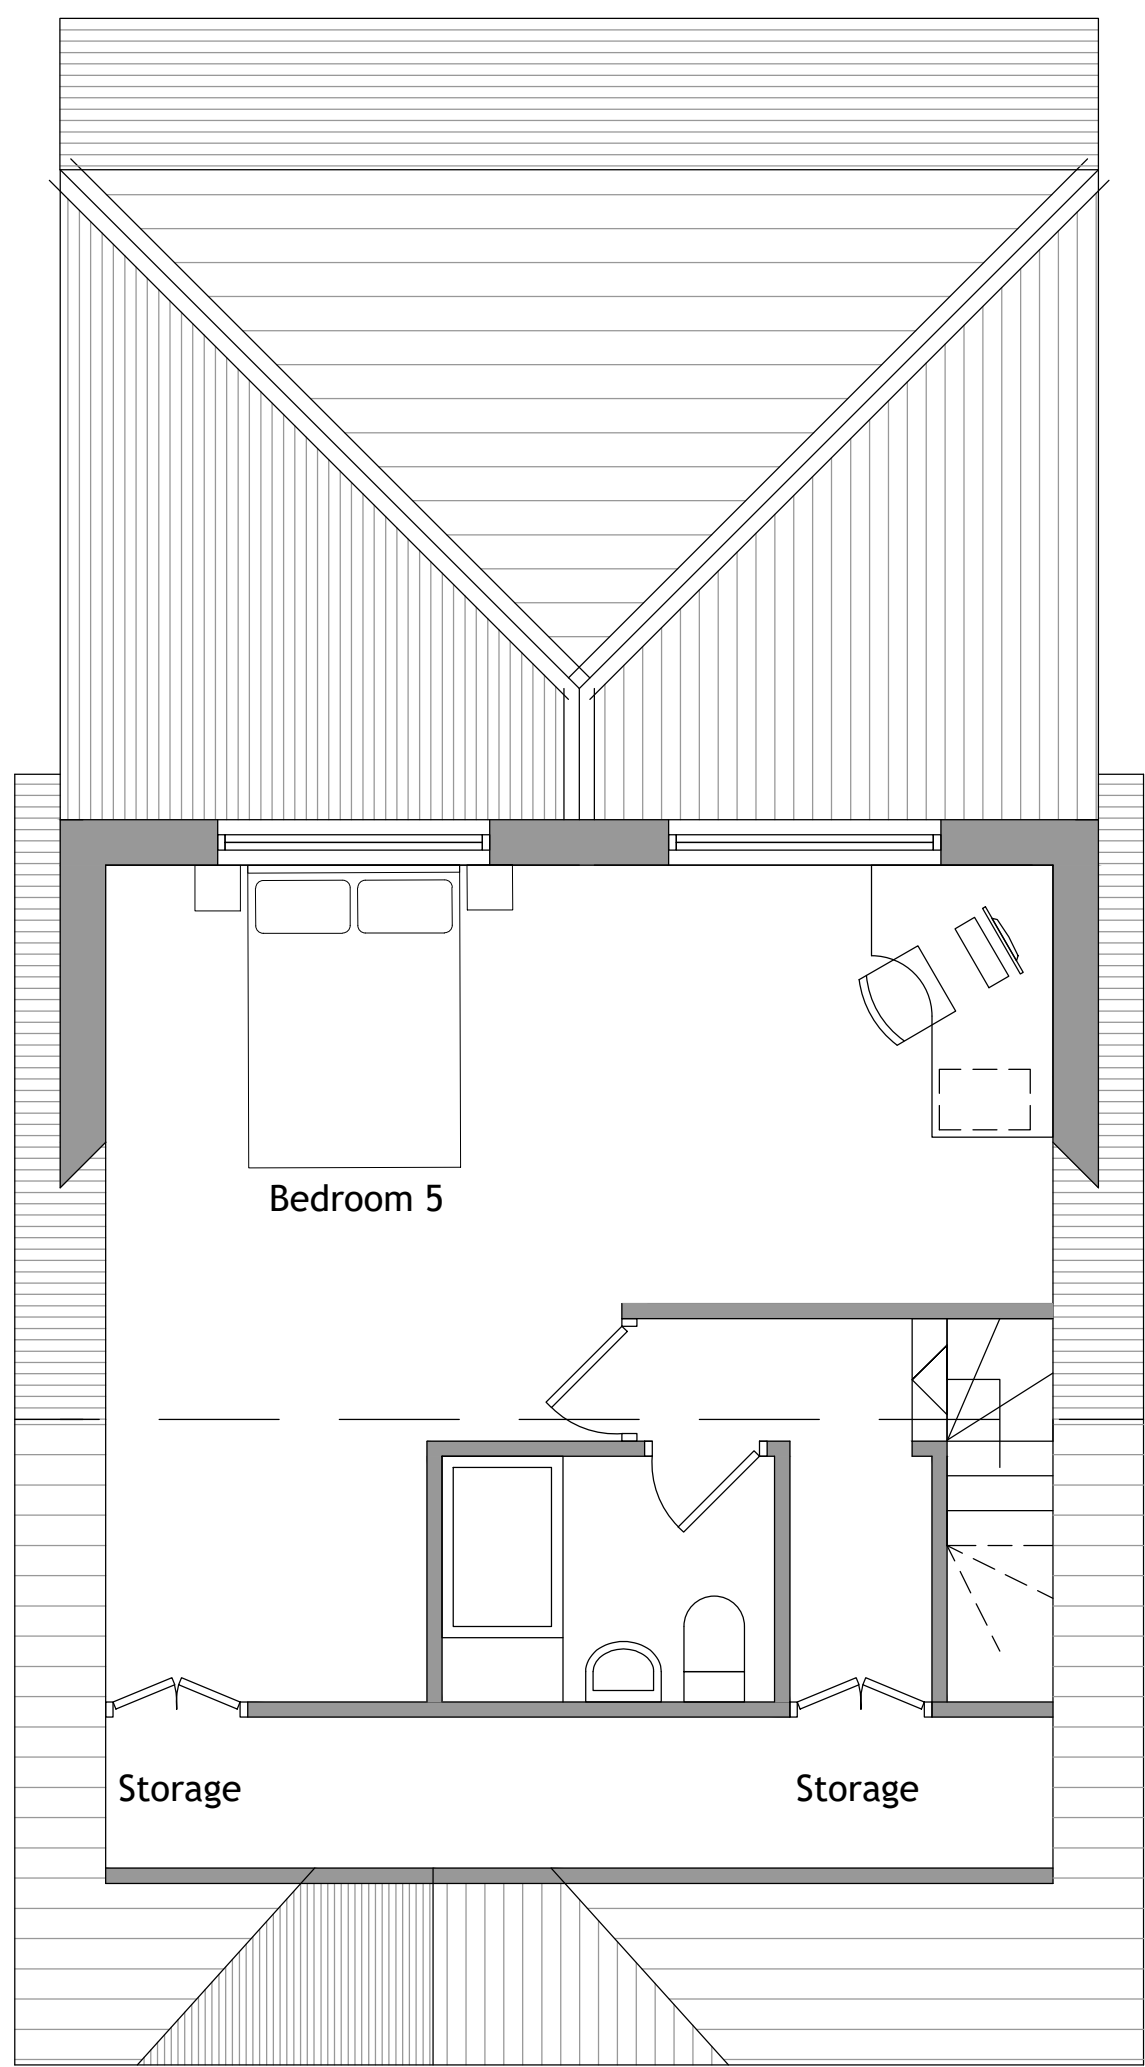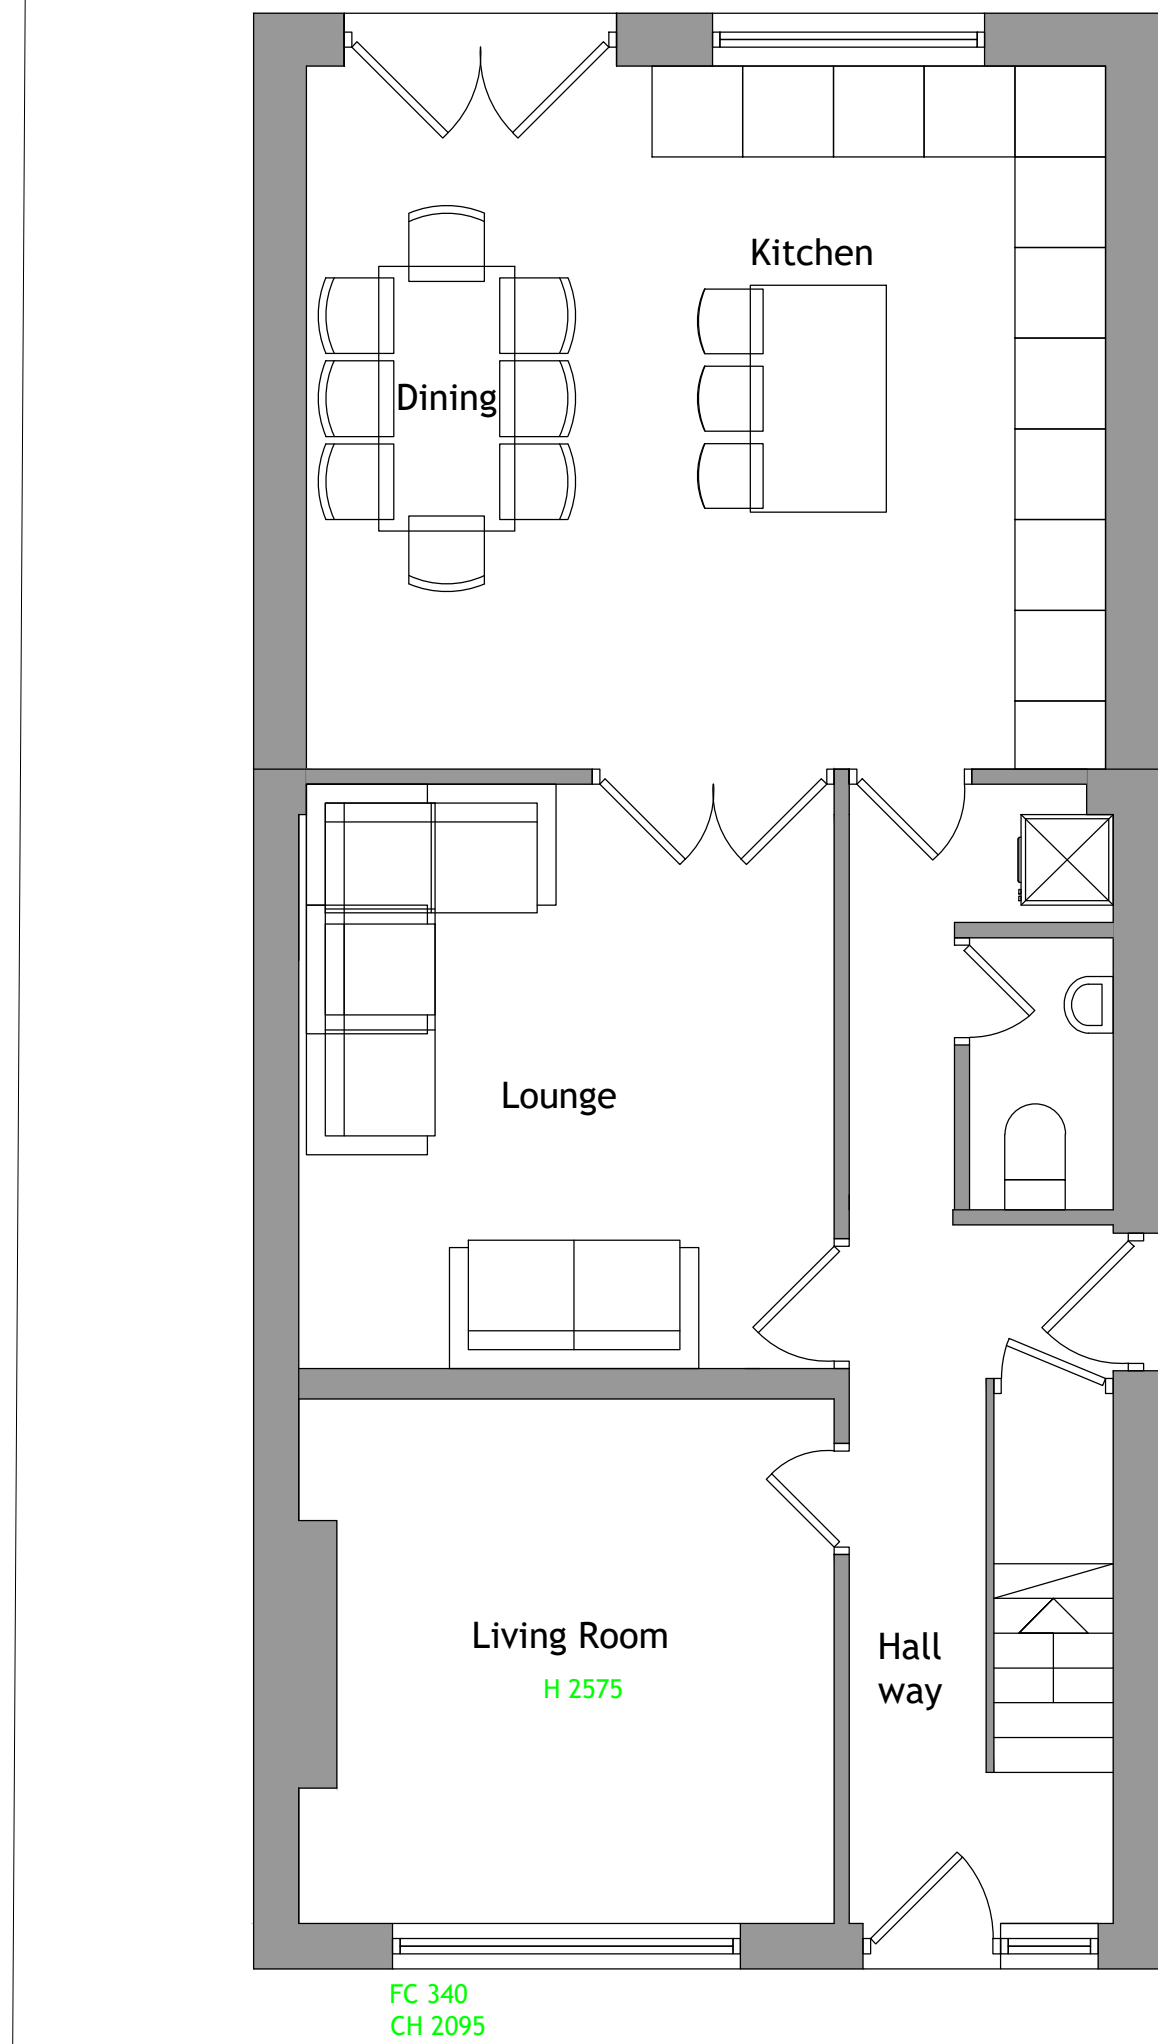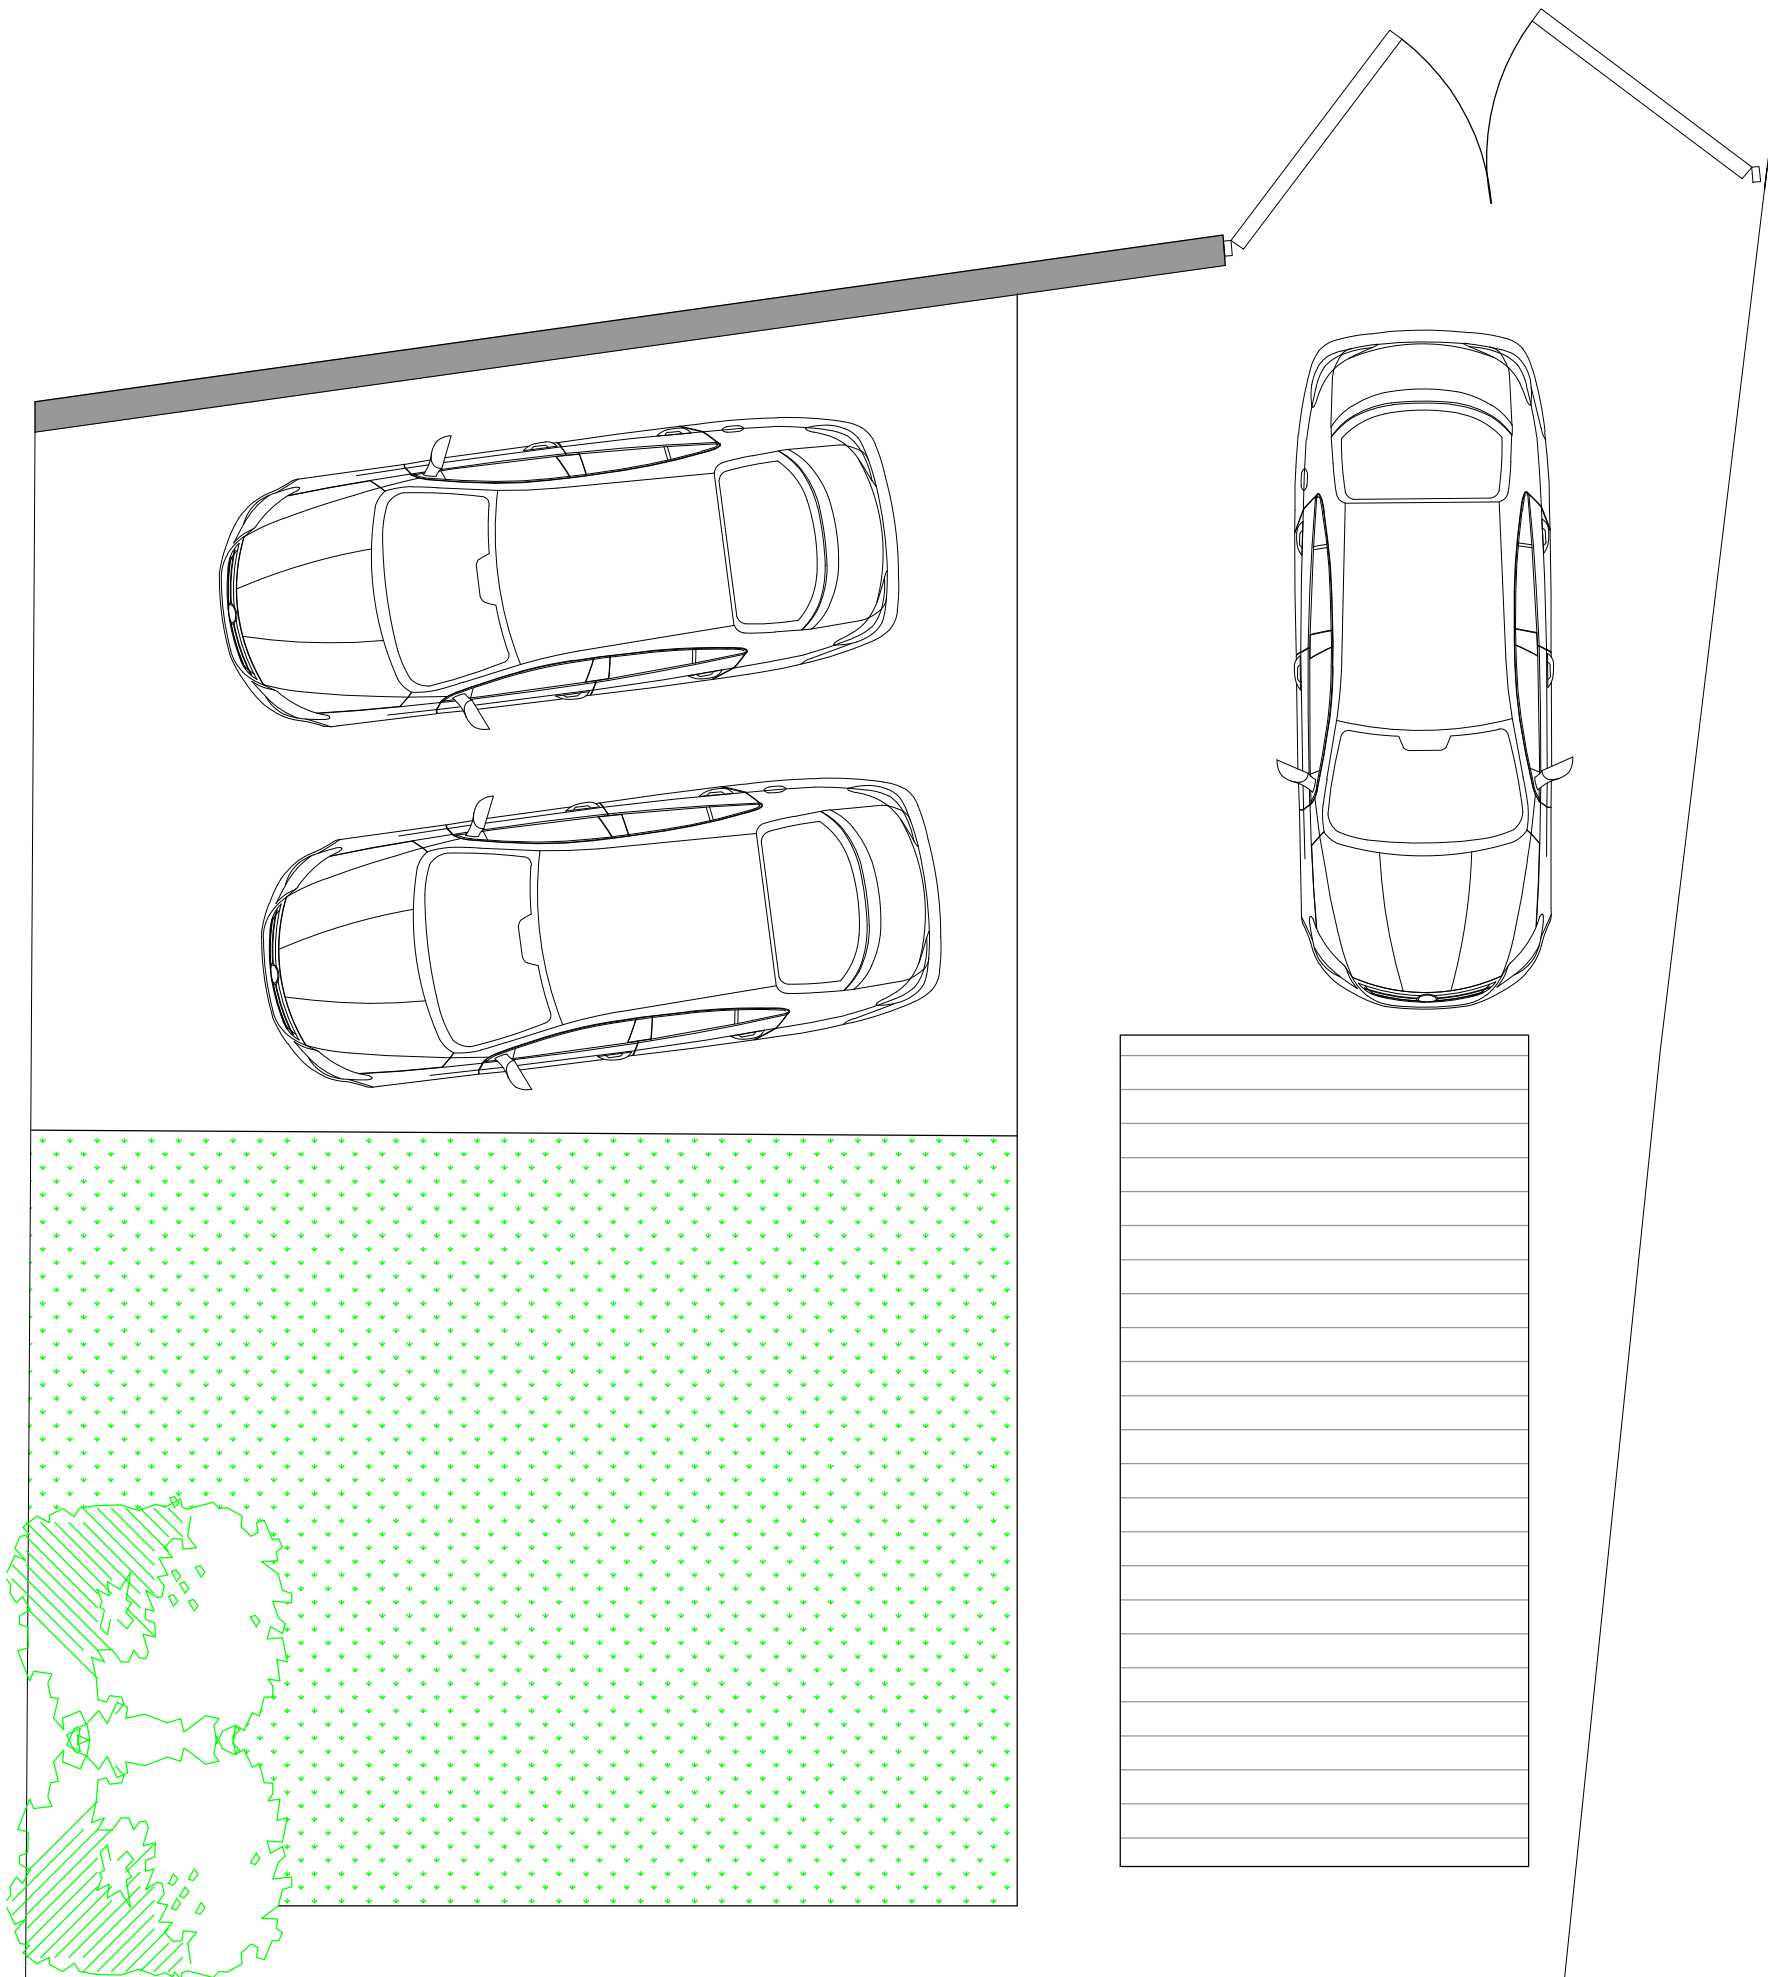


Loft Layout 1.50

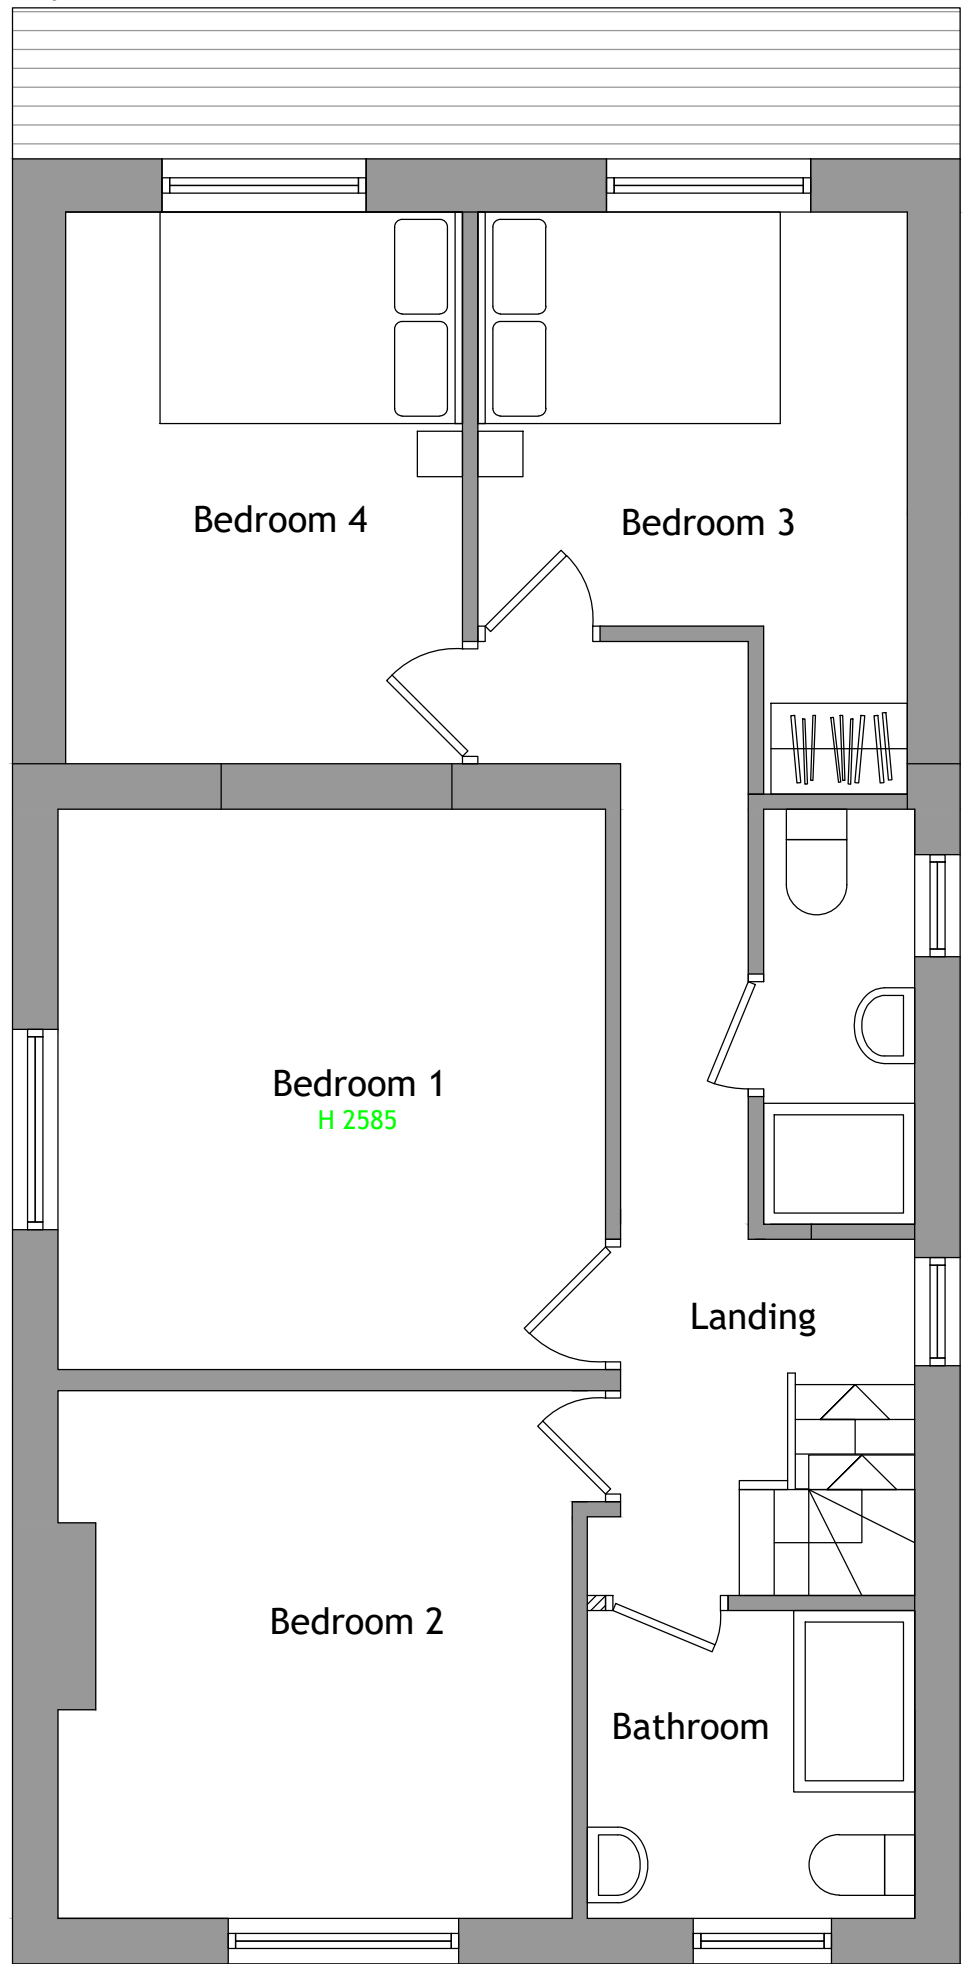

First Floor Layout 1.50

Written dimensions on these drawings shall take precedence over scaled dimensions. Contractors shall verify and be responsible for all dimensions and conditions on the project and UHD Architectural Services must be notified of any variations from the dimensions and conditions shown by these drawings prior to commencement of any work. All contractors are deemed to have made themselves aware of site conditions prior to entering into any contract.

 

South East Elevation (Front) 1.100




North West Elevation (Rear) 1.100



South West Elevations (Side) 1.100



North East Elevation (Side) 1.100

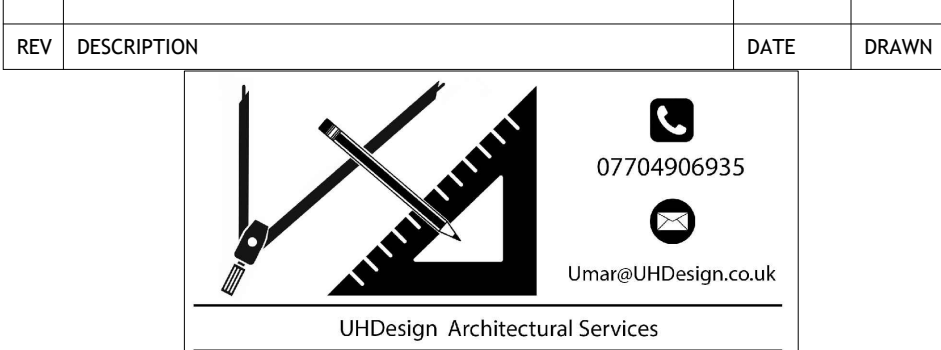

CLIENT	Mr Ahmad Raza		
ADDRESS	16 Beaumont Park Road HD4 5JS		
PROJECT	Two Storey Rear Ext and Rear Dormer		
DRAWING	Existing and Prop Layout and Elevations		
DRAWN	UH	DATE	July 24
SCALE	1.50@A1		
DWG No.	2436/01A		
STATUS	PLANNING		