

- PROPOSED MATERIALS
- WALLS – RANDOM COURSED STONE & RENDER
 - ROOF – CONCRETE MARLEY MODERN TILE
 - DOORS – GREY PVCu/ALUMINIUM
 - WINDOWS – GREY PVCu
 - RAINWATER GOODS – GREY PVCu/ALUMINIUM
 - FASCIA & SOFFITS – GREY PVCu

- NOTES
1. No dimensions to be scaled.
IF IN DOUBT ASK.
2. All dimensions must be checked and verified on site by the Contractor prior to the commencement of works and Hinchliffe Architecture & Design Ltd. to be notified of any discrepancies.
3. The copyright of these drawings remains the property of Hinchliffe Architecture & Design Ltd. They must not be reproduced in any way without prior written consent from the originator (Hinchliffe Architecture & Design Ltd.)



Proposed North West Facing Rear Elevation
Scale 1:50




Proposed South West Facing Side Elevation
Scale 1:50



Proposed Site Layout
Scale 1:500



Recessed Solar Panels
Scale NTS

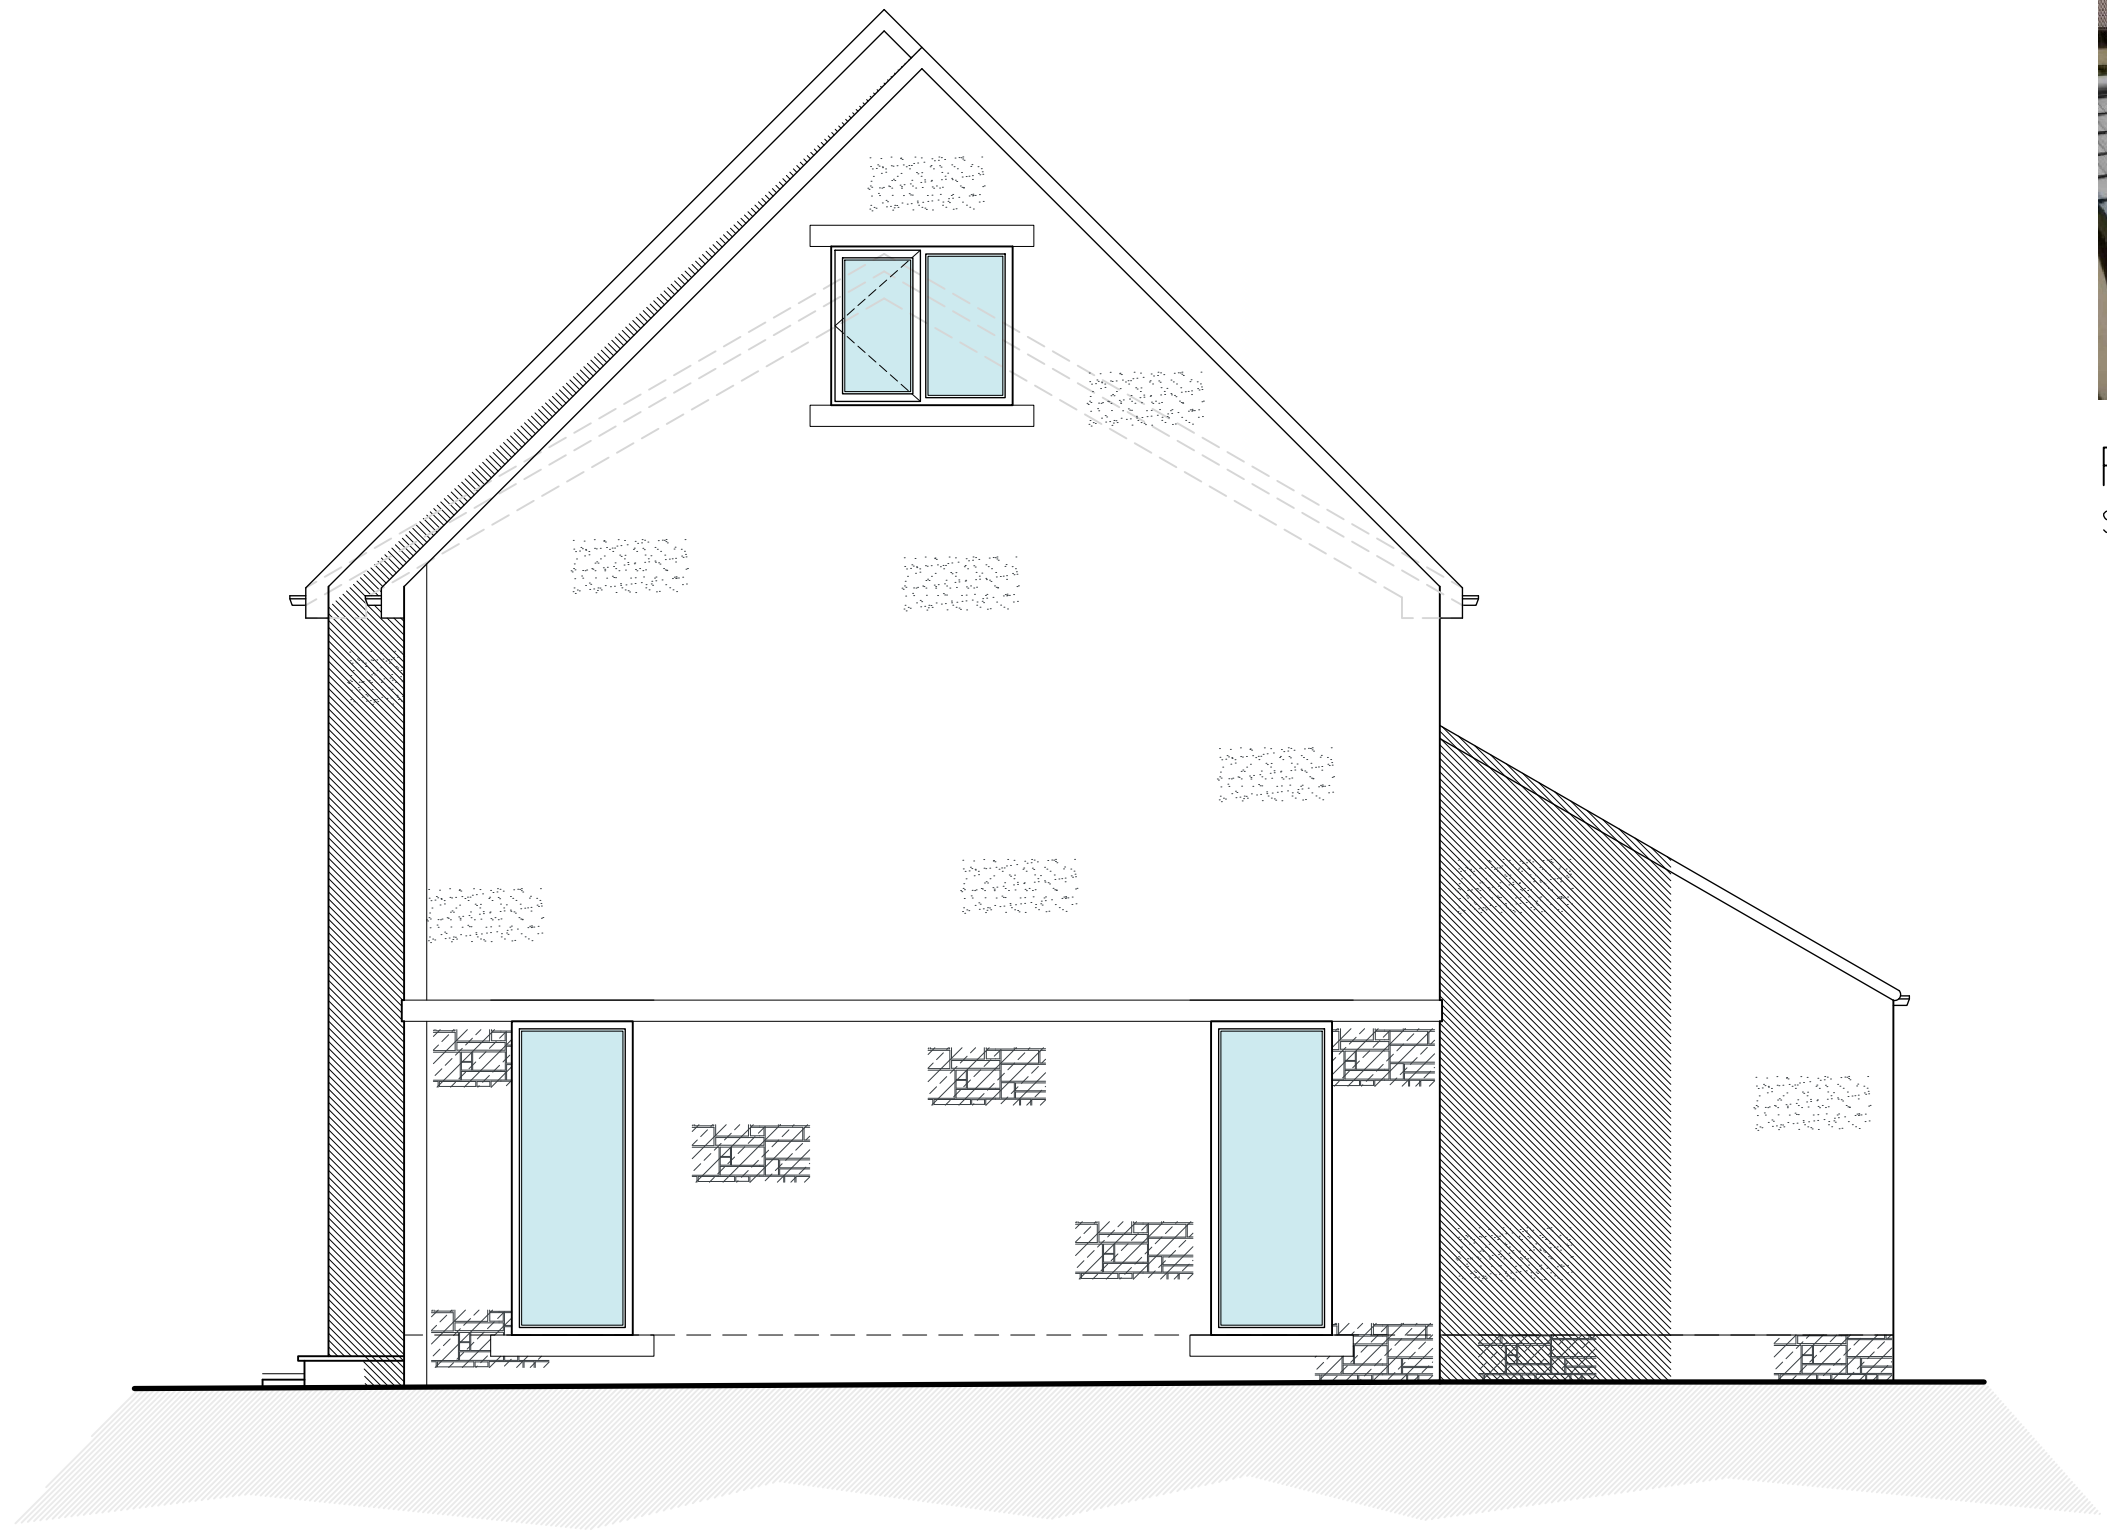

Proposed North East Facing Front Elevation
Scale 1:50



Proposed South East Facing Side Elevation
Scale 1:50

C	14/10/24	CLIENT AMENDMENTS
B	09/10/24	CLIENT AMENDMENTS
A	06/10/24	FIRST ISSUE
Rev.	Date	Description
Status		
PLANNING		
hinchliffe architecture & design Hinchliffe A&D 24 Carr View Road Huddersfield West Yorkshire HD5 1AT 01484 520 764 01484 520 764 info@hinchliffe-architecture.co.uk www.hinchliffe-architecture.co.uk		
Client		
MR S. PEGG		
Project		
20 STAFFORD HILL KIRKHEATON HUDDERSFIELD WEST YORKSHIRE HD5 0EF		
Drawing Title		
PROPOSED ELEVATIONS & SITE LAYOUT		
Scale (at A1)		Date
AS SHOWN		OCT' 2024
Drg. no.		Rev.
273-24-PL03		C