



SOUTH ELEVATION.
1:50

EAST ELEVATION.
1:50


NORTH ELEVATION.
1:50

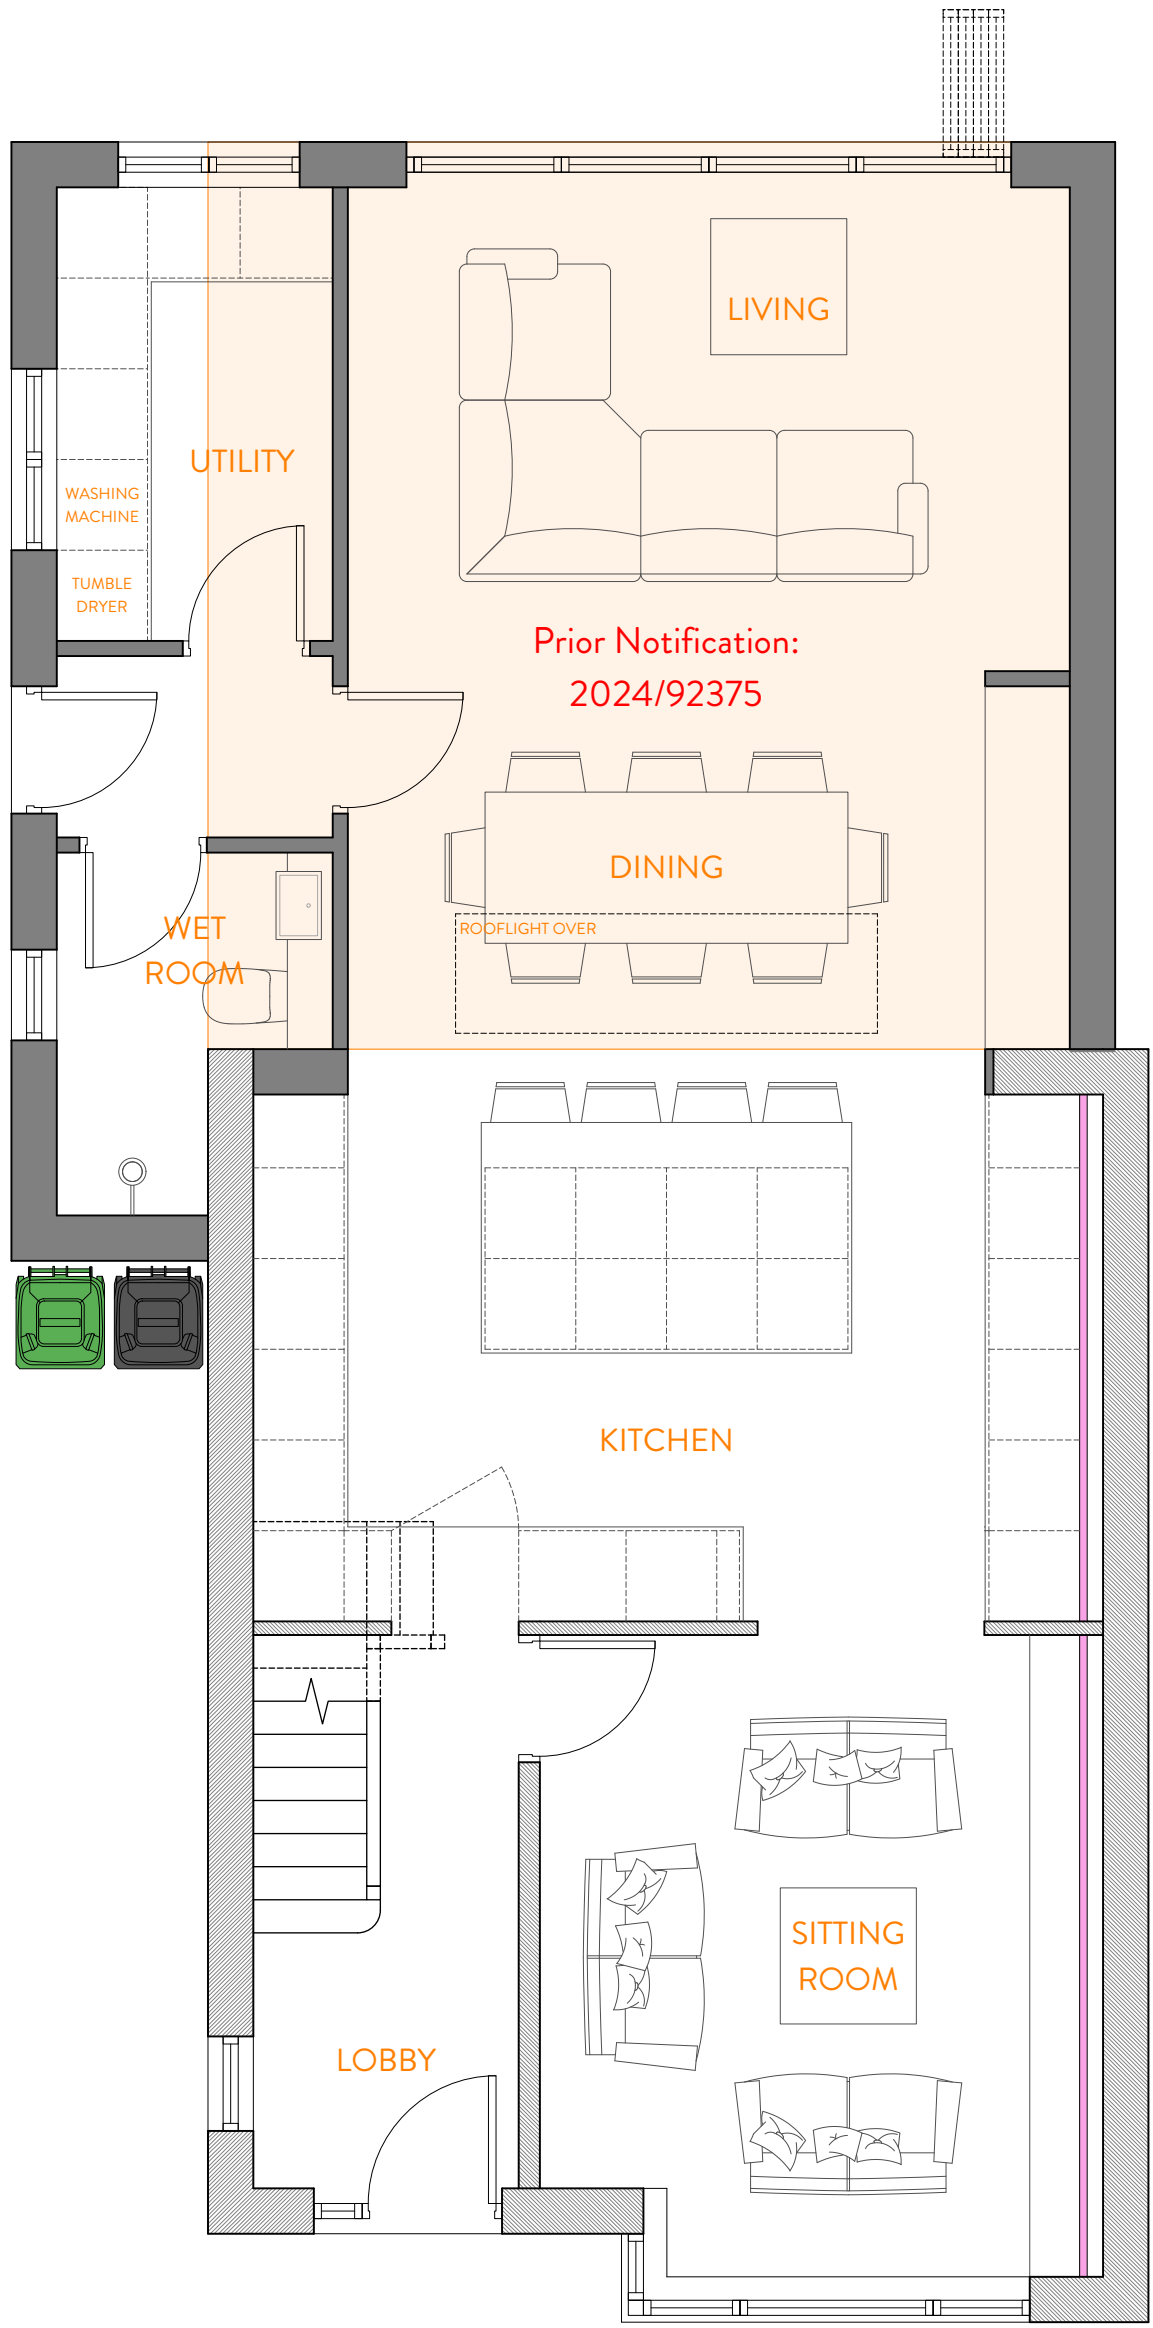

GROUND FLOOR PLAN.
1:50

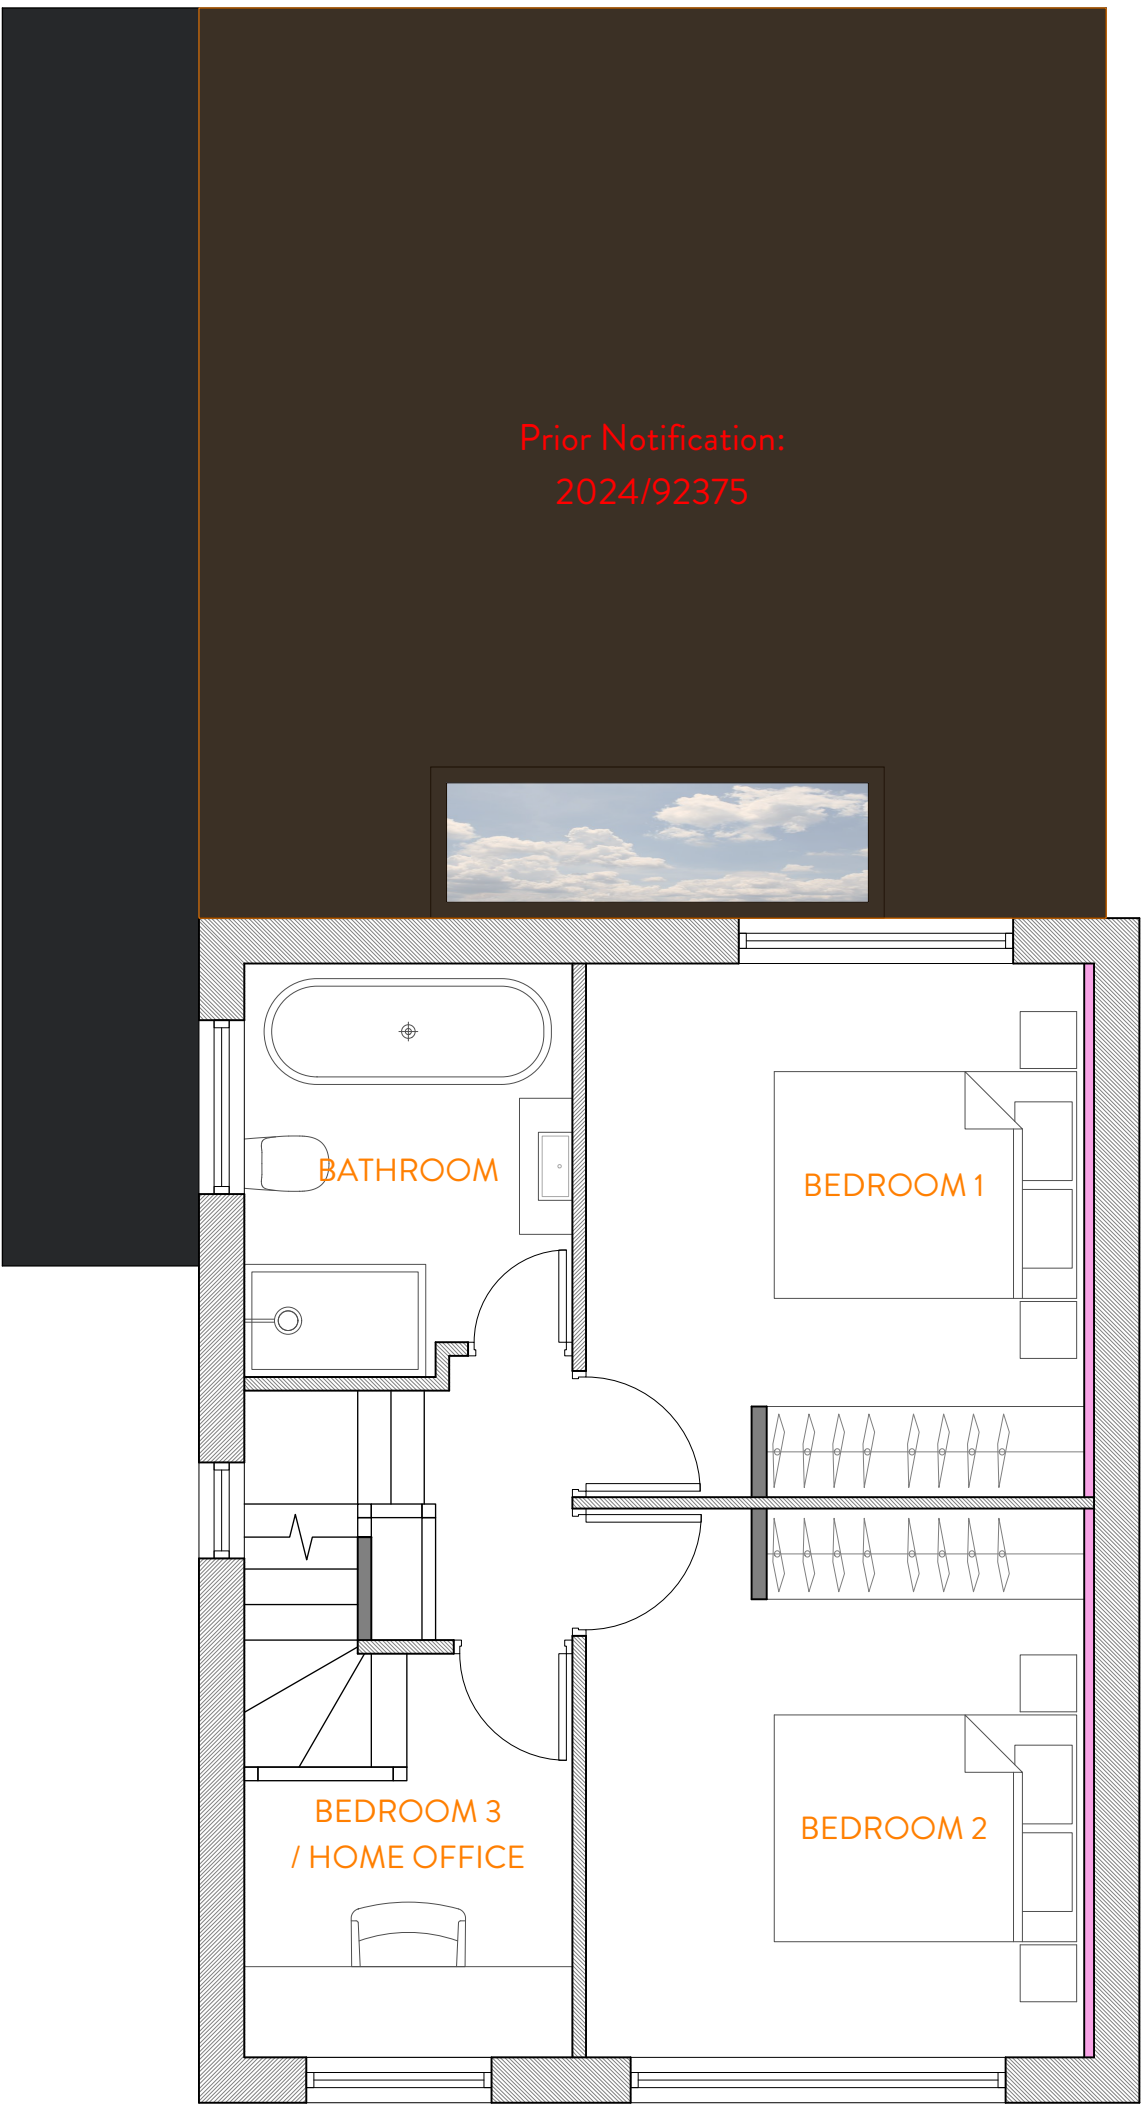

FIRST FLOOR PLAN.
1:50

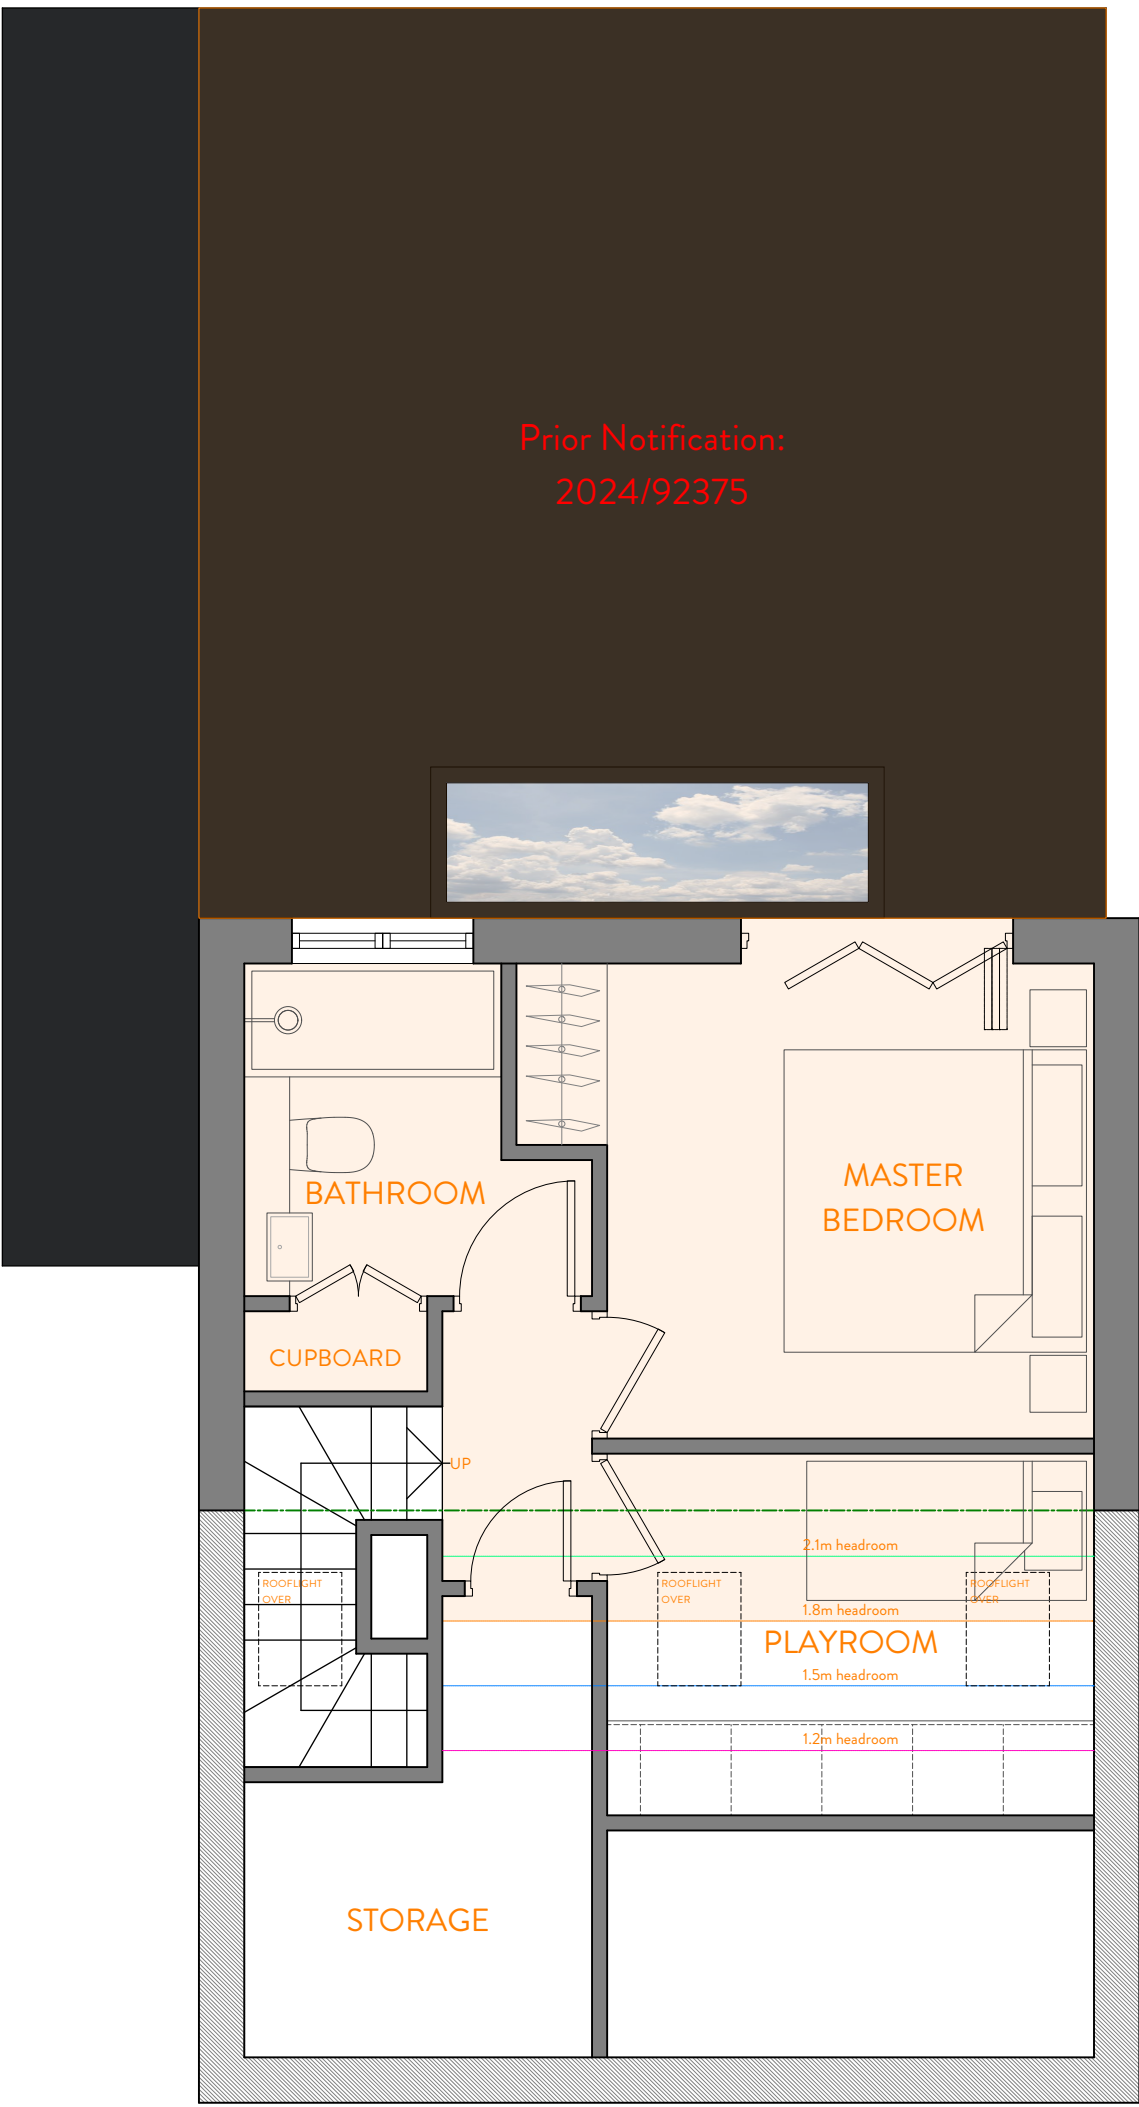

ATTIC FLOOR PLAN.
1:50



BLOCK PLAN.
1:100



REVISION	DESCRIPTION	DATE	NOTES
B	Minor amendments to clients comments	11.10.24	
C	Minor amendments to clients comments	15.10.24	
D	Minor amendments to clients comments	16.10.24	

STATUS PLANNING DRAWING		PROJECT TITLE 20 ROMAN AVENUE			
DRAWING TITLE ORANGE DESIGN STUDIO.		DRAWING TITLE FINAL DESIGN			
ARCHITECTURAL PRACTICE		SCALE 1:50	DRAWN EB	CHECKED JH	PROJECT REFERENCE ODS_24/866
hello@orangedesignstudio.co.uk 59A, Huddersfield Road, Mirfield, WF14 8AA orangedesignstudio.co.uk 01924 650930 COPYRIGHT © ORANGE DESIGN STUDIO LIMITED		PAPER SIZE A1	DWG NUMBER (SK)004	DATE 08/07/24	REVISION D
		CLIENT MR & MRS LIBURD			