




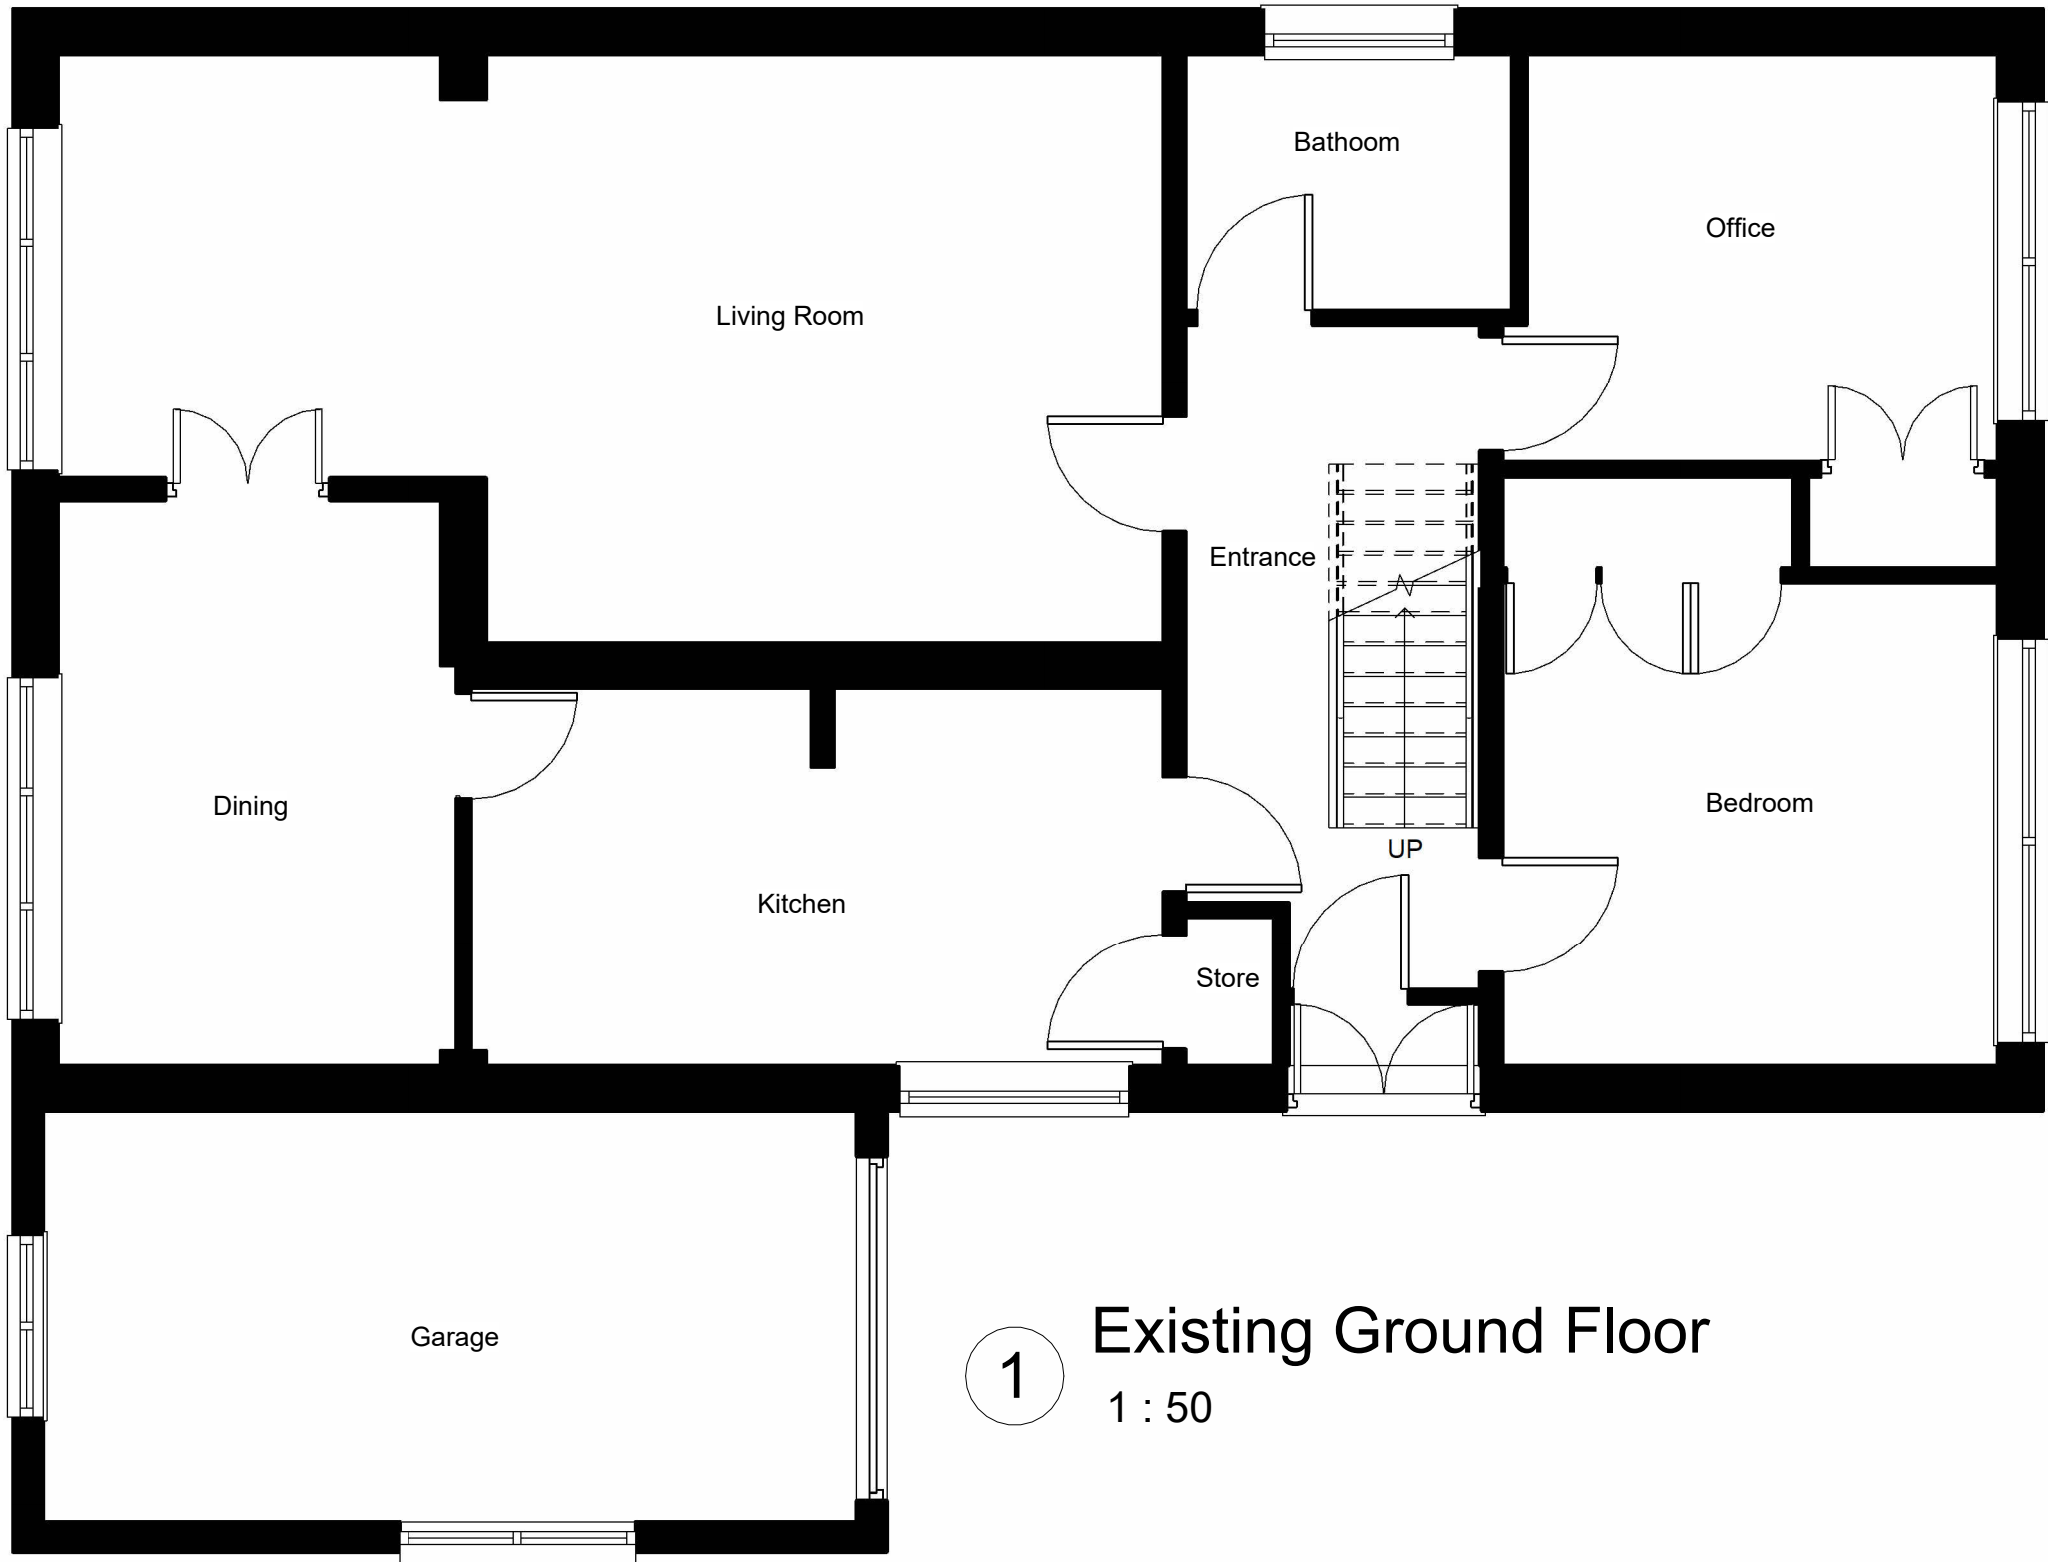

1 Existing Ground Floor
1 : 50

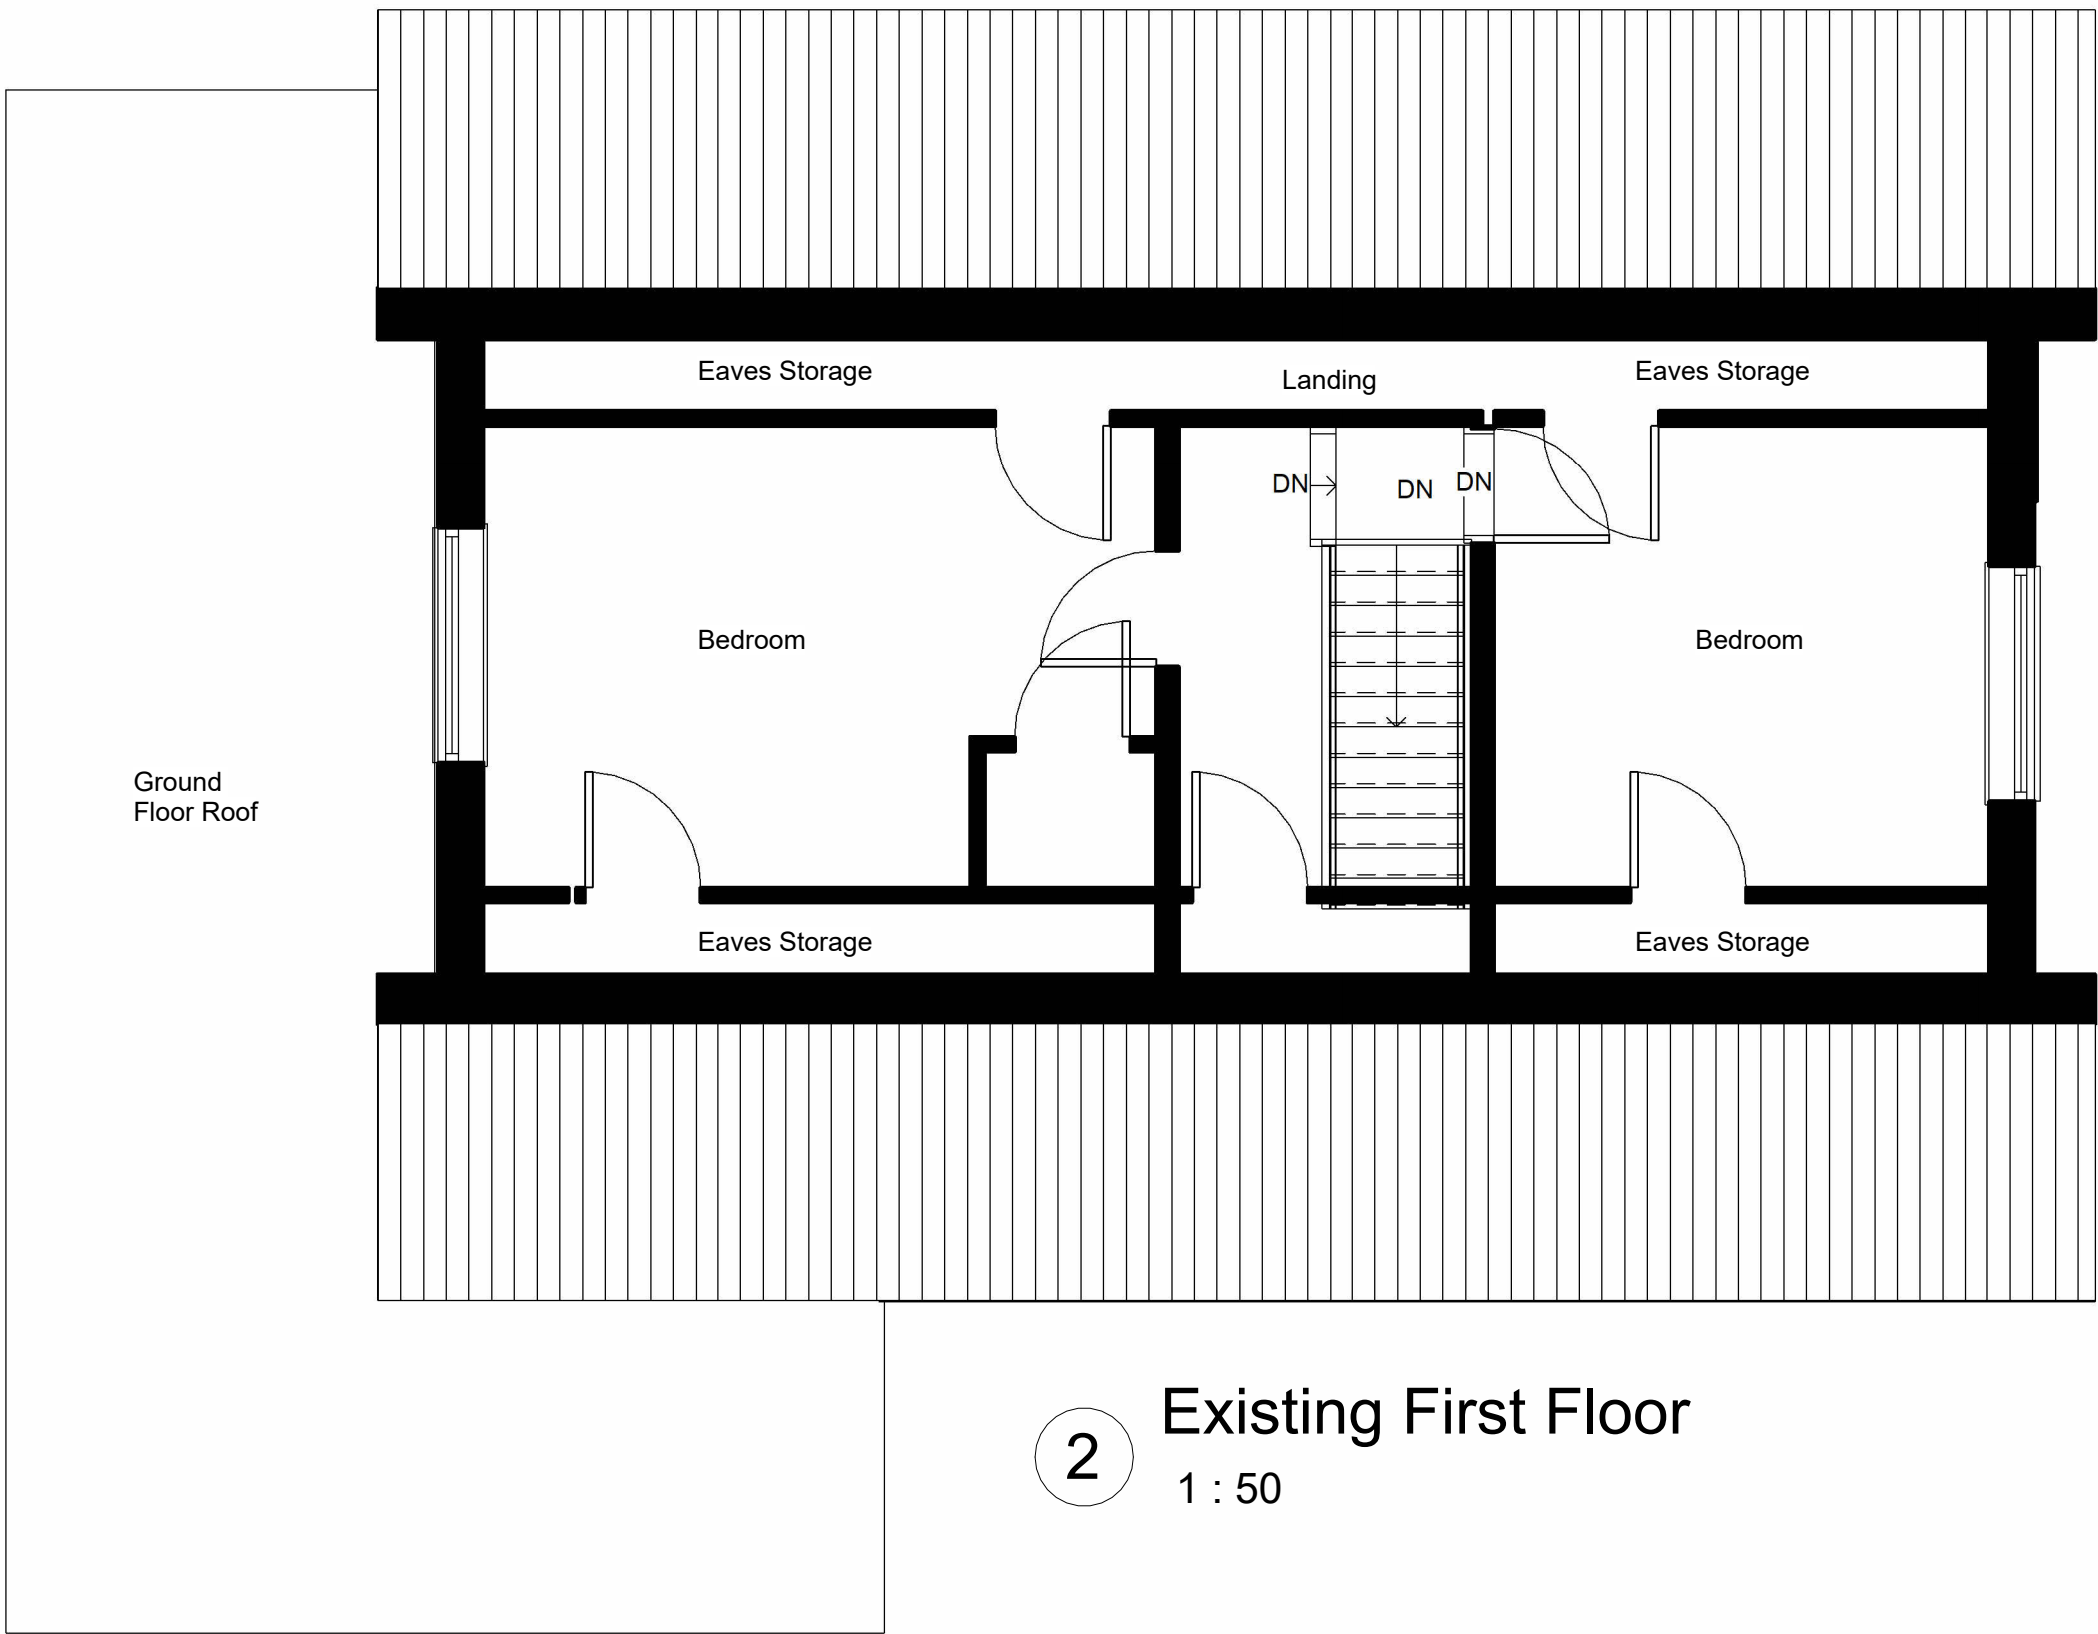

2 Existing First Floor
1 : 50

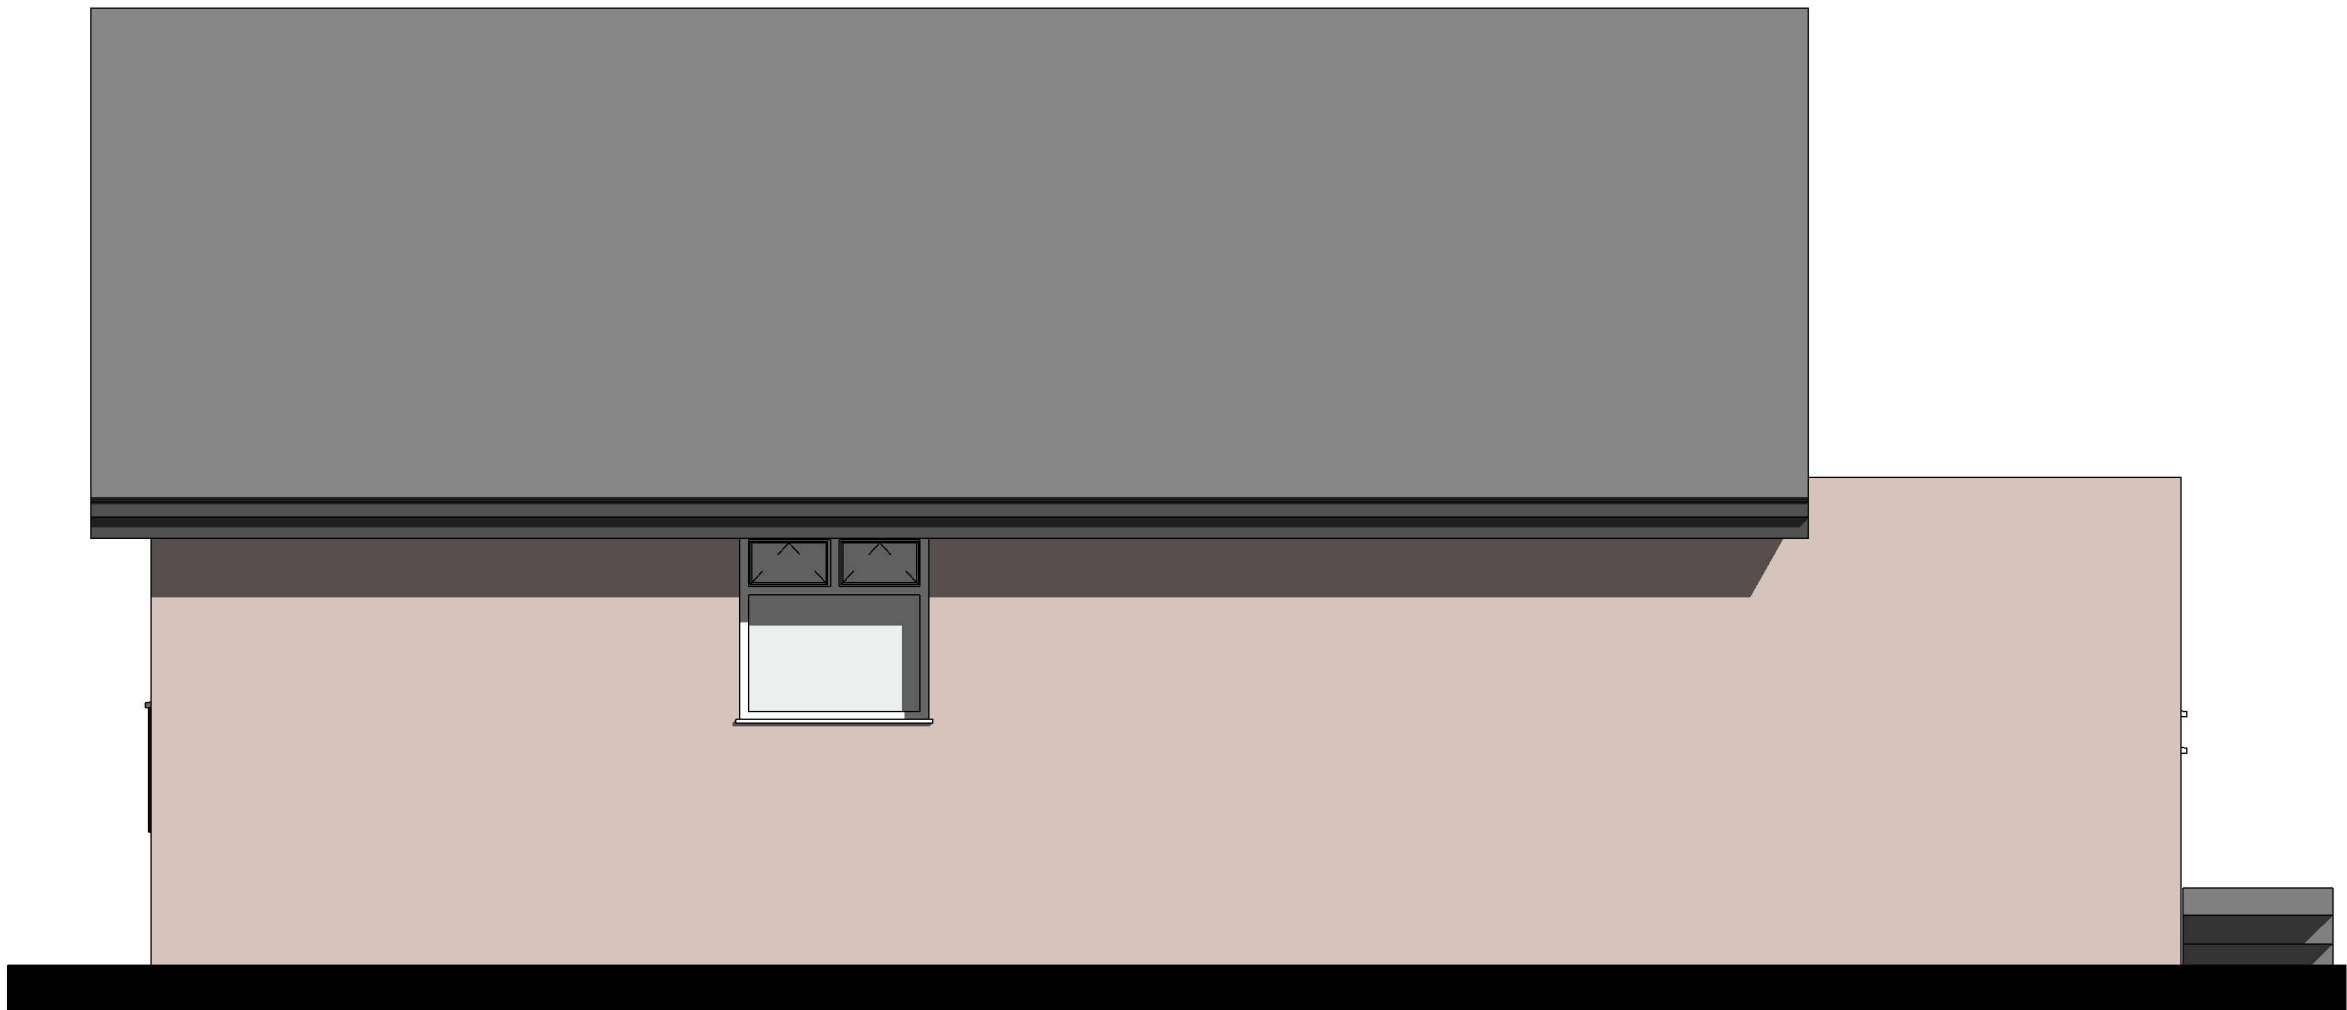


3 (West) Rear Elevation as Existing
1 : 50




4 (North) Side Elevation as Existing
1 : 50



5 (East) Front Elevation as Existing
1 : 50

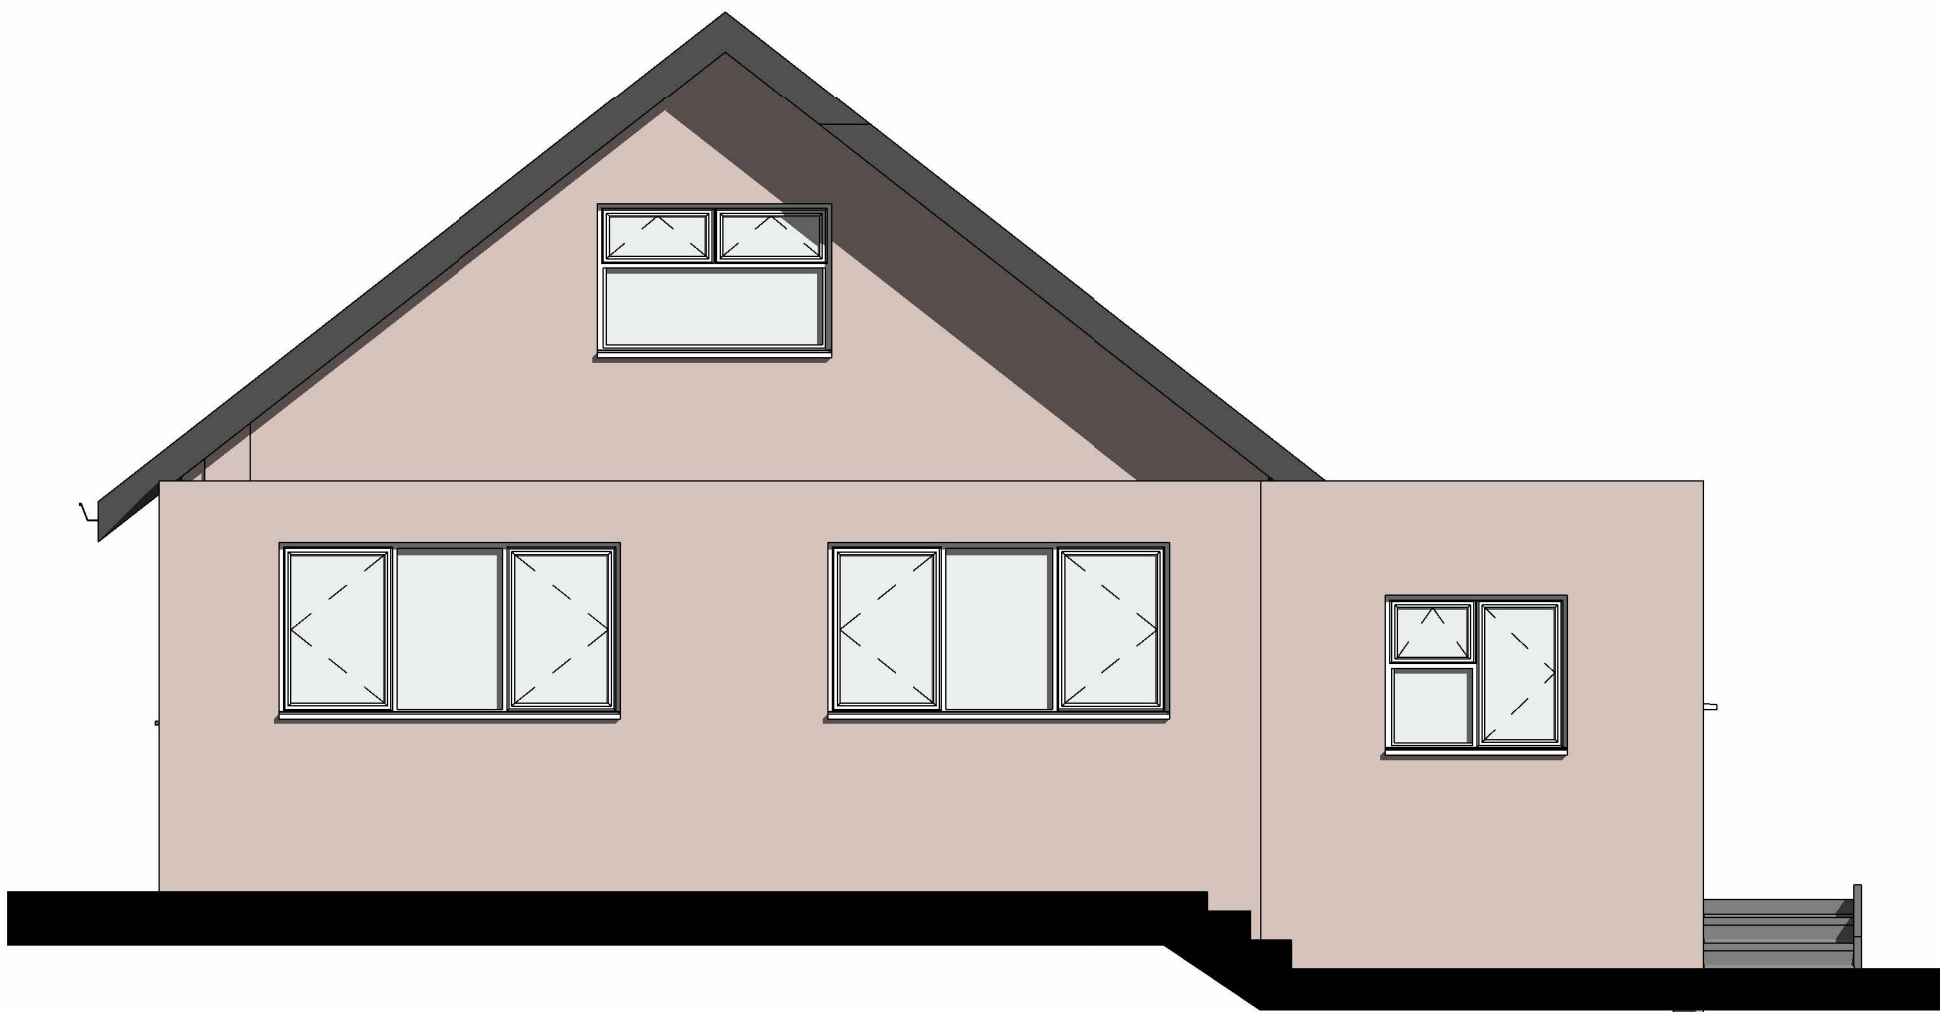

6 (South) Side Elevation as Existing
1 : 50

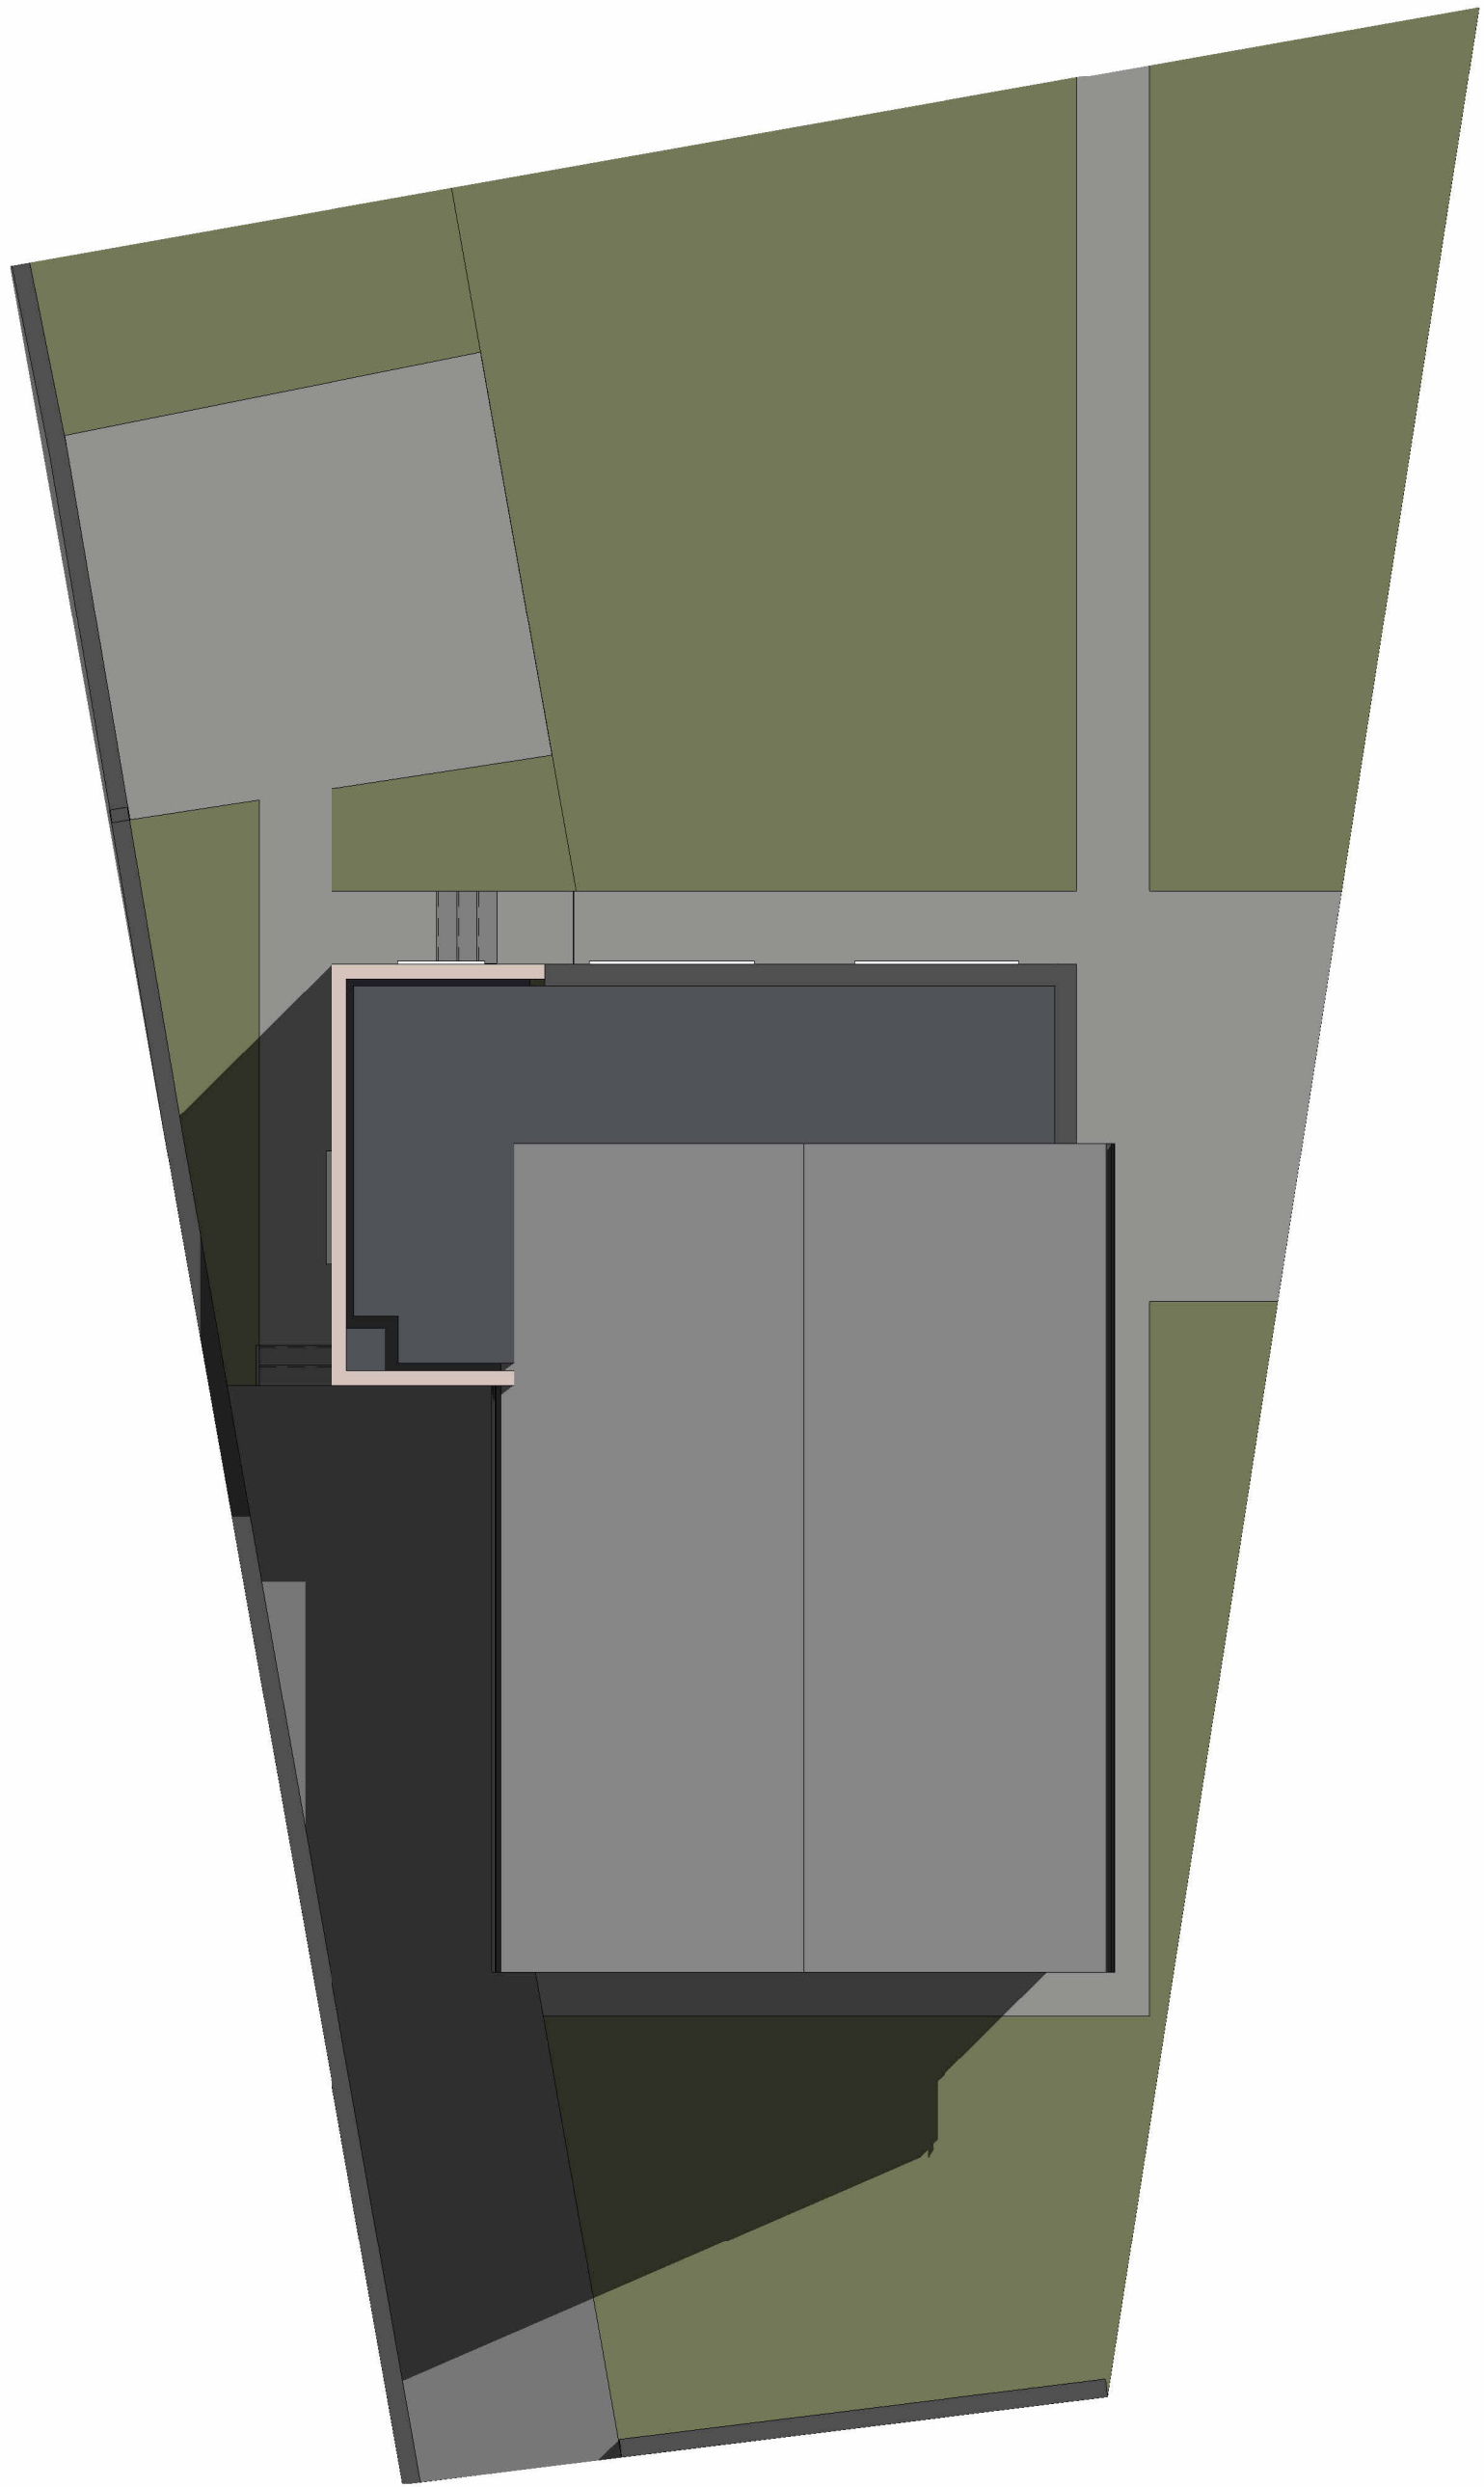

7 Existing Site Plan
1 : 100

Only figured dimensions should be used.
Scaled dimensions should be checked with the Architect.
This drawing together with the design, is the property and copyright of the Architect and must not be reproduced without written permission

0 1 2 3 4 5 10
GRAPHIC SCALE: 1:100
0 1 2 3 4 5
GRAPHIC SCALE: 1:50

Rev No.	Description	Drawn:	Date
DO NOT SCALE OFF THIS DRAWING			
ACUMEN Designers & Architects			
acumenarchitects.co.uk		01484 546 000	
Headrow House, Old Leeds Road, Huddersfield, Huddersfield HD1 1SG			
Client			
R HALLAS			
Project			
31 SKELTON CRESCENT			
Description			
EXISTING PLANS AND ELEVATIONS			
Drawing No		Rev No	
2921_(100) 01			
Scale	Date Drawn	Drawn By	Authorised By
As indicated @ A1	22.08.24	AO	JC
Purpose of Issue			
Planning ☒	Building Regs ☐	Tender ☐	Construction ☐
		Comment ☐	Info ☐