

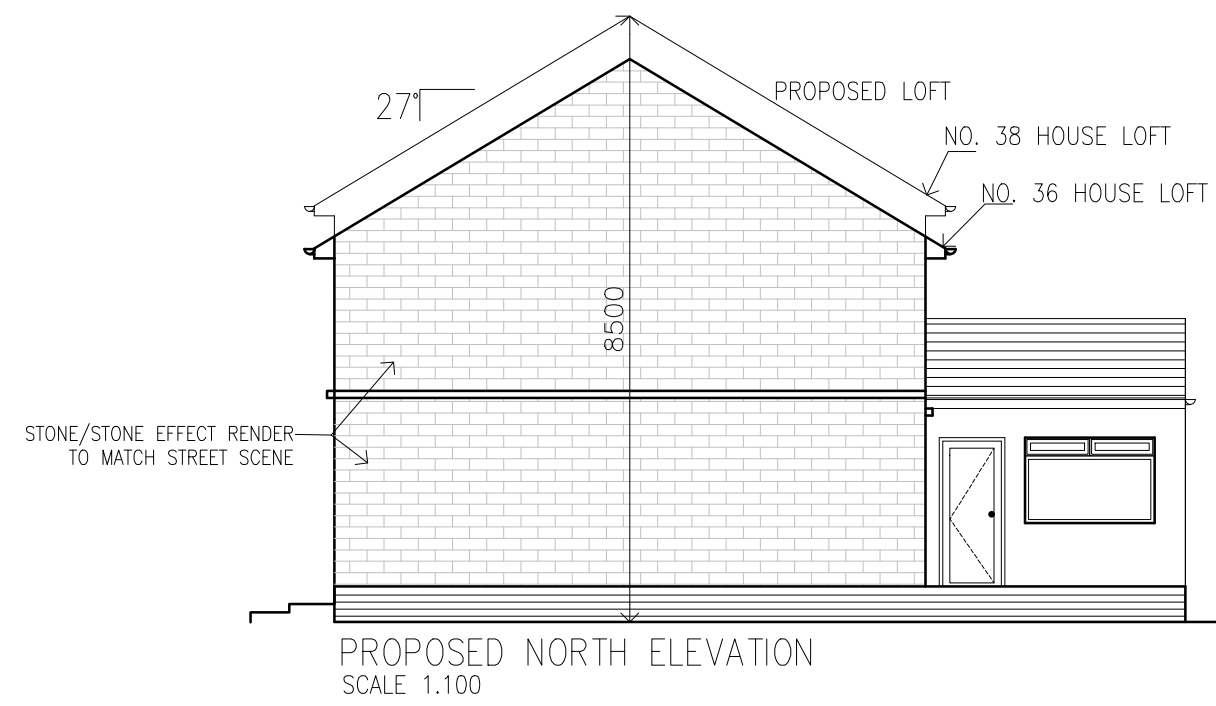
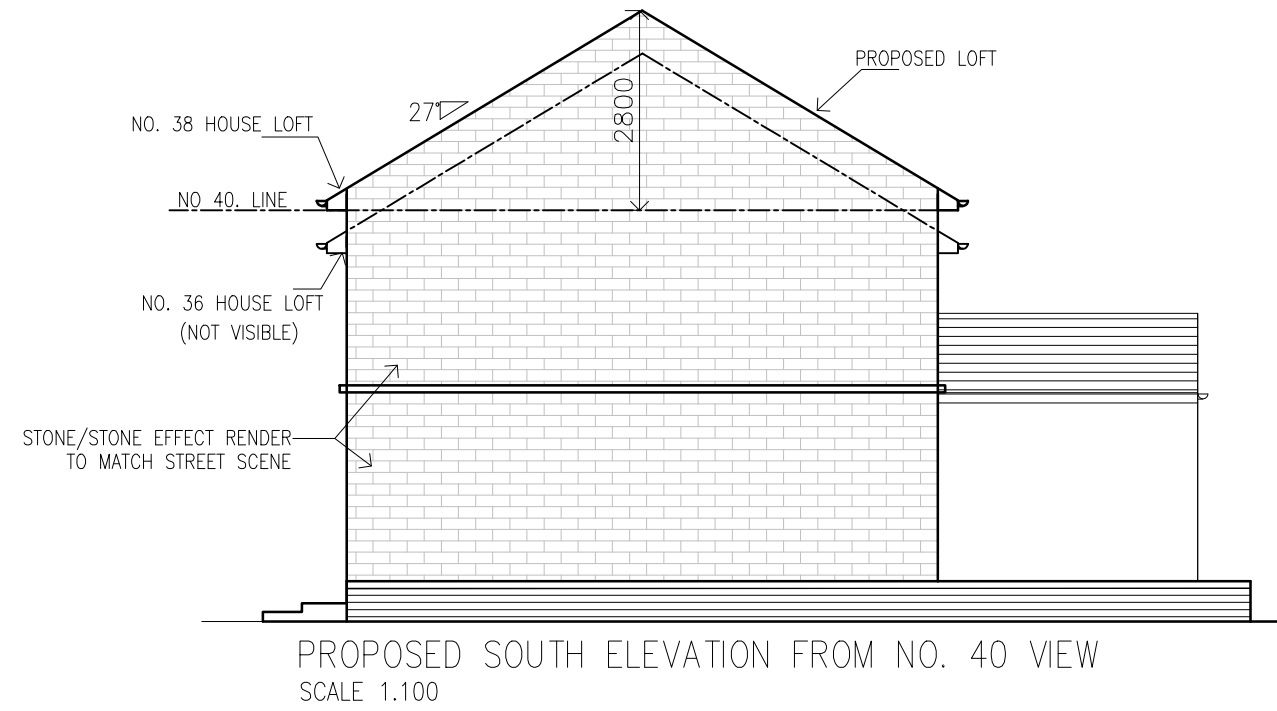
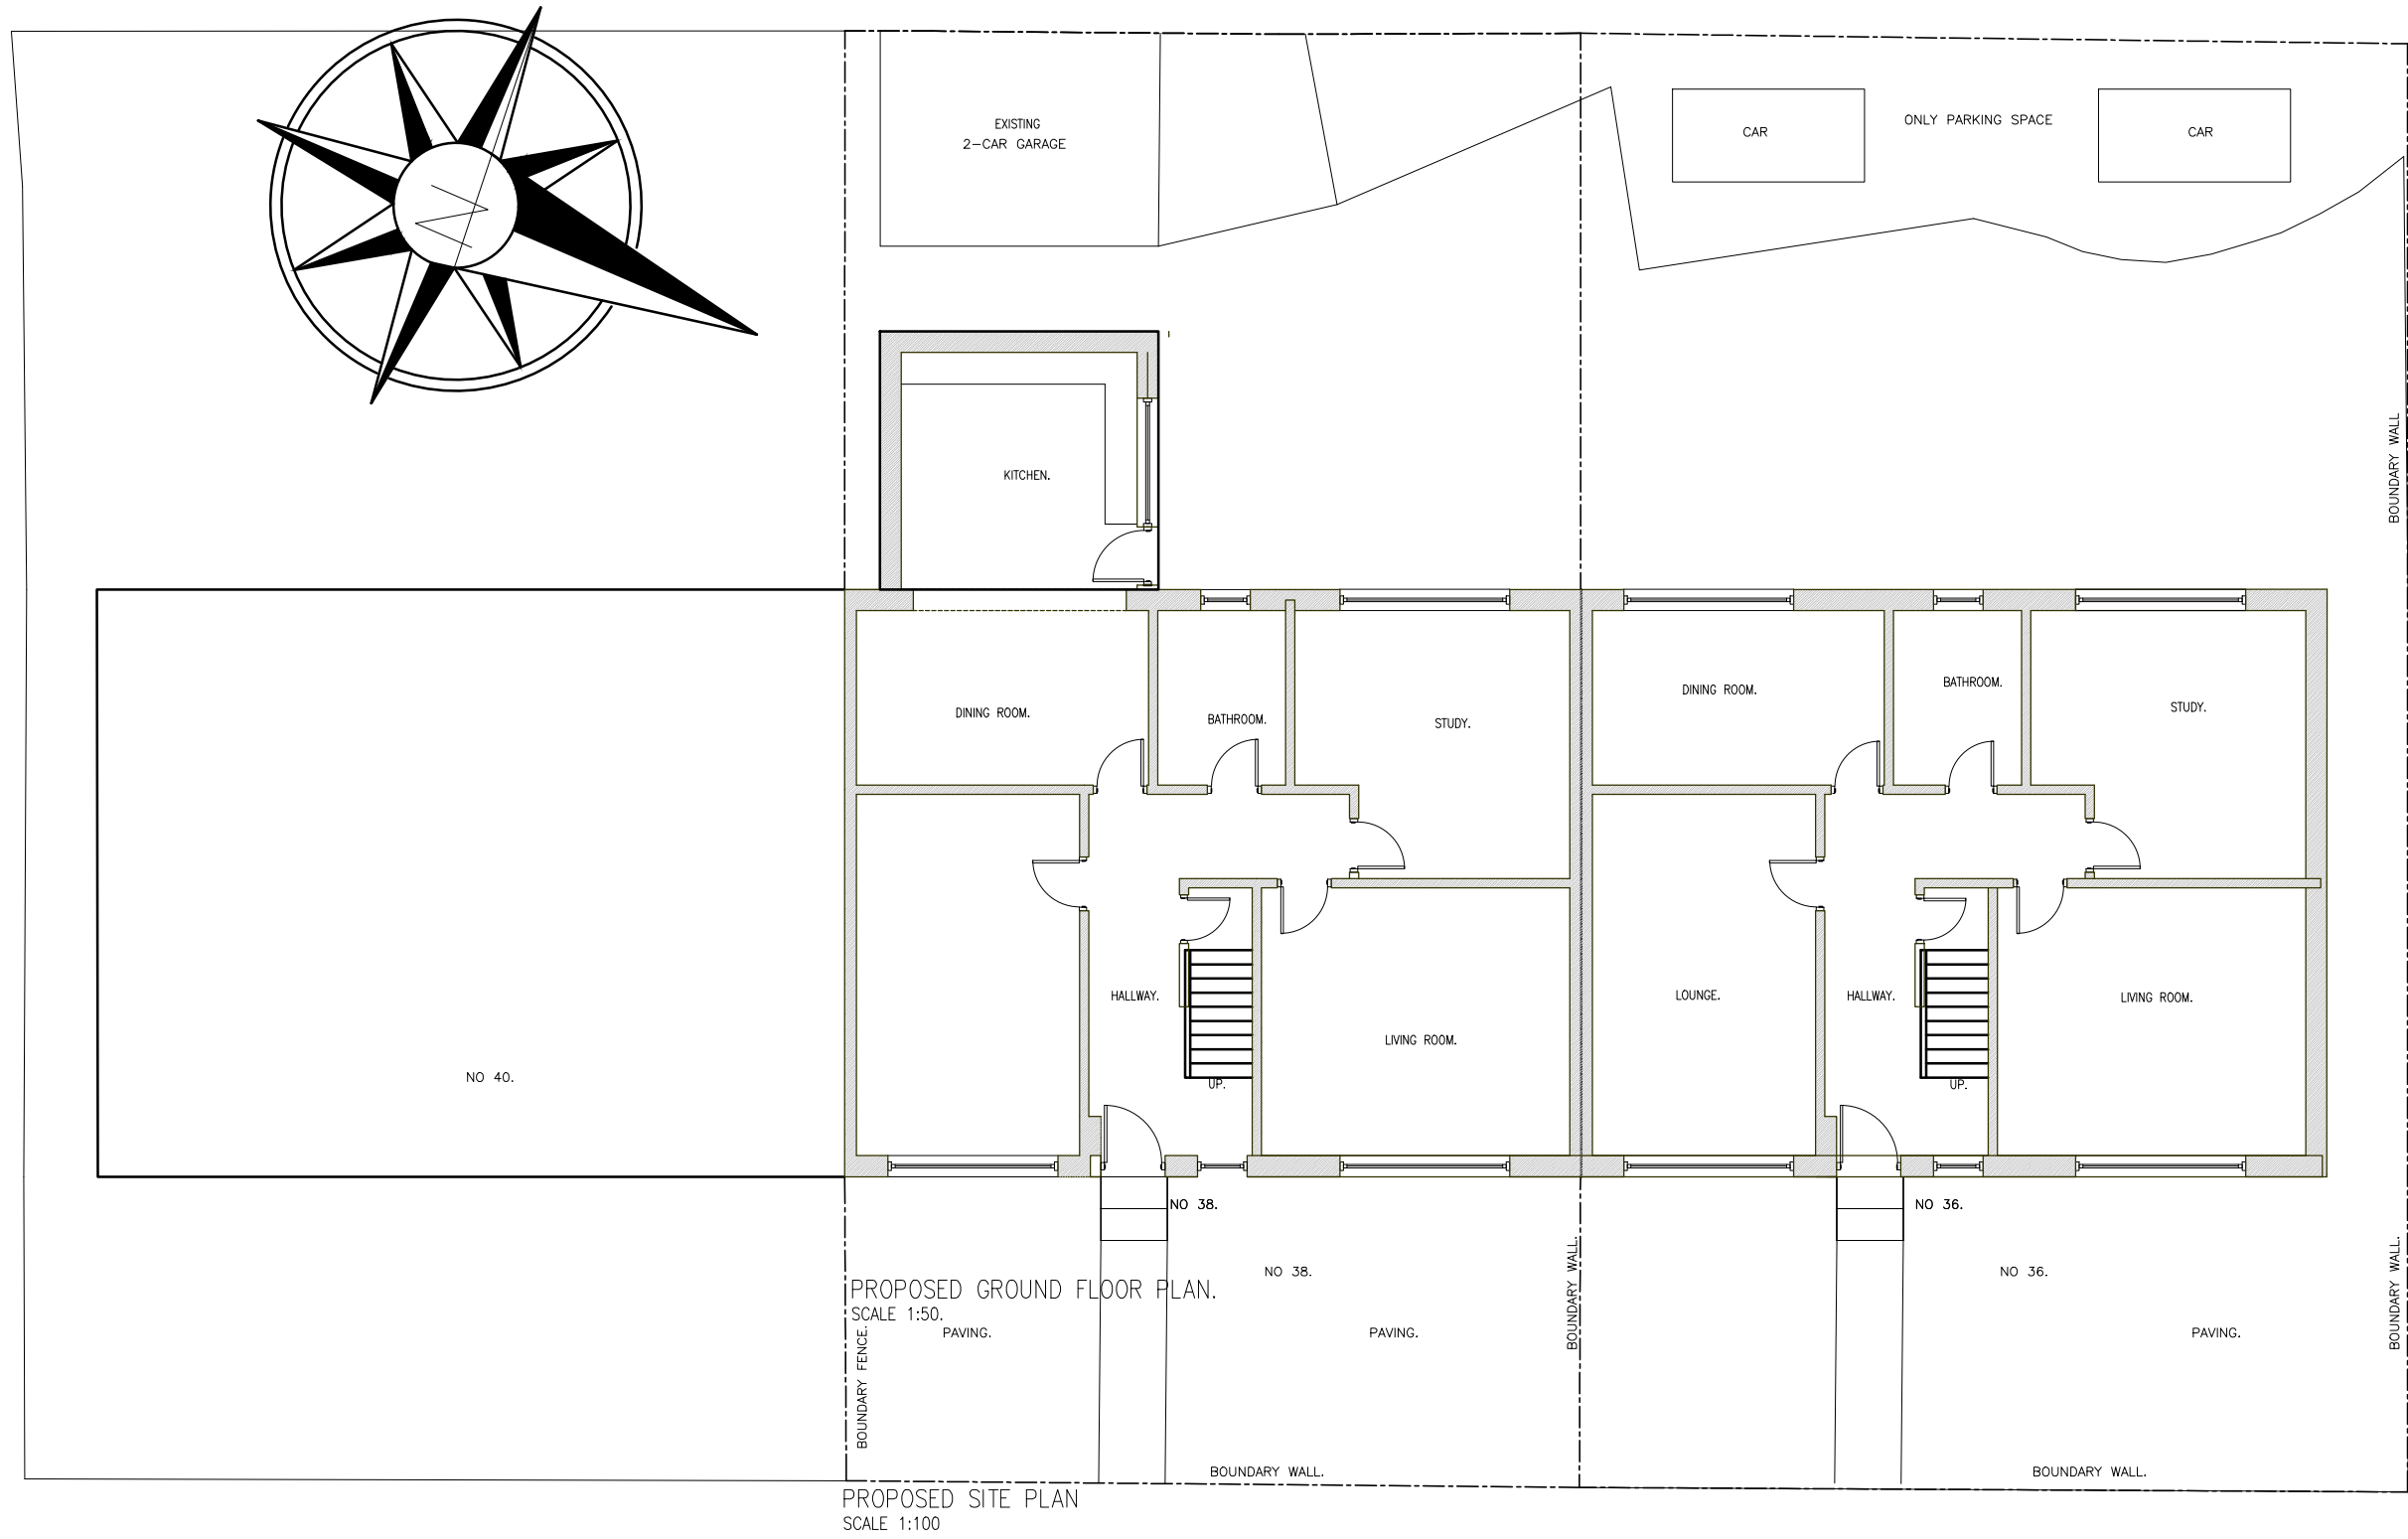
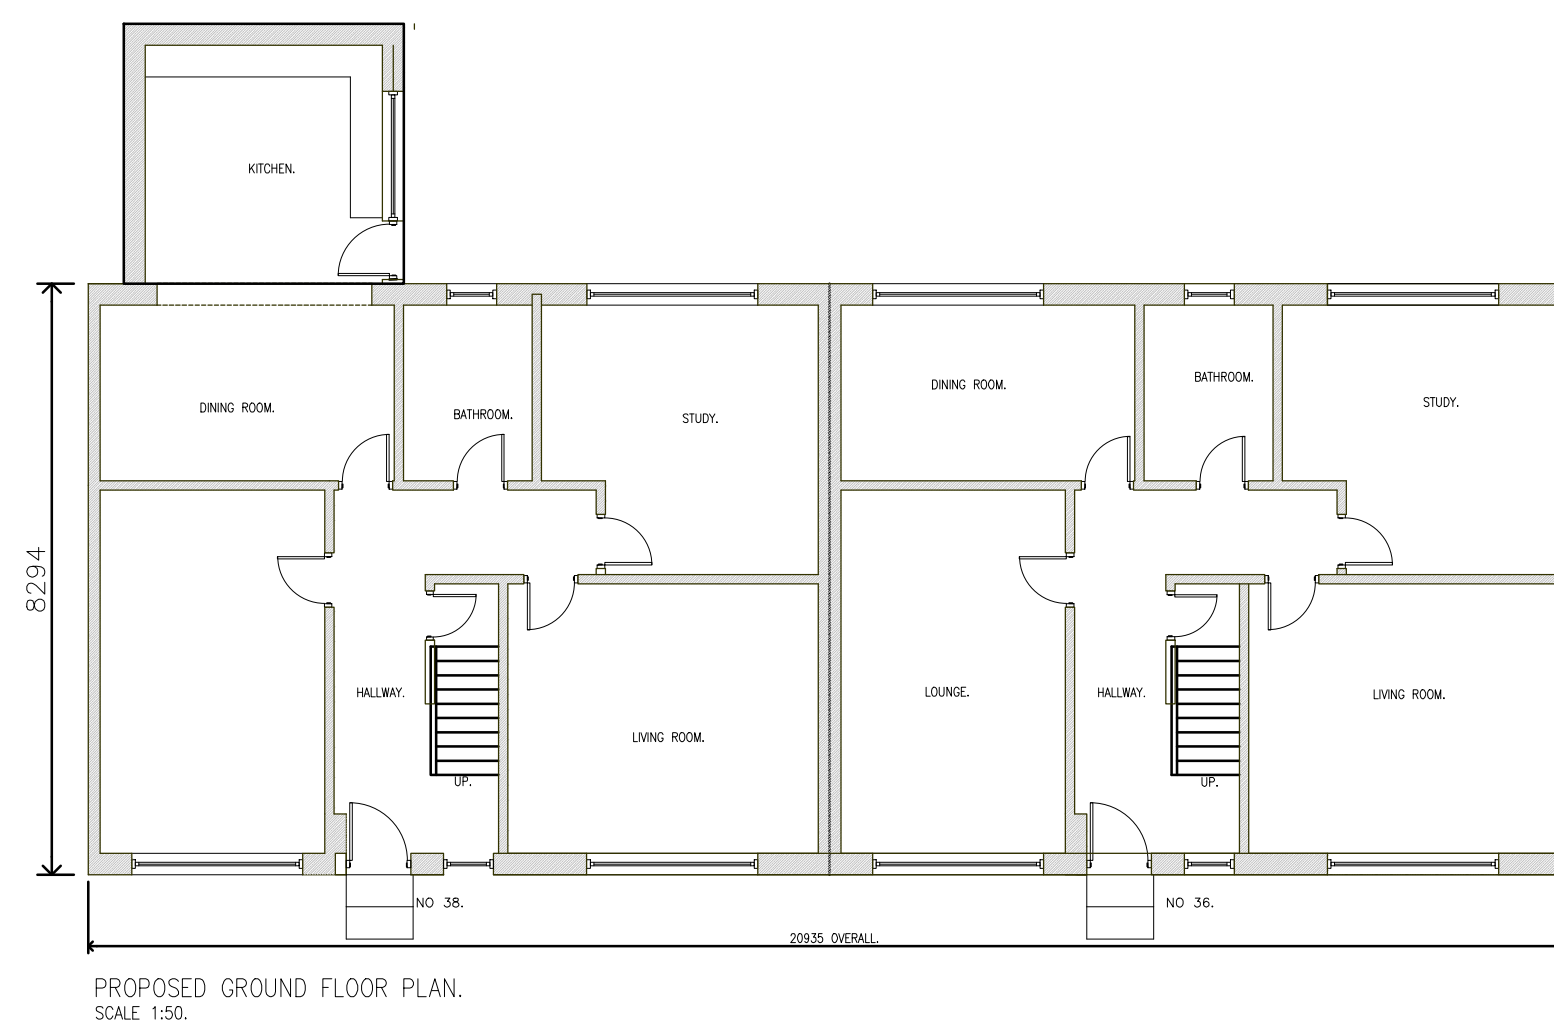
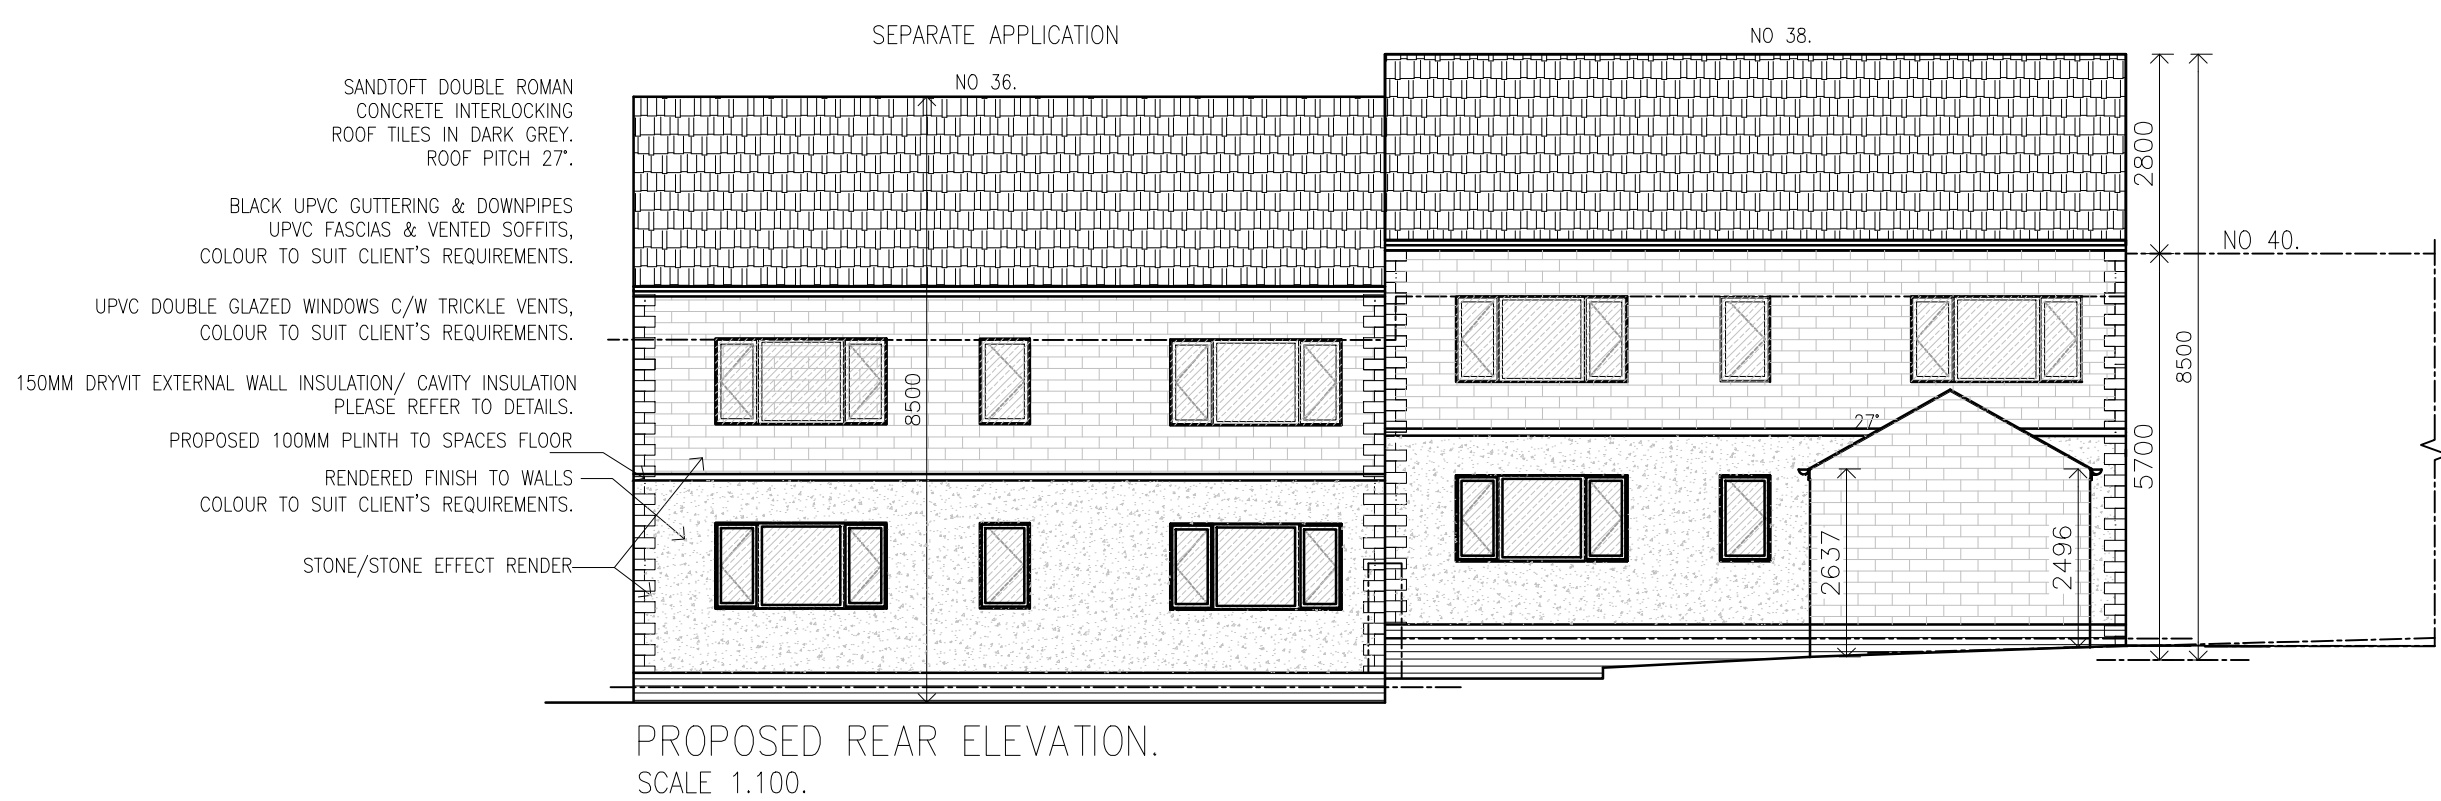
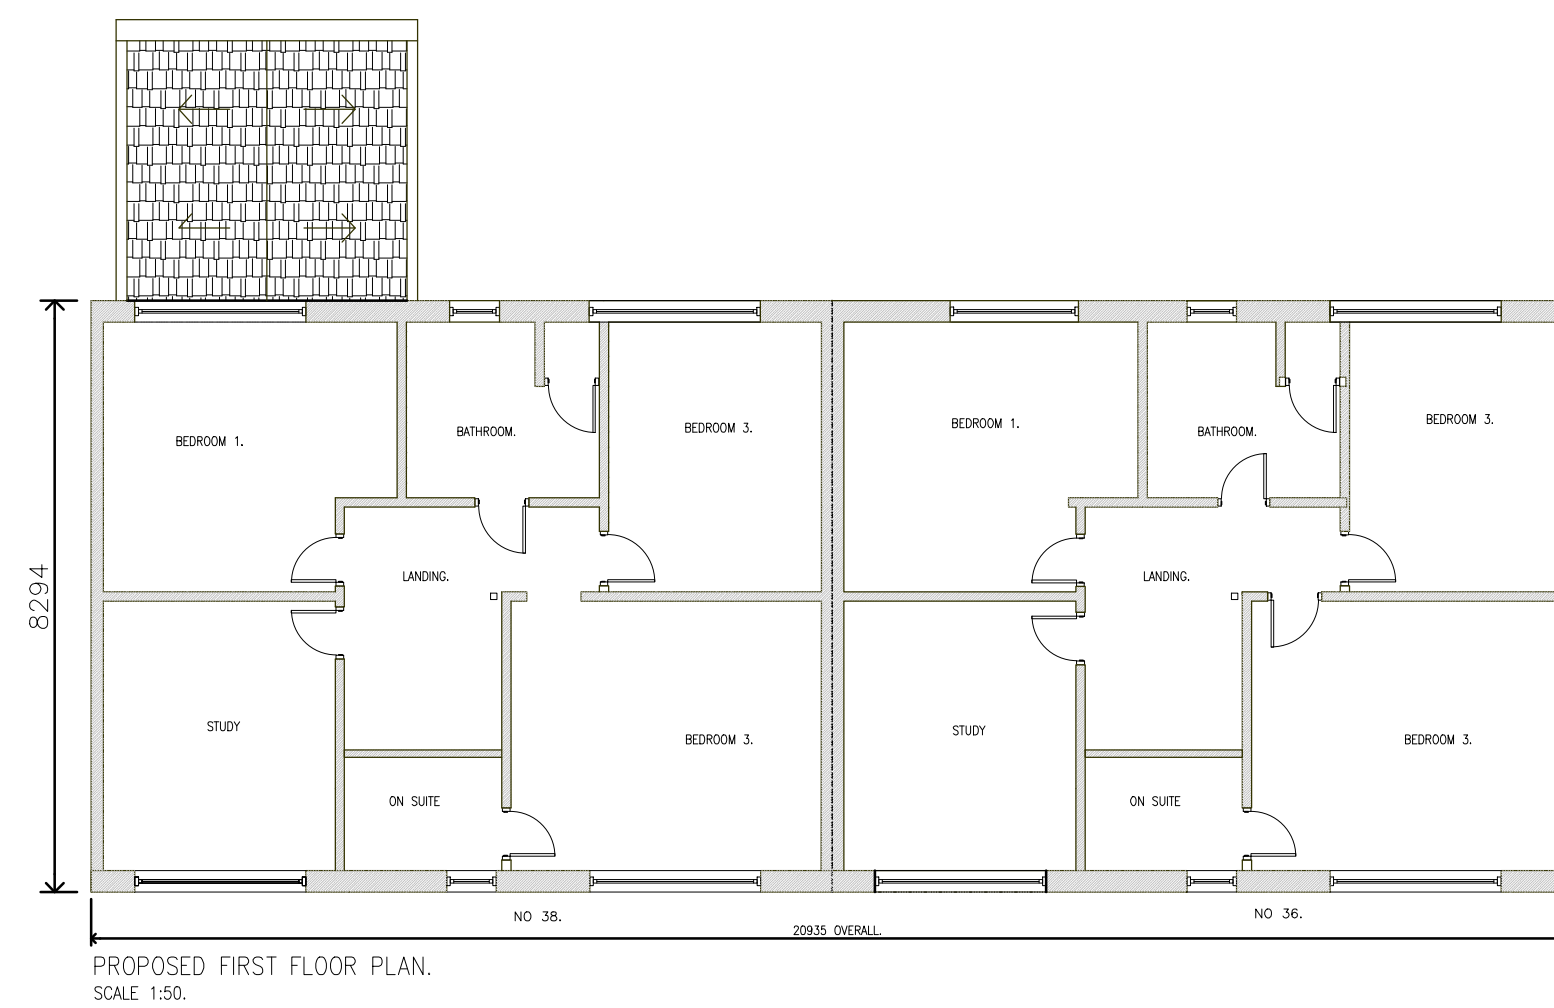


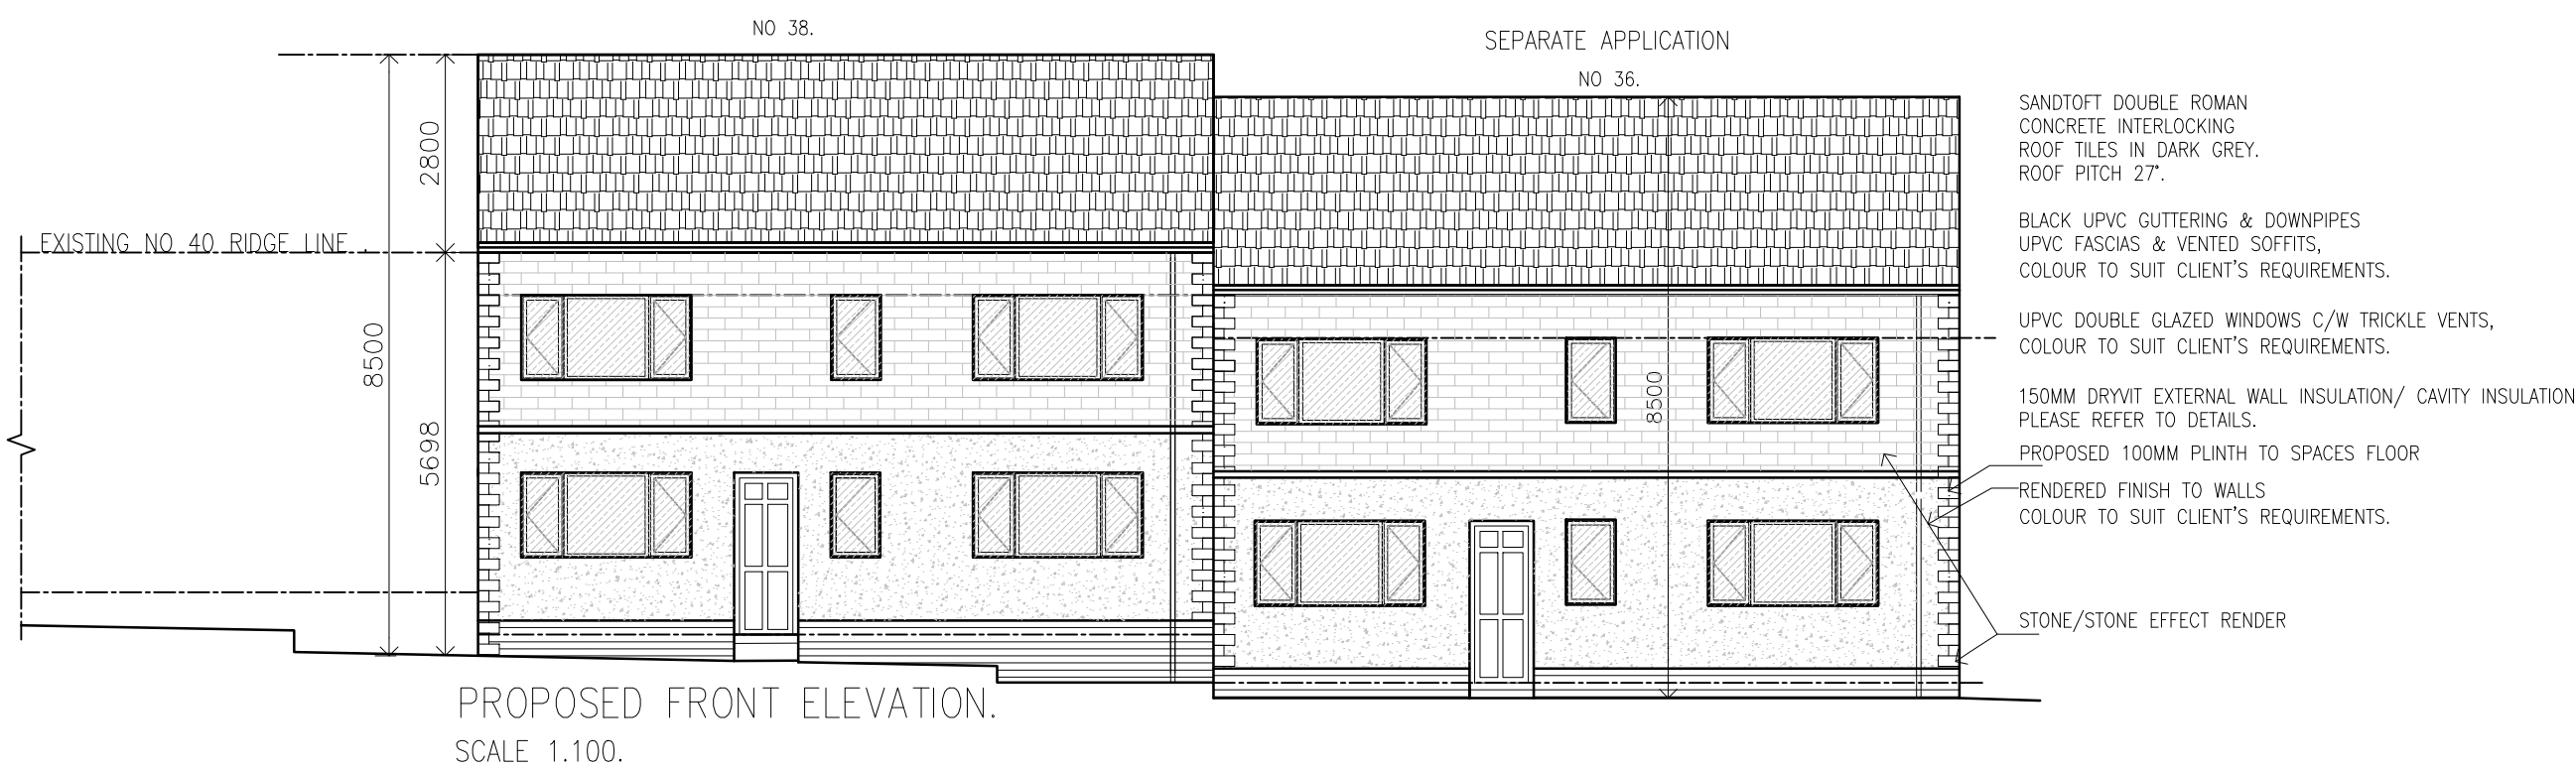

LOCATION PLAN
SCALE 1: 750

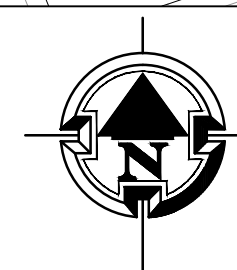

PROJECT ADDRESS				
38 THORNTON LODGE ROAD HUDDERSFIELD HD1 3JH				
CLIENT				
MR M.IRFAN				
PROJECT				
PROVISION OF UPPER FLOOR TO PROVIDE RESIDENTIAL ACCOMODATION				
TITLE				
PROPOSED FLOOR PLANS & ELEVATIONS HOUSE NO. 38 DRAWING				
DATE	19-10-2024	SCALES	As shown at A1	DRAWING NUMBER
DRAWN	CHECKED	APPROVED		MA103
				REVISION
				1